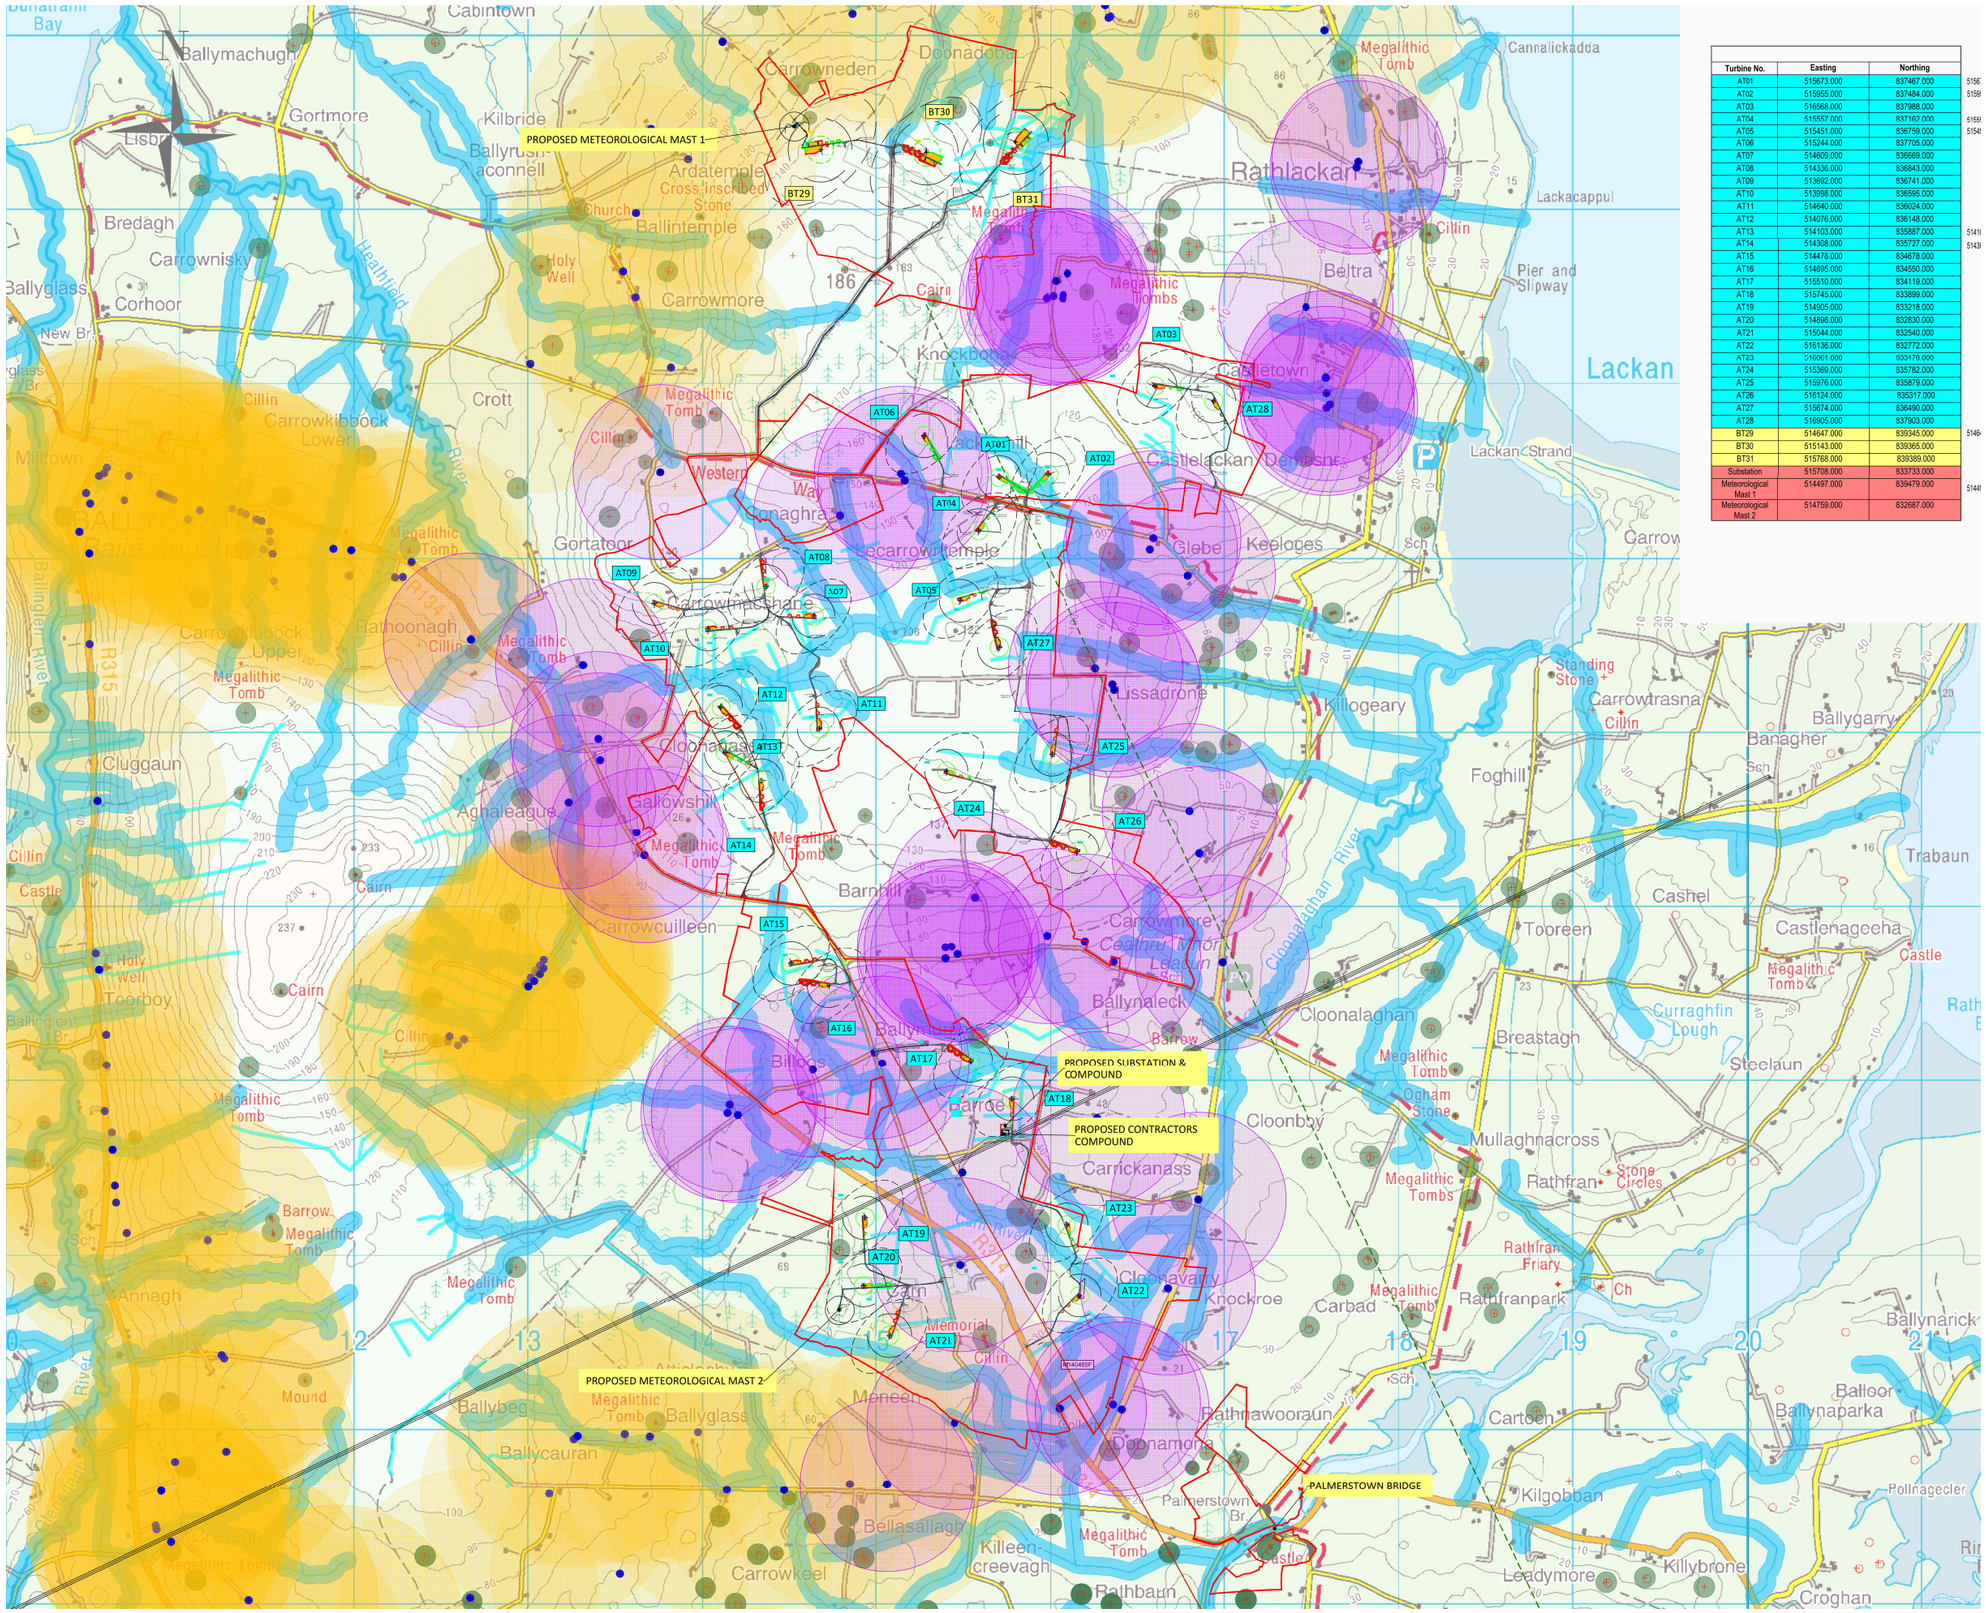

Turbine No.	Easting	Northing	
AT01	515673.000	837467.000	5156
AT02	515955.000	837484.000	5159
AT03	516568.000	837988.000	
AT04	515557.000	837162.000	5155
AT05	515451.000	836759.000	5154
AT06	515244.000	837705.000	
AT07	514609.000	836669.000	
AT08	514336.000	836843.000	
AT09	513692.000	836741.000	
AT10	513998.000	836595.000	
AT11	514640.000	836024.000	
AT12	514076.000	836148.000	
AT13	514103.000	835887.000	5141
AT14	514308.000	835727.000	5143
AT15	514478.000	834678.000	
AT16	514695.000	834550.000	
AT17	515510.000	834119.000	
AT18	515745.000	833899.000	
AT19	514905.000	833218.000	
AT20	514898.000	832830.000	
AT21	515044.000	832540.000	
AT22	516136.000	832772.000	
AT23	516001.000	833170.000	
AT24	515369.000	835782.000	
AT25	515976.000	835879.000	
AT26	516124.000	835317.000	
AT27	515674.000	836490.000	
AT28	516905.000	837903.000	
BT29	514647.000	839345.000	5146
BT30	515143.000	839365.000	
BT31	515768.000	839389.000	
Substation	515708.000	833733.000	
Meteorological Mast 1	514497.000	839479.000	5144
Meteorological Mast 2	514759.000	832687.000	

N

Tailte Éireann

CYAL50512615
© Tailte Éireann – Surveying.

Legend

NOTES:

1. FIGURED DIMENSIONS ONLY TO BE TAKEN FROM THIS DRAWING.
2. ALL DRAWINGS TO BE CHECKED BY THE CONTRACTOR ON SITE.
3. ENGINEER TO BE INFORMED OF ANY DISCREPANCIES BEFORE ANY WORK COMMENCES.
4. THIS DRAWING TO BE READ IN CONJUNCTION WITH ALL OTHER RELEVANT DRAWINGS AND SPECIFICATIONS.

Legend

- DEVELOPMENT OUTLINE
- PROPOSED WIND FARM ACCESS ROAD IN CUT
- PROPOSED WIND FARM ACCESS ROAD IN FILL
- EXISTING ROADS / TRACKS TO BE UPGRADED
- TURBINE LOCATION
- TURBINE FALL OVER
- TURBINE HARDSTAND
- ARCHAEOLOGY FEATURE & EXCULSION ZONE
- FIELD DRAIN 10m BUFFER
- WATERCOURSE EXCULSION ZONE (50m)
- 500m HOUSE CURTILAGE BUFFER
- 740m HOUSE CURTILAGE BUFFER
- ENET_Telecommunication
- Vodafone_Telecommunication
- Three_Telecommunications

Client

CONSTANT ENERGY LIMITED.

Project

TIRAWLEY WIND FARM,
CO. MAYO

Title

CONSTRAINTS MAP - SECOND LAYOUT

JENNINGS O'DONOVAN
an RSK company

© COPYRIGHT OF
JENNINGS O'DONOVAN AND PARTNERS LIMITED

FINISKLIN
SLIGO
IRELAND

Tel (+353) 719 161 416
Email. info@jodireland.com
www.jodireland.com

@JOD_Sligo Jennings O'Donovan & Partners Jennings O'Donovan

Date	21/04/2026	Revision	1	Job No.	6289
Scale	NOT TO SCALE	Stage	PLANNING	Figure	3.4
Drawing	DT	Checked	MG	Approved	MG