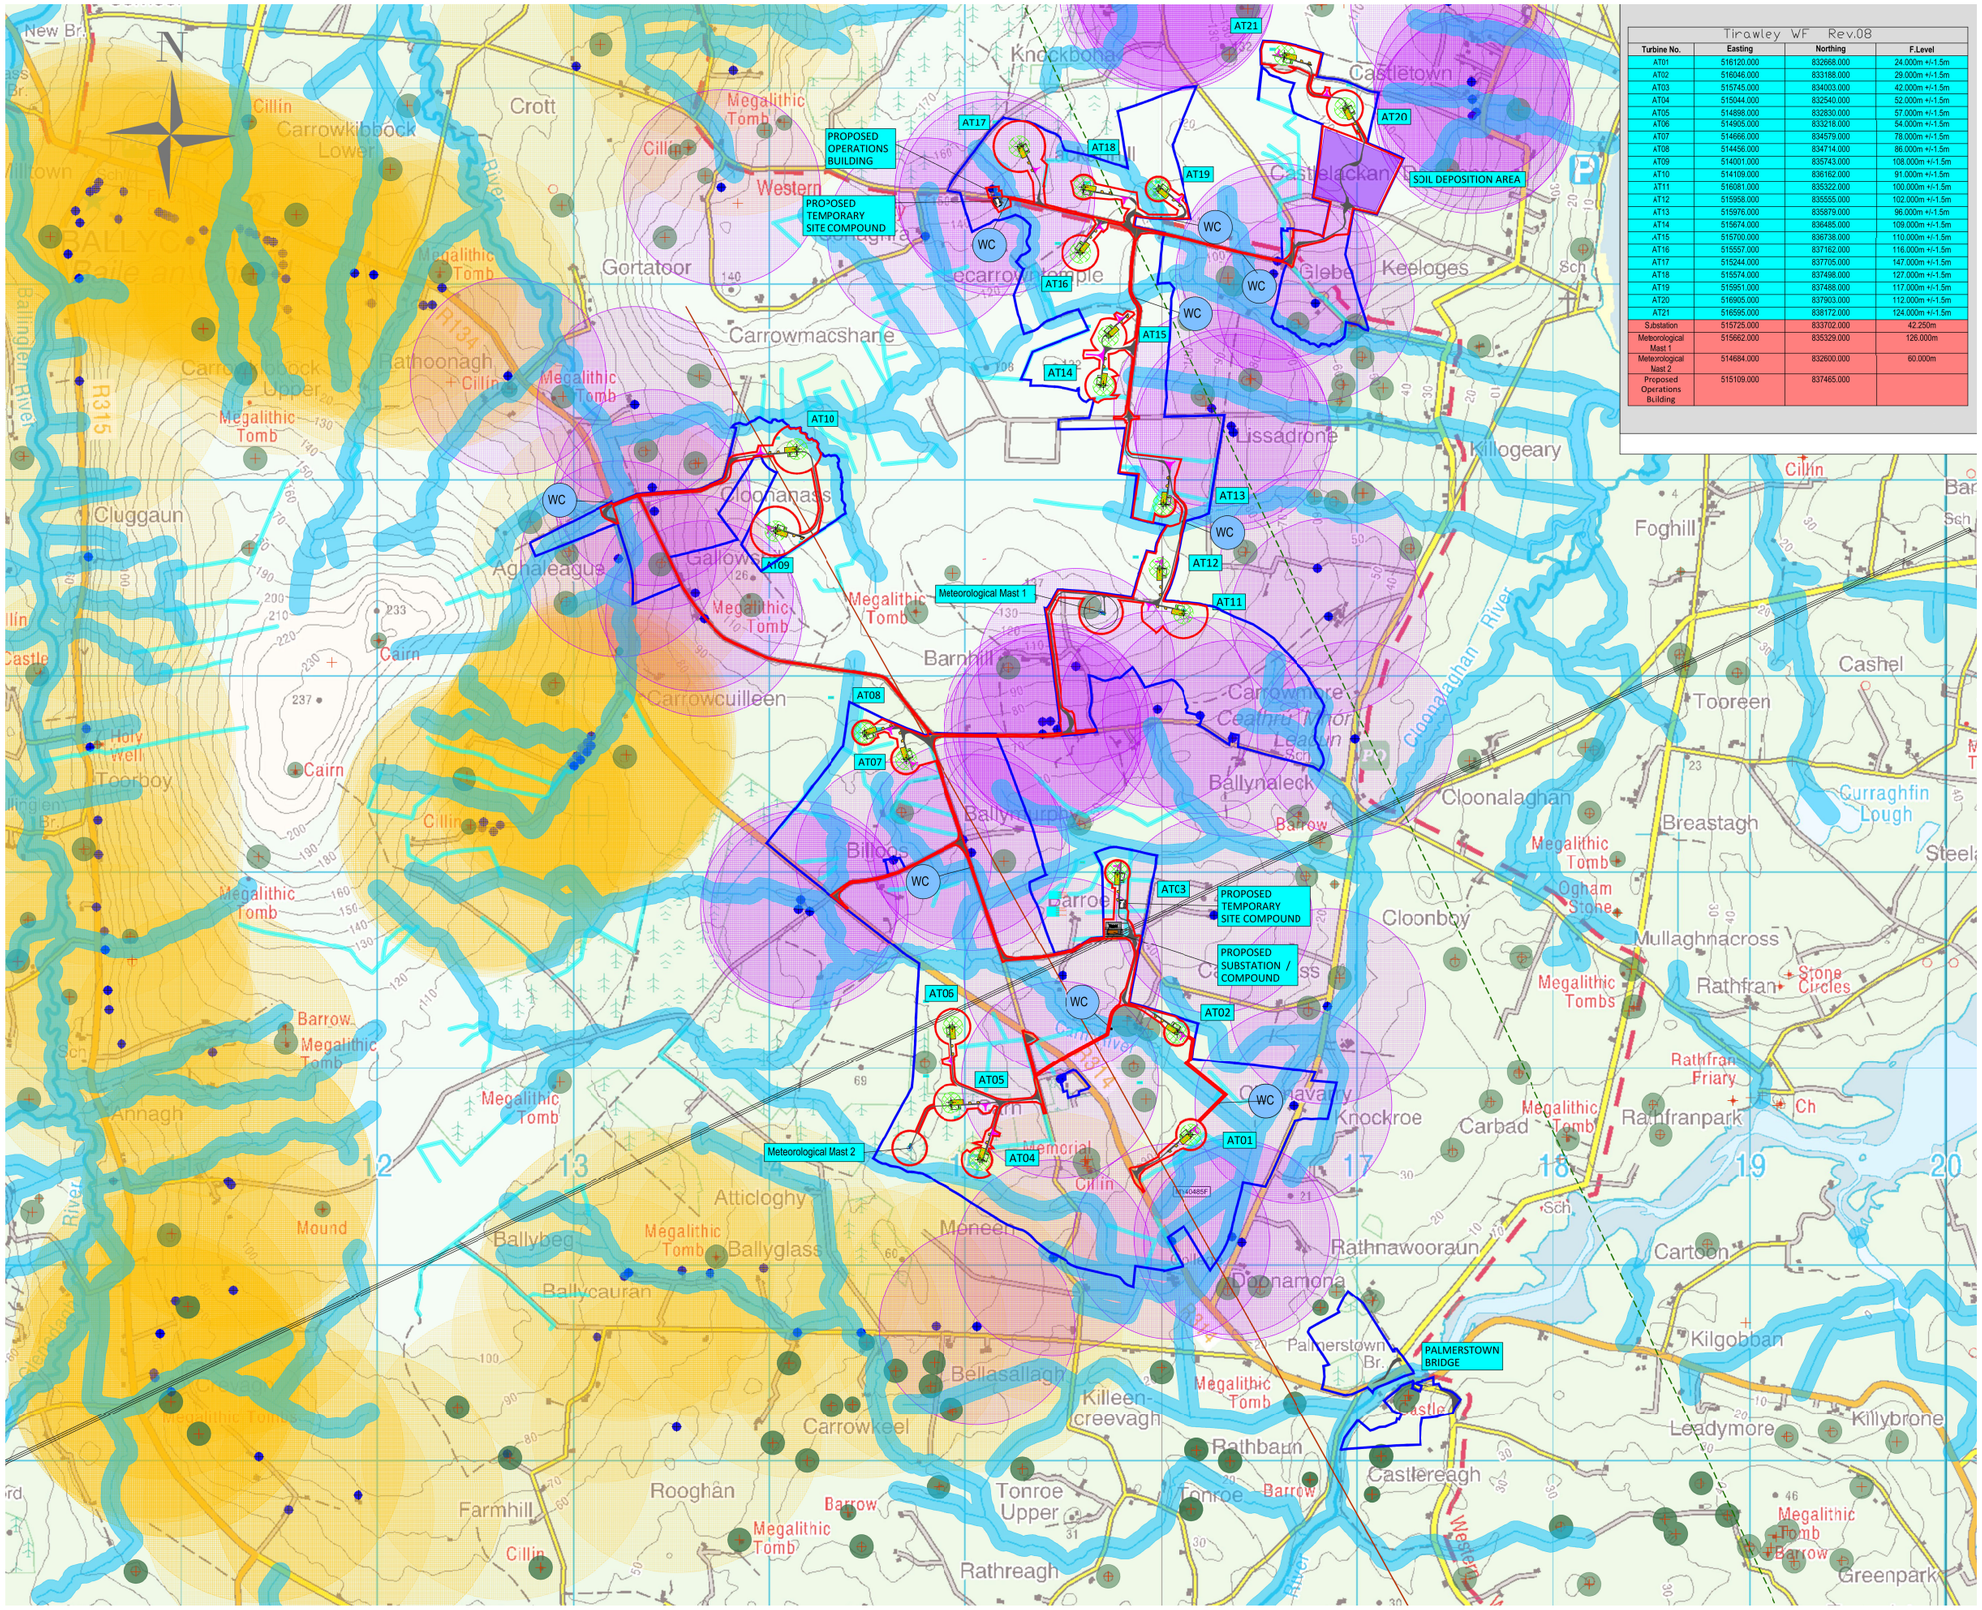

Tirawley WF Rev.08			
Turbine No.	Easting	Northing	F.Level
AT01	516120.000	832668.000	24.000m +/-1.5m
AT02	516046.000	833188.000	29.000m +/-1.5m
AT03	515745.000	834003.000	42.000m +/-1.5m
AT04	515044.000	832540.000	52.000m +/-1.5m
AT05	514898.000	832630.000	57.000m +/-1.5m
AT06	514905.000	833218.000	54.000m +/-1.5m
AT07	514666.000	834579.000	78.000m +/-1.5m
AT08	514456.000	834714.000	86.000m +/-1.5m
AT09	514001.000	835743.000	108.000m +/-1.5m
AT10	514109.000	836162.000	91.000m +/-1.5m
AT11	516081.000	835322.000	100.000m +/-1.5m
AT12	515958.000	835555.000	102.000m +/-1.5m
AT13	515976.000	835879.000	96.000m +/-1.5m
AT14	515674.000	836485.000	109.000m +/-1.5m
AT15	515700.000	836738.000	110.000m +/-1.5m
AT16	515557.000	837162.000	116.000m +/-1.5m
AT17	515244.000	837705.000	147.000m +/-1.5m
AT18	515574.000	837498.000	127.000m +/-1.5m
AT19	515951.000	837488.000	117.000m +/-1.5m
AT20	516905.000	837903.000	112.000m +/-1.5m
AT21	516595.000	838172.000	124.000m +/-1.5m
Substation	515725.000	833702.000	42.250m
Meteorological Mast 1	515662.000	835329.000	126.000m
Meteorological Mast 2	514684.000	832600.000	60.000m
Proposed Operations Building	515109.000	837465.000	

N

Tailte Éireann

CYAL50512615
© Tailte Éireann – Surveying.

Legend

NOTES:

1 FIGURED DIMENSIONS ONLY TO BE TAKEN FROM THIS DRAWING.
2 ALL DRAWINGS TO BE CHECKED BY THE CONTRACTOR ON SITE.
3 ENGINEER TO BE INFORMED OF ANY DISCREPANCIES BEFORE ANY WORK COMMENCES.
4 THIS DRAWING TO BE READ IN CONJUNCTION WITH ALL OTHER RELEVANT DRAWINGS AND SPECIFICATIONS.

Legend

- LANDOWNERS
- LANDOWNERS (THIRD PARTY)
- DEVELOPMENT AREA
- PROPOSED WIND FARM ACCESS ROAD IN CUT
- PROPOSED WIND FARM ACCESS ROAD IN FILL
- EXISTING ROADS - PRIVATE TO BE UPGRADED
- EXISTING ROADS -TRACK-PUBLIC TO BE UPGRADED
- TURBINE LOCATION
- TURBINE FALL OVER
- TURBINE HARDSTAND
- WC1 WATERCOURSE CROSSING
- BORROW PIT
- ENET_Telecommunication
- Vodafone_Telecommunication
- Three_Telecommunications

Client

CONSTANT ENERGY LIMITED.

Project

TIRAWLEY WIND FARM,
CO. MAYO

Title

CONSTRAINTS MAP - THIRD LAYOUT

JENNINGS O'DONOVAN
an RSK company

© COPYRIGHT OF
JENNINGS O'DONOVAN AND PARTNERS LIMITED
FINISKLIN
SLIGO
IRELAND
Tel (+353) 719 161 416
Email. info@jodireland.com
www.jodireland.com
@JOD_Sligo Jennings O'Donovan & Partners Jennings O'Donovan

Date	21/04/2026	Revision	1	Job No.	6289
Scale	NOT TO SCALE	Stage	PLANNING	Figure	3.6
Drawing	DT	Checked	MG	Approved	MG