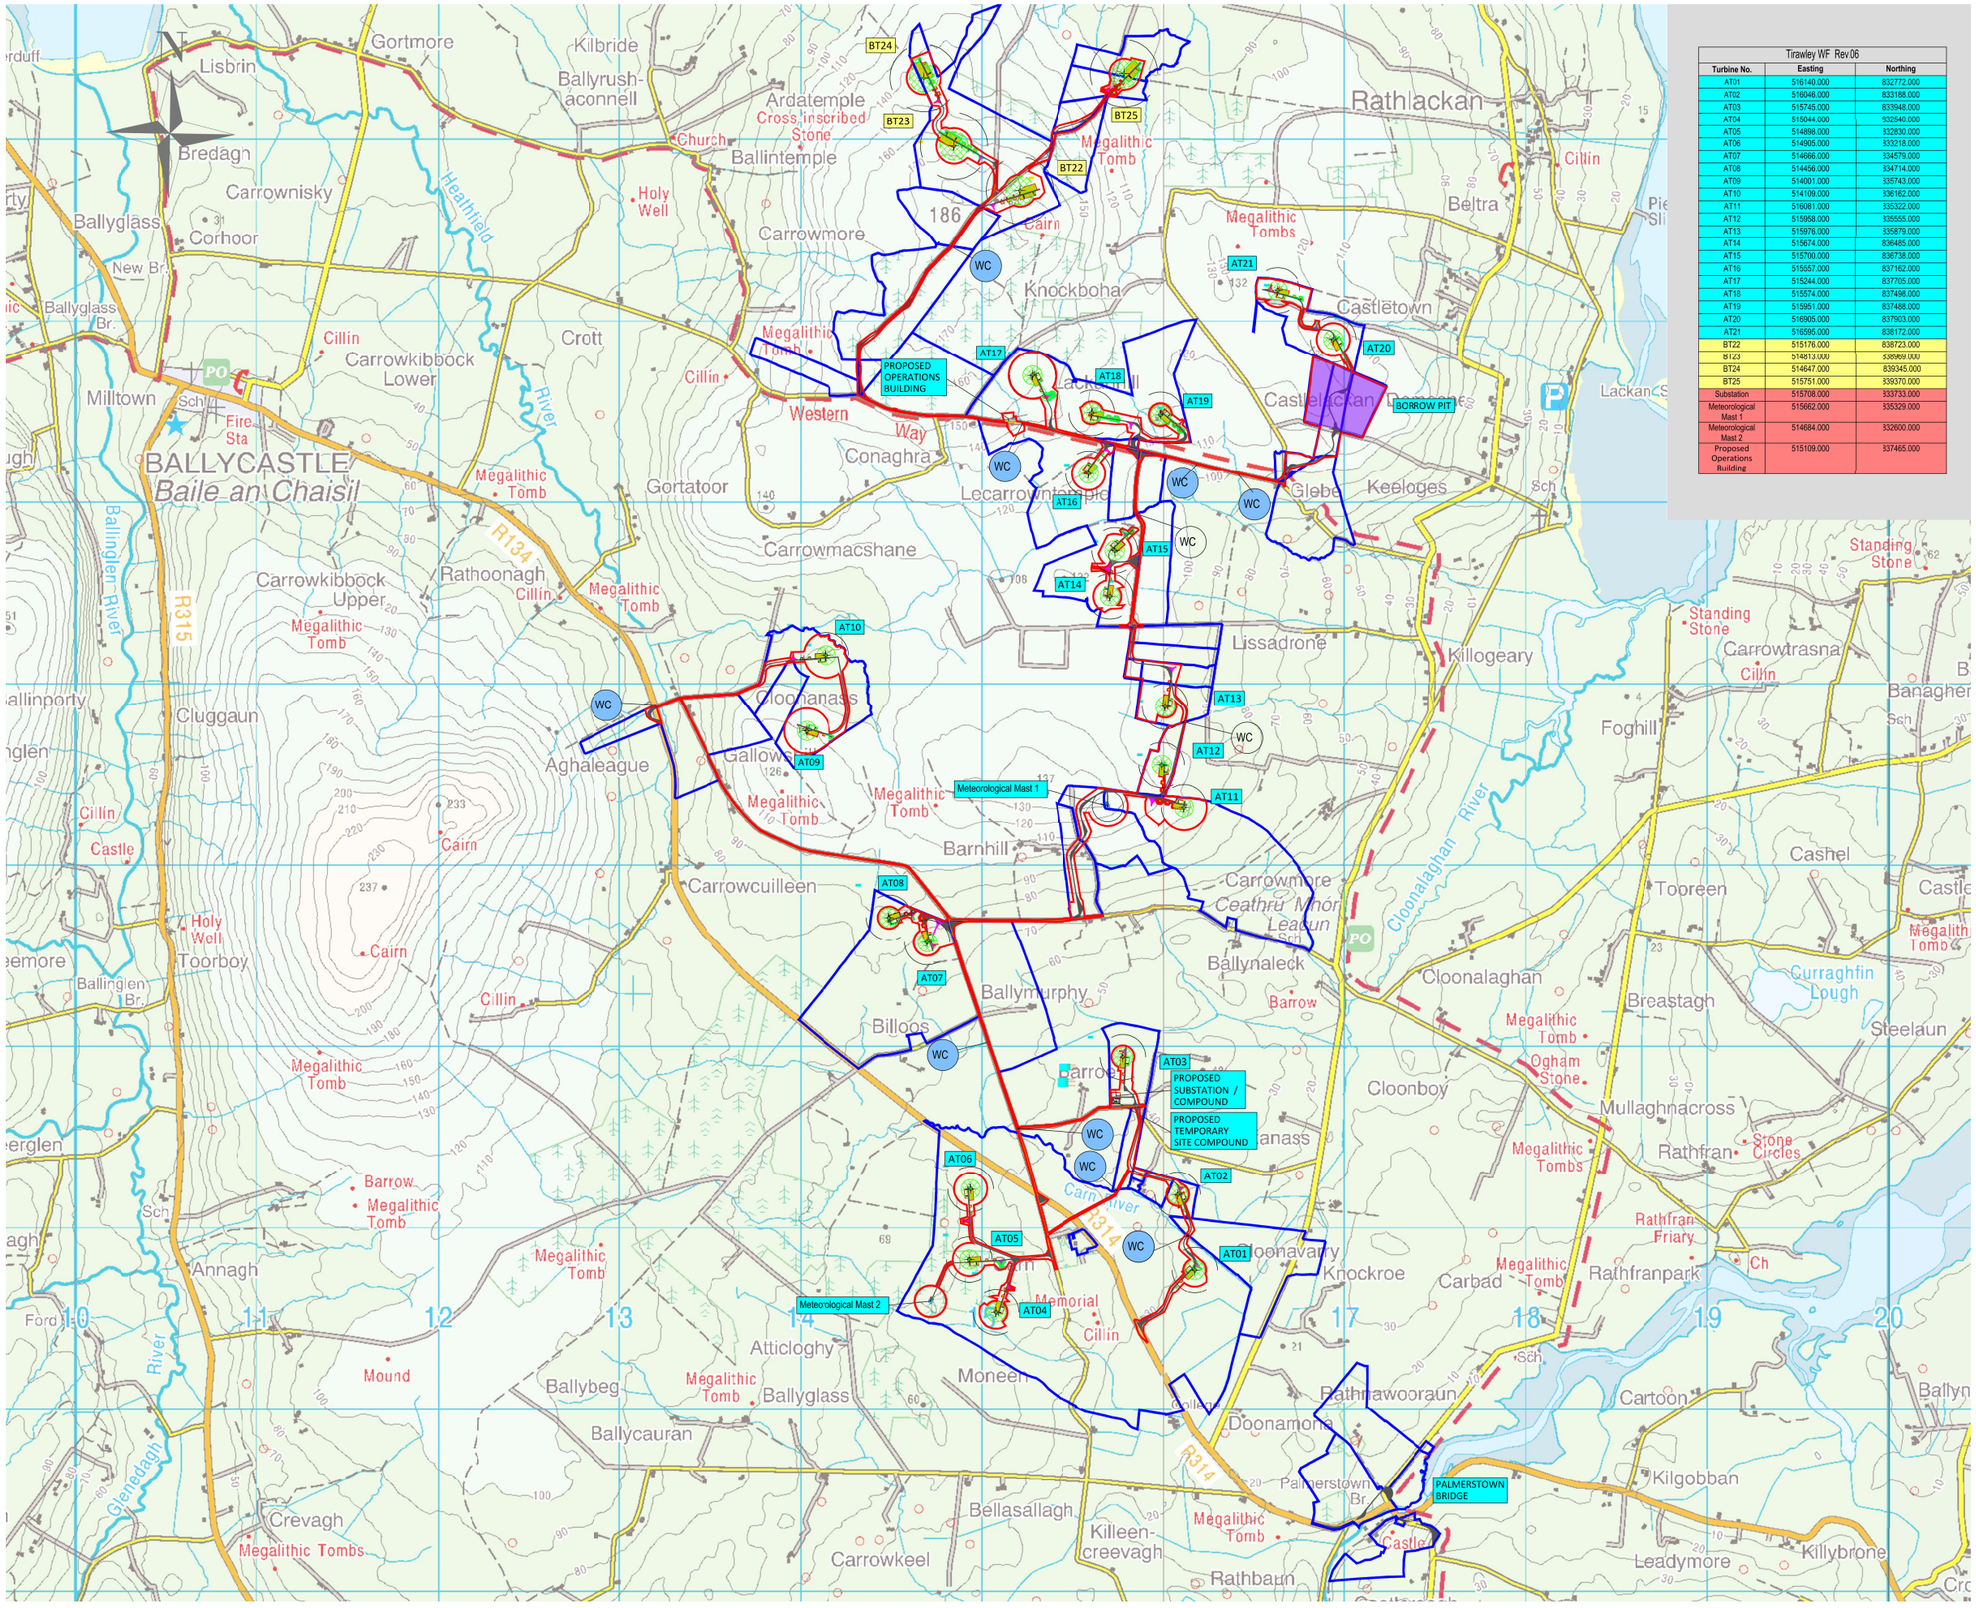

Tirawley WF Rev 06		
Turbine No.	Easting	Northing
AT01	516140.000	832772.000
AT02	516046.000	833188.000
AT03	515745.000	833948.000
AT04	515044.000	532540.000
AT05	514898.000	332830.000
AT06	514905.000	333218.000
AT07	514666.000	334579.000
AT08	514456.000	334714.000
AT09	514001.000	335743.000
AT10	514109.000	336162.000
AT11	516081.000	535322.000
AT12	515958.000	535555.000
AT13	515976.000	535879.000
AT14	515674.000	836485.000
AT15	515700.000	836738.000
AT16	515557.000	837162.000
AT17	515244.000	837705.000
AT18	515574.000	837498.000
AT19	515951.000	837488.000
AT20	516905.000	837903.000
AT21	516595.000	838172.000
BT22	515176.000	838723.000
BT23	514613.000	538989.000
BT24	514647.000	839345.000
BT25	515751.000	539370.000
Substation	515708.000	333733.000
Meteorological Mast 1	515662.000	535329.000
Meteorological Mast 2	514684.000	332600.000
Proposed Operations Building	515109.000	337465.000

N

Tailte Éireann

CYAL50512615
© Tailte Éireann – Surveying.

Legend

NOTES:

1 FIGURED DIMENSIONS ONLY TO BE TAKEN FROM THIS DRAWING.
2 ALL DRAWINGS TO BE CHECKED BY THE CONTRACTOR ON SITE.
3 ENGINEER TO BE INFORMED OF ANY DISCREPANCIES BEFORE ANY WORK COMMENCES.
4 THIS DRAWING TO BE READ IN CONJUNCTION WITH ALL OTHER RELEVANT DRAWINGS AND SPECIFICATIONS.

Legend

- LANDOWNERS
- LANDOWNERS (THIRD PARTY)
- DEVELOPMENT AREA
- PROPOSED WIND FARM ACCESS ROAD IN CUT
- PROPOSED WIND FARM ACCESS ROAD IN FILL
- EXISTING ROADS - PRIVATE TO BE UPGRADED
- EXISTING ROADS -TRACK-PUBLIC TO BE UPGRADED
- TURBINE LOCATION
- TURBINE FALL OVER
- TURBINE HARDSTAND
- WC1 WATERCOURSE CROSSING
- BORROW PIT

Client

CONSTANT ENERGY LIMITED.

Project

TIRAWLEY WIND FARM,
CO. MAYO

Title

THIRD LAYOUT

JENNINGS O'DONOVAN
an RSK company

© COPYRIGHT OF
JENNINGS O'DONOVAN AND PARTNERS LIMITED
FINISKLIN
SLIGO
IRELAND
Tel (+353) 719 161 416
Email. info@jodireland.com
www.jodireland.com
@JOD_Sligo Jennings O'Donovan & Partners Jennings O'Donovan

Date	21/04/2026	Revision	1	Job No.	6289
Scale	NOT TO SCALE	Stage	PLANNING	Figure	3.7
Drawing	DT	Checked	MG	Approved	MG