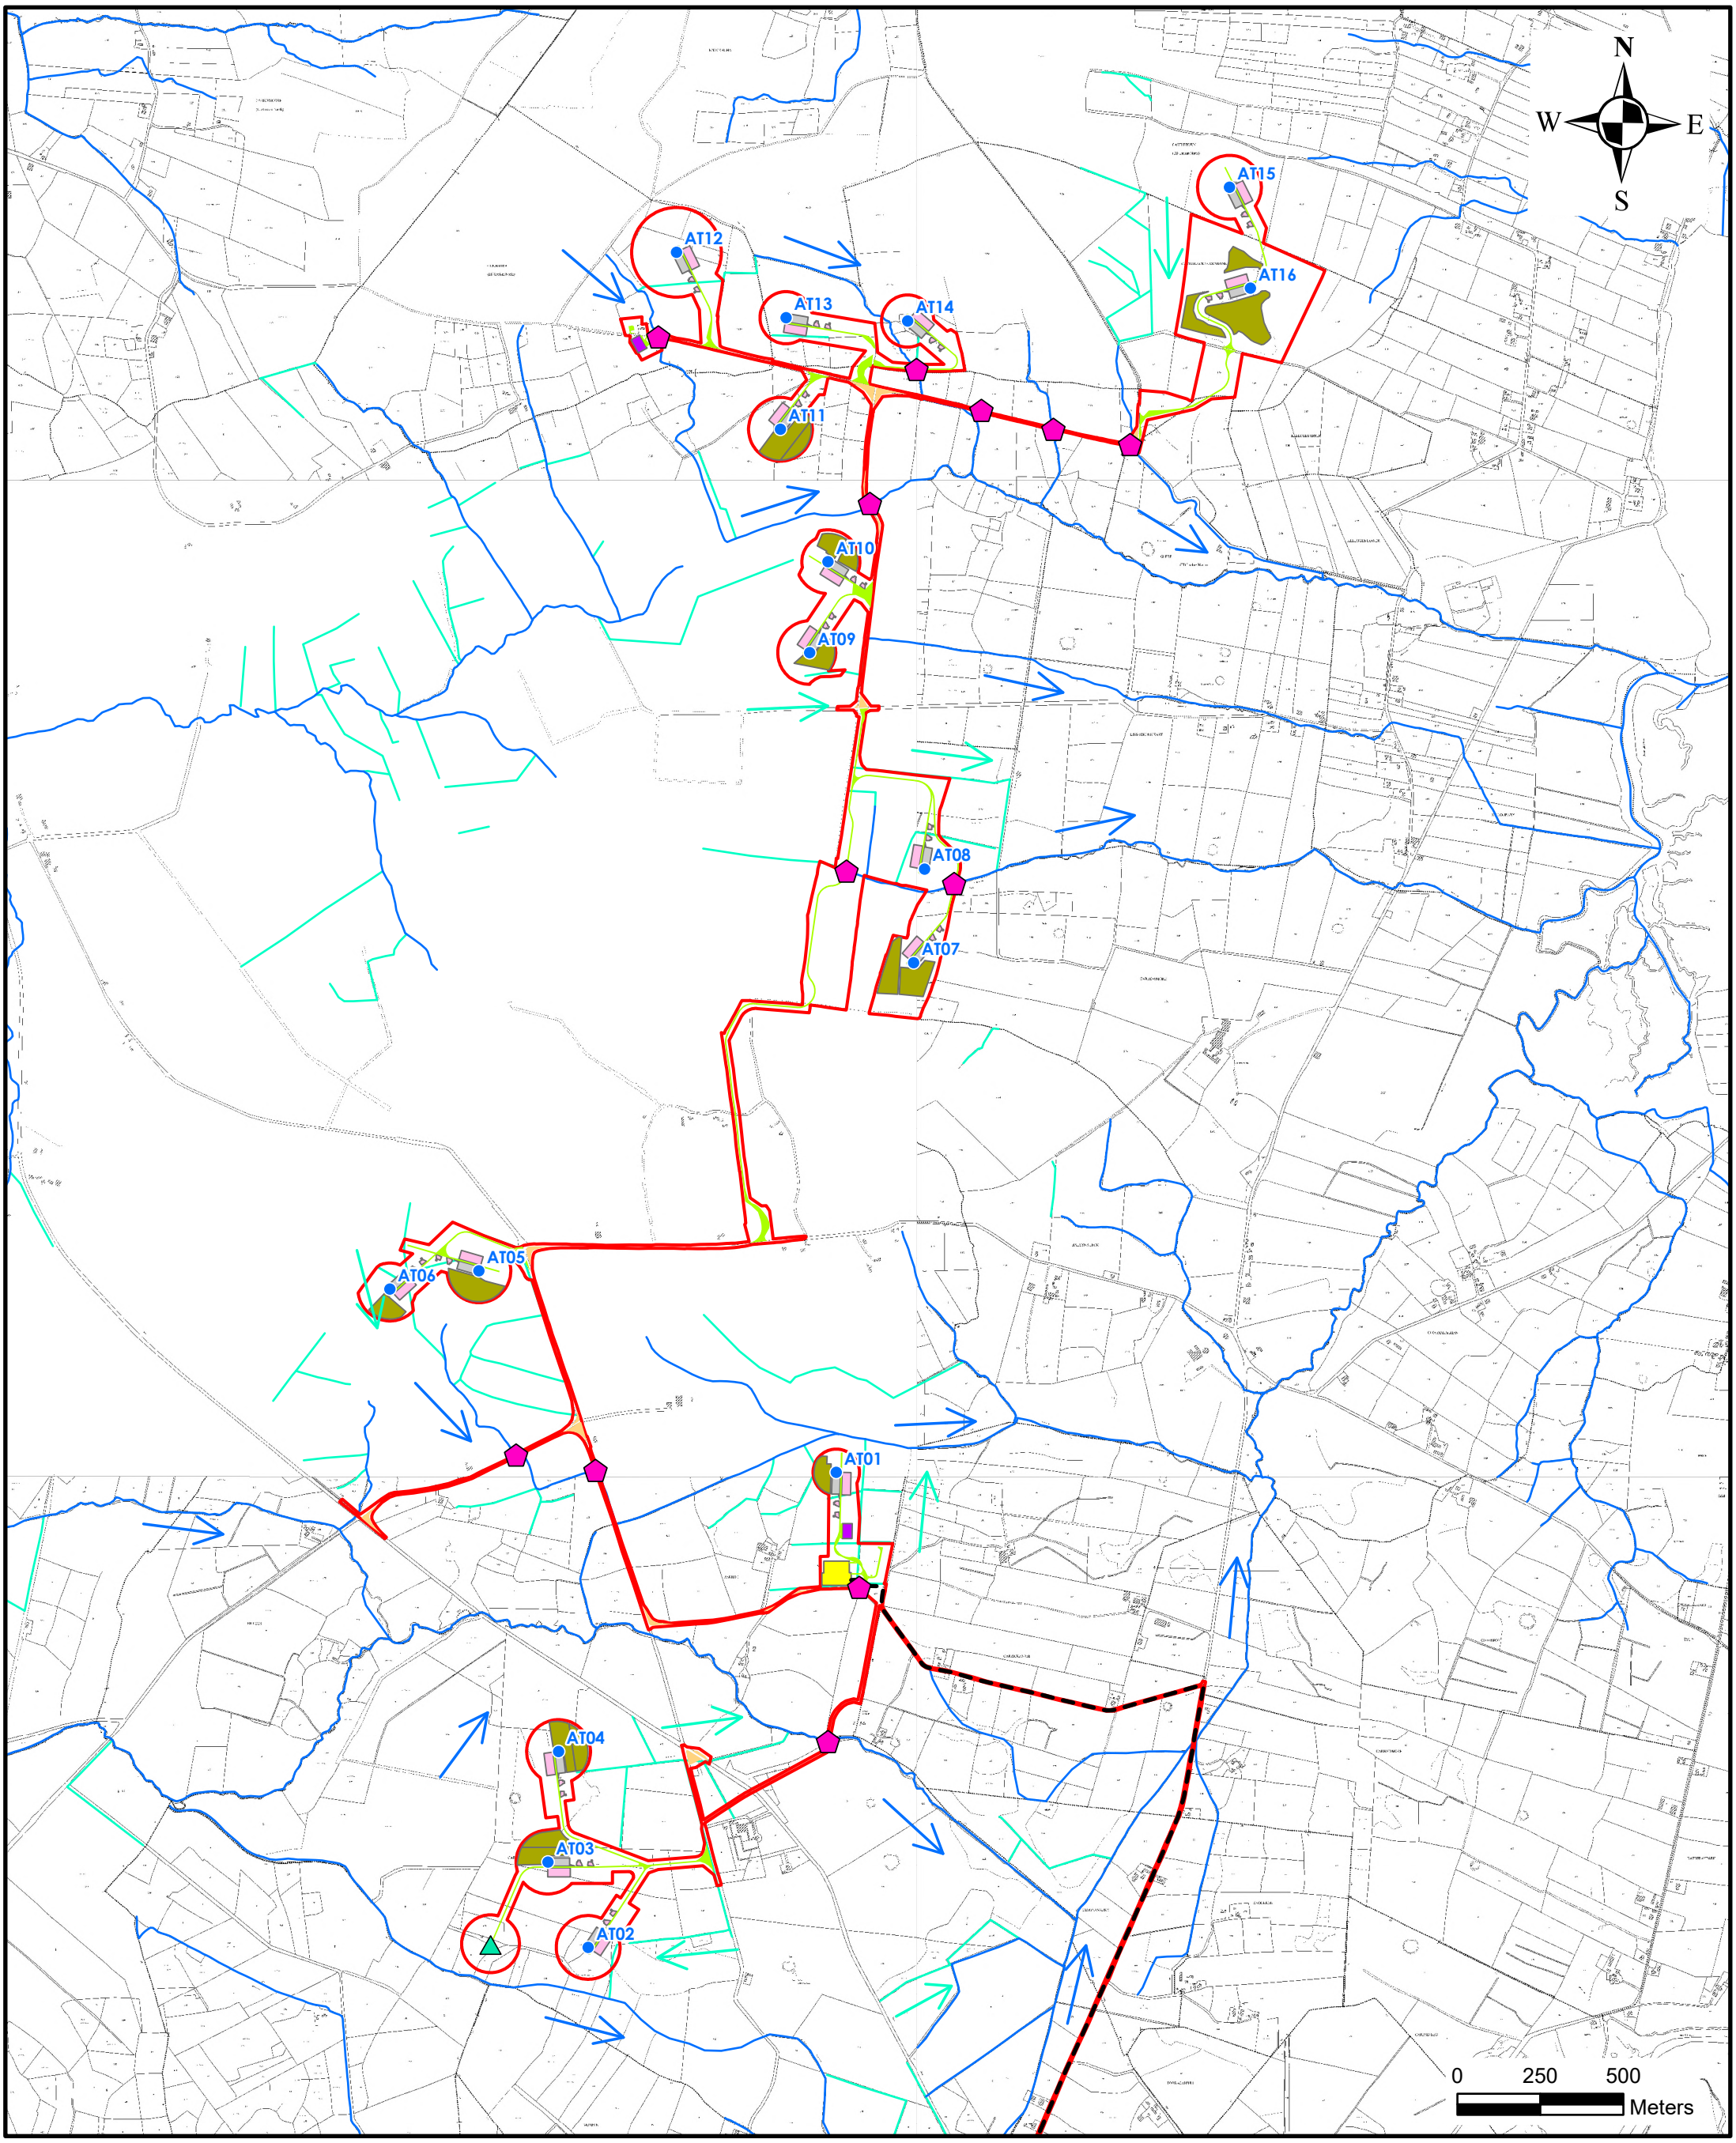

Legend

- Proposed Development Boundary
- Proposed Turbine Layout
- Proposed Grid Route Connection
- Proposed 110kV Substation
- Temporary Site Compounds
- Spoil Deposition Area
- Permanent Hardstands
- Temoprary Hardstands
- Met Mast
- Proposed New Wind Farm Access Tracks
- Existing Public Roads Within Wind Farm Proposed For Upgrade
- Watercourses
- Drains
- Watercourse Crossings_WF

Client: Jennings O'Donovan & Partners Ltd.

Job: Tirawley WF, Co. Mayo

Title: Wind Farm Site Drainage Map

Figure No: 9-3

Drawing No: P1604-0-0426-A3-903-00D

Scale: 1:18,000

Drawn By: GA

Sheet Size: A3

Project No: P1604-0

Date: 15/04/2026

Checked By: MG

HYDRO ENVIRONMENTAL SERVICES
22 Lower Main St
Dungarvan
Co.Waterford
Ireland
tel: +353 (0)58 44122
fax: +353 (0)58 44244
email: info@hydroenvironmental.ie
web: www.hydroenvironmental.ie