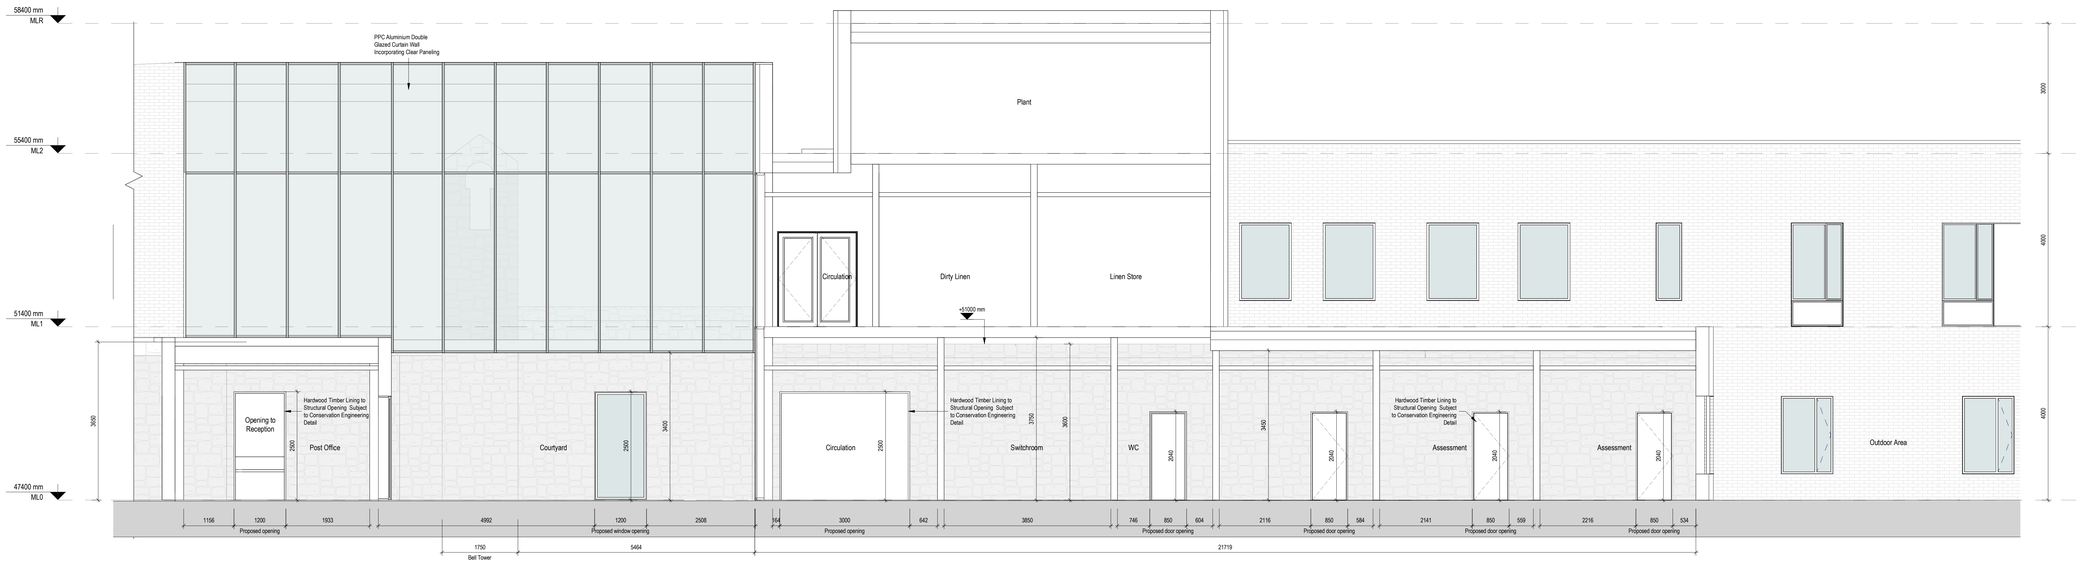

1 / 5102 Section West Historic East Wall - Zone 1

Scale: 1 : 50

2 / 5102 Section West Historic East Wall - Zone 2

Scale: 1 : 50

COPYRIGHT:

The design and details shown on this drawing are applicable to The Named Project only and may not be; reproduced, modified or relayed in whole or part or be used for any other project or purpose without the prior written permission of TOT Architects with whom copyright resides.

DO NOT SCALE this drawing. Use figured dimensions only. The Contractor is responsible for checking all levels and dimensions on site prior to commencement of works. Any discrepancies are to be referred to the ARCHITECT.

Drawings to be read in conjunction with all other Consultants Drawings & Specifications were relevant. Proprietary items shall be fixed in strict accordance with the Manufacturer's Instructions. Sizes of proprietary items shall be checked with Manufacturer.

KEY PLAN:

BUILDING KEY PLAN:

NOTE: All proposed works to historic structure to be in accordance with conservation specification

REVISIONS:

DATE	REV	BY	DESCRIPTION
170426	S	LC	ISSUED FOR PLANNING

TOT ARCHITECTS

REGISTERED OFFICE
49 Upper Mount Street
Dublin 2, D02 FR85, Ireland

T +353 1 705 7800
W www.totarch.ie
E info@totarch.ie

CLIENT: SPUH

PROJECT: St Edmundsbury Hospital Lucan

PROJECT STAGE: Planning

DRAWING TITLE: Proposed Historic East Wall West Elevation

DRAWN:	CHECKED:	APPROVED:	DATE:
MA	LC	DS	17/04/2026

JOB NUMBER:	SHEET SIZE:	SCALE:
20-77	A0 L	1 : 50

INFORMATION CONTAINER IDENTIFICATION: SPMHS - MH - ML0 - DR - TOT - AR - 5102

ACCEPTANCE CODE:	PURPOSE CODE:	REVISION:
S	P3	0

Date Plotted: 17/04/2026 17:40:55