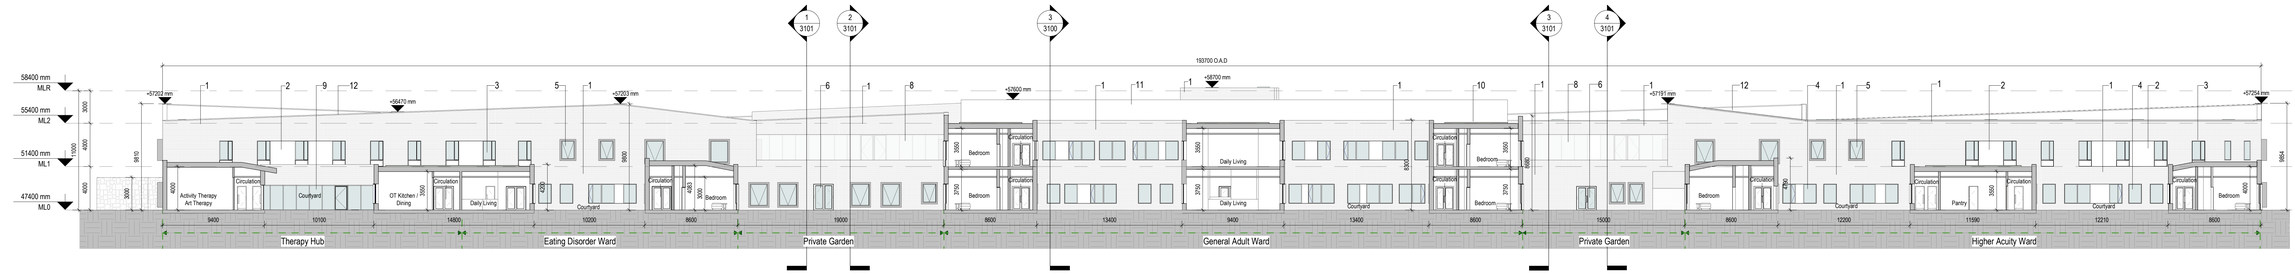

1 / 3100 Section AA-North South Courtyard
Scale: 1 : 200

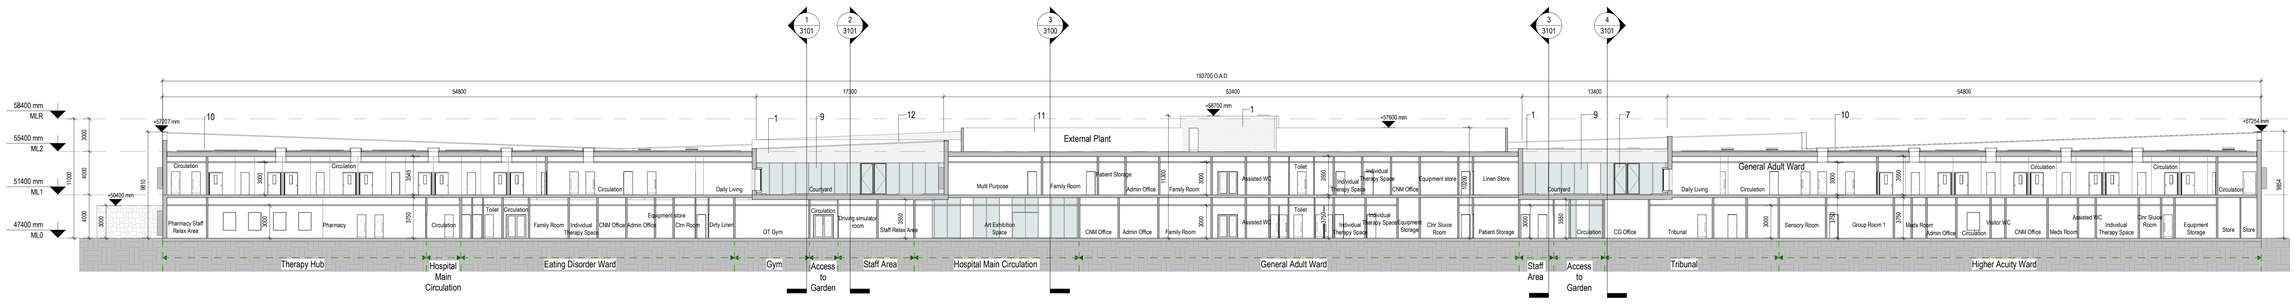

2 / 3100 Section BB- North South Ward
Scale: 1 : 200

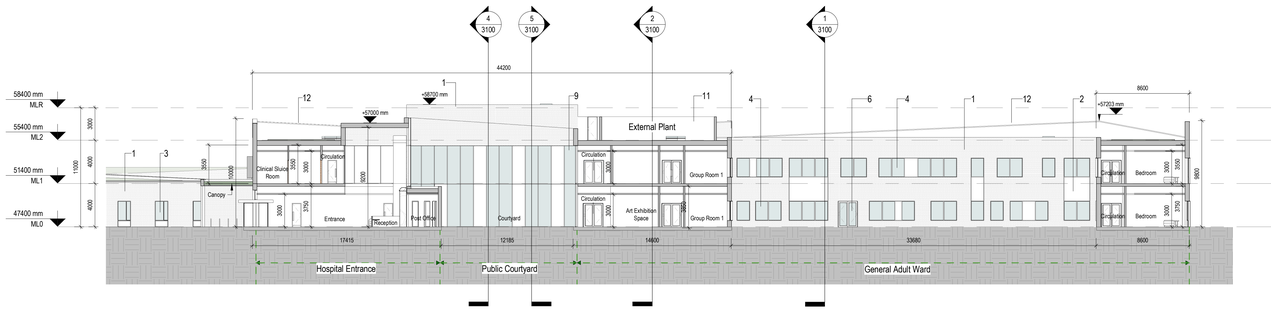

3 / 3100 Section CC- West East Courtyard
Scale: 1 : 200

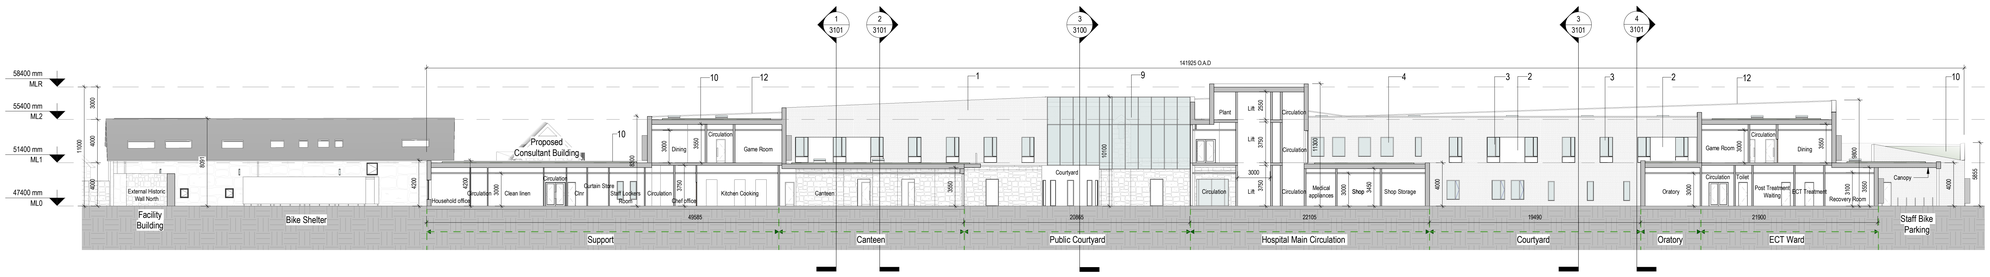

4 / 3100 Section DD- North South Canteen Towards East
Scale: 1 : 200

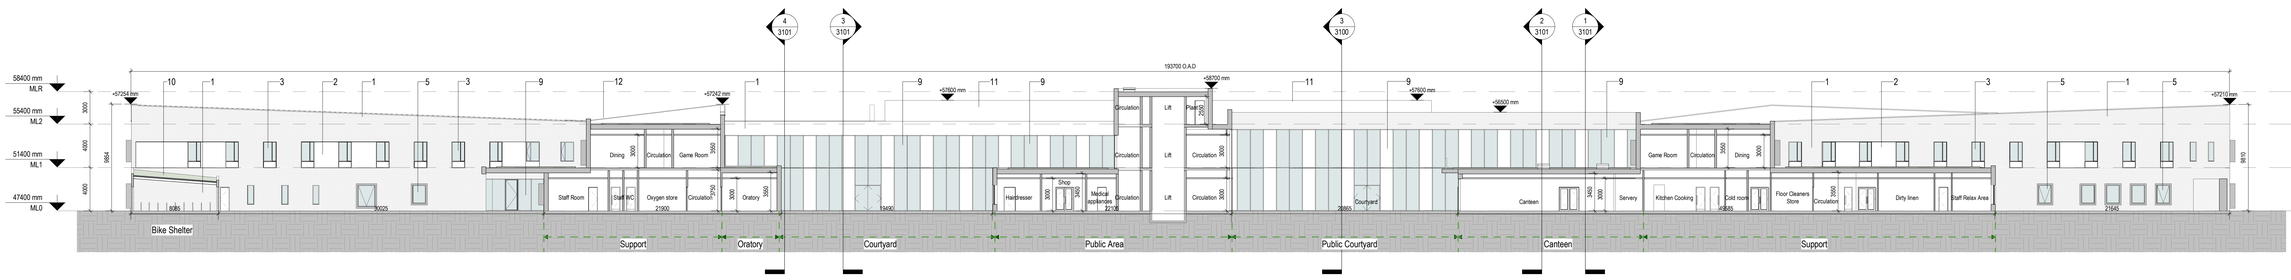

5 / 3100 Section EE- North South Canteen Towards West
Scale: 1 : 200

COPYRIGHT:

The design and details shown on this drawing are applicable to The Named Project only and may not be; reproduced, modified or relayed in whole or part or be used for any other project or purpose without the prior written permission of TOT Architects with whom copyright resides.

DO NOT SCALE this drawing. Use figured dimensions only. The Contractor is responsible for checking all levels and dimensions on site prior to commencement of works. Any discrepancies are to be referred to the ARCHITECT.

Drawings to be read in conjunction with all other Consultants Drawings & Specifications were relevant. Proprietary items shall be fixed in strict accordance with the Manufacturer's Instructions. Sizes of proprietary items shall be checked with Manufacturer.

KEY PLAN:

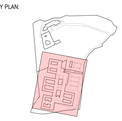

BUILDING KEY PLAN:

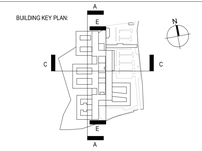

BUILDING KEY PLAN:

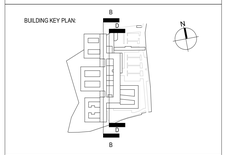

Material Legend

No	Description
1	Select Brick Facing - Light Tone
2	Acrylic Render - to Select Colour
3	Typical Bedroom Windows - Double Glazed Sliding PPC Aluminium Windows with Fixed Perforated Slide Screen - to Select Colour
4	Typical PPC Aluminium Double Glazed Window - to Select Colour
5	Typical Box Bay Aluminium Double Glazed Window - to Select Colour
6	PPC Aluminium Double Glazed Door - to Select Colour
7	PPC Double Glazed Aluminium Curtain Wall Door - to Select Colour
8	Glazed parapet - Full Height
9	Curtain wall with Clear & Opaque Panels
10	Green roof
11	Screen plant room - PPC Louvre Screen
12	PPC Parapet Capping

REVISIONS:

DATE	REV.	BY	DESCRIPTION
170426	0	LC	ISSUED FOR PLANNING

TOT ARCHITECTS

REGISTERED OFFICE
49 Upper Mount Street
Dublin 2, D02 FR85, Ireland

T +353 1 705 7800
W www.totarch.ie
E info@totarch.ie

CLIENT: SPUH

PROJECT: St Edmundsbury Hospital Lucan

PROJECT STAGE: Planning

DRAWING TITLE: Proposed Main Hospital Sections N/S

DRAWN:	CHECKED:	APPROVED:	DATE:
JF	LC	DS	17/04/2026

JOB NUMBER:	SHEET SIZE:	SCALE:
20-77	A0 L	1 : 200

INFORMATION CONTAINER IDENTIFICATION: SPMHS - MH - ZZZ - DR - TOT - AR - 3100

ACCEPTANCE CODE:	PURPOSE CODE:	REVISION:
S	P3	0

Date Plotted: 17/04/2026 17:32:32