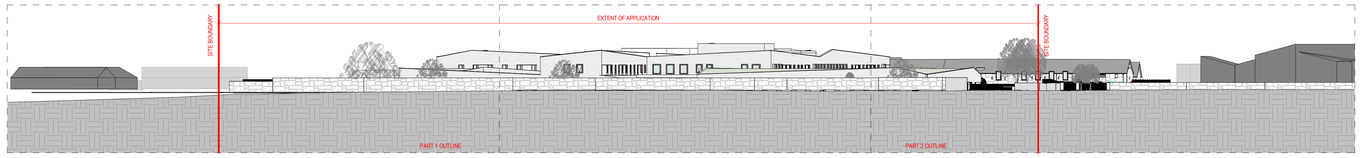

1 / 1010 Proposed Contiguous Elevation South from Lucan Road
Scale: 1 : 500

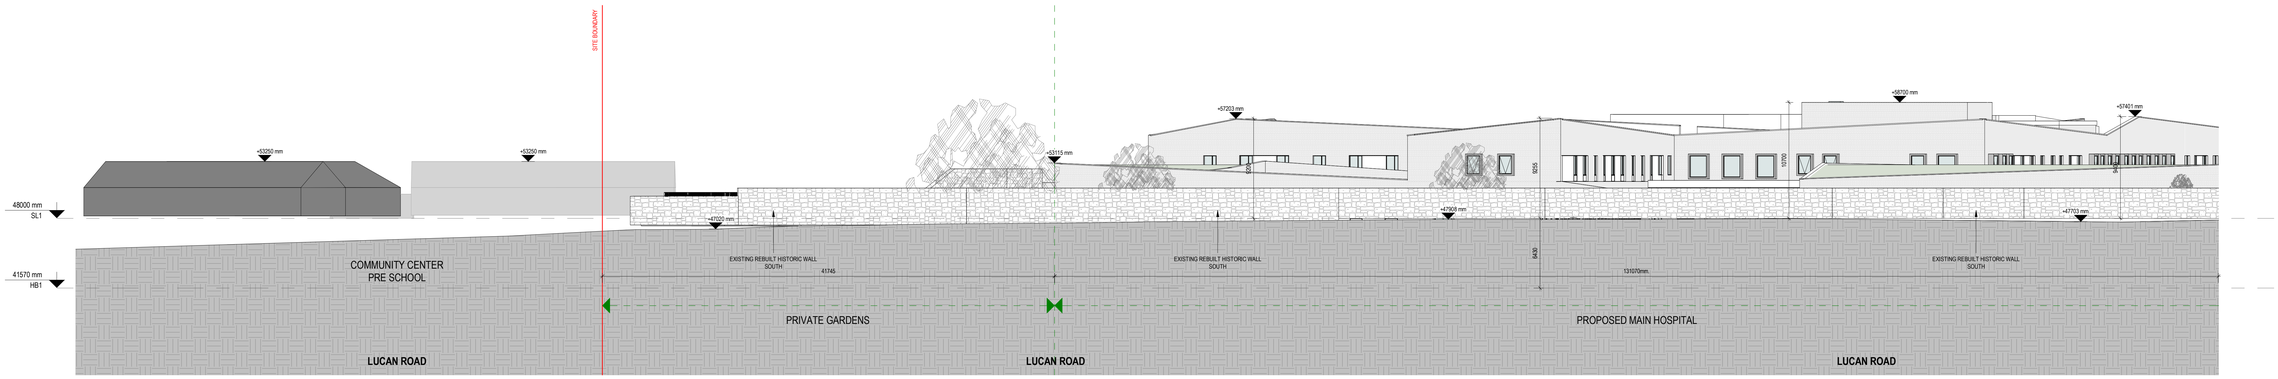

2 / 1010 Proposed Contiguous Elev. South from Lucan Road - Part 1
Scale: 1 : 200

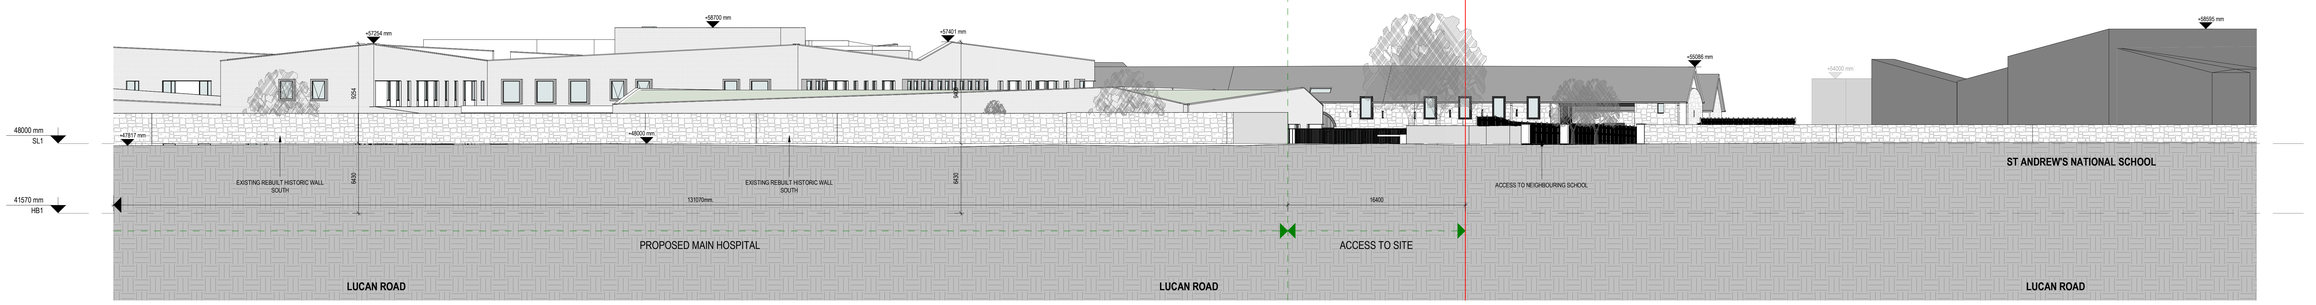

3 / 1010 Proposed Contiguous Elev. South from Lucan Road - Part 2
Scale: 1 : 200

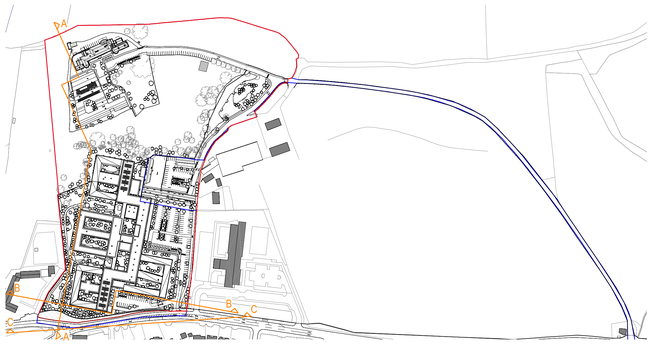

COPYRIGHT:

The design and details shown on this drawing are applicable to The Named Project only and may not be: reproduced, modified or relayed in whole or part or be used for any other project or purpose without the prior written permission of TOT Architects with whom copyright resides.

DO NOT SCALE this drawing. Use figured dimensions only. The Contractor is responsible for checking all levels and dimensions on site prior to commencement of works. Any discrepancies are to be referred to the ARCHITECT.

Drawings to be read in conjunction with all other Consultants Drawings & Specifications were relevant. Proprietary items shall be fixed in strict accordance with the Manufacturer's Instructions. Sizes of proprietary items shall be checked with Manufacturer.

REVISIONS:

DATE	REV	BY	DESCRIPTION
17/04/26	0	LC	ISSUED FOR PLANNING

TOT ARCHITECTS

REGISTERED OFFICE:
49 Upper Mount Street
Dublin 2, D02 FR85, Ireland

T +353 1 705 7800
W www.totarch.ie
E info@totarch.ie

CLIENT: SPUH		DRAWN: JF	CHECKED: LC	APPROVED: DS	DATE: 17/04/2026
PROJECT: St Edmundsbury Hospital Lucan		JOB NUMBER: 20-77	SHEET SIZE: A0 L	SCALE: As indicated
PROJECT STAGE: Planning		INFORMATION CONTAINER IDENTIFICATION: SPMHS - SE - ZZZ - DR - TOT - AR - 1010		
DRAWING TITLE: Proposed - Site Contiguous Elevation C-C		ACCEPTANCE CODE: S	PURPOSE CODE: P3	REVISION: 0

Date Plotted : 17/04/2026 17:22:54