SECTION AA

SECTION BB

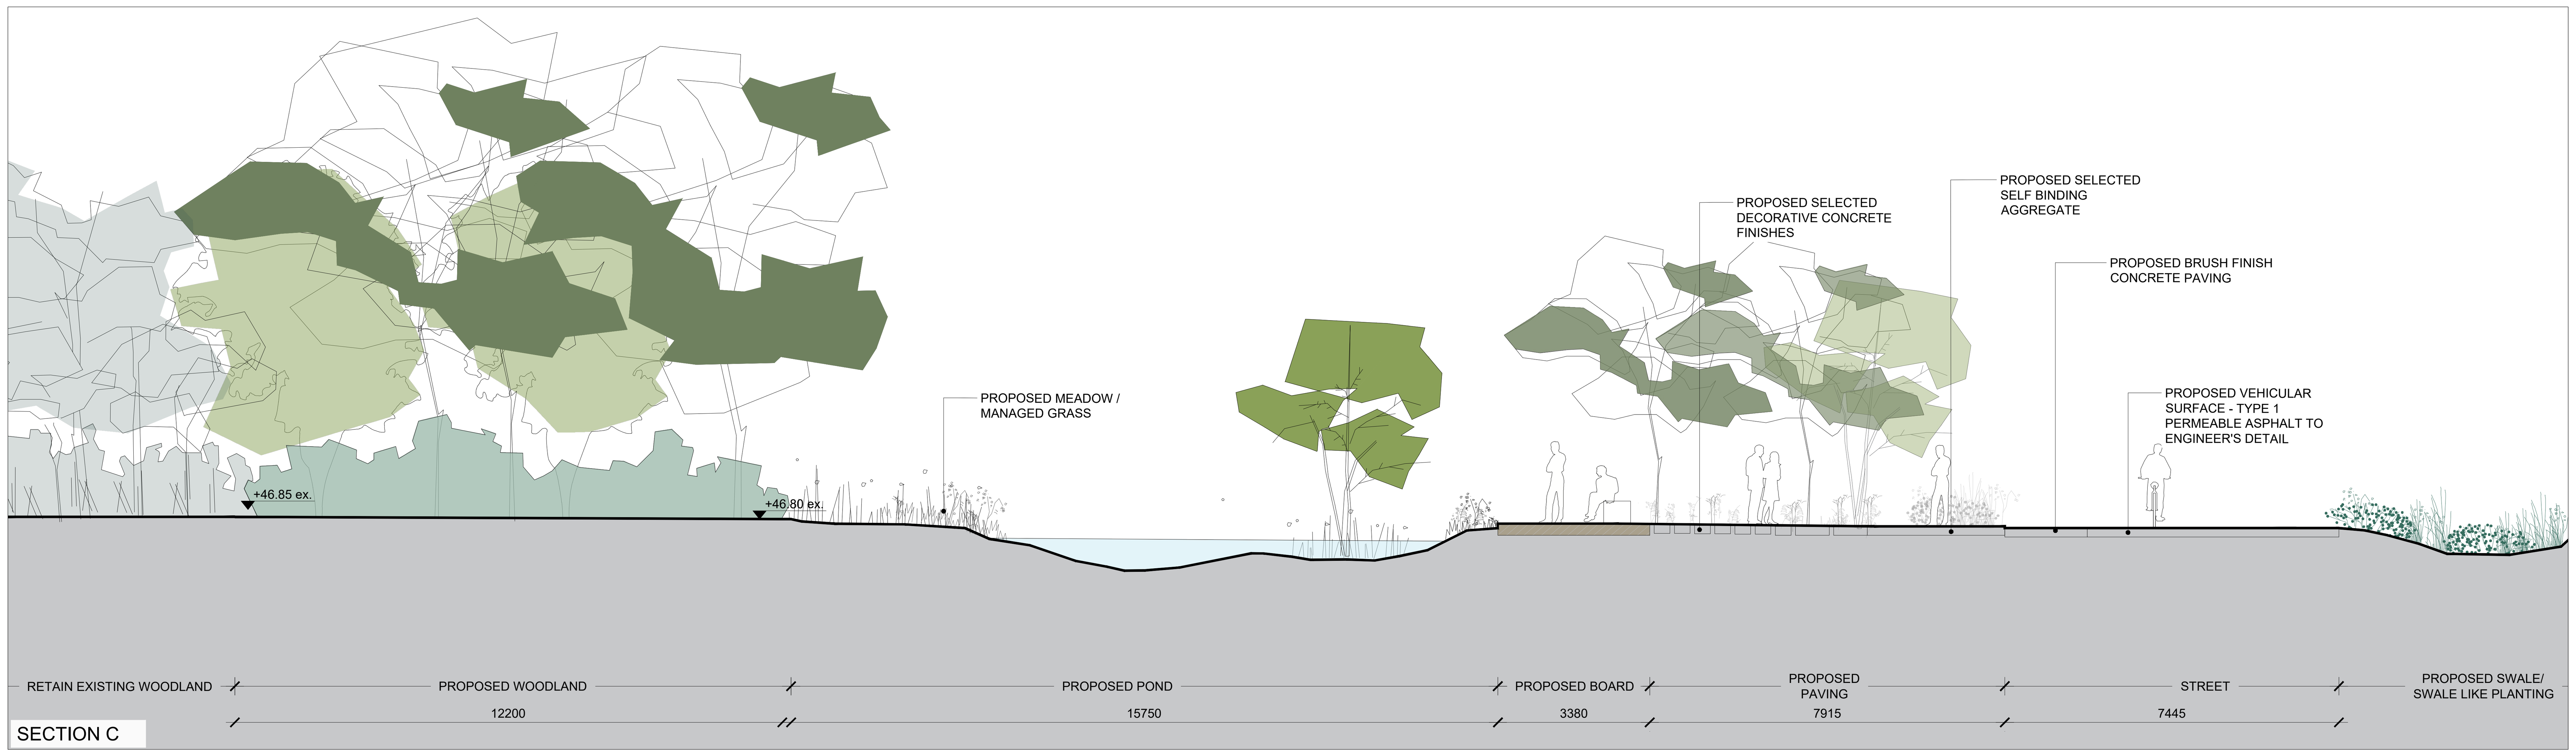

SECTION C

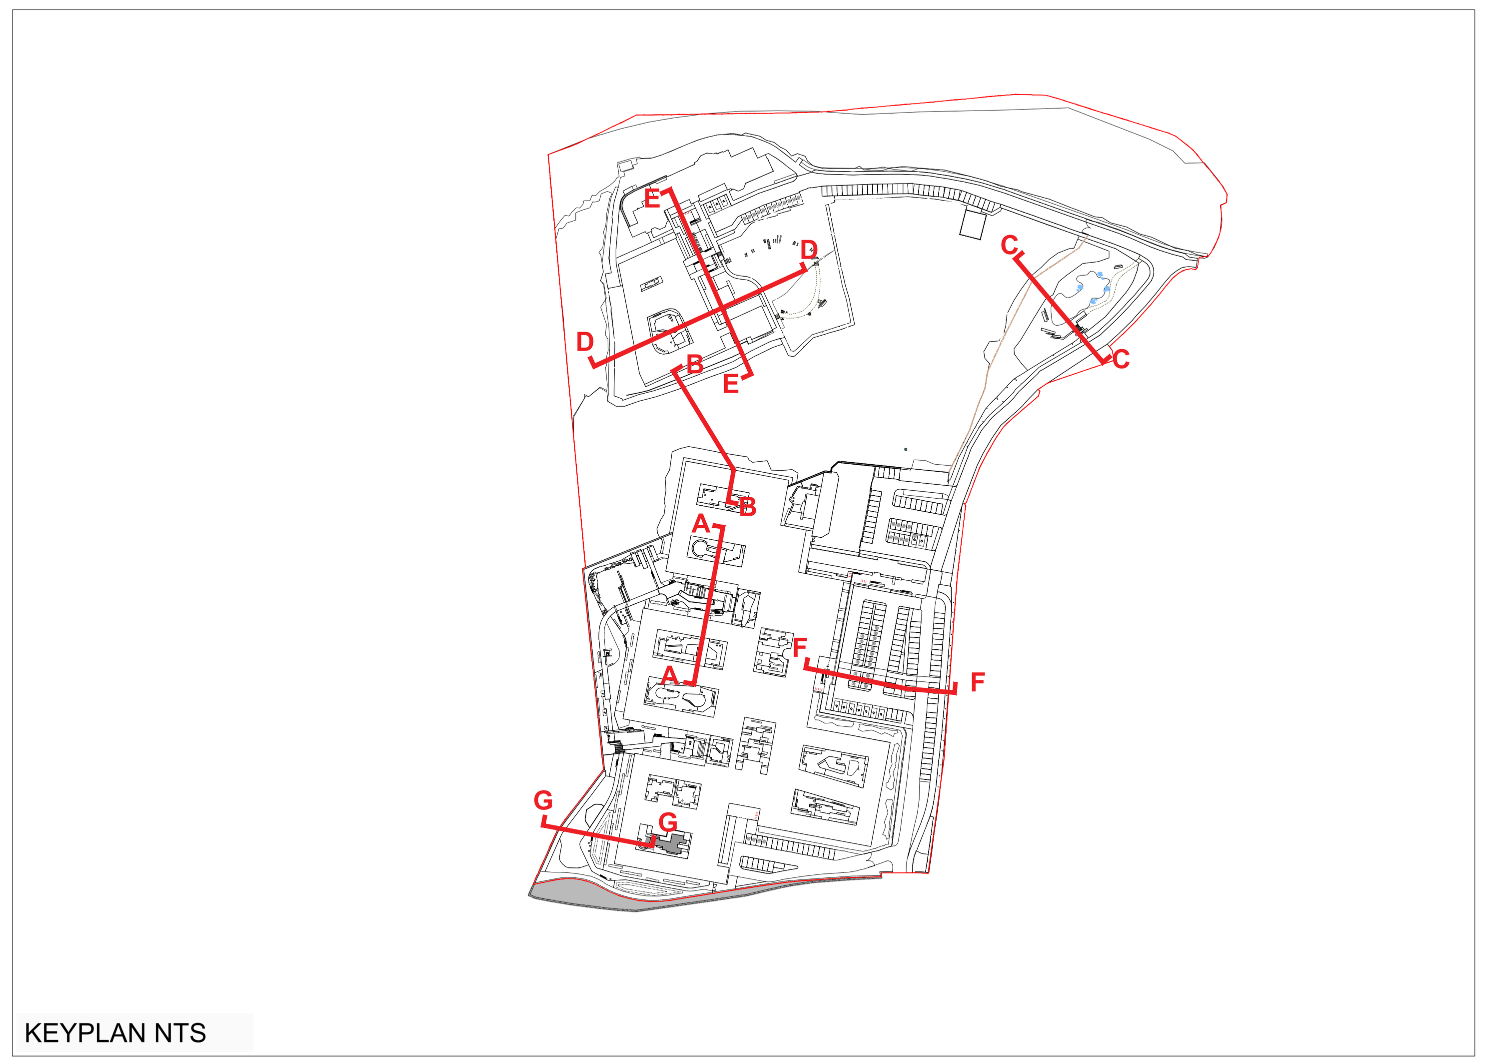

KEYPLAN NTS

This drawing is the copyright of the Landscape Architect. Unless otherwise stated all dimensions are in millimetres. Where dimensions are not given, drawings must not be scaled and the matter must be referred to the Landscape Architect. If the drawing includes conflicting details/dimensions the matter must be referred to the Landscape Architect. All dimensions must be checked on site. The Landscape Architect must be informed, by the Contractor, of any discrepencies before work proceeds.

NOTES:

DATE	REV.	DESCRIPTION	DRAWN BY:	CHECKED BY:
-	-	-	-	-

CLIENT:	THE GOVERNORS OF ST. PATRICK'S HOSPITAL				
PROJECT:	ST EDMUNDSBURY HOSPITAL				
DRAWING:	LANDSCAPE SECTION 1				
PROJECT NO	**SCALE**	**SHEET SIZE**	**DRAWN BY**	**CHECKED BY**	**1st ISSUE**
St.05	1:100	A1	ww	jb	01.05.2026

ISSUE STATUS:

PLANNING

NORTH

DRAWING NO.	**REVISION**
St.05 -DR-2400	-

DFLA
blackpitts, dublin, ireland, D08 DD56
t:01 4545148
e: info@dfla.ie