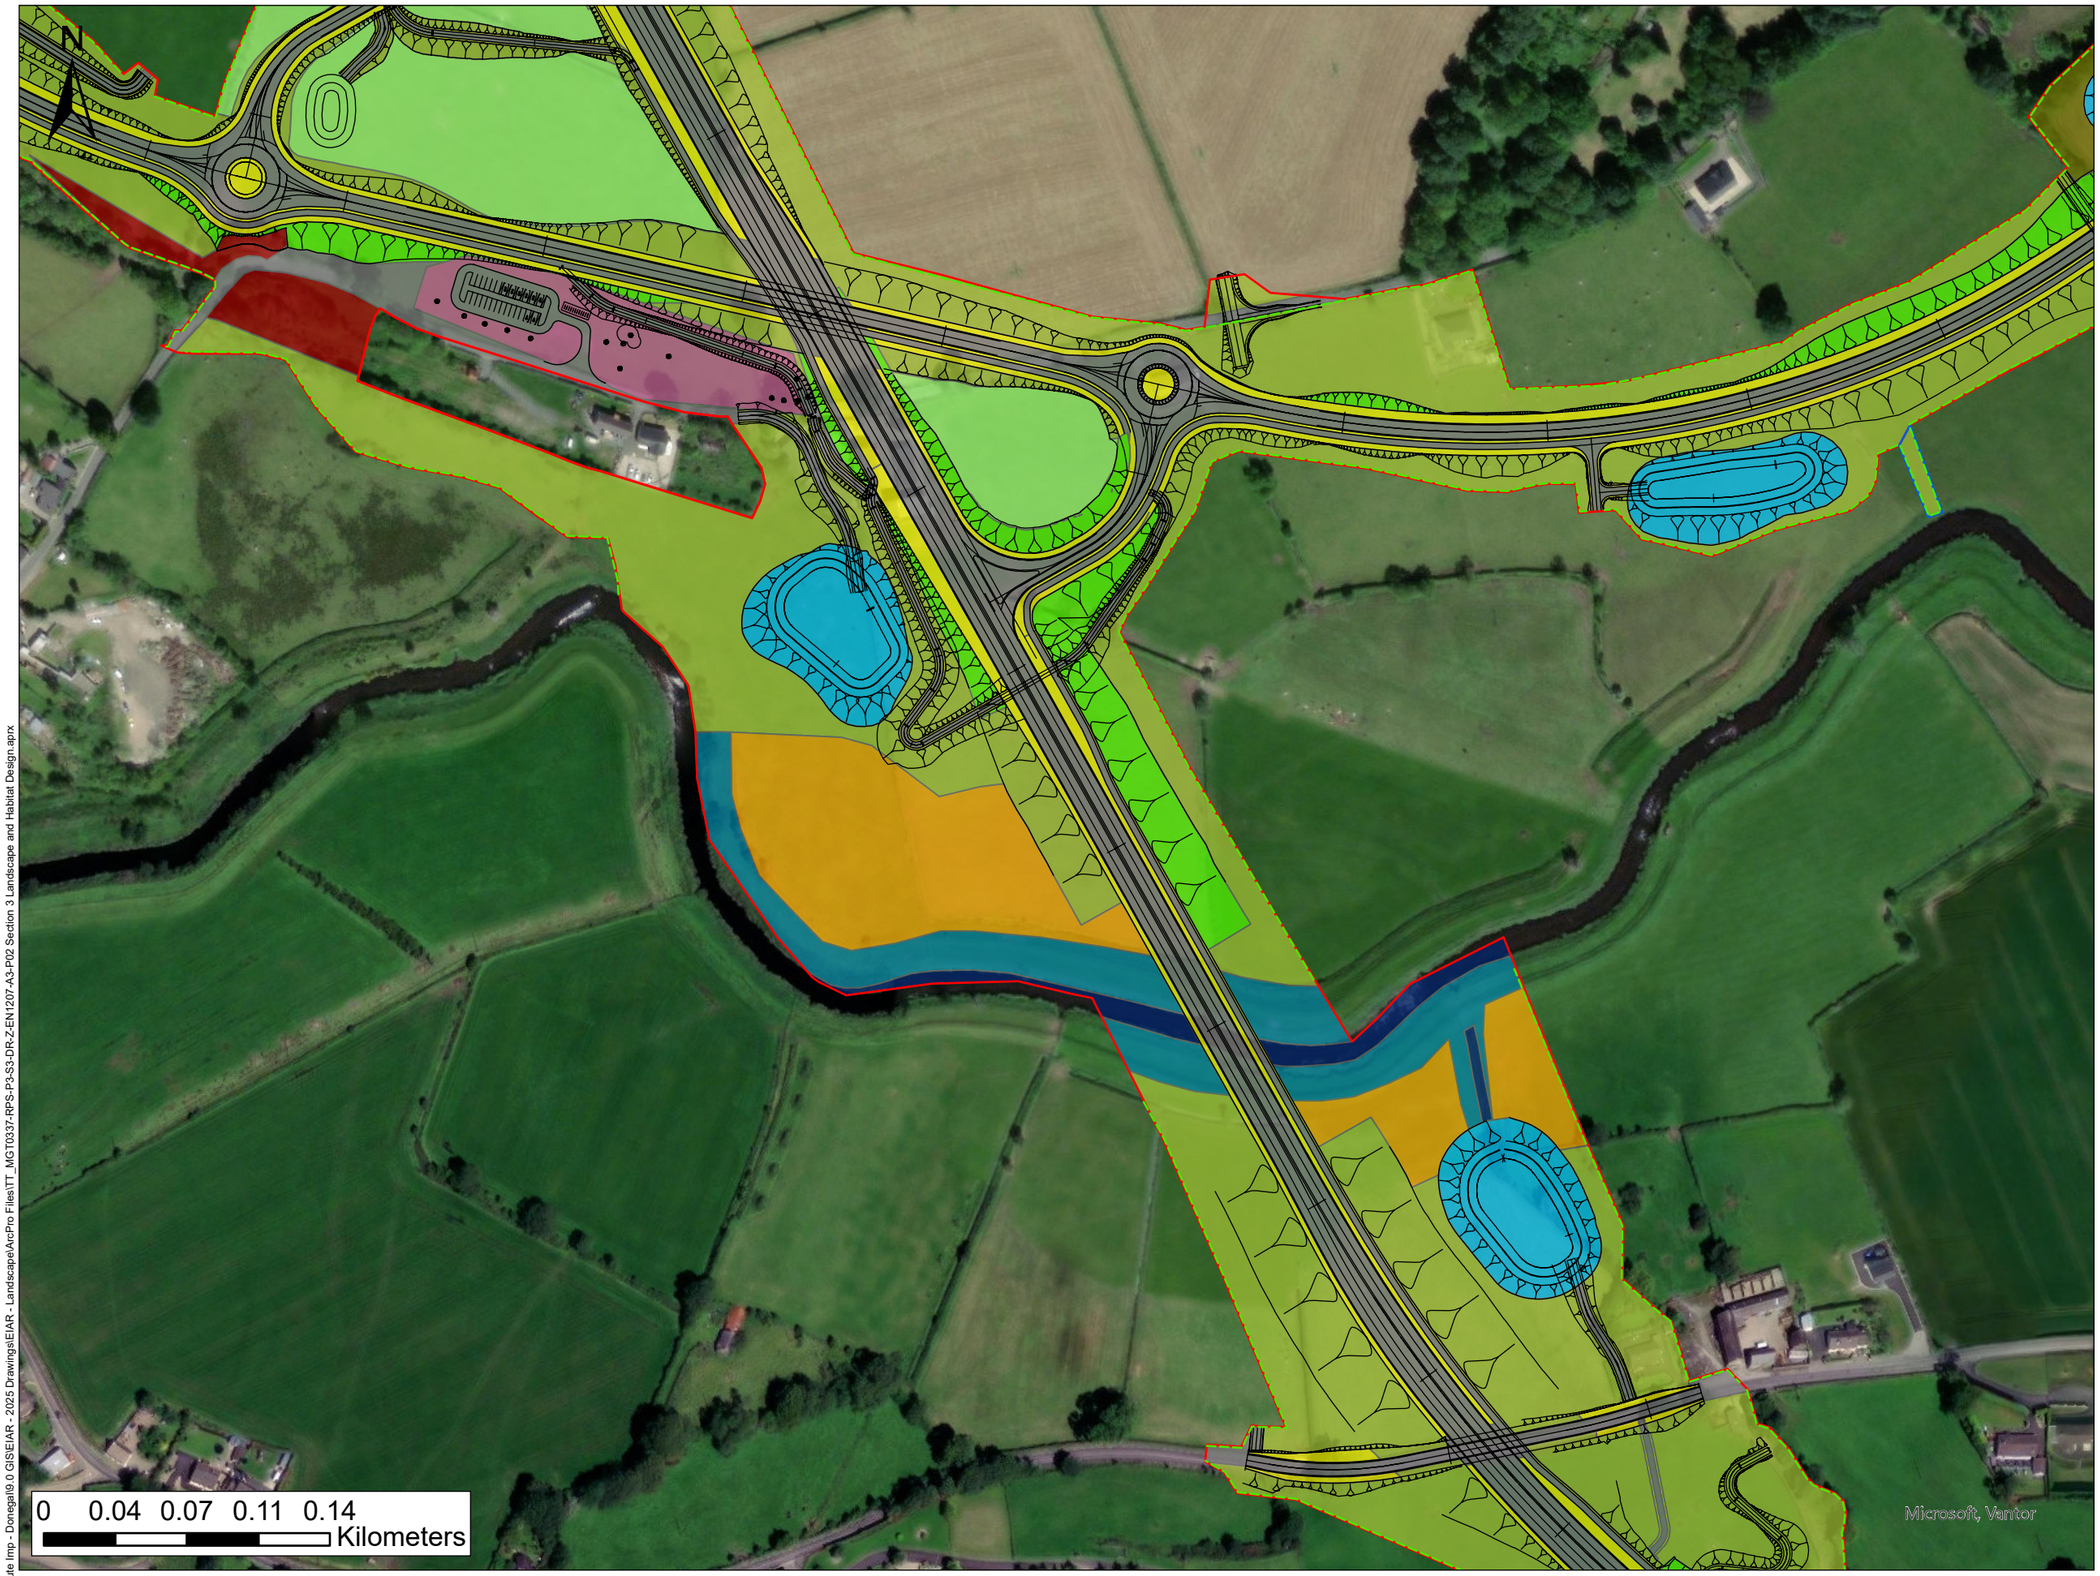


LEGEND

PROPOSED ROAD DEVELOPMENT


PROPOSED DEVELOPMENT BOUNDARY


- PERMANENT
- TEMPORARY

POST DEVELOPMENT HABITATS AND LANDSCAPE MEASURES

- ATTENUATION AREAS (GS4) (PROPOSED)
- BL3 (PROPOSED)
- FS2 (PROPOSED)
- FW2 (EXISTING RETAINED)
- GA1 (PROPOSED)
- GS2 (L) (PROPOSED)
- GS2 (H) (PROPOSED)
- GS2 (EXISTING RETAINED)
- GS4 (PROPOSED)
- WD1 (PROPOSED)
- WD1 - SCREENING WOODLAND (PROPOSED)
- WN2 (EXISTING RETAINED)
- WL1 HEDGEROWS (EXISTING AND PROPOSED)

Data Sources:
RPS

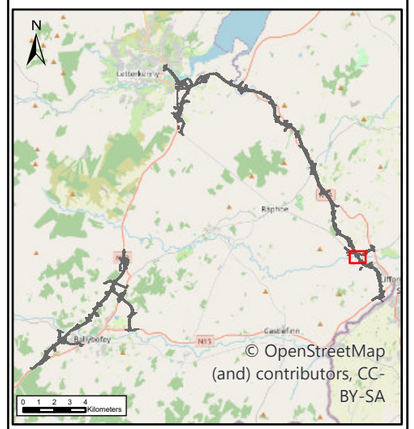

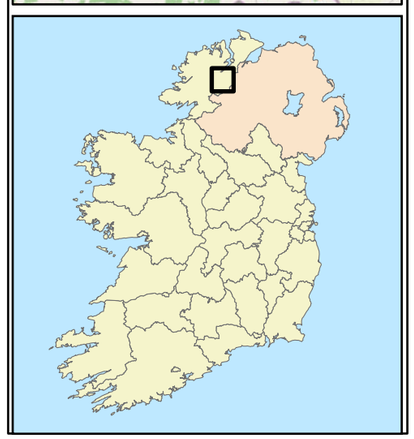

U:\MGT0337 - Ten-T Priority Route Imp - Donegal\9.0 GIS\EIAR - 2025 Drawings\EIAR - LandscapeArcPro Files\TT_MGT0337-RPS-P3-S3-DR-Z-EN1207-A3-P02 Section 3 Landscape and Habitat Design.aprx

Bonneagar Iompair Éireann Transport Infrastructure Ireland

Co-financed by the Connecting Europe Facility of the European Union

Rialtas na hÉireann Government of Ireland | Tionscadal Éireann Project Ireland 2040

Donegal NRO Oifig Forbartha Náisiúnta Dhún na nGall

Comhairle Contae Dhún na nGall Donegal County Council

RPS BARRY TRANSPORTATION

NOTES

DO NOT SCALE, use figured dimensions only.

All levels are referred to Ordnance Survey Datum, Malin Head.
This drawing is the property of the Donegal County Council. It is a confidential document and must not be copied, used, or its contents divulged without prior written consent. This document should not be relied on or used in circumstances other than those for which it was originally prepared. RPS / Barry Transportation accepts no responsibility for this document to any other party other than the party by whom it was commissioned.

Rev.	Date	Drawn	Description	Chk'd	Appr.
P02	22/09/26	NR	POTENTIAL ALTERNATIVE BOUNDARY	WL	MN
P01	02/04/26	NR	ISSUE FOR PLANNING	WL	MN

Project Title:	TEN-T Priority Route Improvement Project, Donegal Section 3 - N14 Manorcunningham to Lifford/Strabane/A5 Link		
Drawing Title:	Landscape and Habitat Design		
Designed: N/A	Date: 22/09/2026	EIAR Drawing Identifier:	Status:
Drawn: NR	Scale @ A1: N/A	EIAR Drawing 18.21	A3
Approved: MN	@ A3:1:3,000	File Identifier:	Rev:
Checked: WL	Sheet: 20 of 24	TT_MGT0337-RPS-P3-S3-DR-Z-EN1207	P02

©Ordnance Survey Ireland. All rights reserved. License number CYAL50441196 ©Tailte Éireann – Surveying