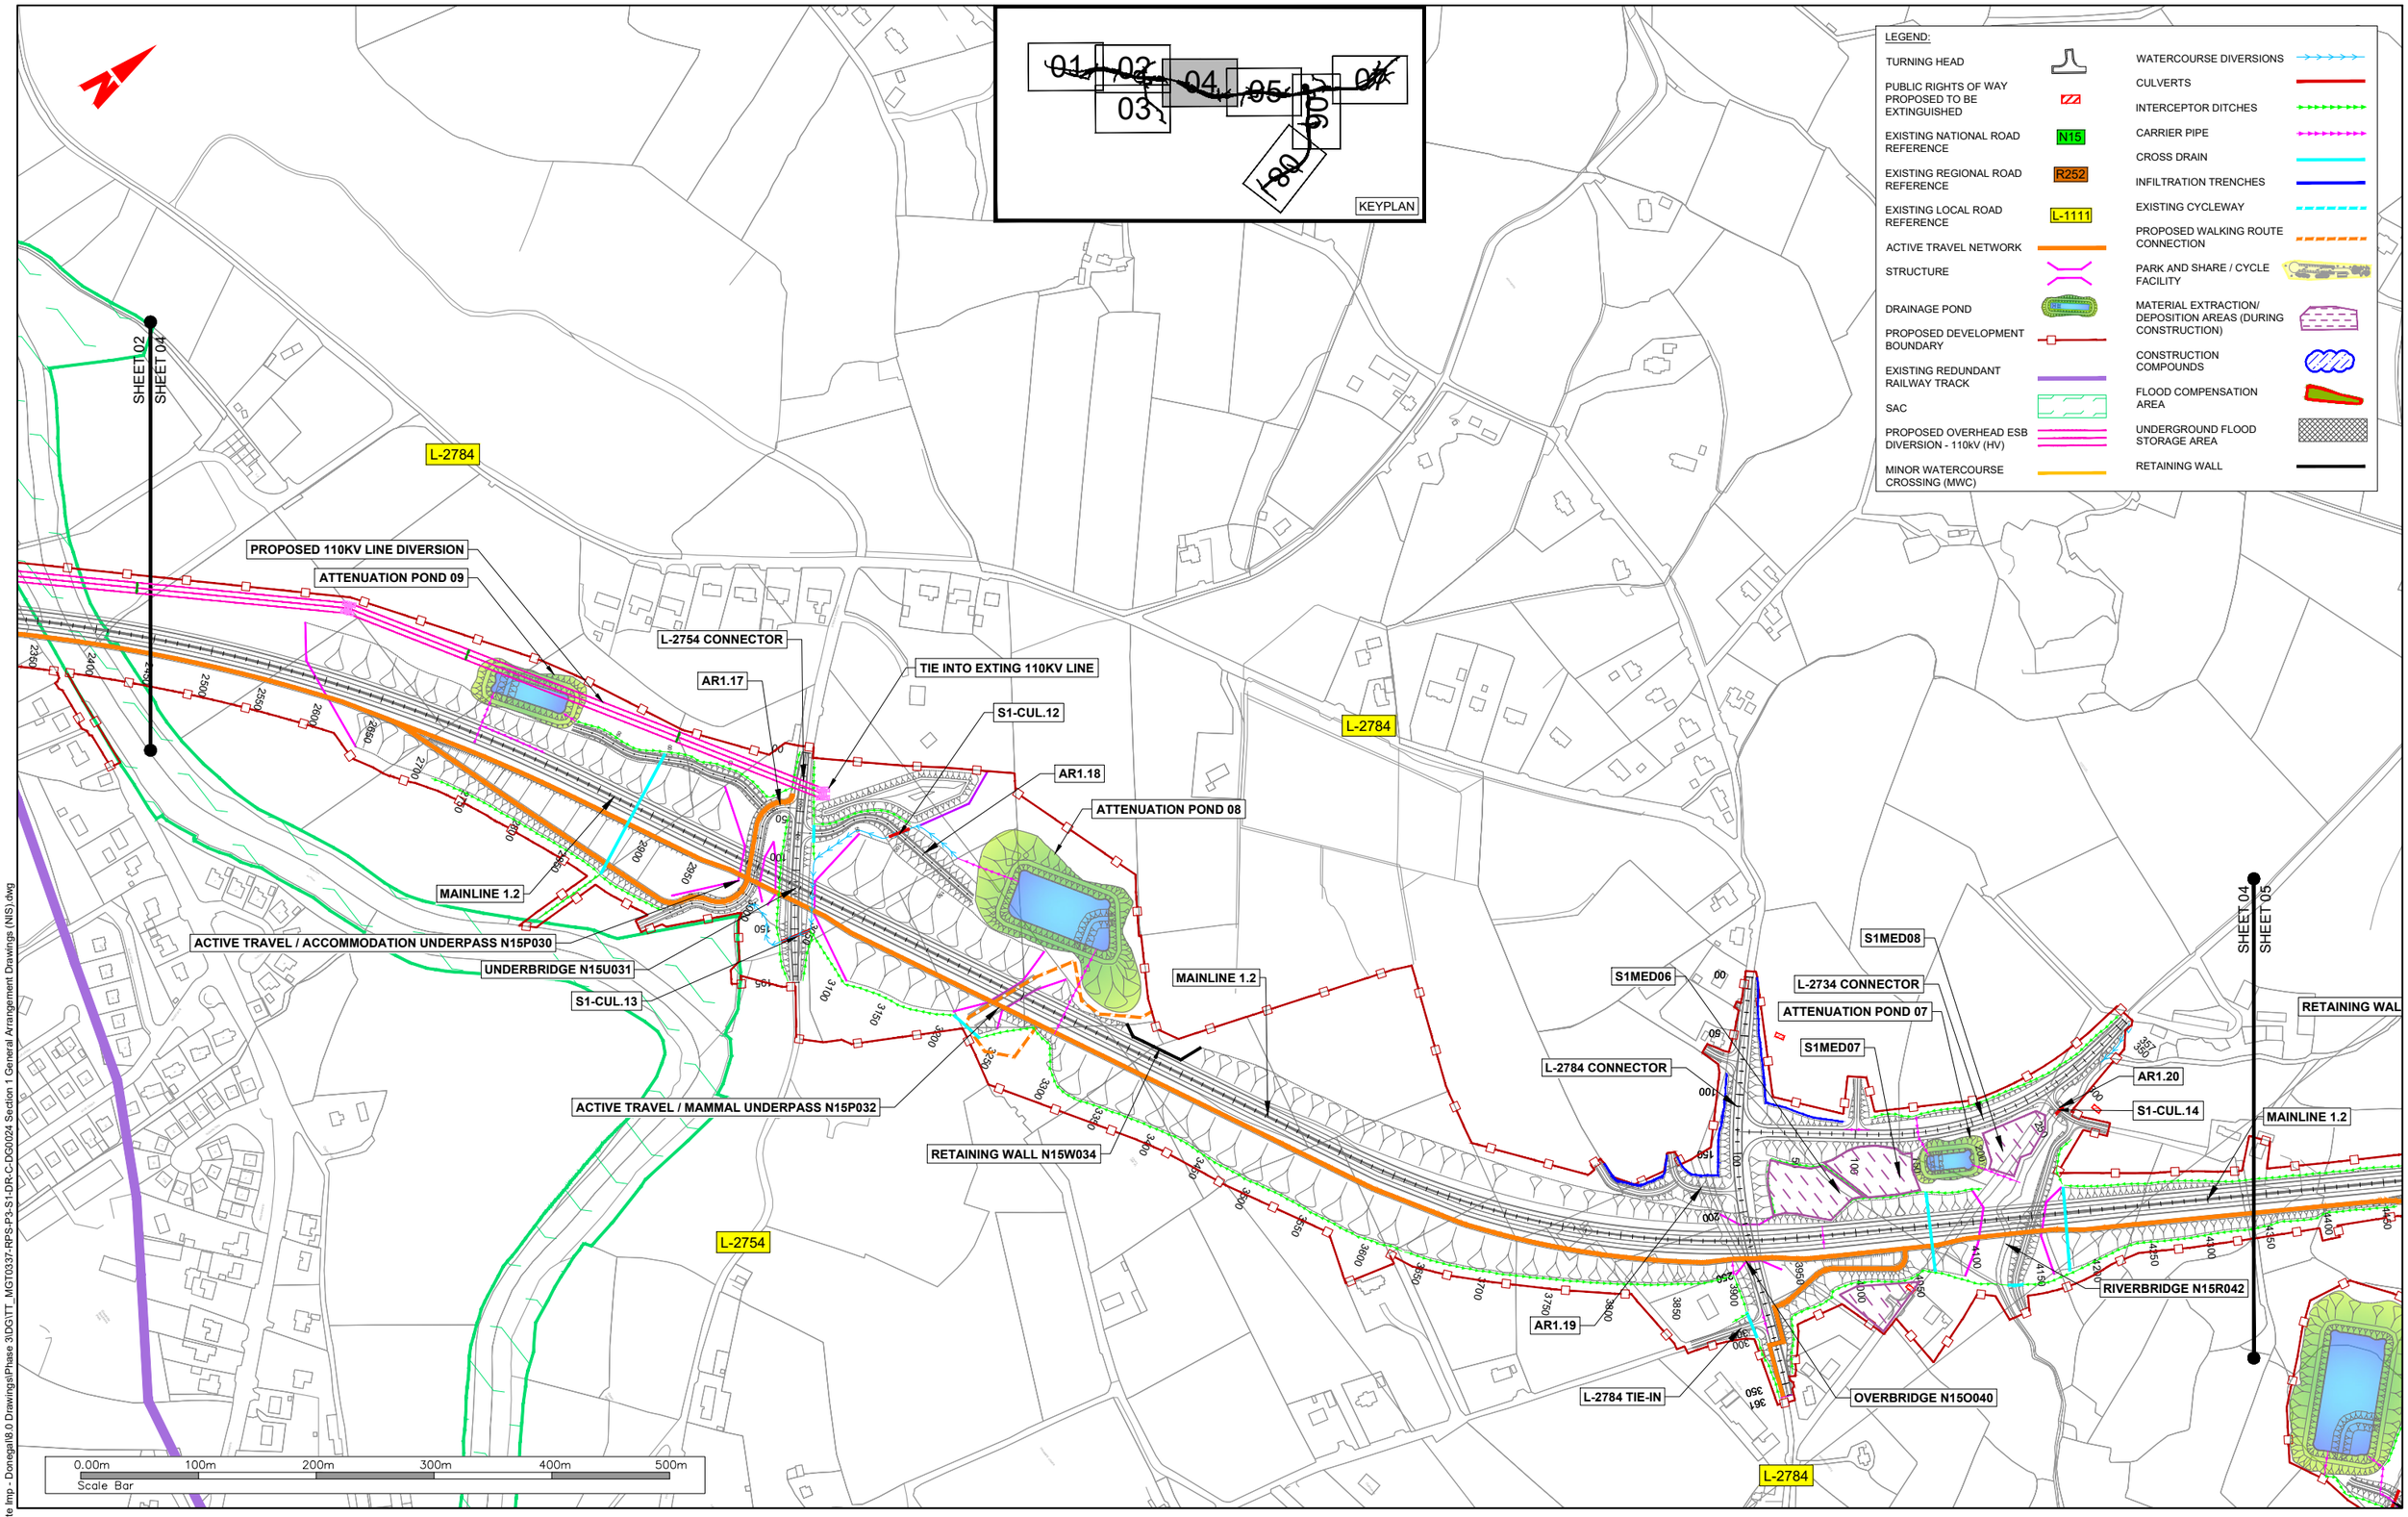


T:\MGT0337 - Ten-T Priority Route Imp - Donegal\8.0 Drawings\Phase 3\DGTT_MGT0337-RPS-P3-S1-DR-C-DG0024 Section 1 General Arrangement Drawings (NIS).dwg

©Ordnance Survey Ireland. All rights reserved. License number CYAL50441196 ©Tailte Éireann - Surveying

Bonneagar Iompair Éireann Transport Infrastructure Ireland

Co-financed by the Connecting Europe Facility of the European Union

Rialtas na hÉireann Government of Ireland | Tionscadal Éireann Project Ireland 2040

Donegal NRO Oifig Boichte Naisiunta Dhun na nGall

Comhairle Contae Dhún na nGall Donegal County Council

RPS BARRY TRANSPORTATION

NOTES

DO NOT SCALE, use figured dimensions only.

All levels are referred to Ordnance Survey Datum, Malin Head.
This drawing is the property of the Donegal County Council. It is a confidential document and must not be copied, used, or its contents divulged without prior written consent. This document should not be relied on or used in circumstances other than those for which it was originally prepared. RPS / Barry Transportation accepts no responsibility for this document to any other party other than the party by whom it was commissioned.

Rev.	Date	Drawn	Description	Chk'd	Appr.
P02	02.09.26	DL	SAC AND STREAM DIVERSION UPDATE	MC	EC
P01	16.12.25	DL	ISSUE FOR PLANNING	MC	EC

Project Title: TEN-T Priority Route Improvement Project, Donegal
Section 1 - N15/N13 Ballybofey / Stranorlar Urban Region

Drawing Title: GENERAL ARRANGEMENT DRAWINGS

Status: A3

Designed: AM	Date: DEC 2025	NIS Drawing Identifier: NIS DRAWING 1	Rev: P02
Drawn: DL	Scale @ A1: 1:2500		
Approved: EC	@ A3: 1:5000	File Identifier: TT_MGT0337-RPS-P3-S1-DR-C-DG0024	
Checked: MC	Sheet: 04 of 08		