
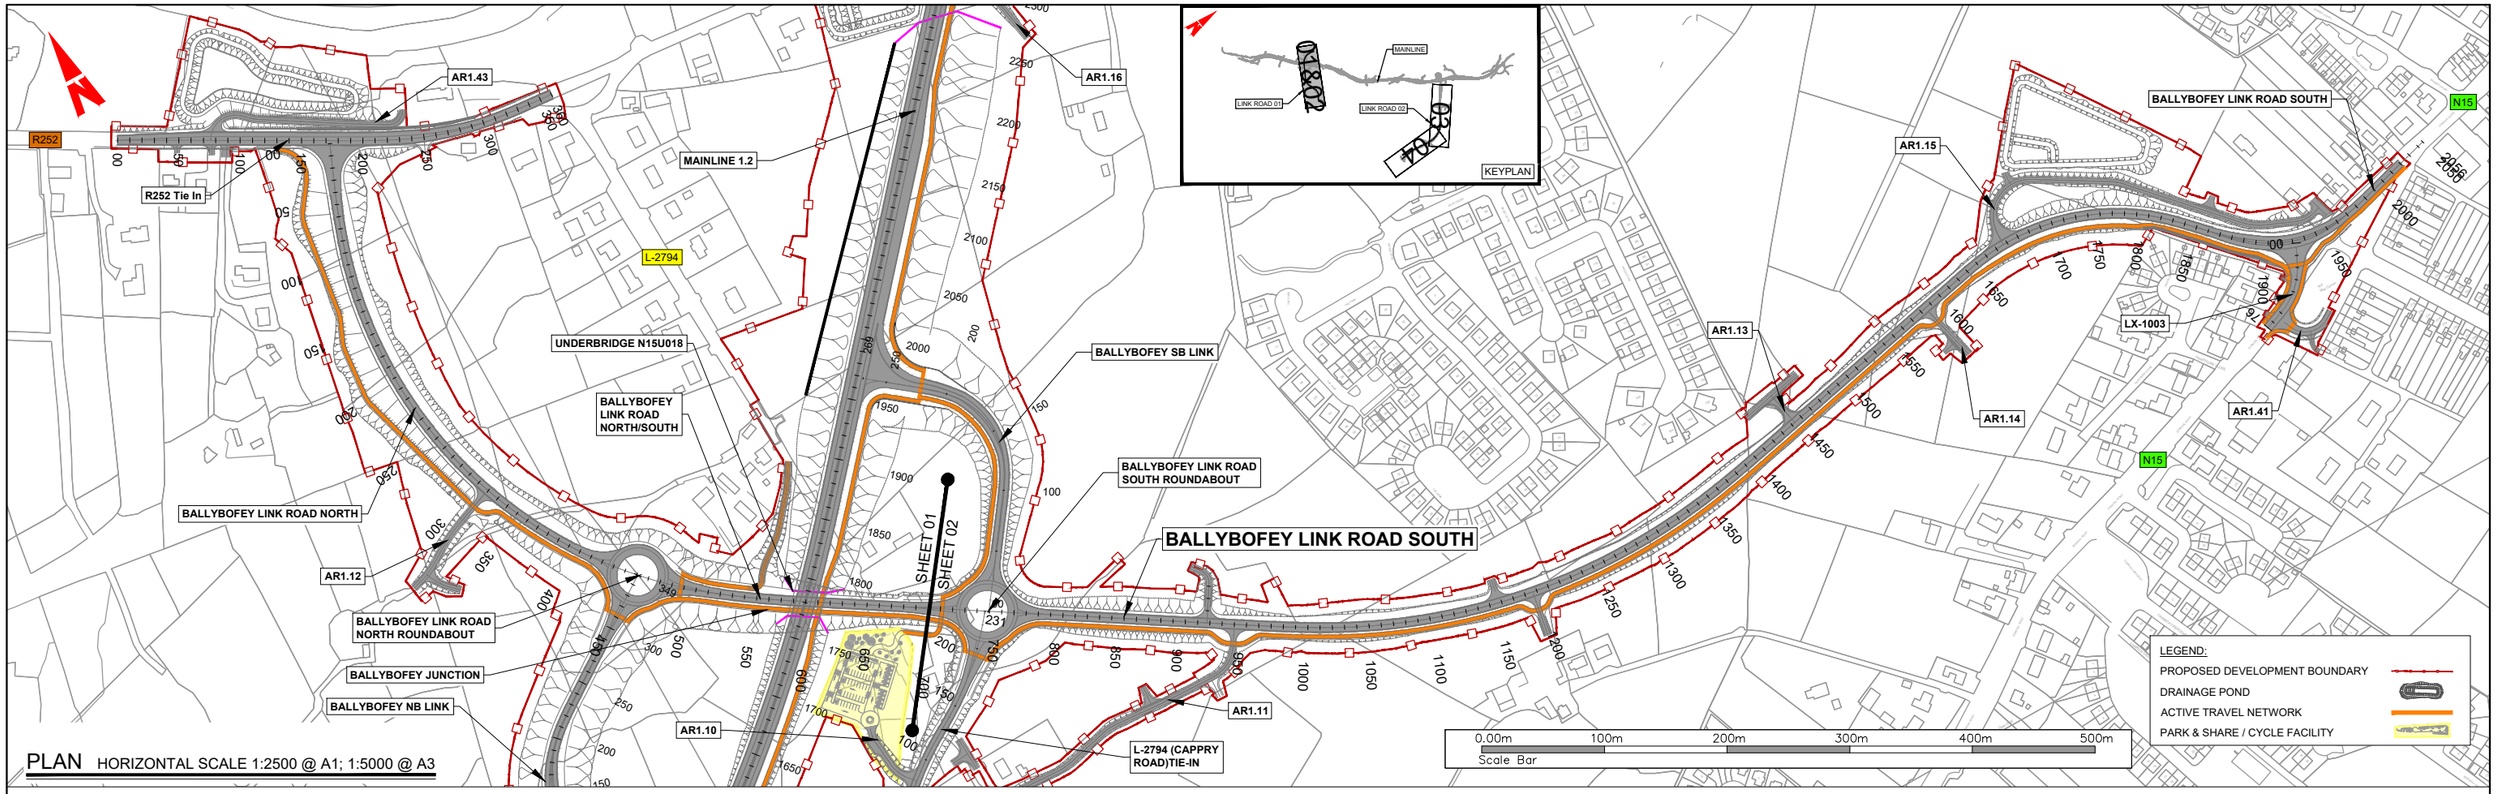



PLAN HORIZONTAL SCALE 1:2500 @ A1; 1:5000 @ A3

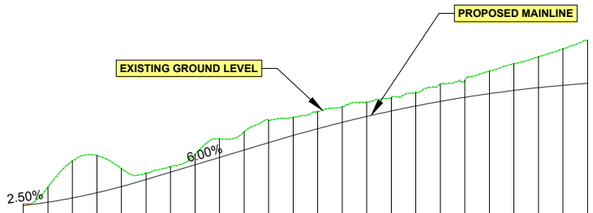

Datum 25.000 m

CHAINAGE	0.000	20.000	40.000	60.000	80.000	100.000	120.000	140.000	160.000	180.000	200.000	220.000	240.000	260.000	280.000	300.000	320.000	340.000	360.000	380.000	400.000	420.000	440.000	460.000
EXISTING LEVELS	29.482	30.028	30.724	31.574	32.578	33.732	34.932	36.132	37.332	38.532	39.732	40.909	42.015	43.048	44.009	44.897	45.712	46.455	47.124	47.721	48.246	48.697	49.078	49.438
PROPOSED LEVELS	29.749	32.527	36.769	37.660	35.507	34.826	35.850	37.869	40.359	41.514	43.401	43.871	44.787	45.588	46.352	47.101	47.846	49.301	49.939	51.419	52.597	53.757	55.043	56.407
HORIZONTAL GEOMETRY	L=20.143	L: 61.000				R: 360.000 L: 414.343																		
VERTICAL GEOMETRY	G =2.500% L =1.250	R =2600.000 K =26.000 L =91.000				G =6.000% L =108.677				R =5500.000 K =55.000 L =231.000													G =1.900% L =218.343	

BALLYBOFEY LINK ROAD

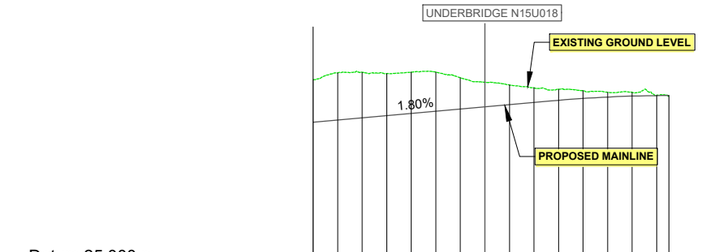

Datum 25.000 m

CHAINAGE	460.000	480.000	500.000	520.000	540.000	560.000	580.000	600.000	620.000	640.000	660.000	680.000	700.000	720.000	740.000	760.000
EXISTING LEVELS	49.438	49.798	50.158	50.518	50.878	51.238	51.598	51.958	52.318	52.678	53.034	53.334	53.562	53.716	53.798	53.812
PROPOSED LEVELS	56.407	57.500	57.589	57.390	57.620	57.639	56.706	55.973	55.533	55.078	54.842	54.610	54.313	54.329	53.863	53.701
HORIZONTAL GEOMETRY		R: 360.000 L: 414.343			L: 122.000				L =336.197							
VERTICAL GEOMETRY					G =1.800% L =218.343				R =5500.000 K =55.000 L =253.811							

BALLYBOFEY LINK ROAD NORTH/SOUTH

PROFILE VERTICAL SCALE 1:500 @ A1; 1:1000 @ A3
HORIZONTAL SCALE 1:2500 @ A1; 1:5000 @ A3

Bonneagar Iompair Éireann Transport Infrastructure Ireland

Co-financed by the Connecting Europe Facility of the European Union

Rialtas na hÉireann Government of Ireland | Tionscadal Éireann Project Ireland 2040

Donegal NRO Oifig Boichte Naisiunta Dhun na nGall

Comhairle Contae Dhún na nGall Donegal County Council

RPS BARRY TRANSPORTATION

NOTES

DO NOT SCALE, use figured dimensions only.

All levels are referred to Ordnance Survey Datum, Malin Head.

This drawing is the property of the Donegal County Council. It is a confidential document and must not be copied, used, or its contents divulged without prior written consent. This document should not be relied on or used in circumstances other than those for which it was originally prepared. RPS / Barry Transportation accepts no responsibility for this document to any other party other than the party by whom it was commissioned.

Rev.	Date	Drawn	Description	Chk'd	Appr.
P02	02.09.26	DL	POND 11 RE-SHAPED	MC	EC
P01	28.10.25	MC	ISSUE FOR PLANNING	RC	EC

Project Title: TEN-T Priority Route Improvement Project, Donegal
Section 1 - N15/N13 Ballybofey / Stranorlar Urban Region

Drawing Title: PROPOSED ROAD DEVELOPMENT
LINK ROAD PLAN & PROFILES

Status: A3

Designed: PS | Date: OCT 2025 | EIAR Drawing Identifier: EIAR DRAWING 4.10 | Rev: P02
Drawn: MC | Scale @ A1: As Shown
Approved: EC | @ A3: As Shown | File Identifier: TT_MGT0337-RPS-P3-S1-DR-C-LR0001
Checked: RC | Sheet: 01 of 04

T:\MGT0337 - Ten-T Priority Route Imp - Donegal\8.0 Drawings\Phase 3\LR\TT_MGT0337-RPS-P3-S1-DR-C-LR0001.dwg

©Ordnance Survey Ireland. All rights reserved. License number CYAL50441196 ©Tailte Éireann - Surveying