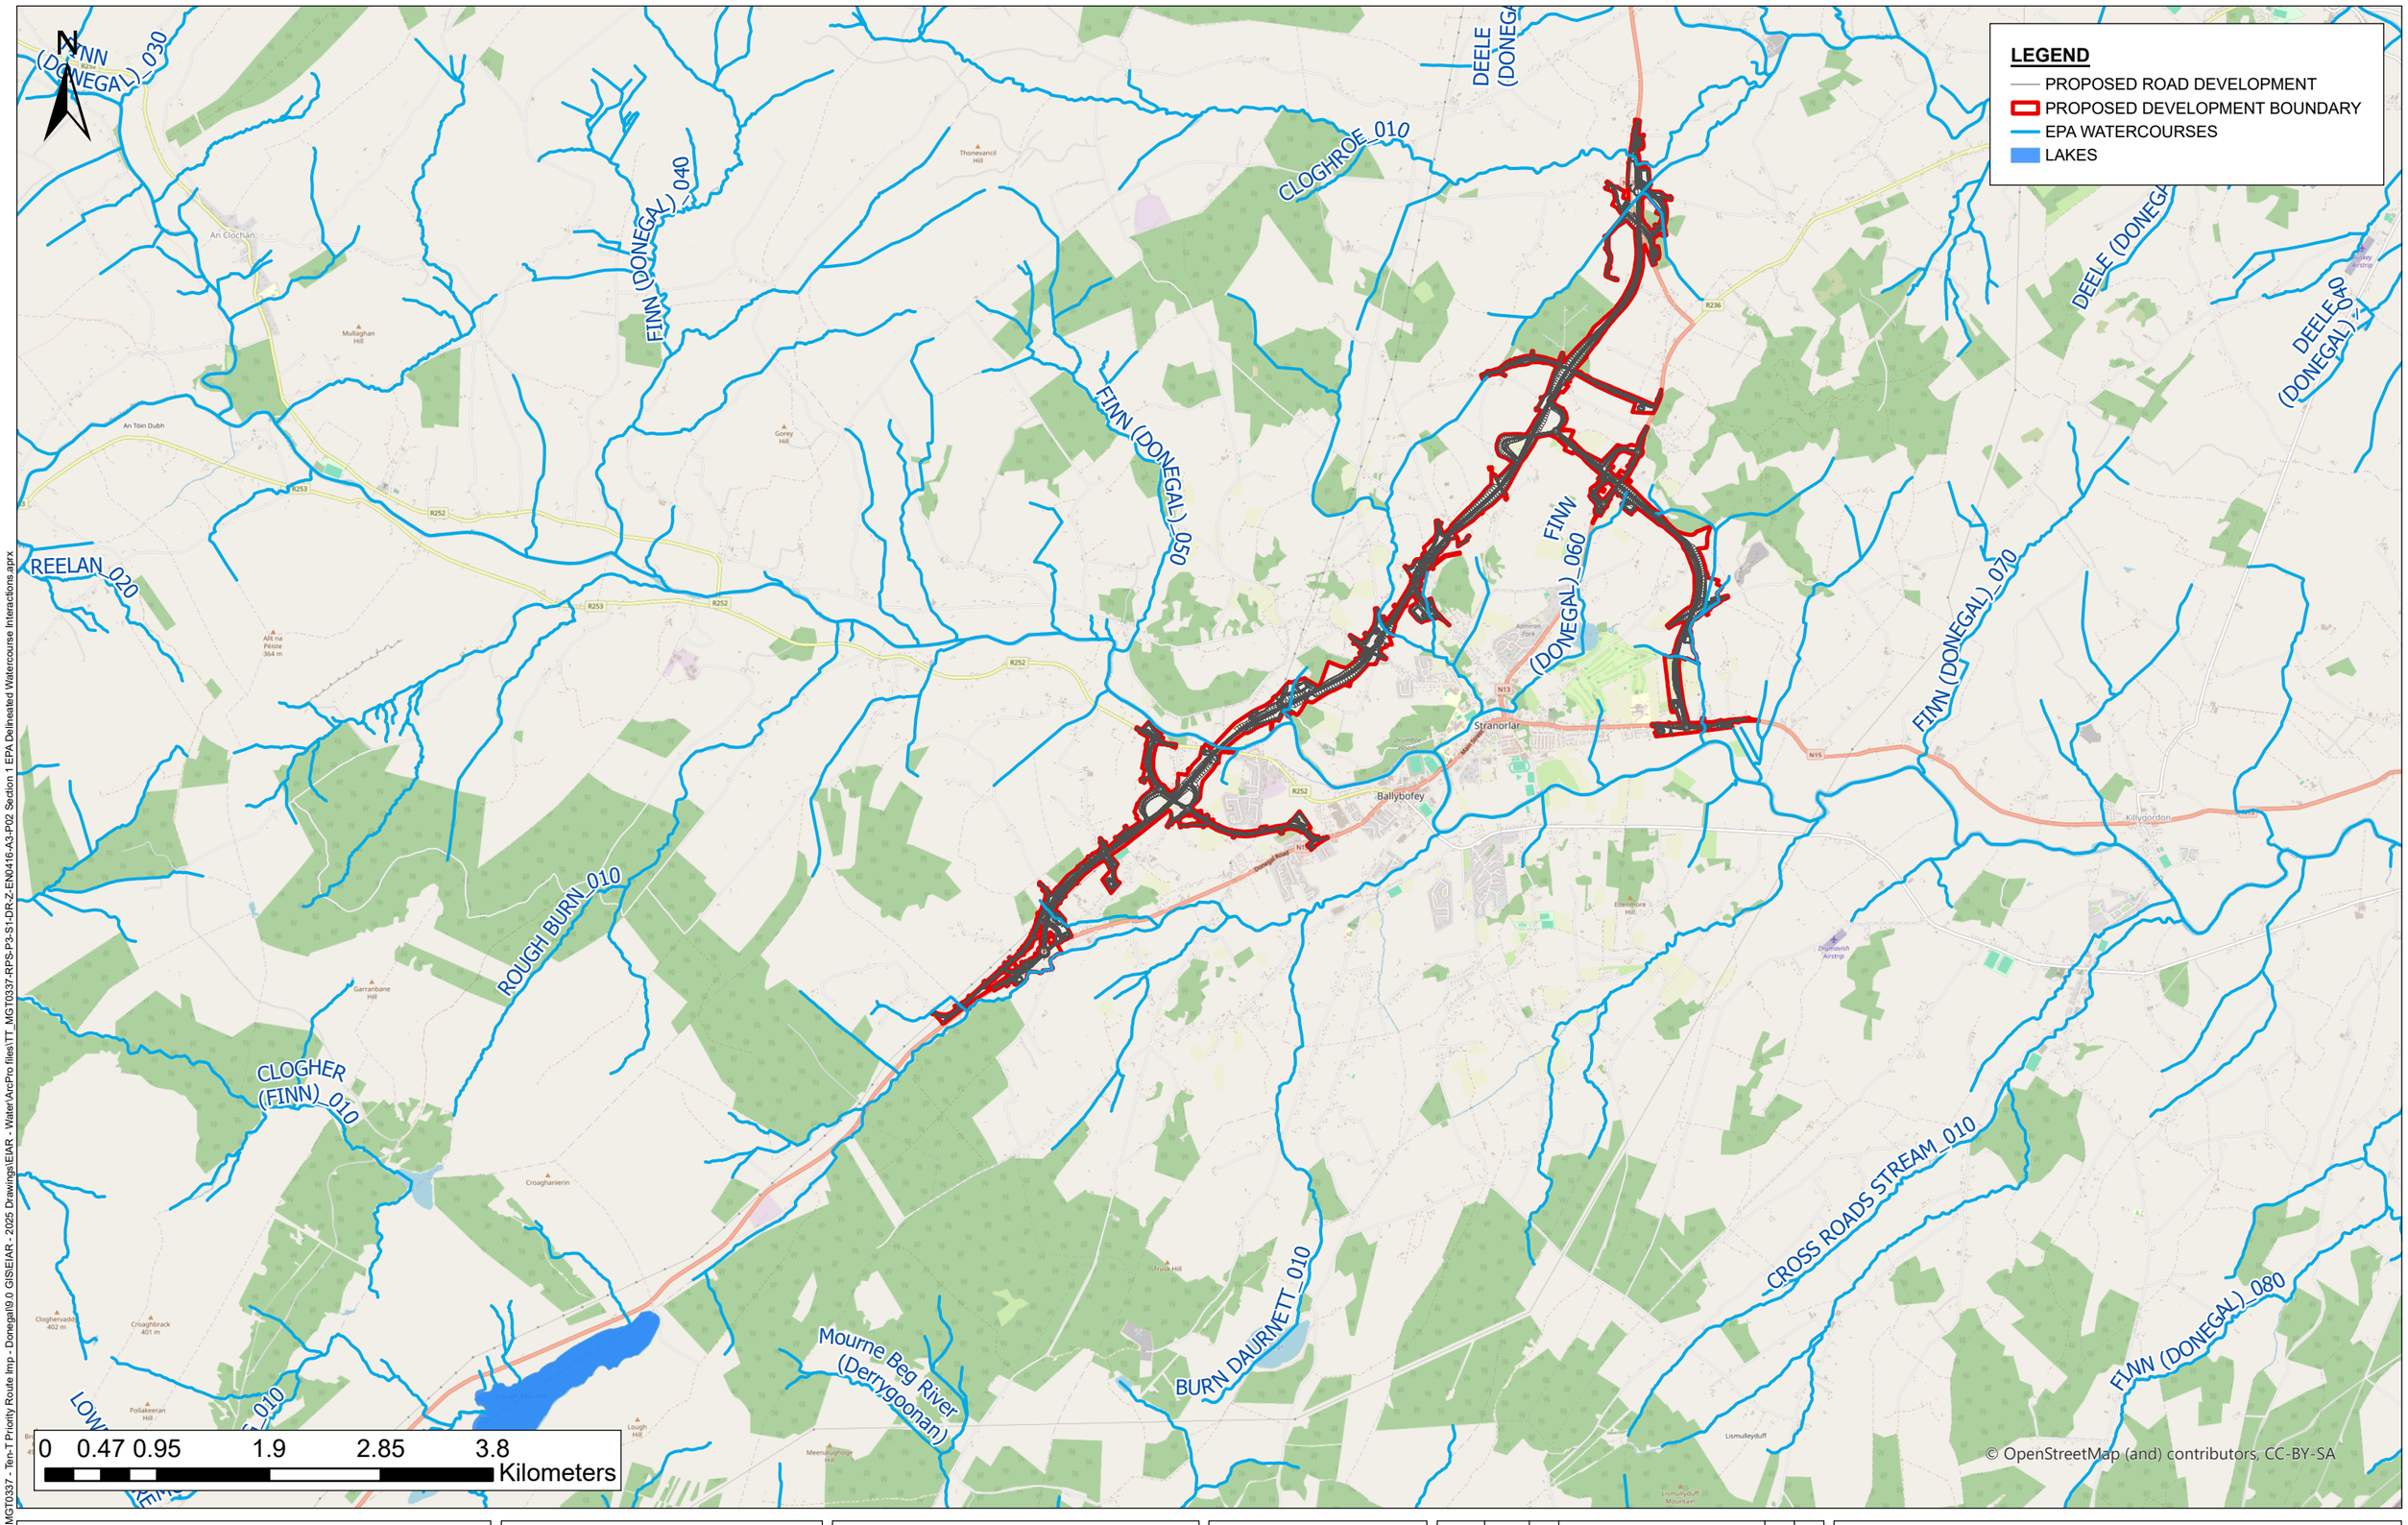


\\galw-bbp-f01\Work_Transport\MGT0337 - Ten-T Priority Route Imp - Donegal\9.0 GIS\EIAR - 2025 Drawings\EIAR - Water\ArcPro files\TT_MGT0337-RPS-P3-S1-DR-Z-EN0416-A3-P02 Section 1 EPA Delineated Watercourse Interactions.aprx

Bonneagar Iompair Éireann
Transport Infrastructure Ireland

Co-financed by the Connecting Europe Facility of the European Union

Rialtas na hÉireann
Government of Ireland

Tionscadal Éireann
Project Ireland 2040

Donegal NRO
Oifig Eolchuo Naisiunta Dhun na nGall

Comhairle Contae Dhún na nGall
Donegal County Council

RPS BARRY TRANSPORTATION

NOTES

DO NOT SCALE, use figured dimensions only.

All levels are referred to Ordnance Survey Datum, Malin Head.

This drawing is the property of the Donegal County Council. It is a confidential document and must not be copied, used, or its contents divulged without prior written consent. This document should not be relied on or used in circumstances other than those for which it was originally prepared. RPS / Barry Transportation accepts no responsibility for this document to any other party other than the party by whom it was commissioned.

Rev.	Date	Drawn	Description	Chk'd	Appr.
P02	07/09/26	NR	POND 11 RE-SHAPED	PJG	GMcE
P01	18/02/26	NR	ISSUE FOR PLANNING	PJG	GMcE

Project Title: TEN-T Priority Route Improvement Project, Donegal
Section 1 - N15/N13 Ballybofey / Stranorlar Urban Region

Drawing Title: Section 1 EPA Delineated Watercourse Interactions

Status: A3

Designed: N/A | Date: 07/09/2026 | EIAR Drawing Identifier: EIAR Drawing 11.39 | Rev: P02
Drawn: NR | Scale @ A1: N/A
Approved: GMcE | @ A3: 1:50,000
Checked: PJG | Sheet: 01 of 01 | File Identifier: TT_MGT0337-RPS-P3-S1-DR-Z-EN0416

©Ordnance Survey Ireland. All rights reserved. License number CYAL50441196 ©Tailte Éireann – Surveying