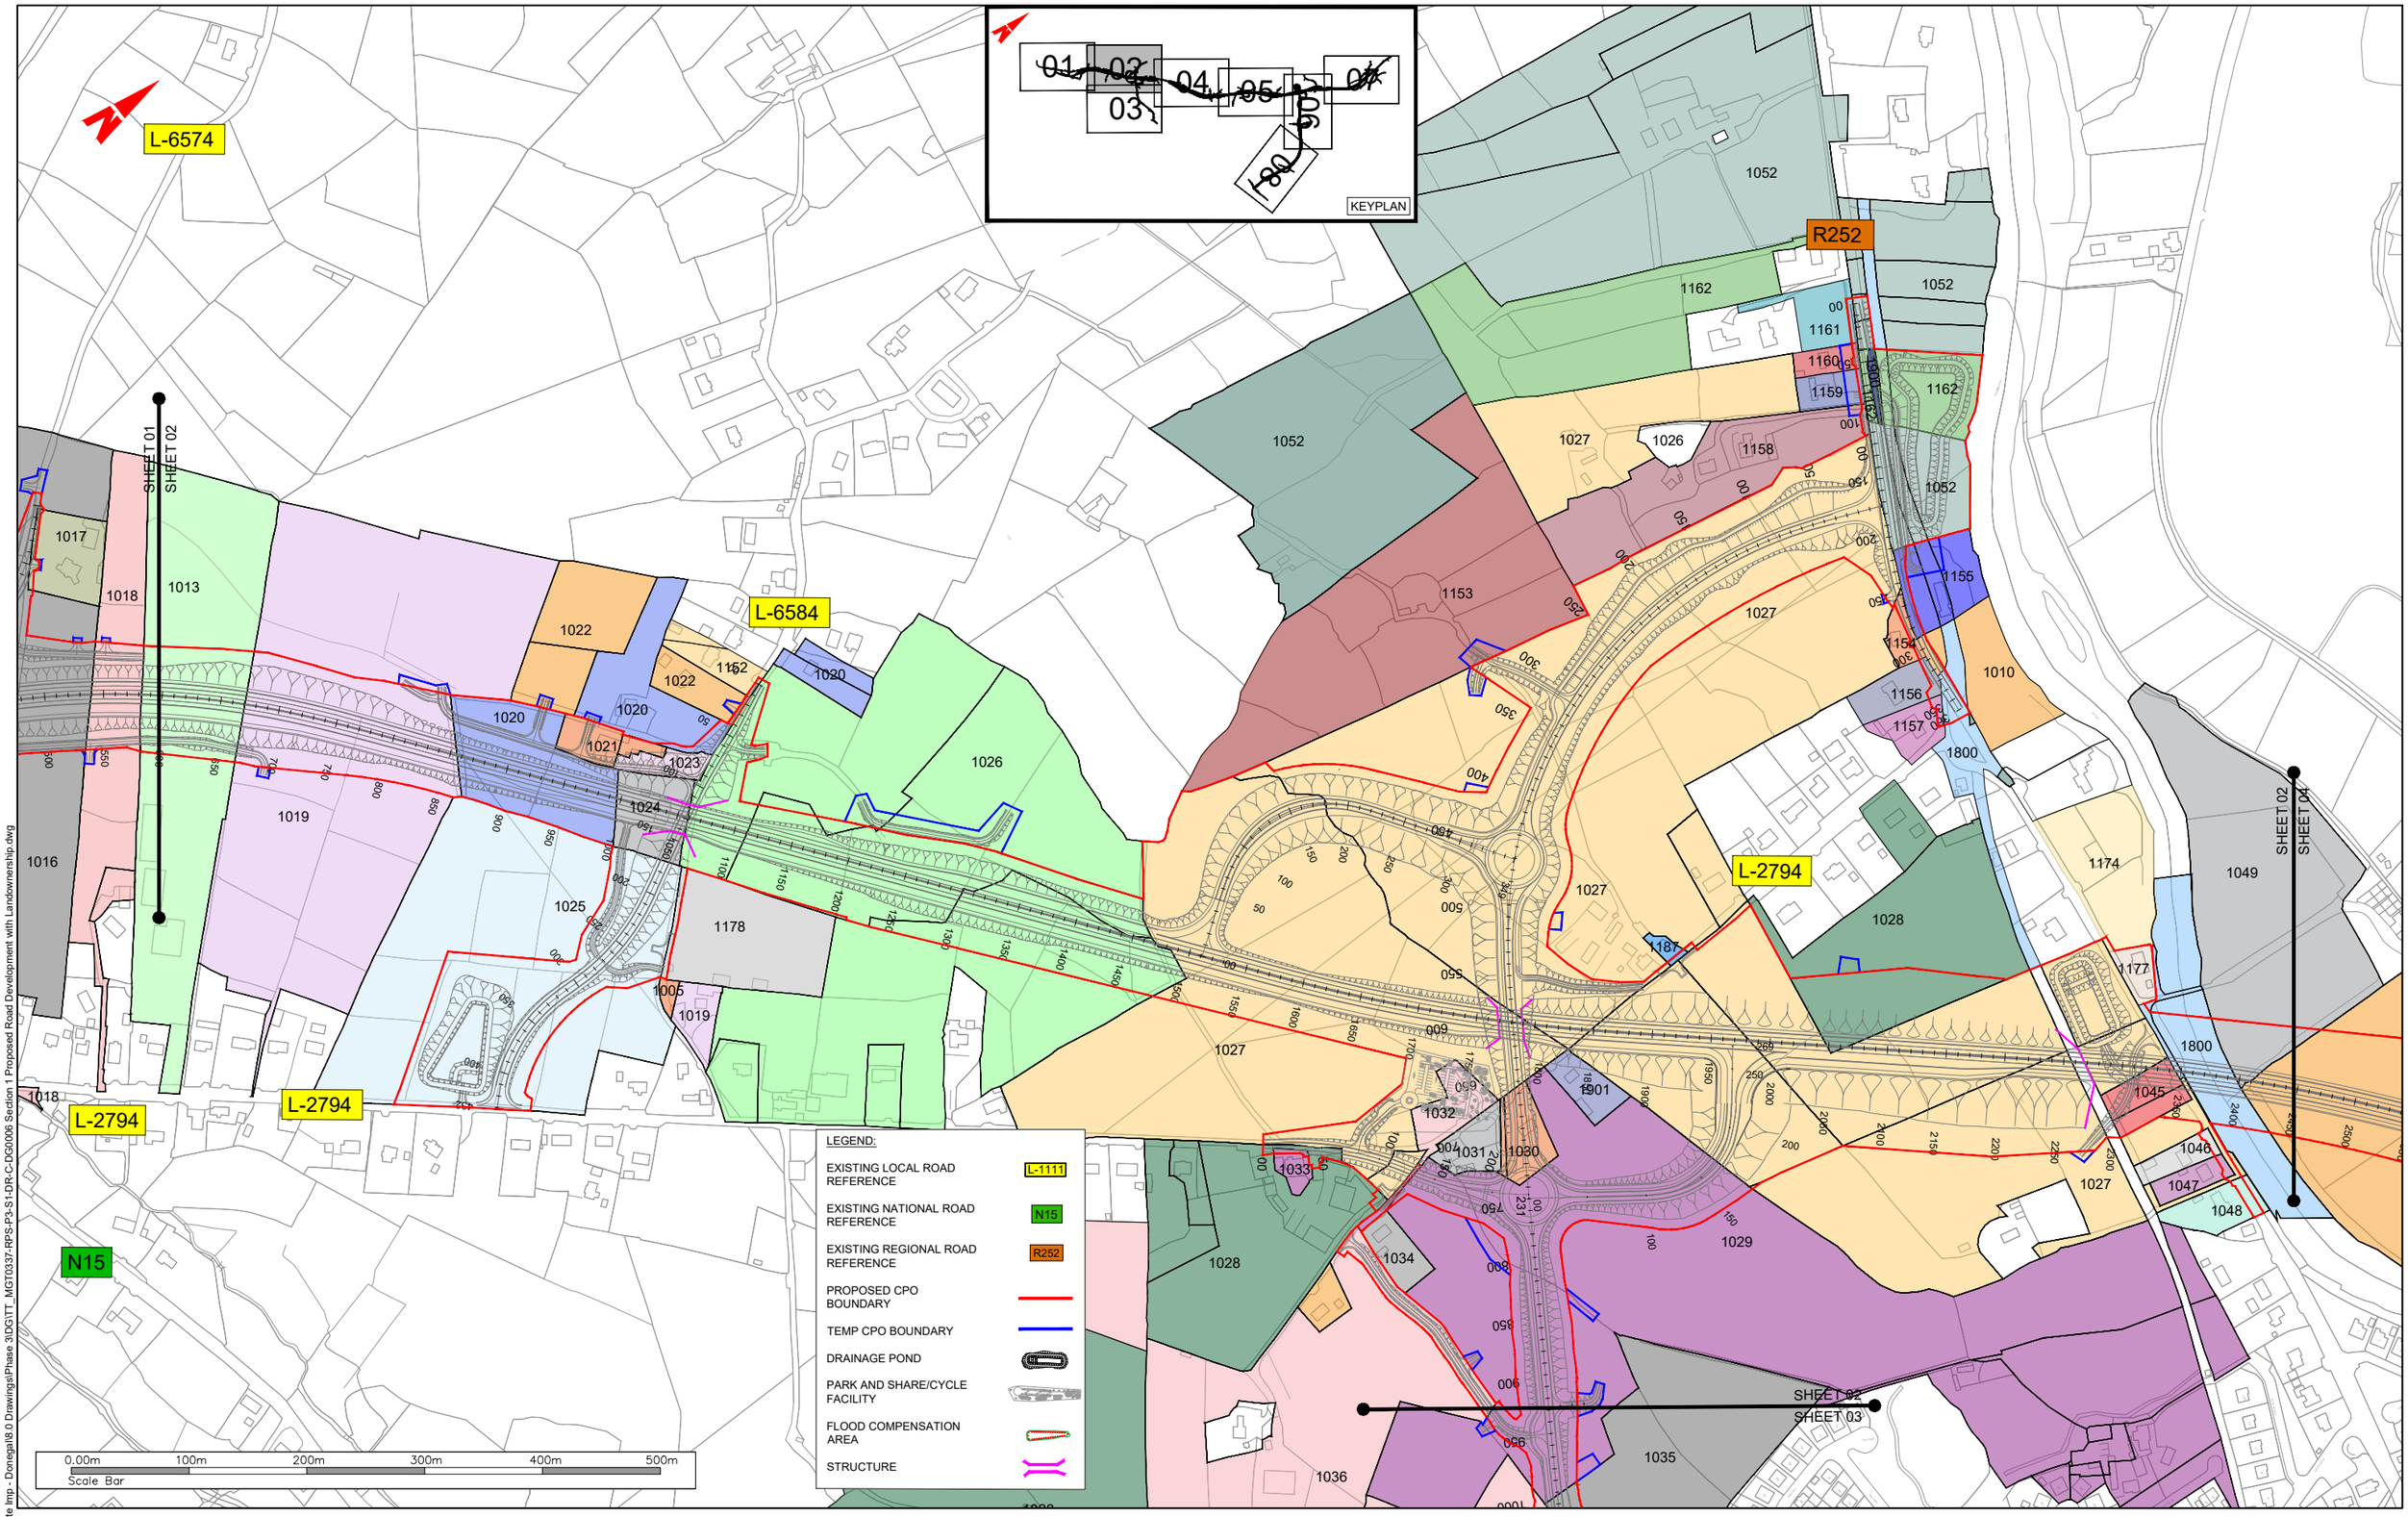


T:\MGT0337 - Ten-T Priority Route Imp - Donegal\8.0 Drawings\Phase 3\DGT\TT_MGT0337-RPS-P3-S1-DR-C-DG0006 Section 1 Proposed Road Development with Landownership.dwg

Bonneagar Iompair Éireann
Transport Infrastructure Ireland

Co-financed by the Connecting Europe Facility of the European Union

Rialtas na hÉireann
Government of Ireland

Tionscadal Éireann
Project Ireland 2040

Donegal
Comhairle Contae Dhún na nGall
Donegal County Council

RPS BARRY TRANSPORTATION

NOTES

DO NOT SCALE, use figured dimensions only.

All levels are referred to Ordnance Survey Datum, Malin Head.
This drawing is the property of the Donegal County Council. It is a confidential document and must not be copied, used, or its contents divulged without prior written consent. This document should not be relied on or used in circumstances other than those for which it was originally prepared. RPS / Barry Transportation accepts no responsibility for this document to any other party other than the party by whom it was commissioned.

Rev.	Date	Drawn	Description	Chk'd	Appr.
P02	02.09.26	DL	POND 11 RE-SHAPED	MC	EC
P01	04.11.25	DL	ISSUE FOR PLANNING	MC	EC

Project Title: TEN-T Priority Route Improvement Project, Donegal
Section 1 - N15/N13 Ballybofey / Stranorlar Urban Region

Drawing Title: PROPOSED ROAD DEVELOPMENT WITH LANDOWNERSHIP

Status: A3

Designed: KT	Date: NOV 2025	EIAR Drawing Identifier:	Rev:
Drawn: DL	Scale @ A1: 1:2500	EIAR DRAWING 16.01	
Approved: EC	@ A3: 1:5000	File Identifier:	P02
Checked: MC	Sheet: 02 of 08	TT_MGT0337-RPS-P3-S1-DR-C-DG0006	

©Ordnance Survey Ireland. All rights reserved. License number CYAL50441196 ©Tailte Éireann - Surveying