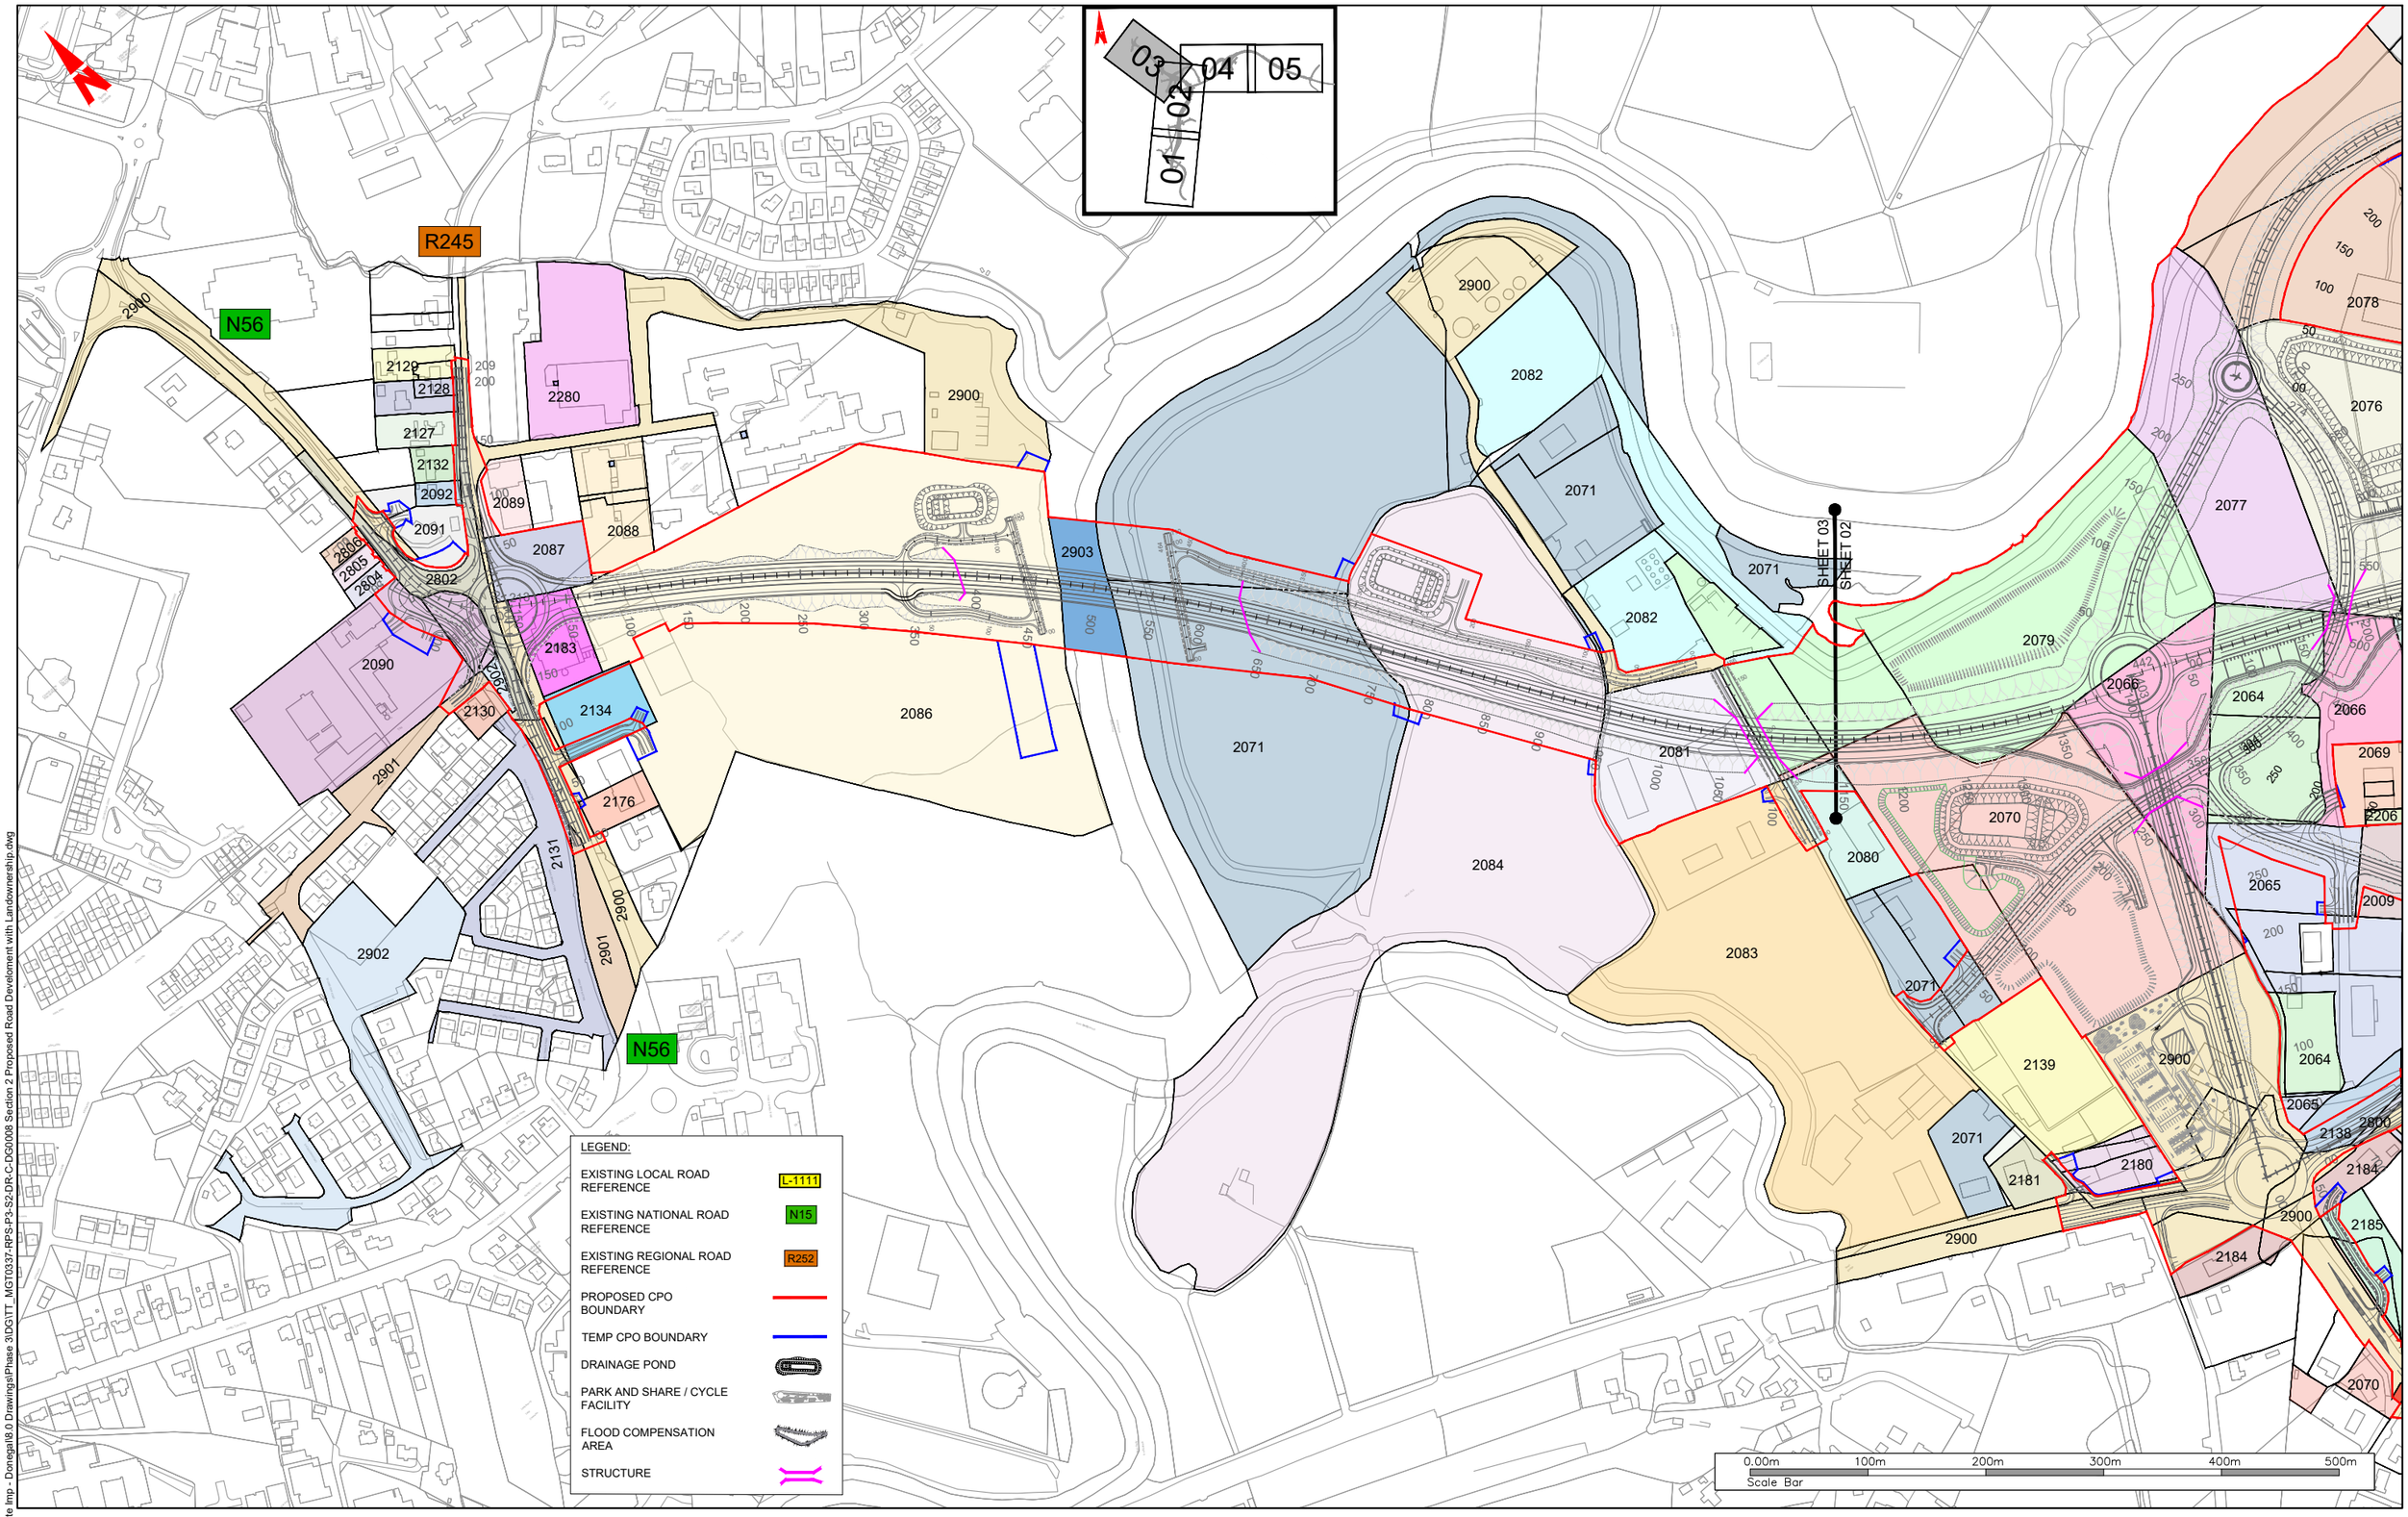


T:\MGT0337 - Ten-T Priority Route Imp - Donegal\8.0 Drawings\Phase 3\DGITT_MGT0337-RPS-P3-S2-DR-C-DG0008 Section 2 Proposed Road Develoment with Landownership.dwg

Bonneagar Iompair Éireann Transport Infrastructure Ireland

Co-financed by the Connecting Europe Facility of the European Union

Rialtas na hÉireann Government of Ireland

Tionscadal Éireann Project Ireland 2040

Donegal NRO Oifig Boichte Naisiunta Dhun na nGall

Comhairle Contae Dhún na nGall Donegal County Council

RPS BARRY TRANSPORTATION

©Ordnance Survey Ireland. All rights reserved. License number CYAL50441196 ©Tailte Éireann - Surveying

NOTES

DO NOT SCALE, use figured dimensions only.

All levels are referred to Ordnance Survey Datum, Malin Head.
This drawing is the property of the Donegal County Council. It is a confidential document and must not be copied, used or its contents divulged without prior written consent. This document should not be relied on or used in circumstances other than those for which it was originally prepared. RPS / Barry Transportation accepts no responsibility for this document to any other party other than the party by whom it was commissioned.

Rev.	Date	Drawn	Description	Chk'd	Appr.
P02	02.09.26	MC	UPDATE TO CPO BOUNDARY BALLYRAINE	KT	EC
P01	23.10.25	MC	ISSUE FOR PLANNING	KT	EC

Project Title: TEN-T Priority Route Improvement Project, Donegal
Section 2 - N56/N13 Letterkenny to Manorcunningham

Drawing Title: PROPOSED ROAD DEVELOPMENT WITH LANDOWNERSHIP

Status: A3

Designed: SS	Date: OCT 2025	EIAR Drawing Identifier: EIAR DRAWING 16.02	Rev: P02
Drawn: MC	Scale @ A1: 1:2500		
Approved: EC	@ A3: 1:5000	File Identifier: TT_MGT0337-RPS-P3-S2-DR-C-DG0008	
Checked: KT	Sheet: 03 of 05		