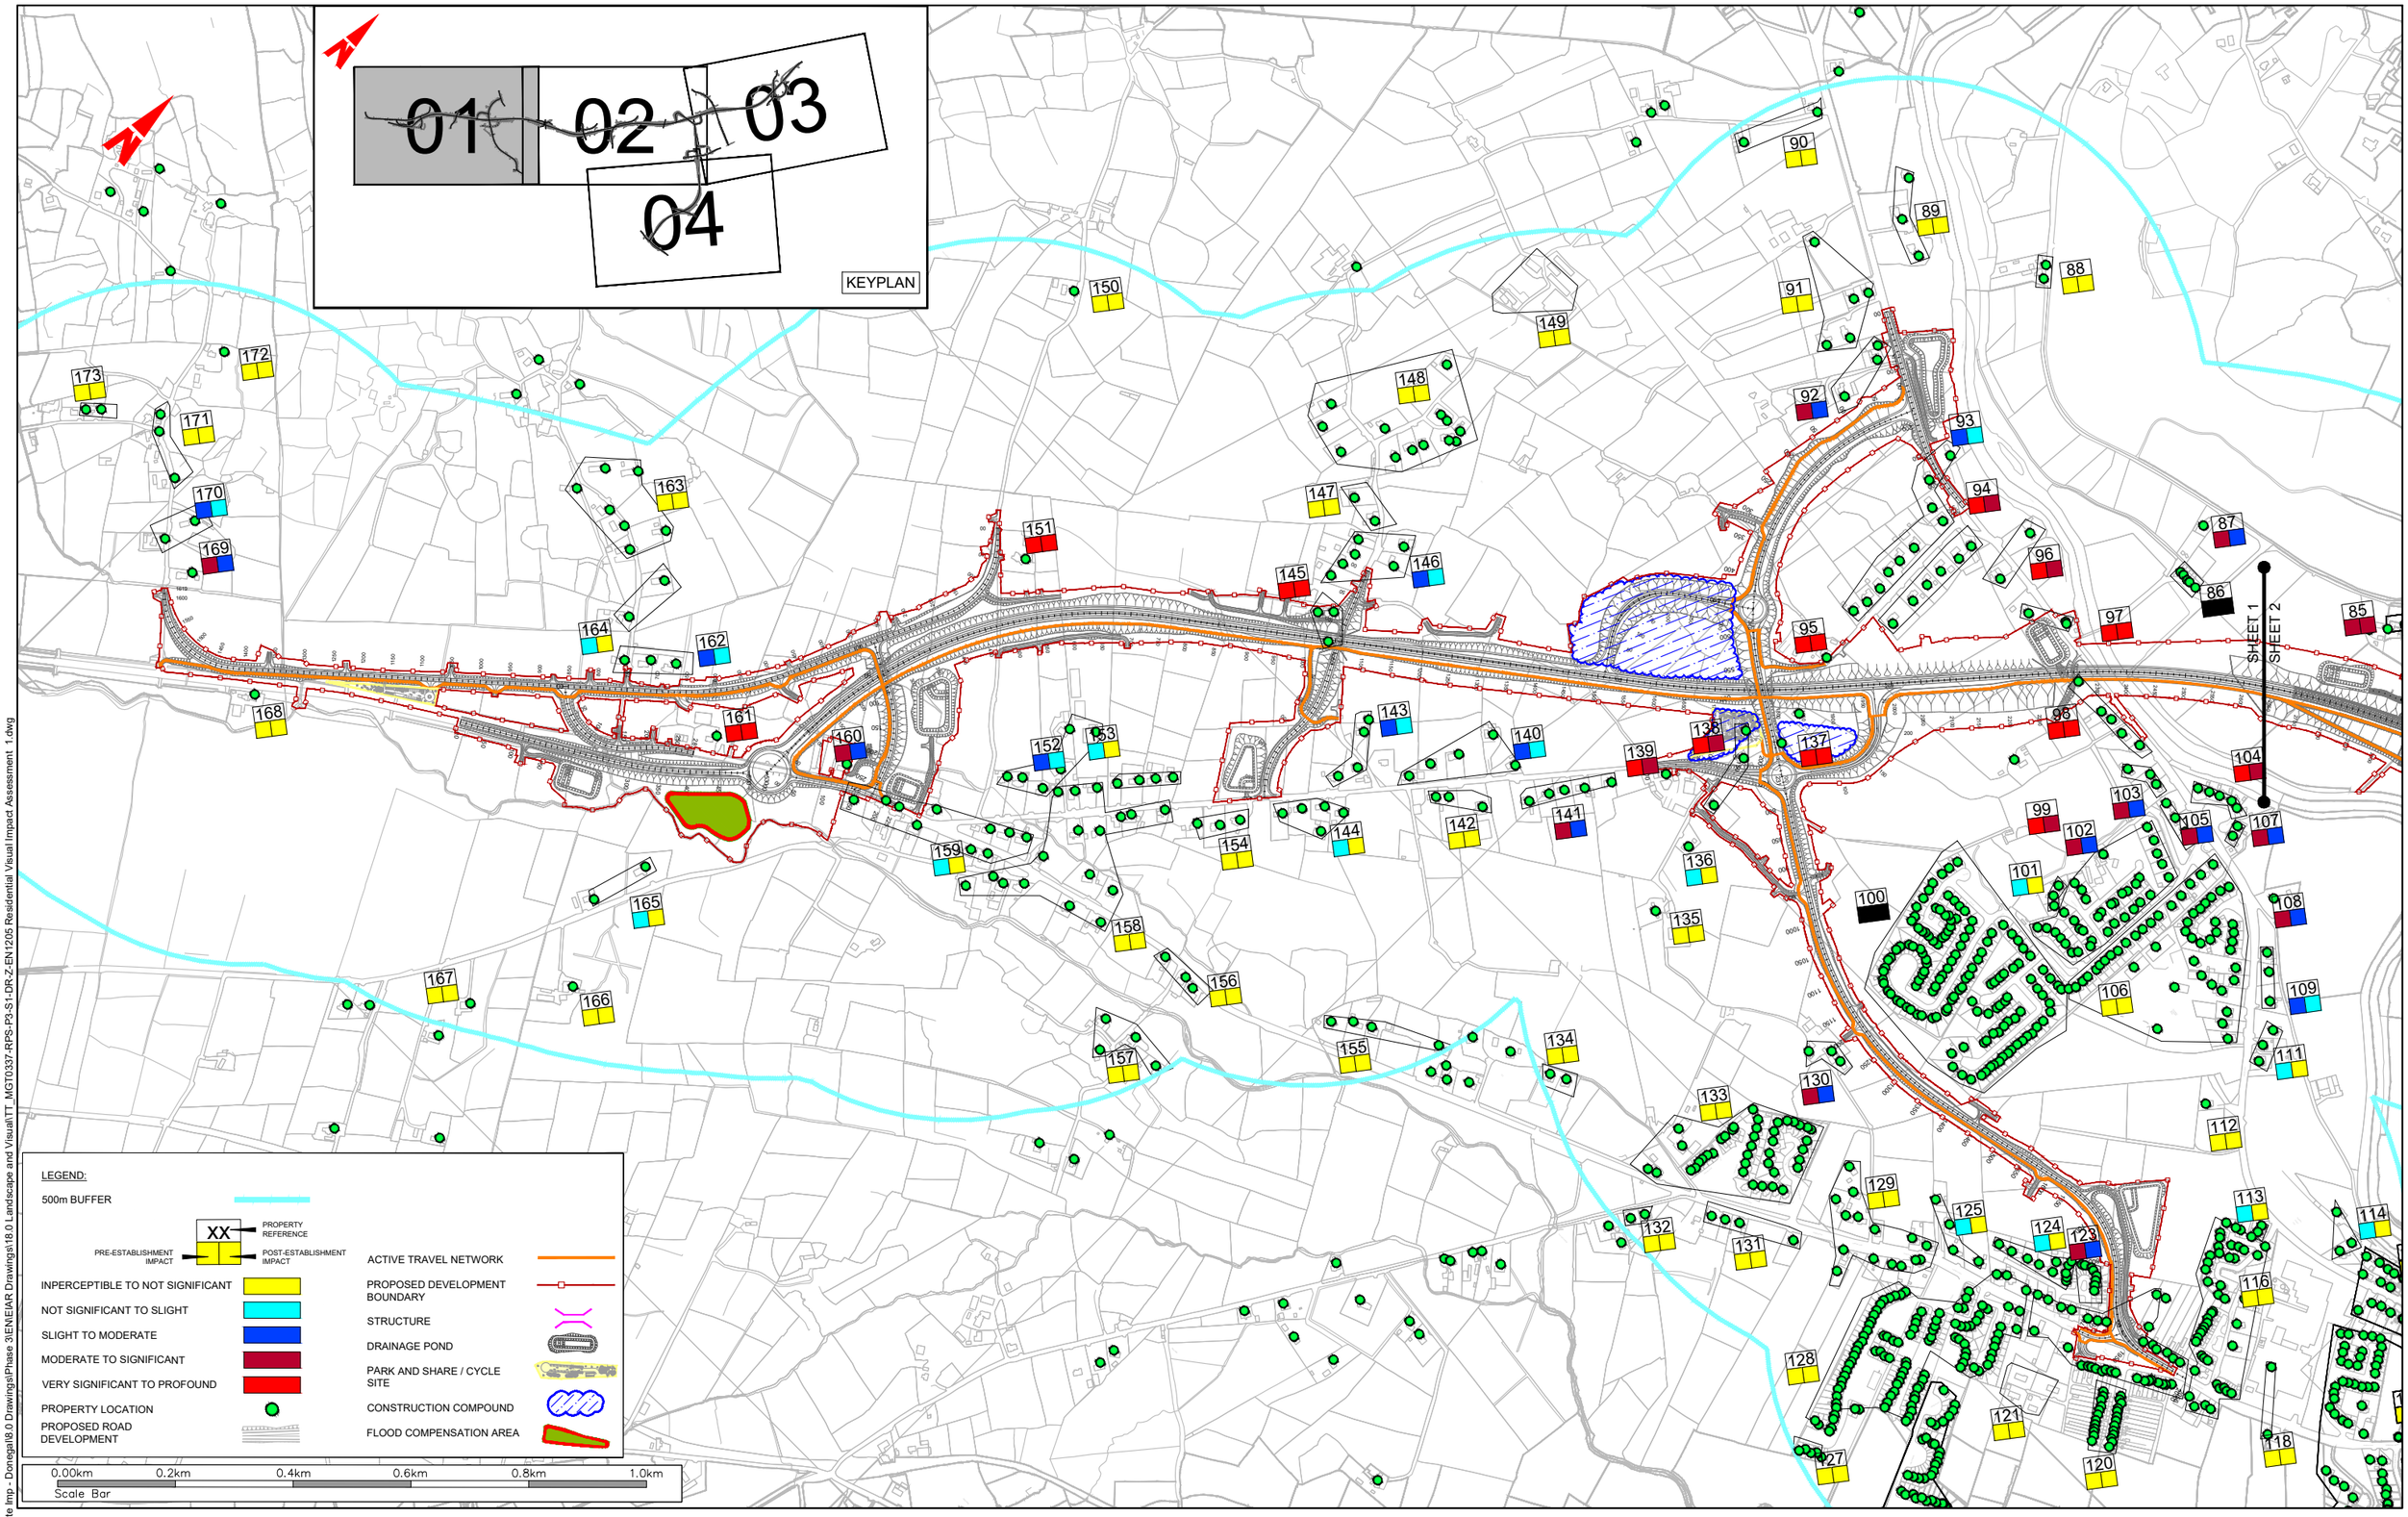


T:\MGT0337 - Ten-T Priority Route Imp - Donegal\0.0 Drawings\Phase 3\EN\EAR Drawings\18.0 Landscape and Visual\TT_MGT0337-RPS-P3-S1-DR-Z-EN1205 Residential Visual Impact Assessment 1.dwg

©Ordnance Survey Ireland. All rights reserved. License number CYAL50441196 ©Tailte Éireann - Surveying

Bonneagar Iompair Éireann
Transport Infrastructure Ireland

Co-financed by the Connecting Europe Facility of the European Union

Rialtas na hÉireann Government of Ireland
Tionscadal Éireann Project Ireland 2040

Donegal NRO
Oifig Iomchuí Náisiúnta Dhún na nGall

Comhairle Contae Dhún na nGall
Donegal County Council

RPS BARRY TRANSPORTATION

NOTES

DO NOT SCALE, use figured dimensions only.

All levels are referred to Ordnance Survey Datum, Malin Head.
This drawing is the property of the Donegal County Council. It is a confidential document and must not be copied, used, or its contents divulged without prior written consent. This document should not be relied on or used in circumstances other than those for which it was originally prepared. RPS / Barry Transportation accepts no responsibility for this document to any other party other than the party by whom it was commissioned.

Rev.	Date	Drawn	Description	Chk'd	Appr.
P02	02.09.26	CD	POND 11 RE-SHAPED	SA	GMcE
P01	10.11.25	CD	ISSUE FOR PLANNING	SA	GMcE

Project Title: TEN-T Priority Route Improvement Project, Donegal
Section 1 - N15/N13 Ballybofey / Stranorlar Urban Region

Drawing Title: Residential Visual Impact Assessment 1

Status: A3

Designed: CM	Date: NOV 2025	EIAR Drawing Identifier: EIAR DRAWING 18.13	Rev: P02
Drawn: CD	Scale @ A1: 1:2500		
Approved: GMcE	@ A3: 1:5000	File Identifier: TT_MGT0337-RPS-P3-S1-DR-Z-EN1205	
Checked: SA	Sheet: 01 of 08		