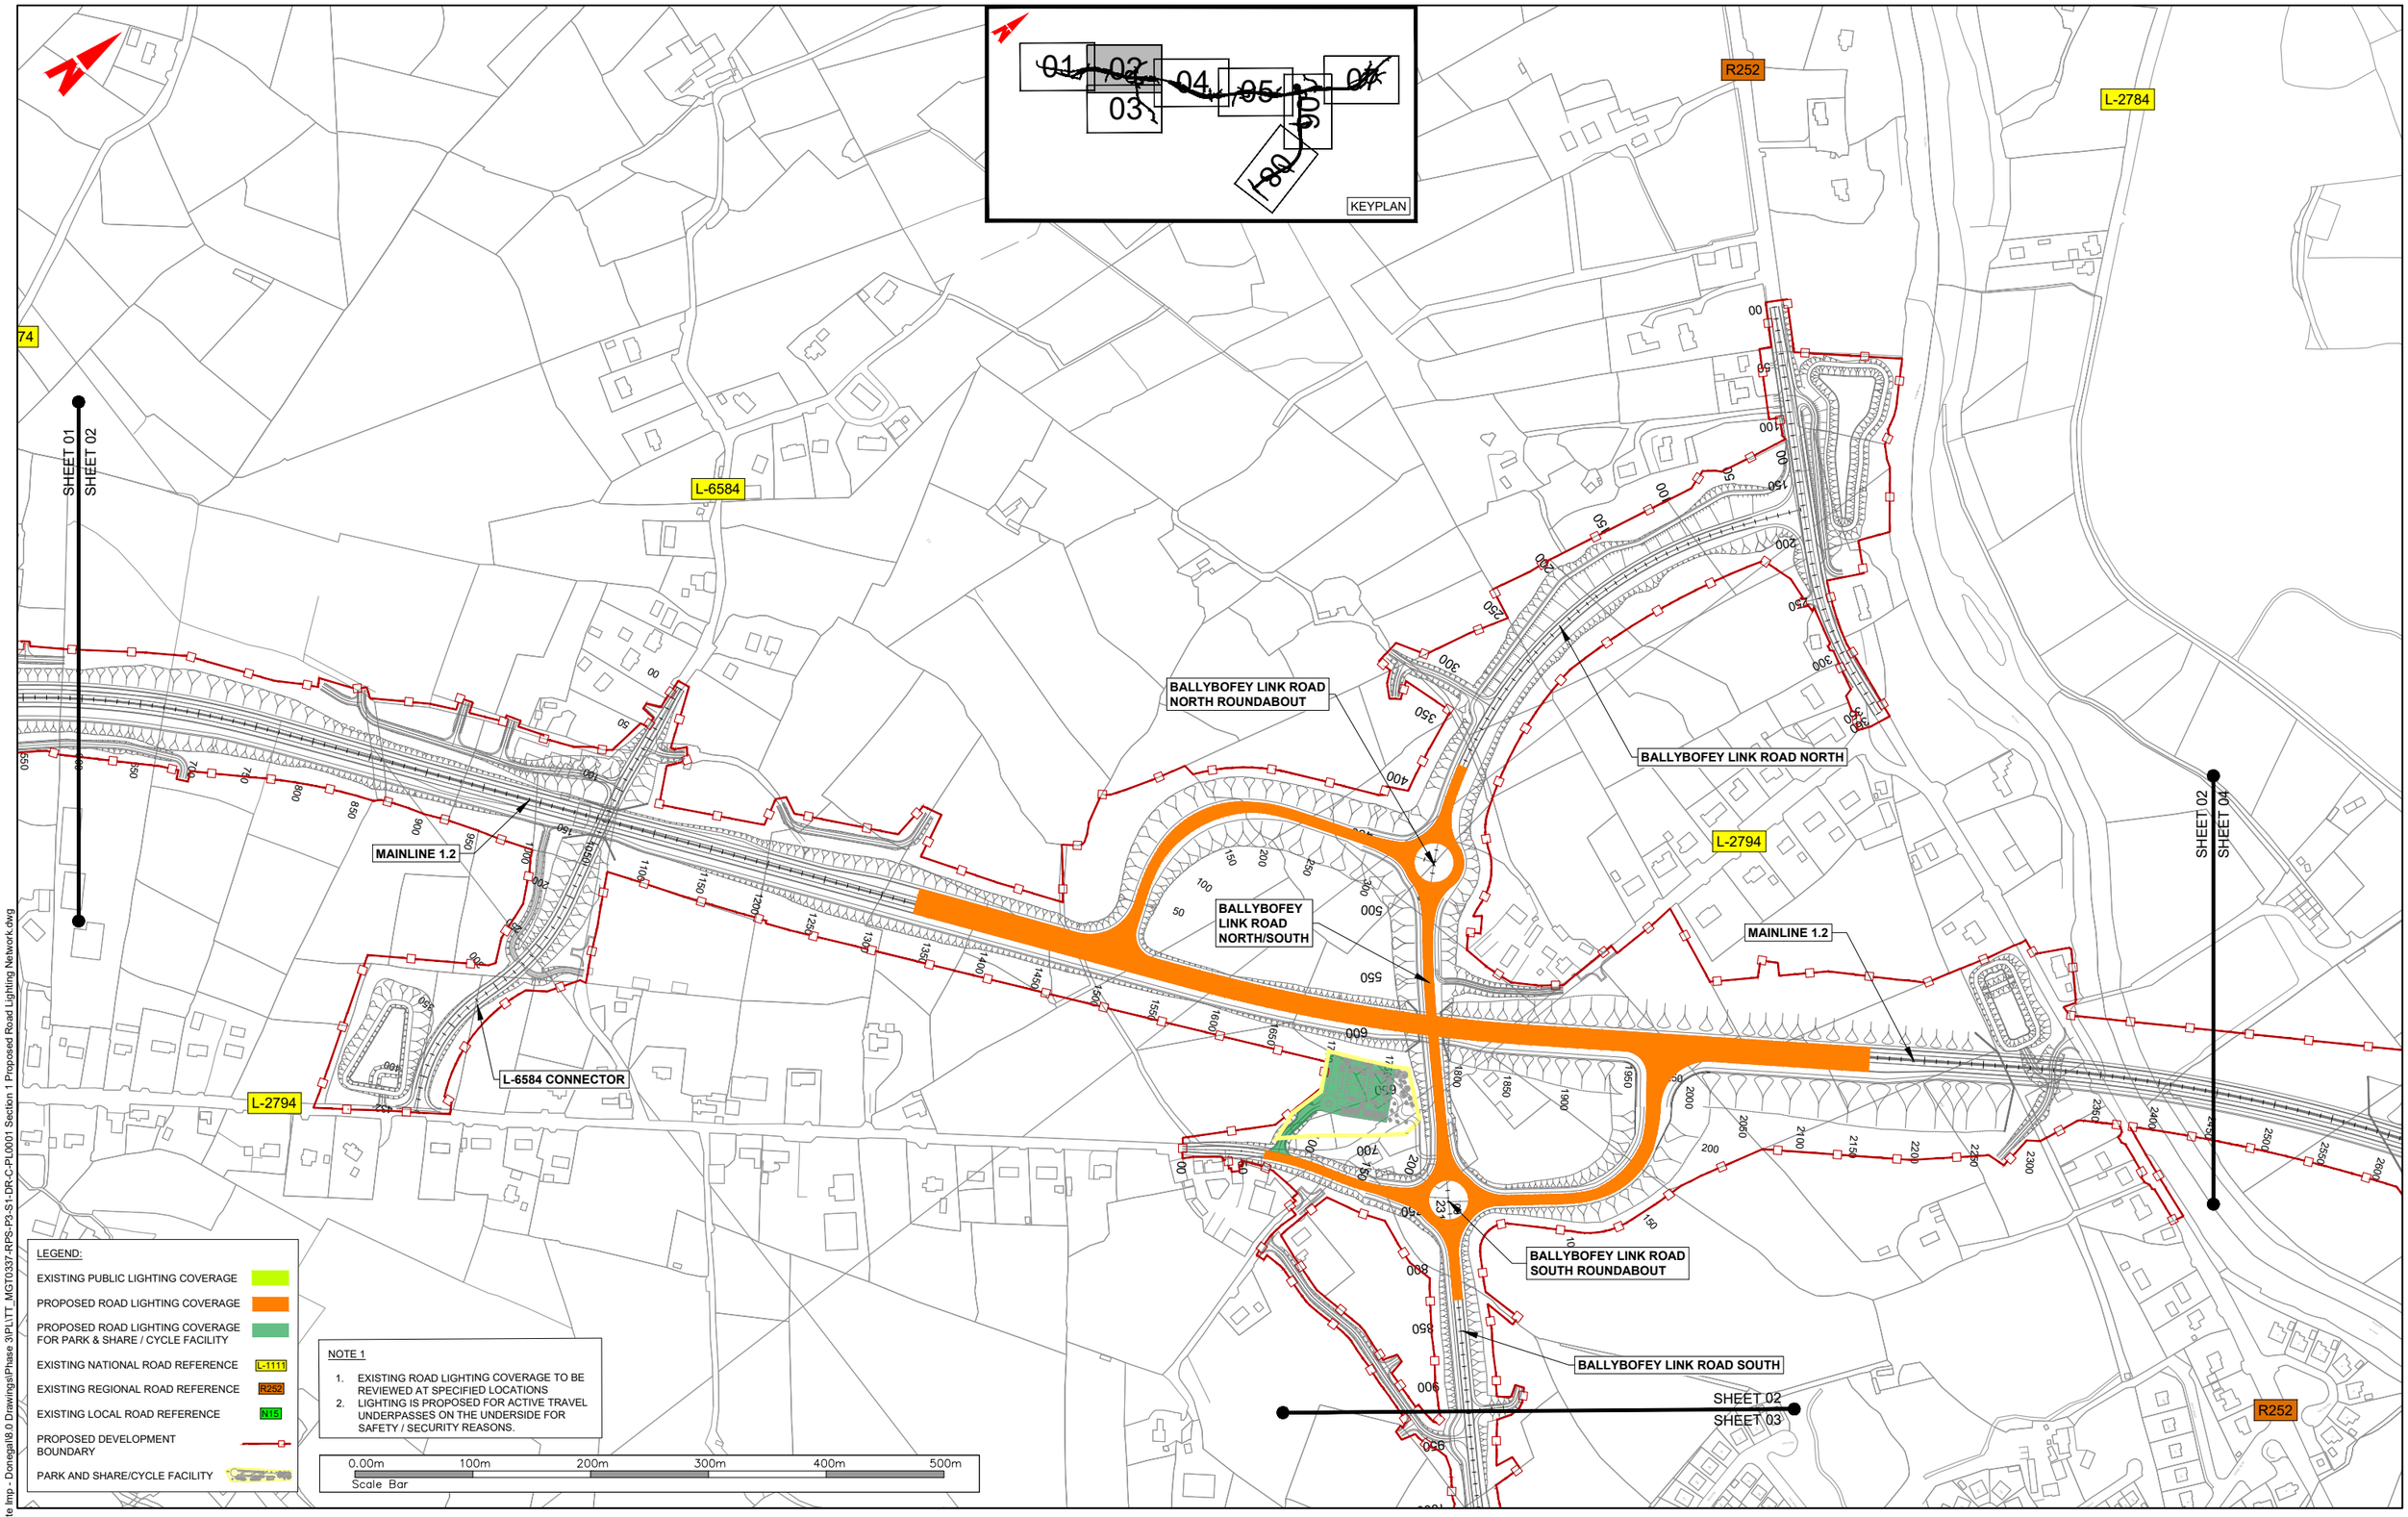


T:\MGT0337 - Ten-T Priority Route Imp - Donegal\8.0 Drawings\Phase 3\PLITT_MGT0337-RPS-P3-S1-DR-C-PL0001 Section 1 Proposed Road Lighting Network.dwg

©Ordnance Survey Ireland. All rights reserved. License number CYAL50441196 ©Tailte Éireann - Surveying

Bonneagar Iompair Éireann Transport Infrastructure Ireland

Co-financed by the Connecting Europe Facility of the European Union

Rialtas na hÉireann Government of Ireland | Tionscadal Éireann Project Ireland 2040

Donegal NRO Oifig Boichte Naisiunta Dhun na nGall

Comhairle Contae Dhún na nGall Donegal County Council

RPS BARRY TRANSPORTATION

NOTES

DO NOT SCALE, use figured dimensions only.

All levels are referred to Ordnance Survey Datum, Malin Head.
This drawing is the property of the Donegal County Council. It is a confidential document and must not be copied, used, or its contents divulged without prior written consent. This document should not be relied on or used in circumstances other than those for which it was originally prepared. RPS / Barry Transportation accepts no responsibility for this document to any other party other than the party by whom it was commissioned.

Rev.	Date	Drawn	Description	Chk'd	Appr.
P02	02.09.26	JF	POND 11 RE-SHAPED	MC	EC
P01	16.12.25	JF	ISSUE FOR PLANNING	MC	EC

Project Title: TEN-T Priority Route Improvement Project, Donegal
Section 1 - N15/N13 Ballybofey / Stranorlar Urban Region

Drawing Title: PROPOSED ROAD LIGHTING

Status: A3

Designed: SS
Drawn: JF
Approved: EC
Checked: MC

Date: OCT 2025
Scale @ A1: 1:2500
@ A3: 1:5000
Sheet: 02 of 08

NIS Drawing Identifier: DRAWING 30

File Identifier: TT_MGT0337-RPS-P3-S1-DR-C-PL0001

Rev: P02