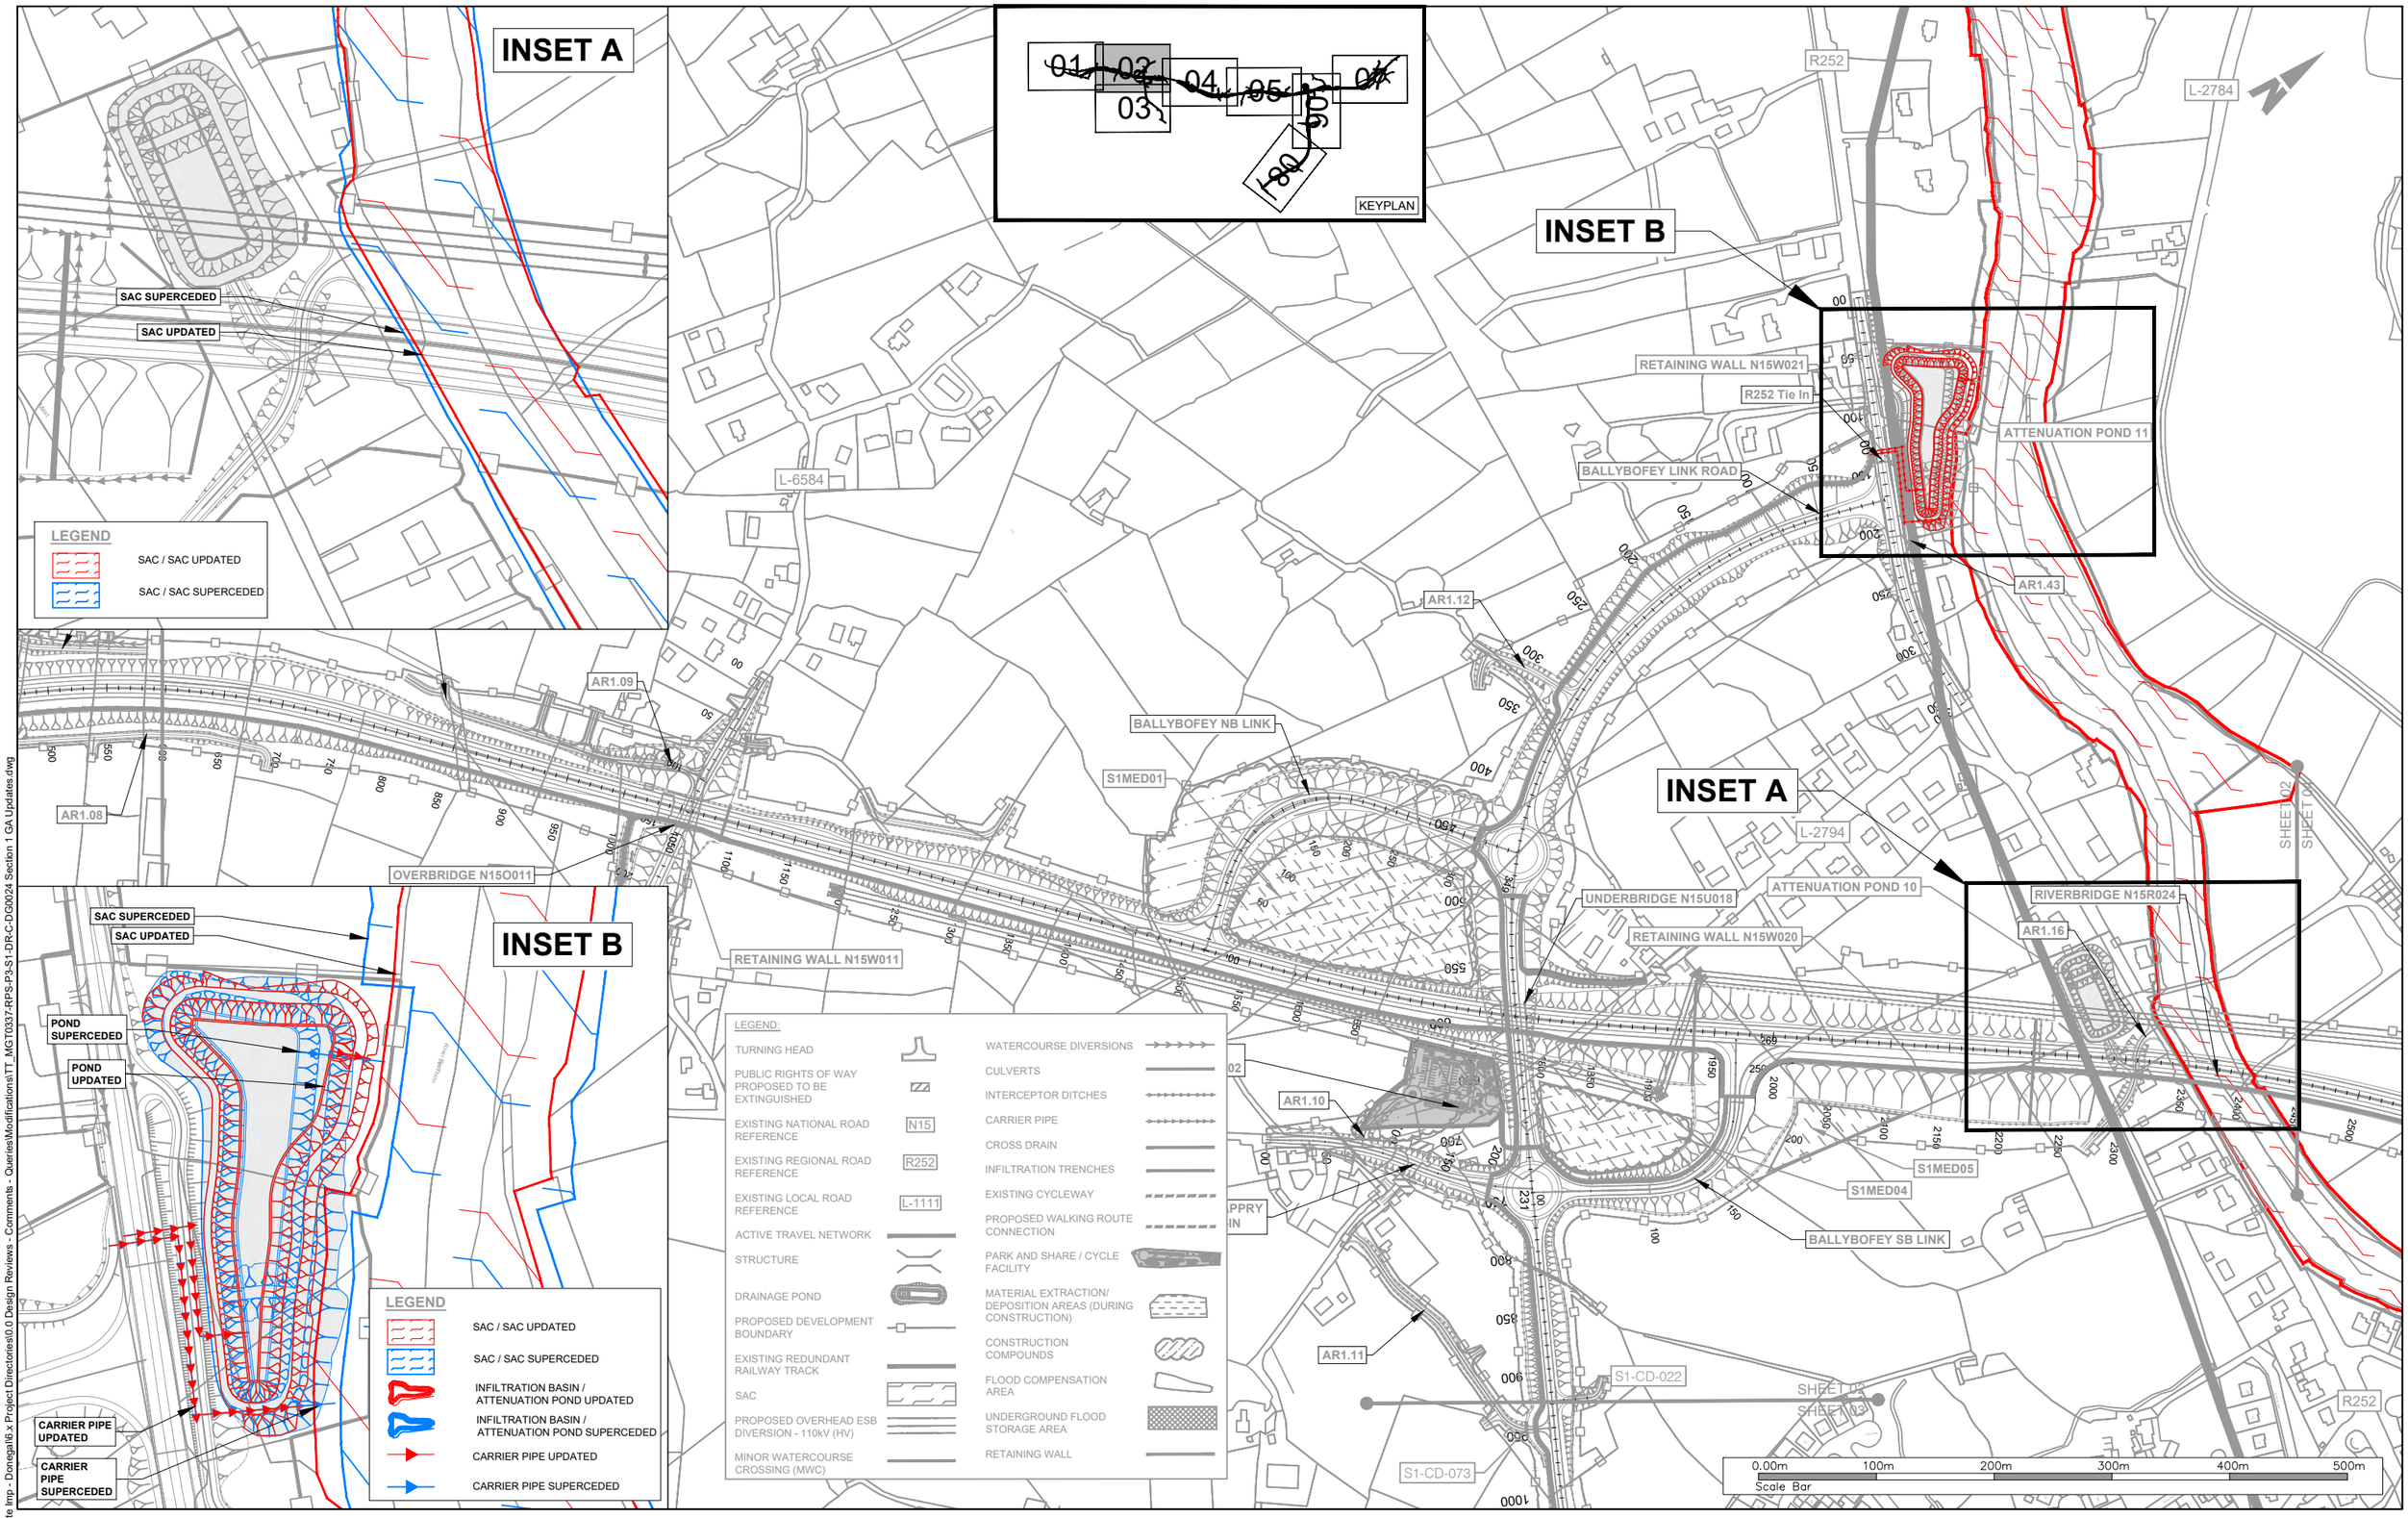


T:\MGT0337 - Ten-T Priority Route Imp - Donegal\6.x Project Directories\0.0 Design Reviews - Comments - Queries\Modifications\TT_MGT0337-RPS-P3-S1-DR-C-DG0024 Section 1 GA Updates.dwg

Bonneagar Iompair Éireann Transport Infrastructure Ireland

Co-financed by the Connecting Europe Facility of the European Union

Rialtas na hÉireann Government of Ireland

Tionscadal Éireann Project Ireland 2040

Donegal NRO

Comhairle Contae Dhún na nGall Donegal County Council

RPS BARRY TRANSPORTATION

©Ordnance Survey Ireland. All rights reserved. License number CYAL50441196 ©Tailte Éireann - Surveying

NOTES

DO NOT SCALE, use figured dimensions only.

All levels are referred to Ordnance Survey Datum, Malin Head.

This drawing is the property of the Donegal County Council. It is a confidential document and must not be copied, used, or its contents divulged without prior written consent. This document should not be relied on or used in circumstances other than those for which it was originally prepared. RPS / Barry Transportation accepts no responsibility for this document to any other party other than the party by whom it was commissioned.

Rev.	Date	Drawn	Description	Chk'd	Appr.
P01	03.09.26	DL	SAC UPDATE COMPARISON	MC	EC

Project Title:	TEN-T Priority Route Improvement Project, Donegal Section 1 - N15/N13 Ballybofey / Stranorlar Urban Region
Drawing Title:	Minor Modifications A and B
Status:	A3
Designed: AM	Date: SEPT 2026
Drawn: DL	Scale @ A1: 1:2500
Approved: EC	@ A3: 1:5000
Checked: MC	Sheet: 01 of 01
Drawing Identifier:	N/A
File Identifier:	TT_MGT0337-RPS-P3-S1-DR-C-SK0033
Rev:	P01