

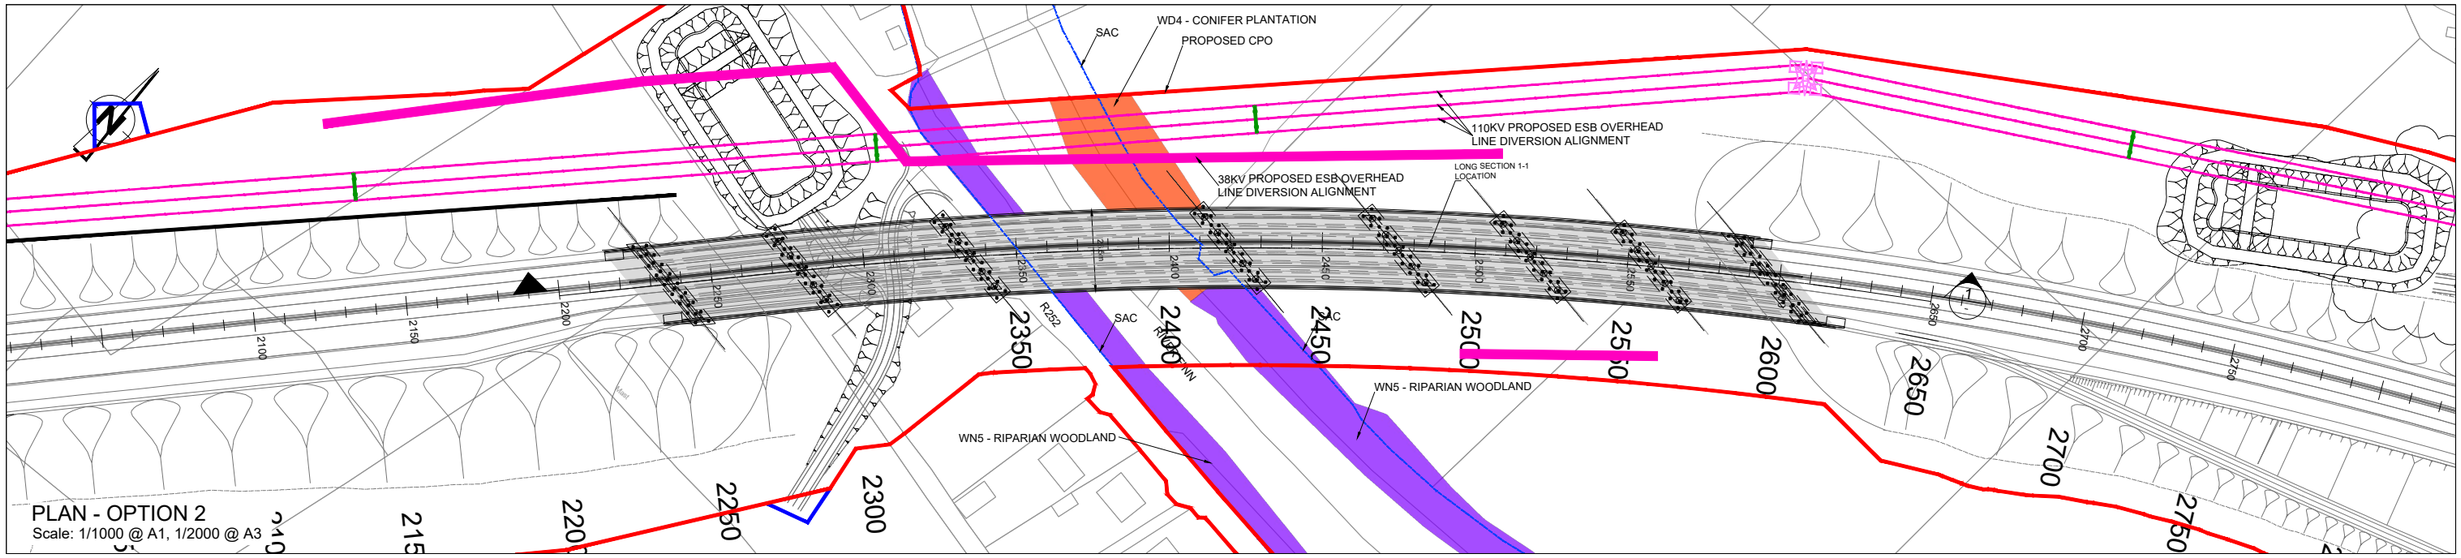


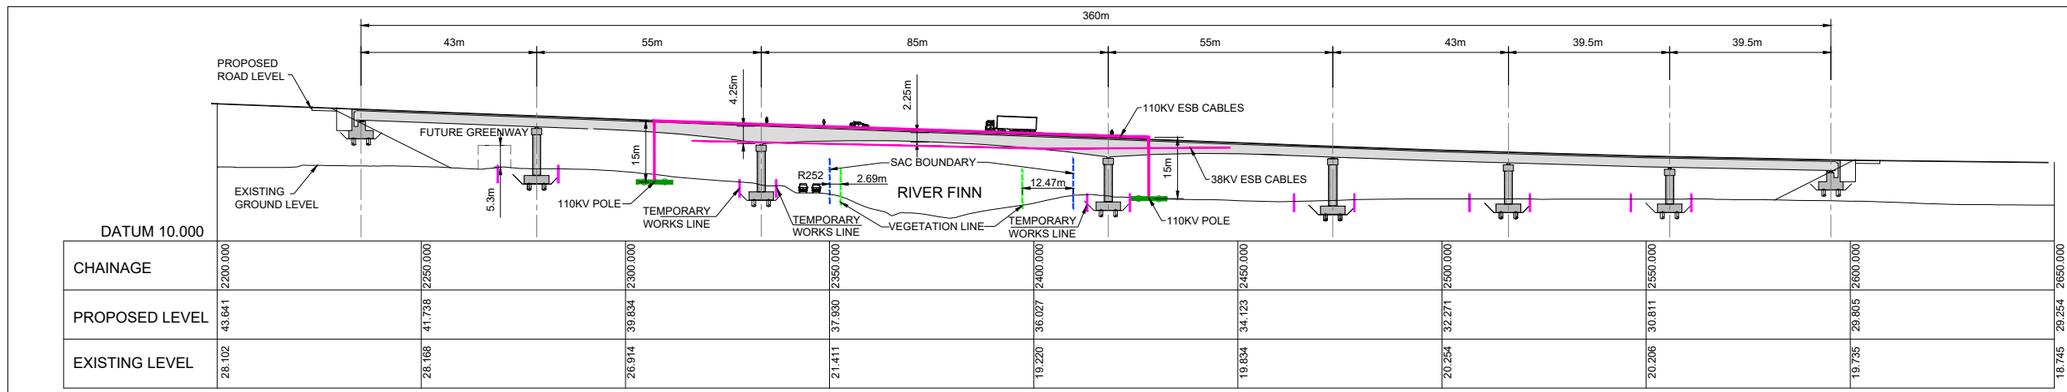


CHAINAGE	2200.000	2250.000	2300.000	2350.000	2400.000	2450.000	2500.000	2550.000	2600.000	2650.000
PROPOSED LEVEL	43.641	41.738	39.834	37.930	36.027	34.123	32.271	30.811	29.805	29.254
EXISTING LEVEL	28.102	28.168	26.914	21.411	19.220	19.834	20.254	20.206	19.735	18.745

LONG SECTION 1-1 - OPTION 2
Scale: 1/750 @ A1, 1/1500 @ A3

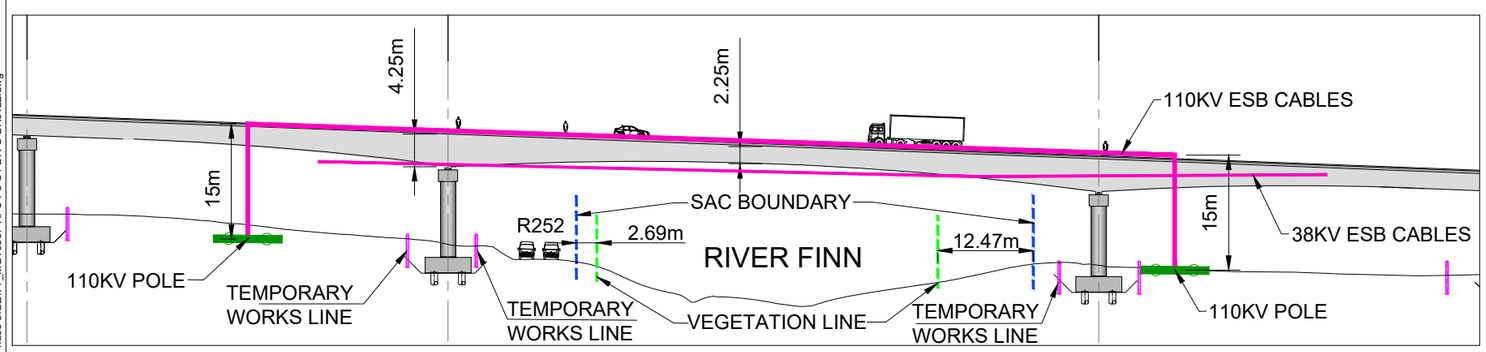

LONG SECTION 1-1 - OPTION 2
Scale: 1/400 @ A1, 1/800 @ A3

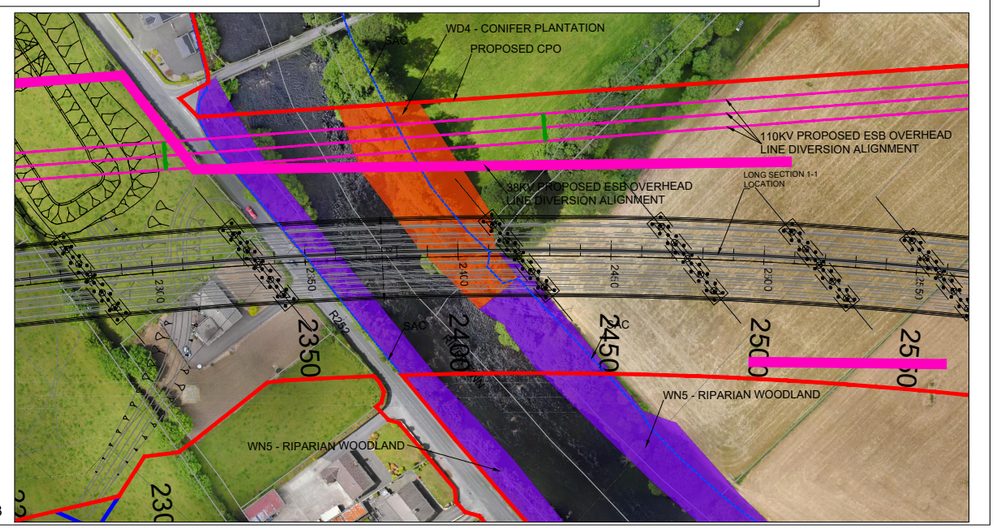

PLAN - OPTION 2
Scale: 1/1000 @ A1, 1/2000 @ A3

Bonneagar Iompair Éireann Transport Infrastructure Ireland

Co-financed by the Connecting Europe Facility of the European Union

Rialtas na hÉireann Government of Ireland

Tionscadal Éireann Project Ireland 2040

Donegal NRO Oifig Boichte Baisúnca Dhún na nGall

Comhairle Contae Dhún na nGall Donegal County Council

RPS BARRY TRANSPORTATION

NOTES

DO NOT SCALE, use figured dimensions only.

All levels are referred to Ordnance Survey Datum, Malin Head.
This drawing is the property of the Donegal County Council. It is a confidential document and must not be copied, used, or its contents divulged without prior written consent. This document should not be relied on or used in circumstances other than those for which it was originally prepared. RPS / Barry Transportation accepts no responsibility for this document to any other party other than the party by whom it was commissioned.

Rev.	Date	Drawn	Description	Chk'd	Appr.
P01	26.08.26	CD	SAC UPDATE	JM	EC

Project Title: TEN-T Priority Route Improvement Project, Donegal
Section 1 - N15/N13 Ballybofey / Stranorlar Urban Region

Drawing Title: MINOR MODIFICATION A.1: LOCATION OF VEGETATION MANAGEMENT AND REMOVAL

Status: A3

Designed: JM	Date: SEPT 2026	Drawing Identifier:	Rev:
Drawn: CD	Scale @ A1: AS	N/A	P01
Approved: TP	@ A3: AS	File Identifier:	
Checked: SS	Sheet: 01of 01	TT_MGT0337-RPS-P3-S1-DR-C-SK0034	

T:\MGT0337 - Ten-T Priority Route Imp - Donegal\8.0 Drawings\Phase 3\GEITT_MGT0337-RPS-P3-S1-DR-C-BR0122.dwg

©Ordnance Survey Ireland. All rights reserved. License number CYAL50441196 ©Tailte Éireann - Surveying