

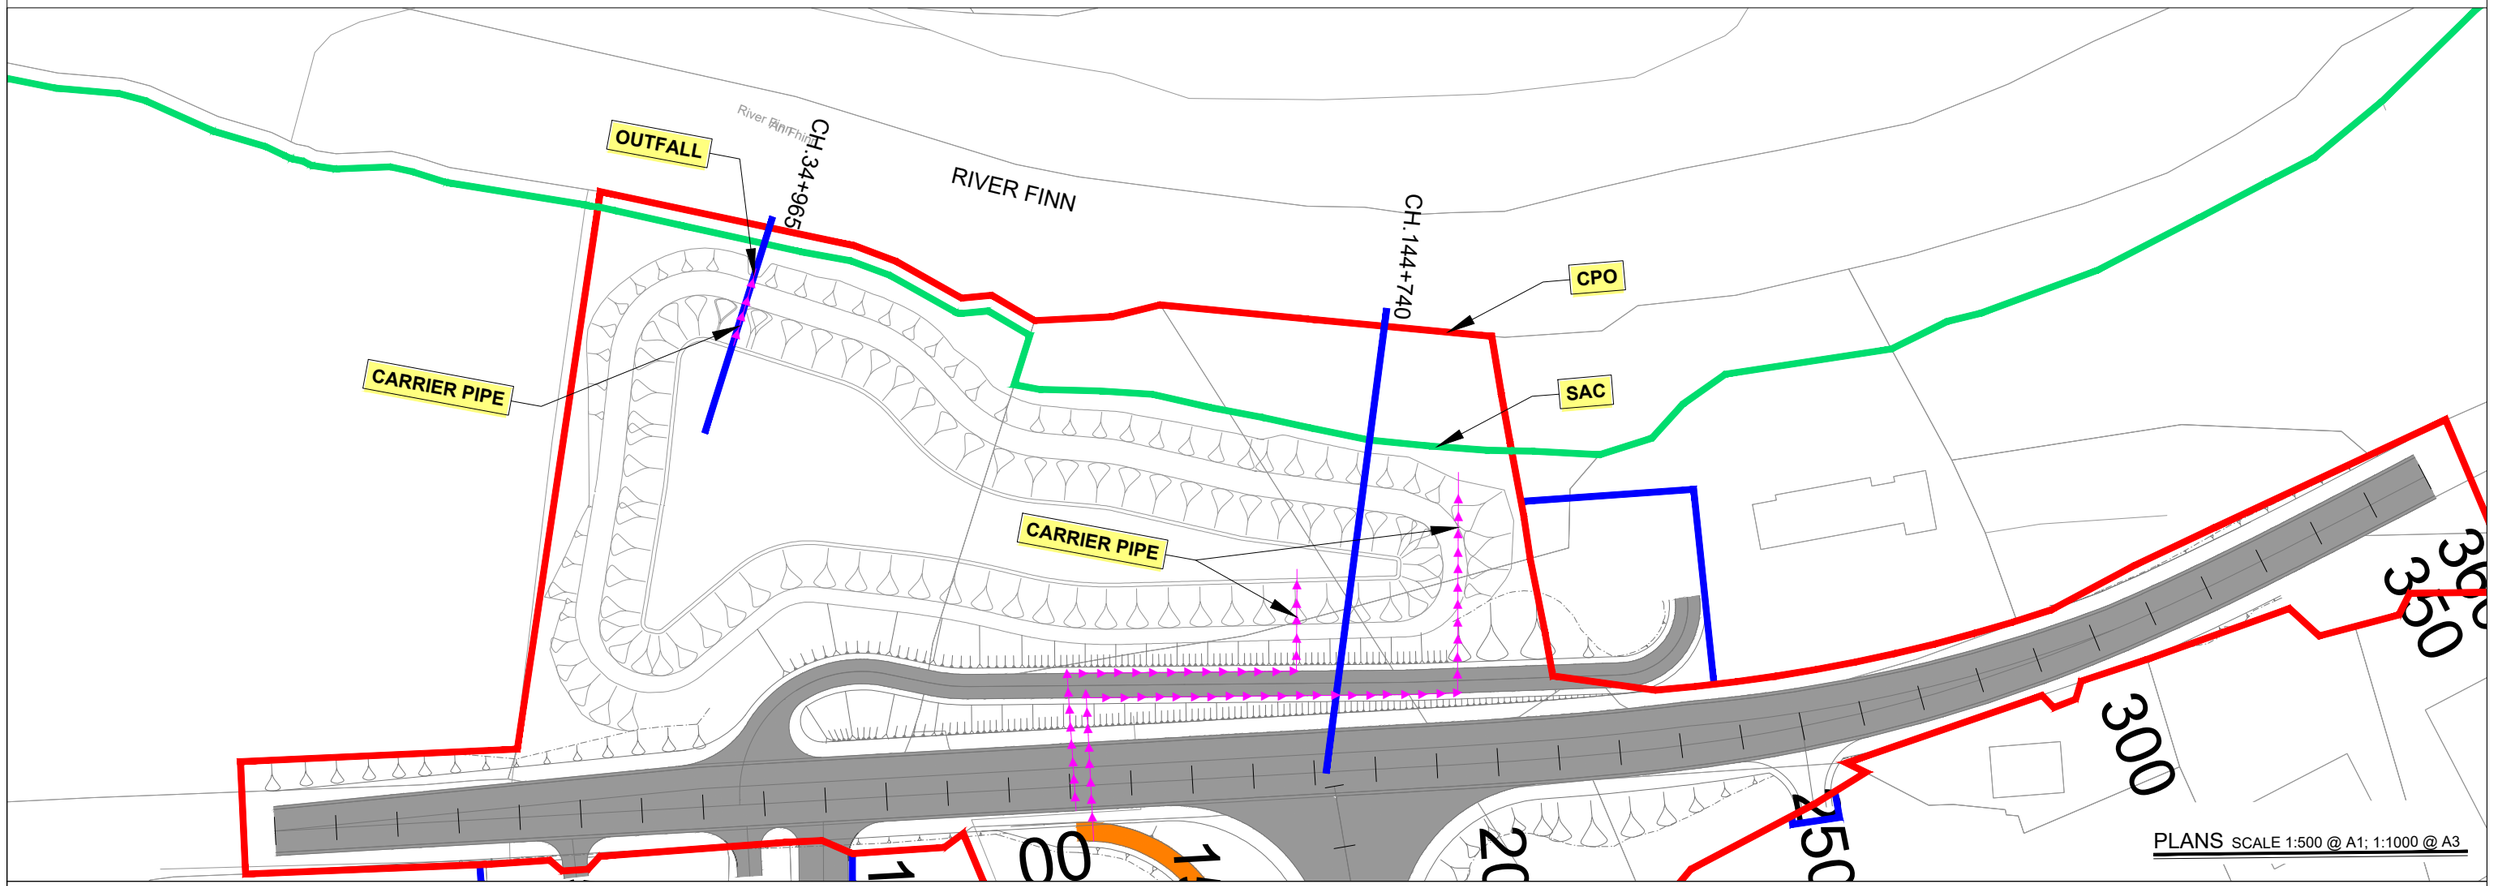


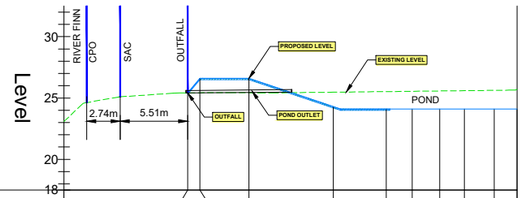

Proposed Levels	25.414	26.590	26.590	24.290	24.090	24.090	24.090	24.090	24.090	24.090
Existing Levels	25.414	25.422	25.425	25.472	25.521	25.546	25.571	25.594	25.622	25.714
Offsets	-11.897	-10.900	-6.900	0.000	4.322	6.441	7.029	6.628	6.144	5.772

Chainage 34.965

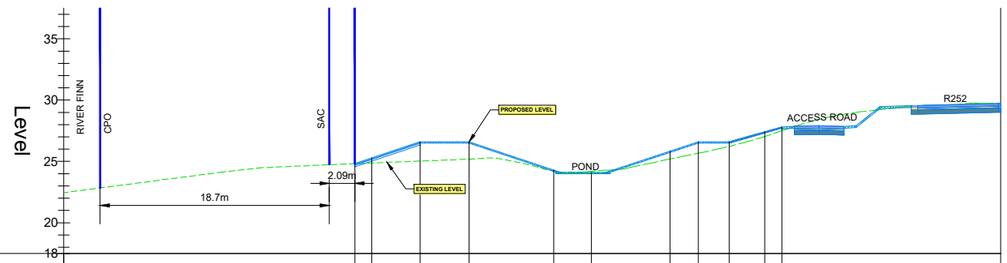

Proposed Levels	24.814	25.277	26.590	26.590	24.290	24.090	25.827	26.590	26.590	27.418	27.815
Existing Levels	24.818	24.872	25.026	25.183	23.824	24.190	25.196	25.665	26.227	27.037	27.509
Offsets	-16.229	-14.839	-10.900	-6.900	0.000	1.717	-4.610	-6.900	-9.400	-12.262	-13.644

Chainage 144.740

0.00m 100m 200m 300m 400m 500m
Scale Bar

Bonneagar Iompair Éireann Transport Infrastructure Ireland

Co-financed by the Connecting Europe Facility of the European Union

Rialtas na hÉireann Government of Ireland | Tionscadal Éireann Project Ireland 2040

Donegal NRO Oifig Boichte Naisiunta Dhun na nGall

Comhairle Contae Dhún na nGall Donegal County Council

RPS BARRY TRANSPORTATION

NOTES

DO NOT SCALE, use figured dimensions only.

All levels are referred to Ordnance Survey Datum, Malin Head.
This drawing is the property of the Donegal County Council. It is a confidential document and must not be copied, used, or its contents divulged without prior written consent. This document should not be relied on or used in circumstances other than those for which it was originally prepared. RPS / Barry Transportation accepts no responsibility for this document to any other party other than the party by whom it was commissioned.

Rev.	Date	Drawn	Description	Chk'd	Appr.
P01	25/09/26	MC	POND 11 RE-SHAPED AND SAC UPDATE	RC	EC

Project Title: TEN-T Priority Route Improvement Project, Donegal
Section 1 - N15/N13 Ballybofey / Stranorlar Urban Region

Drawing Title: MINOR MODIFICATION B
ATTENUATION POND 11 RE-SHAPED

Status: A3

Designed: PS	Date: SEPT 2026	Model File Identifier: n/a	Rev: P01
Drawn: MC	Scale @ A1: As Shown		
Approved: EC	@ A3: As Shown	File Identifier: TT_MGT0337-RPS-P3-S1-DR-C-SR0001	
Checked: RC	Sheet: 01 of 01		

T:\MGT0337 - Ten-T Priority Route Imp - Donegal\8.0 Drawings\Phase 3\SK\TT_MGT0337-RPS-P3-S1-DR-C-SR0001 Side Road Plan & Profile R252-Pond.dwg

©Ordnance Survey Ireland. All rights reserved. License number CYAL50441196 ©Tailte Éireann - Surveying