

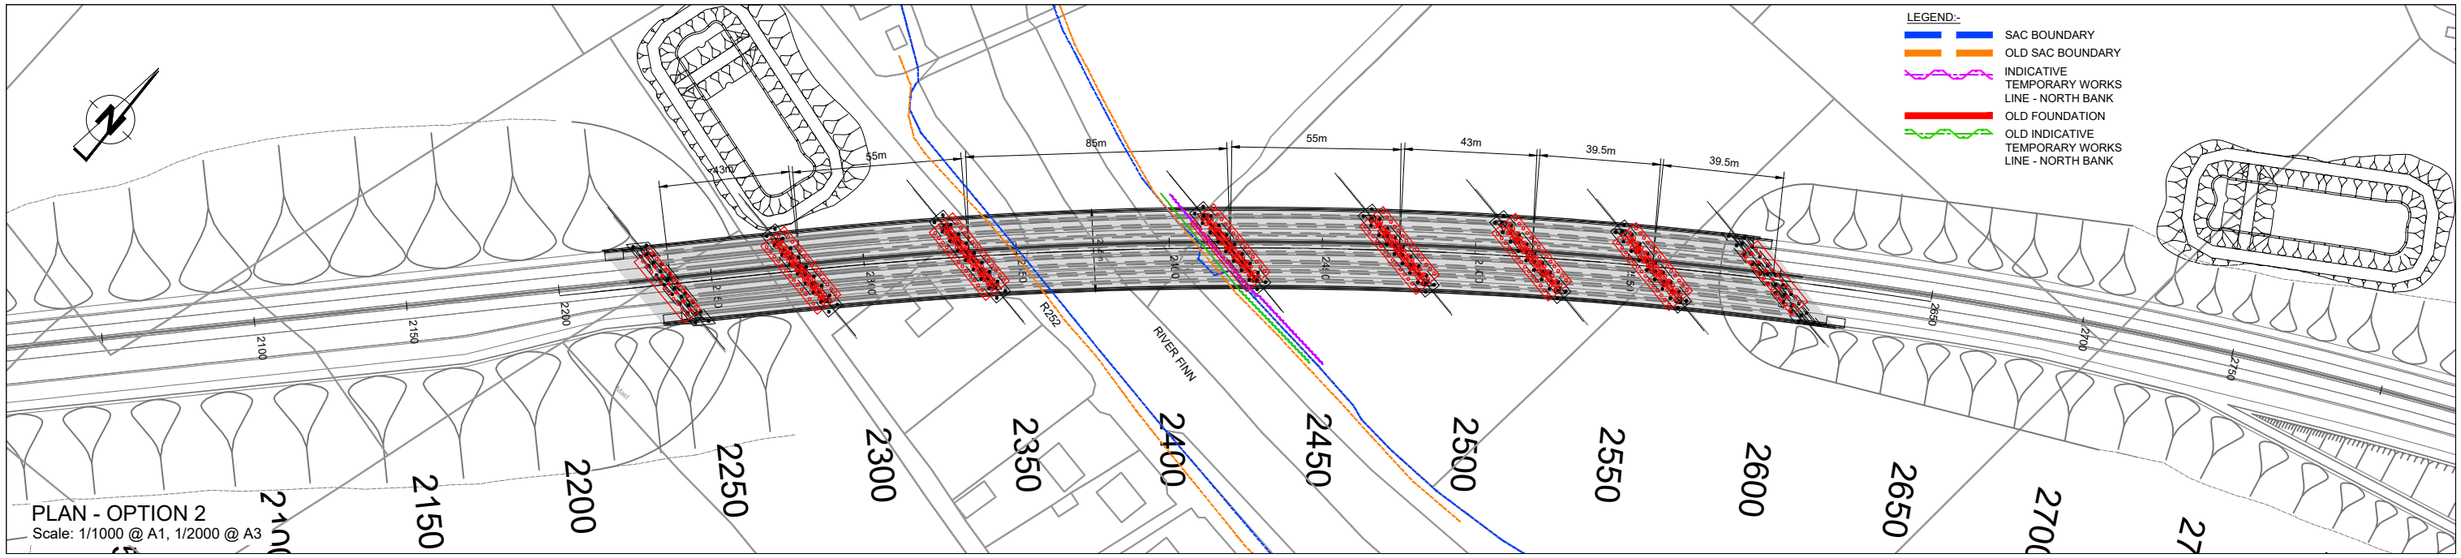


PLAN - OPTION 2
Scale: 1/1000 @ A1, 1/2000 @ A3

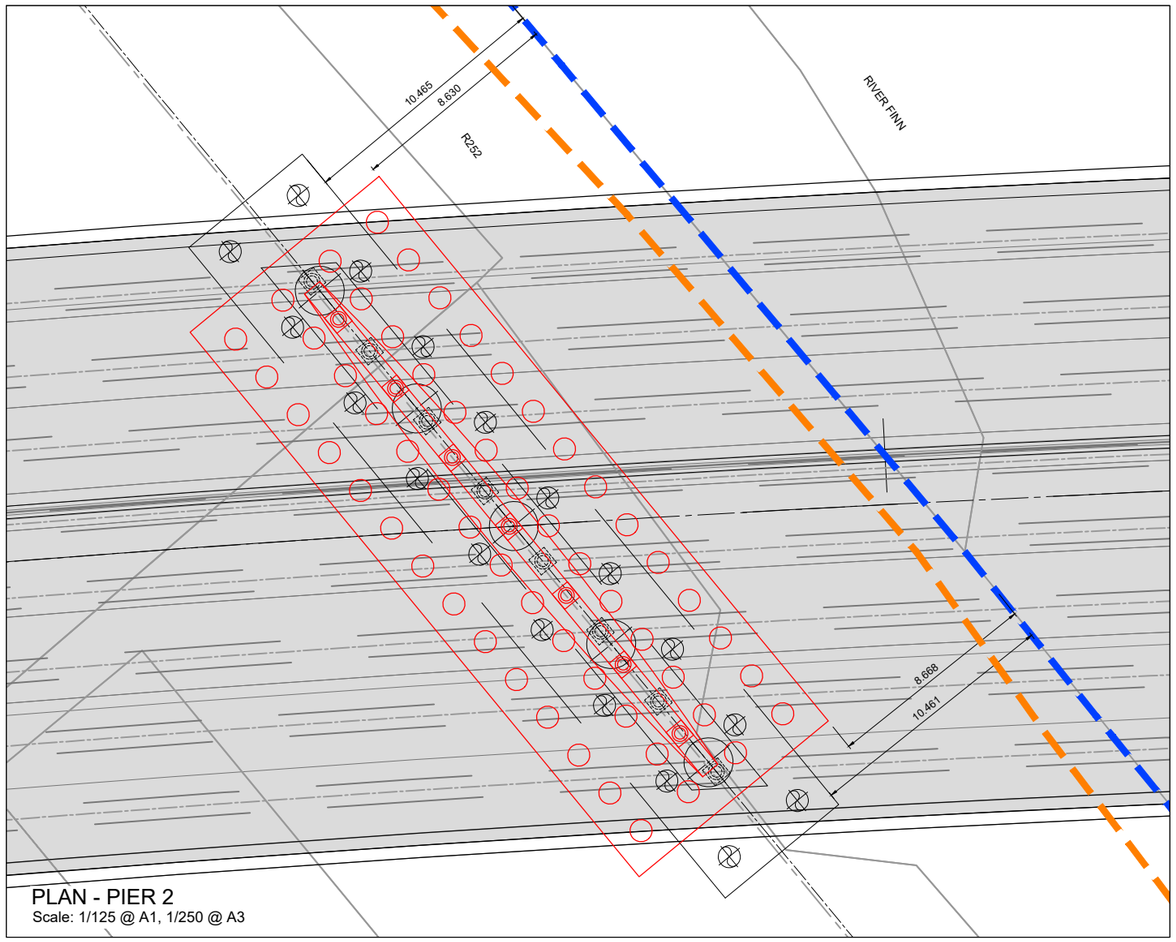

PLAN - PIER 2
Scale: 1/125 @ A1, 1/250 @ A3

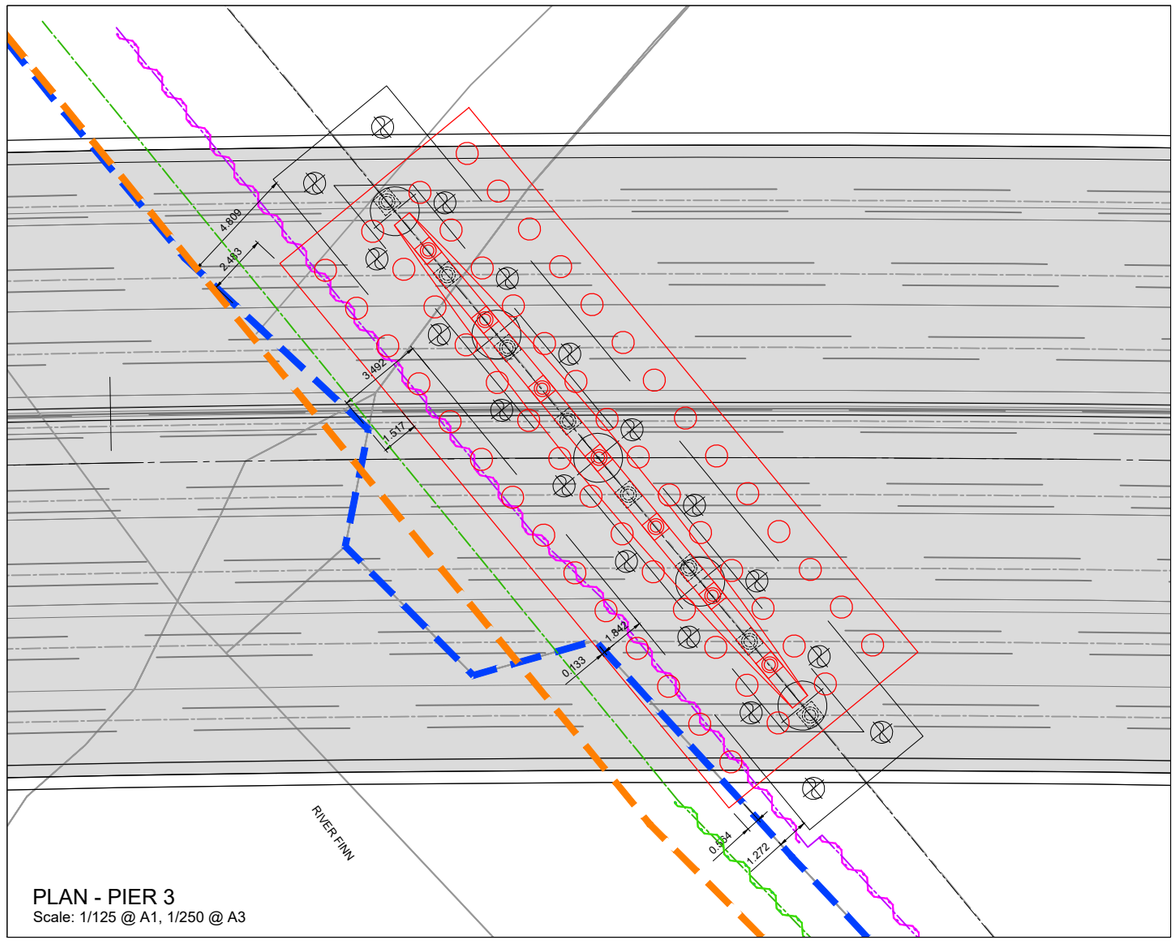

PLAN - PIER 3
Scale: 1/125 @ A1, 1/250 @ A3

Bonneagar Iompair Éireann
Transport Infrastructure Ireland

Co-financed by the Connecting Europe Facility of the European Union

Rialtas na hÉireann Government of Ireland
Tionscadal Éireann Project Ireland 2040

Donegal NRD
Oifig Boichte Naisiunta Dhun Na nGall

Comhairle Contae Dhún na nGall
Donegal County Council

RPS BARRY TRANSPORTATION

NOTES

DO NOT SCALE, use figured dimensions only.

All levels are referred to Ordnance Survey Datum, Malin Head.
This drawing is the property of the Donegal County Council. It is a confidential document and must not be copied, used, or its contents divulged without prior written consent. This document should not be relied on or used in circumstances other than those for which it was originally prepared. RPS / Barry Transportation accepts no responsibility for this document to any other party other than the party by whom it was commissioned.

Rev.	Date	Drawn	Description	Chk'd	Appr.
P01	26.08.26	CD	SAC UPDATE AND PILECAPS CORRECTED	SS	TP

Project Title:	TEN-T Priority Route Improvement Project, Donegal Section 1 - N15/N13 Ballybofey / Stranorlar Urban Region
Drawing Title:	ERROR CORRECTION PILECAPS FOR RIVER FINN BRIDGE IN SECTION 1
Status:	A3
Designed: JM	Date: Aug. 2026
Drawn: CD	Scale @ A1: AS
Approved: TP	@ A3: AS
Checked: SS	Sheet: 01 of 01
Drawing Identifier:	N/A
File Identifier:	TT_MGT0337-RPS-P3-S1-DR-C-SK0035
Rev:	P01

©Ordnance Survey Ireland. All rights reserved. License number CYAL50441196 ©Tailte Éireann - Surveying

\\galw-bip-f01\Work_Transport\MGT0337 - Ten-T Priority Route Imp - Donegal\8.0 Drawings\Phase 3\BRITT_MGT0337-RPS-P3-S1-DR-C-BR0122.dwg