
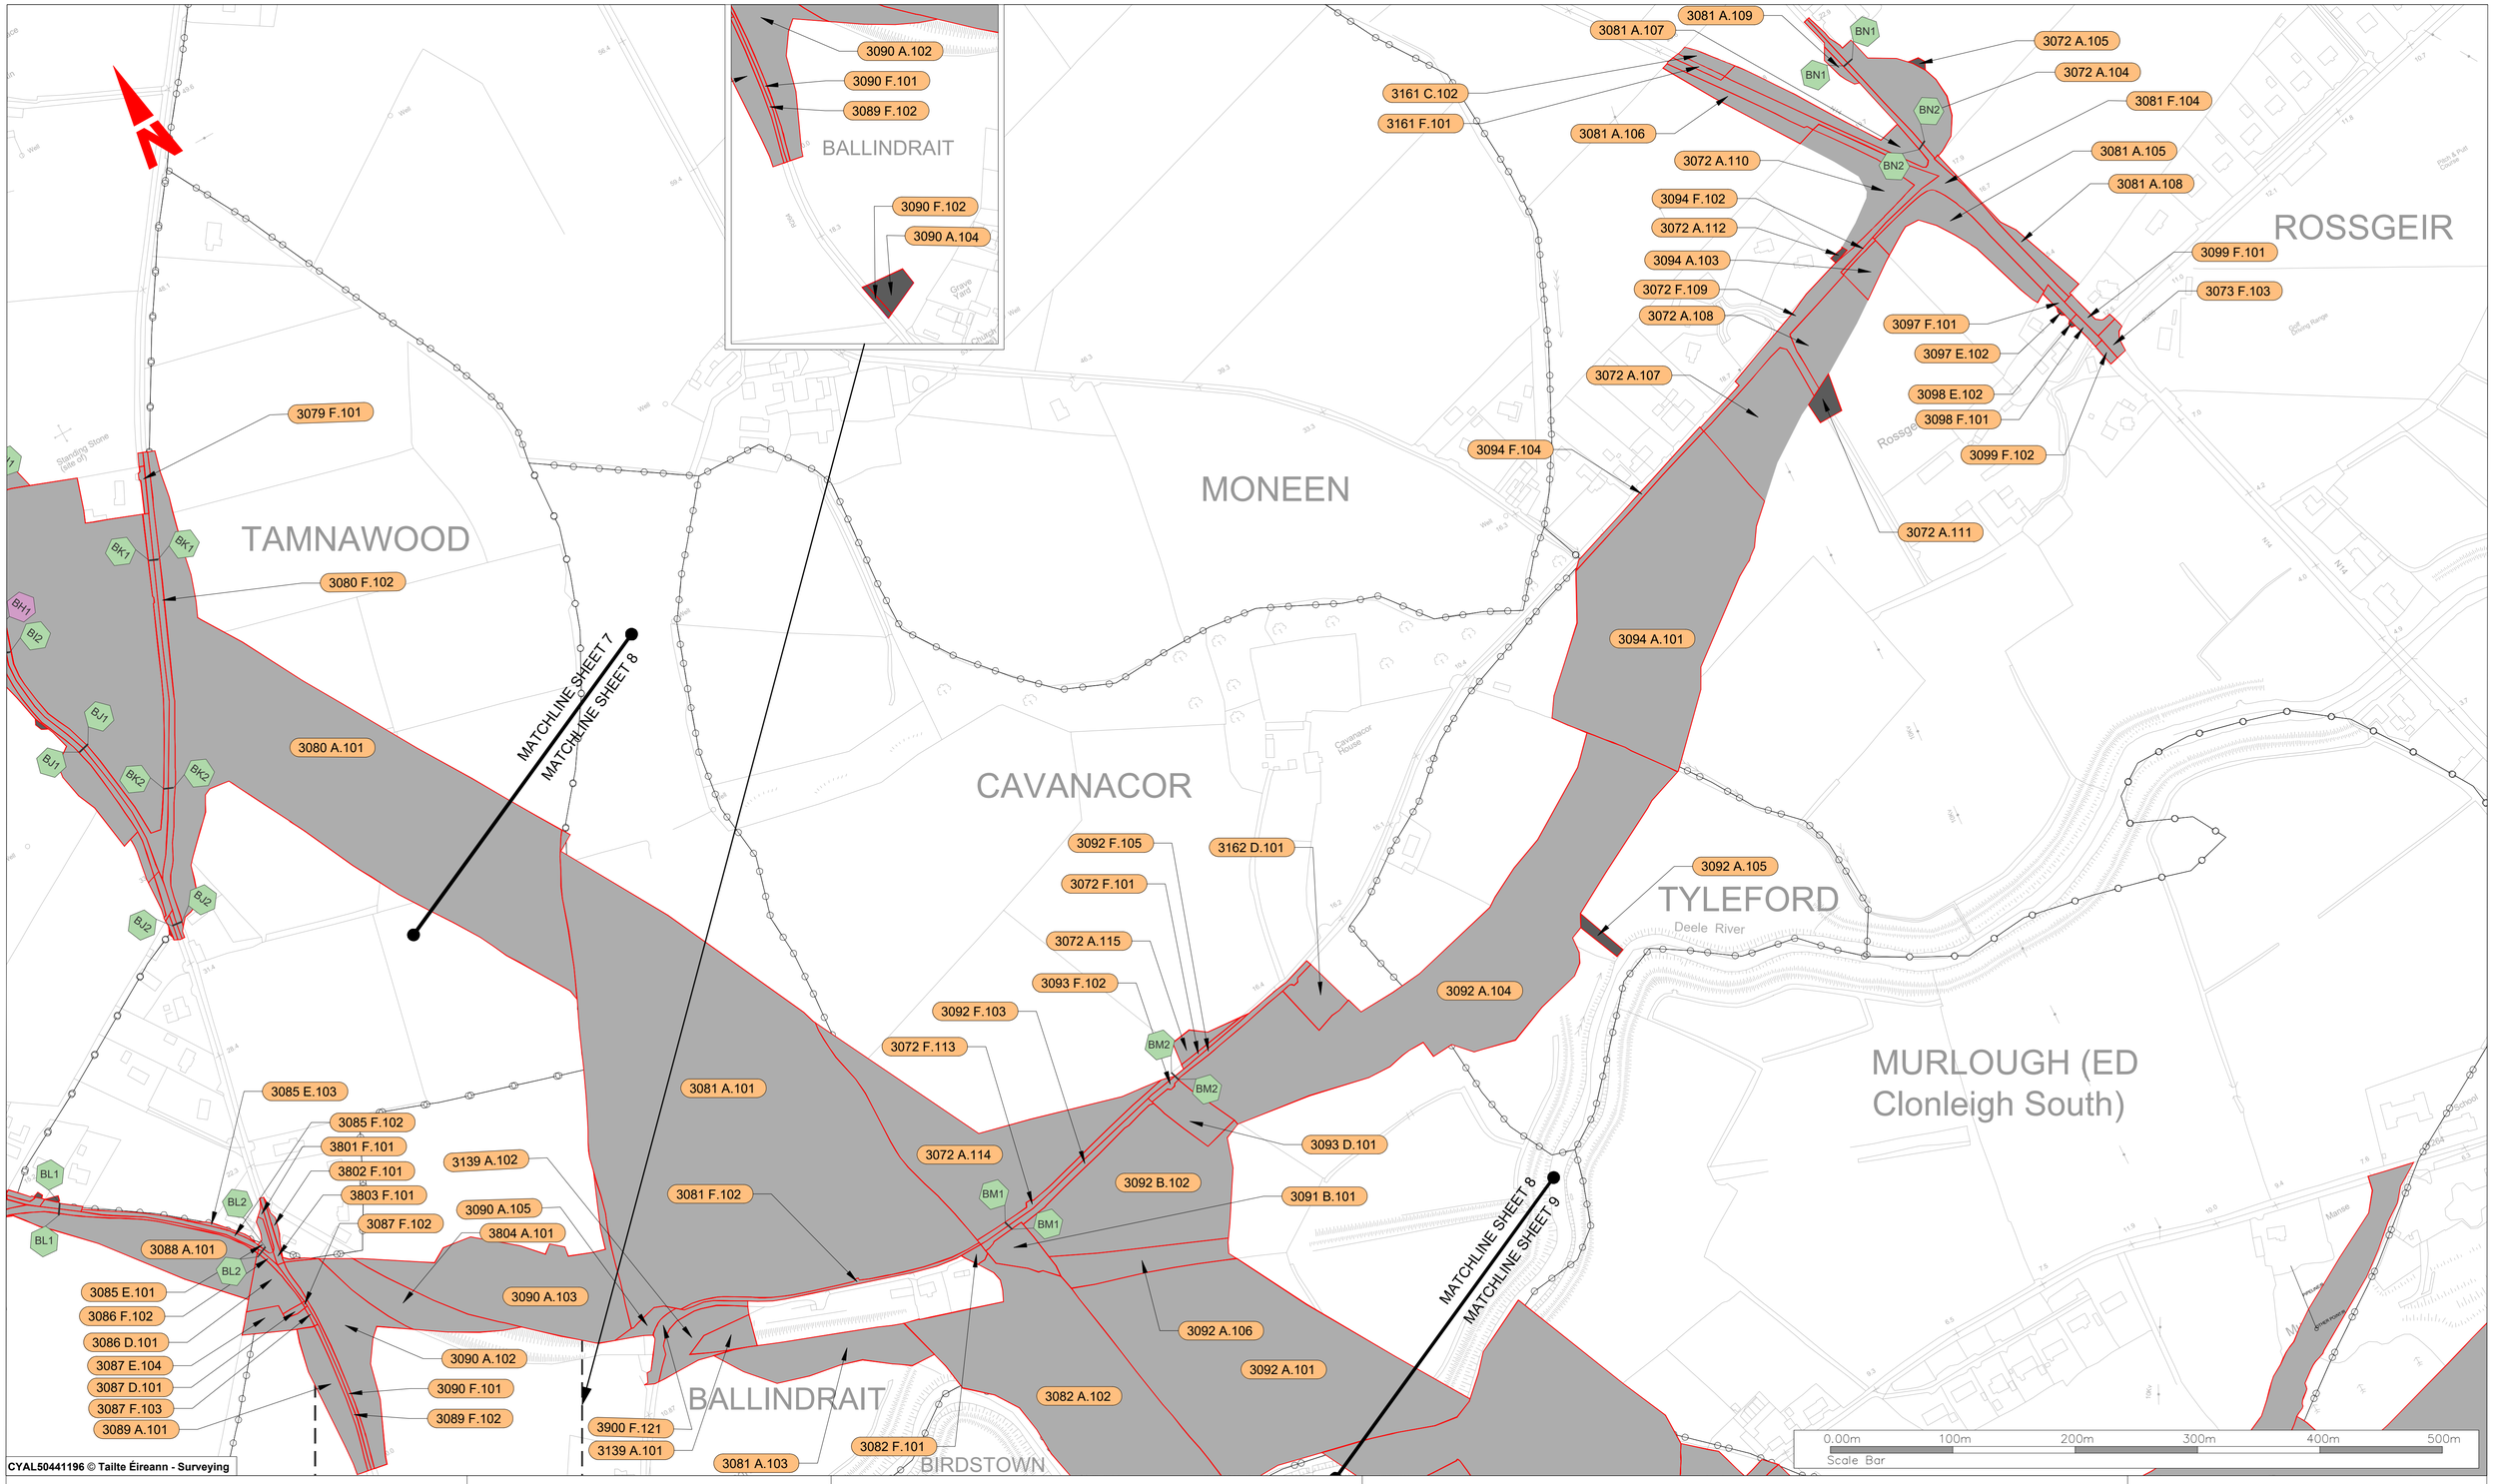


KEY PLAN:

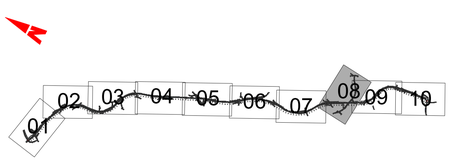

Comhairle Contae Dhún na nGall
Donegal County Council

Donegal County Council
County House
Lifford
Co. Donegal
F93 Y622

LEGEND:

Schedule Part IIa
Lands to be Permanently Acquired

Schedule Part IIb
Lands to be Temporarily Acquired

Schedule Part III
Public Rights of Way proposed to be extinguished

Schedule Part IV
Private Rights of Way proposed to be acquired

Townland Boundary

Project Title:
TEN-T PRIORITY ROUTE IMPROVEMENT PROJECT DONEGAL
Section 3 - N14 Manorcunningham to Lifford/Strabane/A5 Link

Designed:WOT	Date: Sept. 26	Drawing Title: COMPULSORY PURCHASE ORDER, 2026 - DEPOSIT MAP	Rev: P02
Drawn: MG	Scale: 1:2500 @ A1		
Approved:ED	Status: A3	Model File Identifier: N/A	
Checked: JMM	Sheet: 8 of 10	File Identifier: TT_Y16112-BT-1A-CPO -S3-DR-Z-01001-08	

The official seal of Donegal County Council was affixed hereto in the Presence of:

Chief Executive

Staff Officer (Person nominated pursuant to Section 11(8) of the Local Government Act 2001)

Dated this Day of 2026