NOTES:

1. ALL DIMENSIONS IN mm UNLESS OTHERWISE STATED. NO DIMENSIONS SHALL BE SCALED FROM THE DRAWINGS.
2. ALL LEVELS PROVIDED ON THIS DRAWING ARE SHOWN RELATIVE TO FINISHED STONE LEVEL. FOR SITE SPECIFIC LEVELS REFER TO SITE SECTIONS AND ELEVATIONS
3. DRAWING IS FOR PLANNING PURPOSES ONLY. NOT FOR CONSTRUCTION USE.




## ELEVATION TO OUTSIDE OF GATE
**SCALE 1:25**




## ELEVATION TO INSIDE OF GATE
**SCALE 1:25**

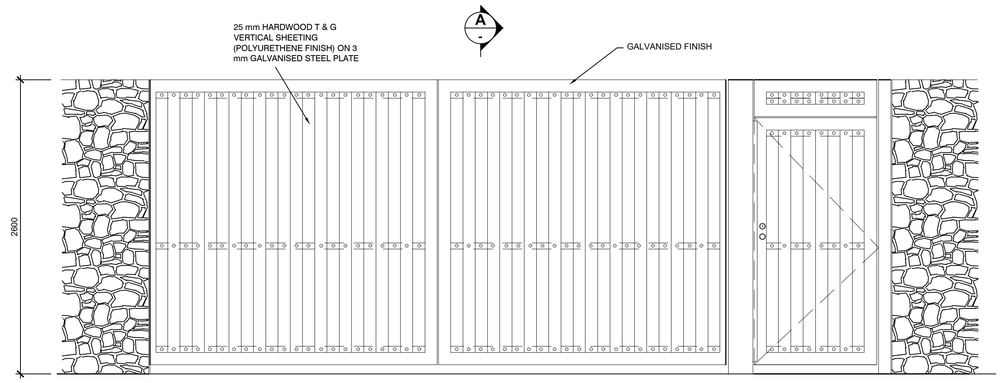


## SECTION A
**SCALE 1:10**

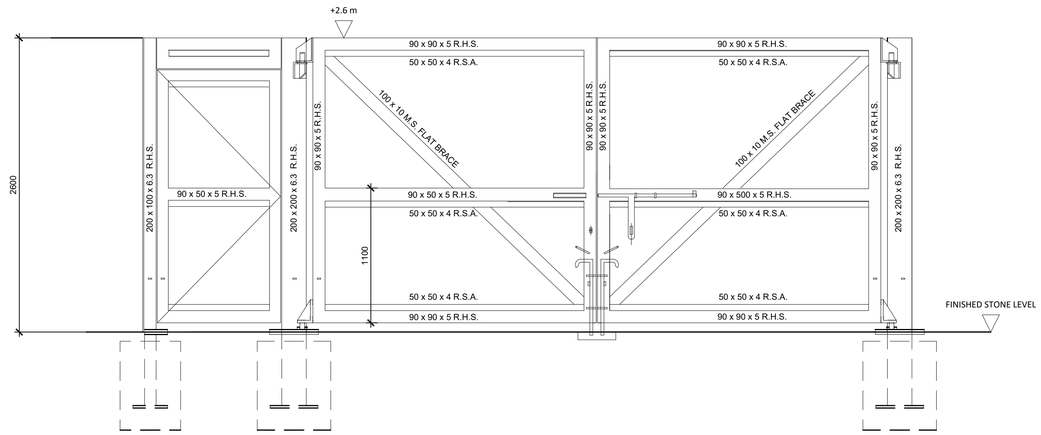


## PLAN ON GATE
**SCALE 1:25**

| REV | DATE | REVISION DESCRIPTION | DRN | PROD | VER | APP |
|---|---|---|---|---|---|---|
| 0 | 07.11.25 | ISSUED FOR PLANNING | - | - | - | |

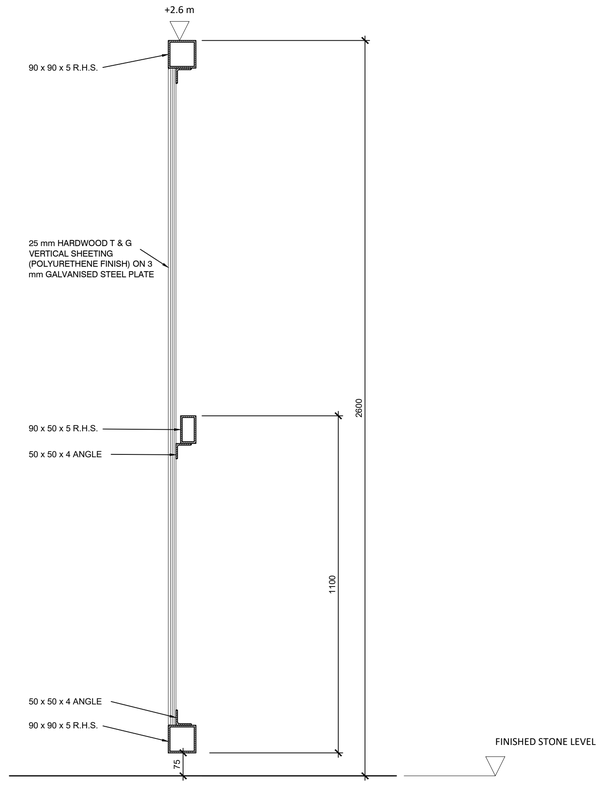
COPYRIGHT © ESB
ALL RIGHTS RESERVED. NO PART OF THIS WORK MAY BE MODIFIED, REPRODUCED OR COPIED IN ANY FORM OR BY ANY MEANS - GRAPHIC, ELECTRONIC OR MECHANICAL, INCLUDING PHOTOCOPYING, RECORDING, TAPING OR USED FOR ANY PURPOSE OTHER THAN ITS DESIGNATED PURPOSE, WITHOUT THE WRITTEN PERMISSION OF ESB.


PURPOSE OF ISSUE - PRELIMINARY UNLESS INDICATED

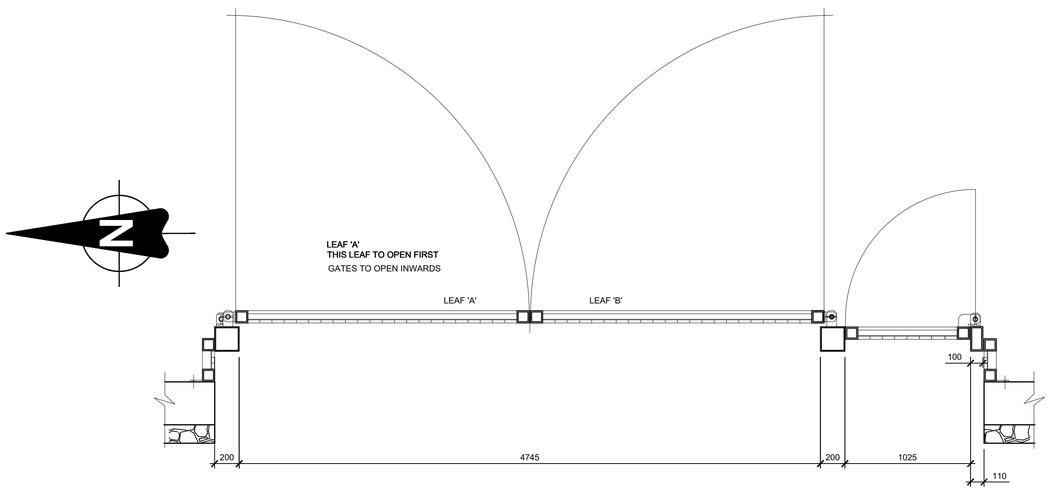CLIENT APPROVAL ☐ PLANNING ☒ TENDER ☐ CONSTRUCTION ☐ AS-BUILT ☐

CLIENT: ESB NETWORKS

PROJECT: General Civil Drawings and Notes

CONTRACT:

DRAWING TITLE: GENERAL DRAWING AND NOTES
PLANNING
DETAILS OF TIMBER GATES

PRODUCTION UNIT: Transmission and Distribution Delivery


Energy for generations

Engineering and Major Projects,
One Dublin Airport Central, Dublin Airport,
Cloghran, Co. Dublin, K67 XF72, Ireland.
Tel: +353 (0)1 703 8000 Web: www.esb.ie
Engineering and Major Projects is a division of ESB.


| DRAWN | PRODUCED | VERIFIED | APPROVED | APPROVAL DATE |
|---|---|---|---|---|
| L.McManus | L.McManus | R.OConnell | G.Connolly | 08/11/2025 |
| CLIENT REF | | NO. OF SHTS | SIZE | SCALE |
| TC234181 | | 1 | A1 | As Shown |

DRAWING NUMBER: PG406-D100-088-018-000 | SHEET | REV

d:\bc-workspace\arv_meridian\m-virtapp2349s.cldt\ltd.intl.d-high voltage\drawings\pg406 generic substation engineering docs\100 - general civil drawings and notes\pg406-d100-088-018-000.dwg