ISO A1 594mm x 841mm

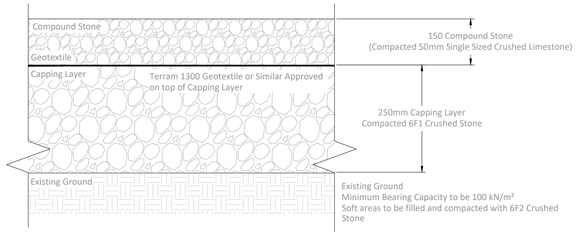

TYPICAL COMPOUND DETAIL

SCALE 1:10

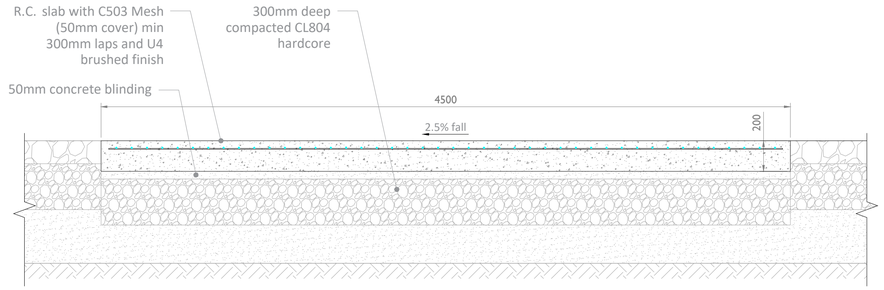

TYPICAL SECTION - CONCRETE ACCESS ROAD

SCALE 1:20

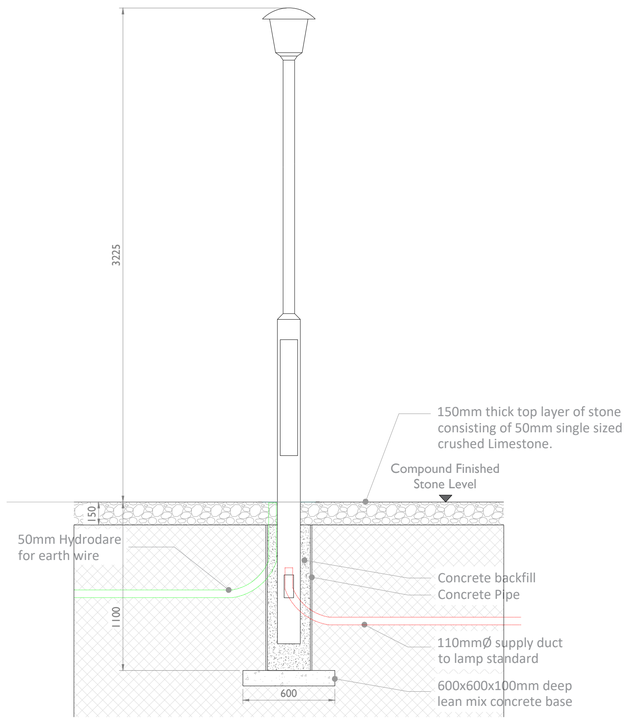

LAMP POST & SURROUND DETAIL

SCALE 1:20

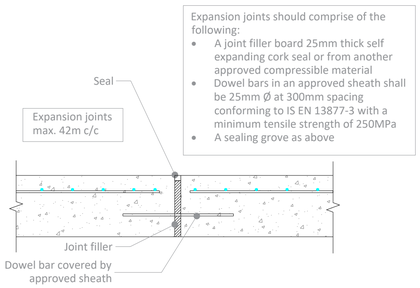

Concrete Access Road Expansion Joint

SCALE 1:10

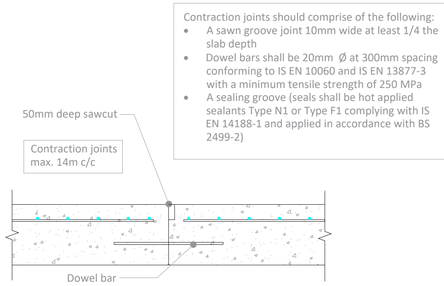

Concrete Access Road Contraction Joint

SCALE 1:10

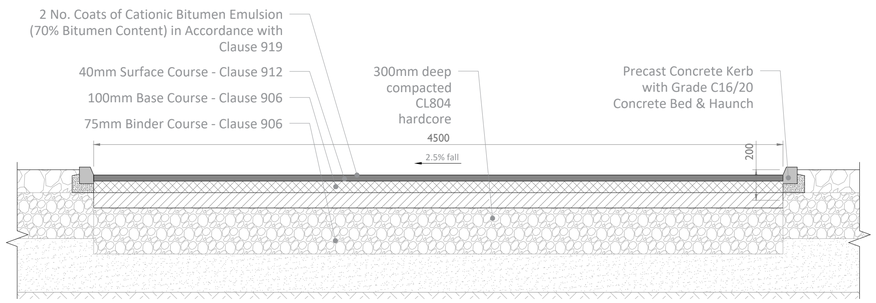

TYPICAL SECTION - ASPHALT ACCESS ROAD

SCALE 1:20

tli GROUP

Head Office
Beenreigh,
Abbeydorney,
Tralee, Co. Kerry
Ireland
Tel: 00353 66 7135710

Regional Office
Basepoint Business Centre
Stroudley Road, Basingstoke,
Hampshire,
RG24 8UP, UK
Tel: 00 44 1256406664

PROJECT

Ballincor Wind Farm
110kV Grid Connection

CLIENT

RWE

CONSULTANTS

TOBIN Consulting Engineers

NOTES: -

1. Notes as per drawing.

LEGEND: -

ISSUE/REVISION

I/R	DATE	DESCRIPTION
P2	07.07.2025	Issued for Planning
P1	05.03.2025	Issued for Planning

PROJECT NUMBER

05-867

SHEET TITLE

Wind Farm Substation
Site Compound Details

SHEET NUMBER

05867-DR-307

Project Management Initials: Designer: AR Checked: NOC Approved: GH