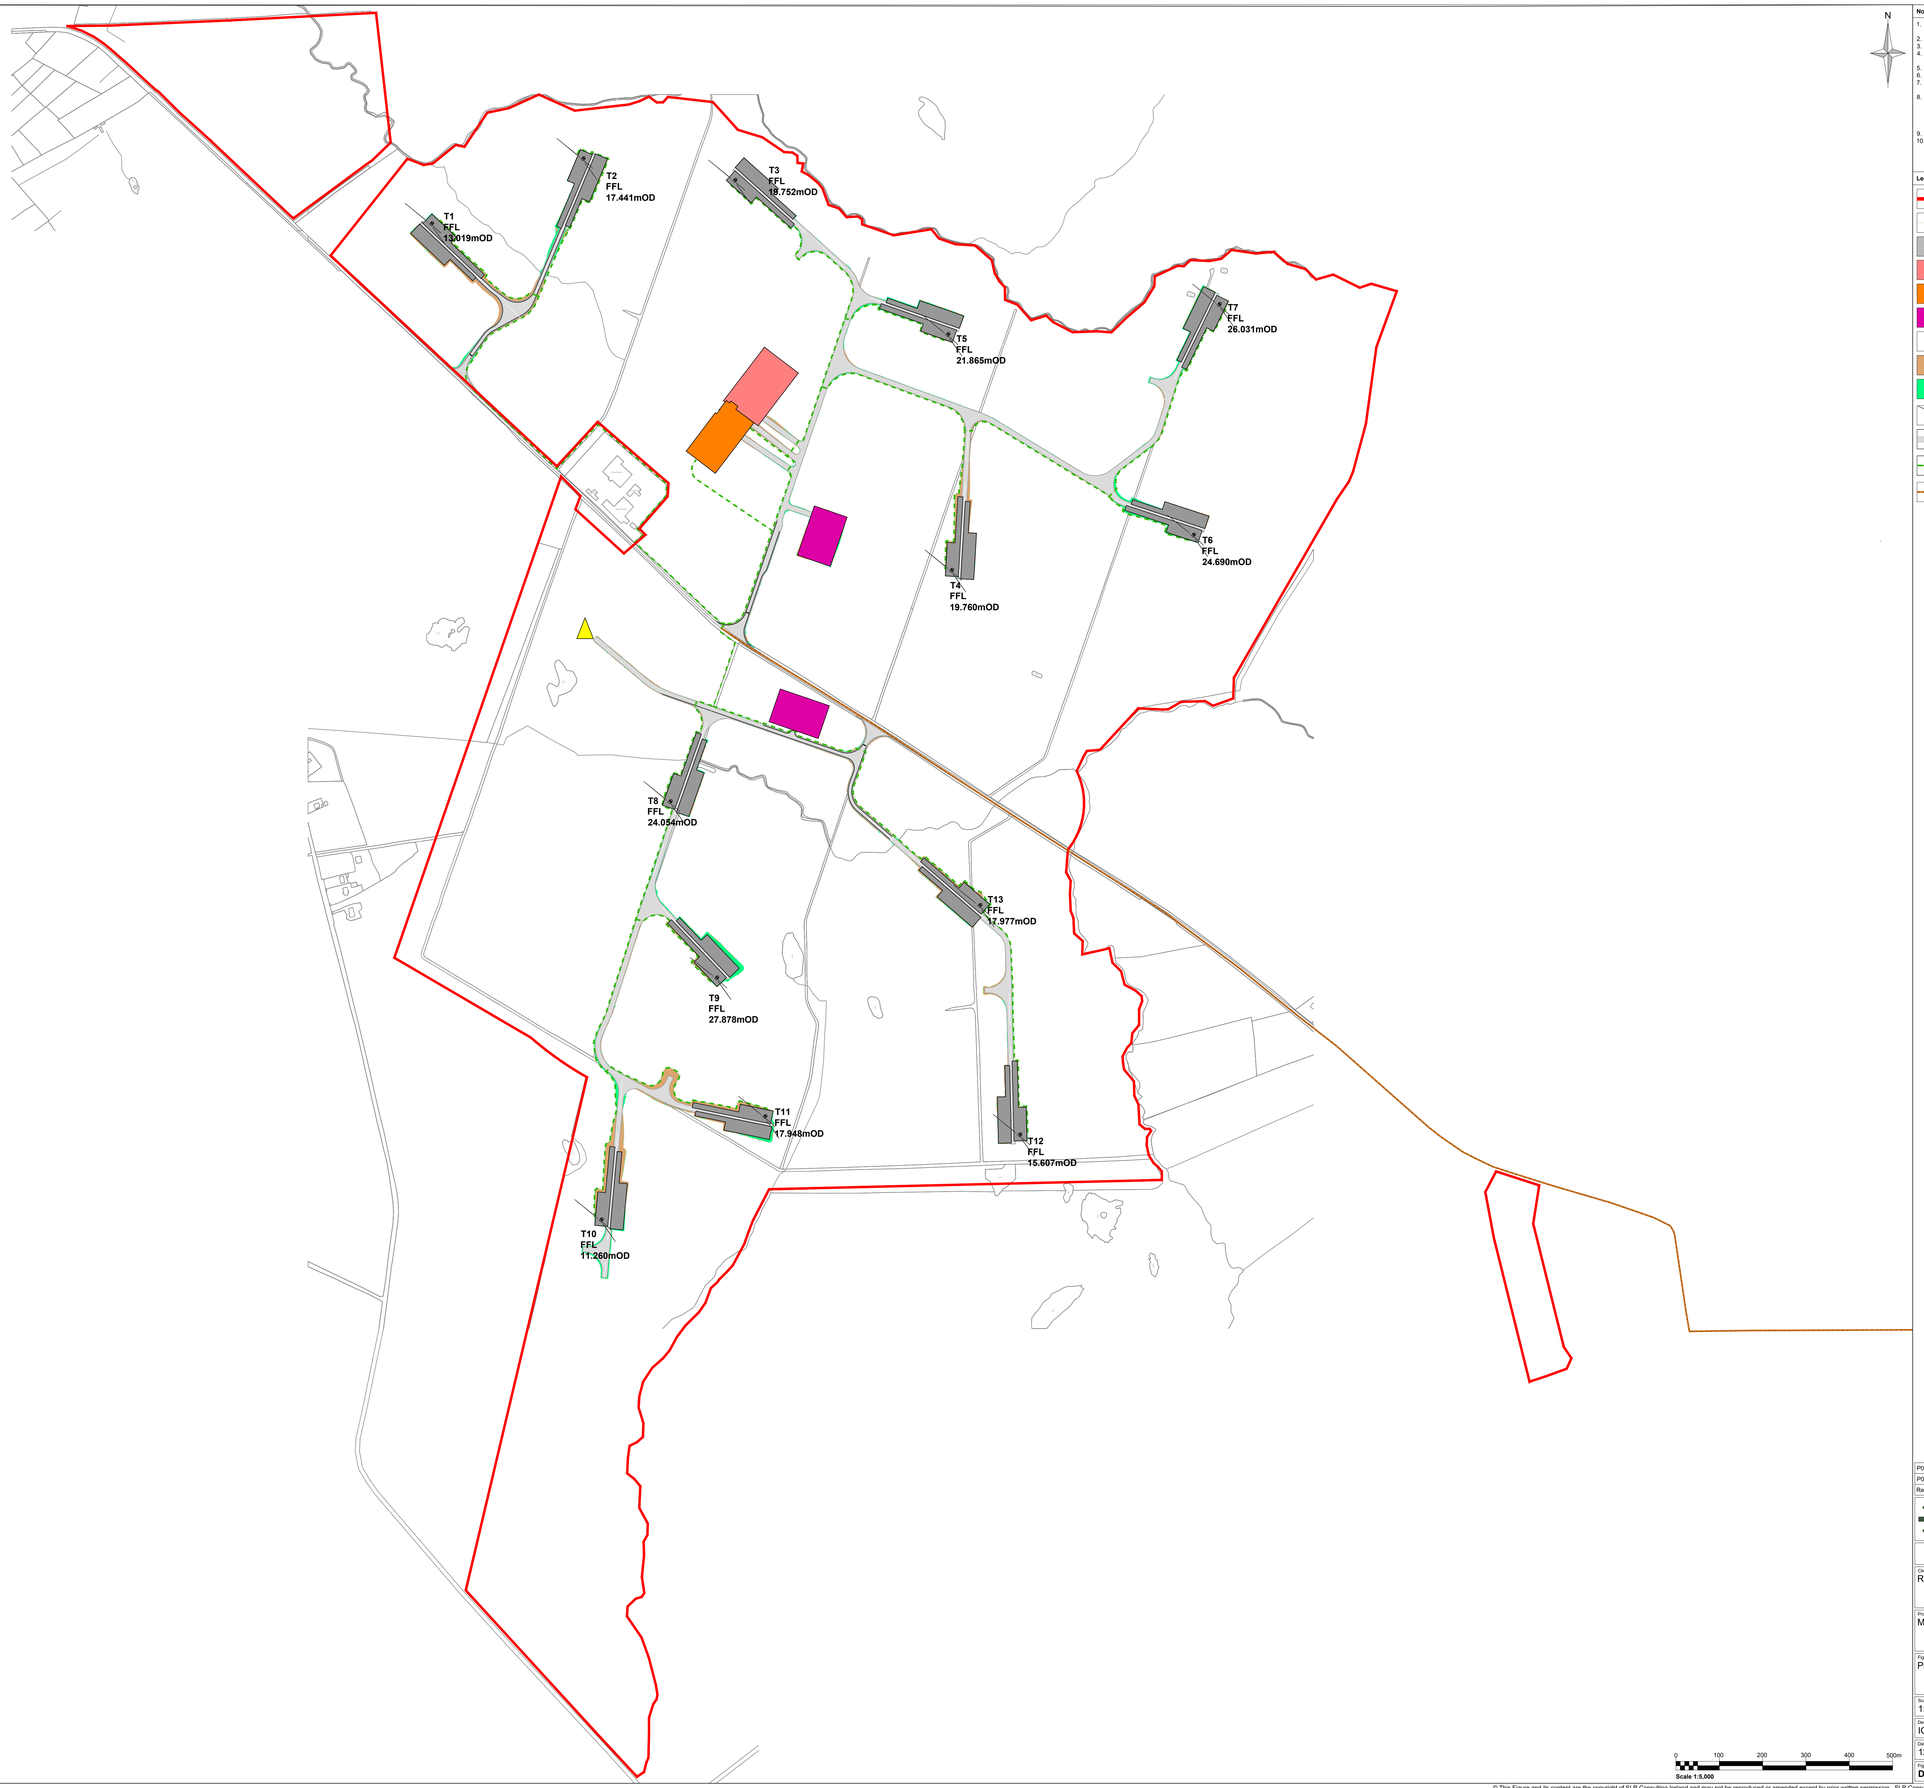

Notes:

1. This drawing is to be read in conjunction with relevant drawings, specification and reports.
2. Dimensions are in metres, unless noted otherwise.
3. Do not scale from this Drawing.
4. Survey carried out by SLR Consulting Ltd between the 8th - 13th February 2025.
5. Survey carried out using UAV with LiDAR.
6. The proposed turbine layout should be used for planning purposes only.
7. The final turbine hardstanding is subject to finalisation of a candidate turbine.
8. Mapping extract from Ordnance Survey;
   Map Series 6 Inch Raster, Map Sheets MO018, MO025, MO026, MO027 and MO028
   Map Series 1:2,500 Map Sheets 1238-C
   Map Series 1:5,000 Map Sheets 1238, 1305 and 1310.
9. Co-ordinate system - Assigned IRENE95 Irish TM.
10. Collector Cable route alignment is indicative and shown for visual purposes only. Cable route alignment is intended for planning stage only.

Legend:

- Planning Application Boundary
- 20.00 Existing Ground Contours (2m Intervals)
- Proposed Hardstanding / Areas Cleared and Levelled
- Proposed BESS Compound
- Proposed Substation
- Proposed Temporary Construction Compound
- Proposed Met Mast Location
- Proposed Areas of Cut
- Proposed Areas of Fill
- Proposed Turbine
- Internal Access Track
- Collector Cables
- Proposed Grid Connection Route (Subject to a separate planning application)

Rev	Amendments	Date	By	Chk	Auth
P02	Client comments	04/26	SJB	RA	GH
P01	Initial Issue	07/25	SJB	RA	GH

SLR Consulting Ireland
7 Dundrum Business Park,
Windy Arbour,
Dublin,
Ireland,
D14 N2Y7

www.slrconsulting.com

Client
RWE Renewables Ireland

Project
Muingmore Wind Farm

Figure Title
Proposed Collector Cable Network to Substation

Scale	SLR Project No.
1:5,000 @ A0	501.065301.00001

Designed	Drawn	Checked	Authorised
IG	SJB	RA	GH
Date 12/25	Date 12/25	Date 04/26	Date 04/26

Figure Number	Rev.
D22	P02

© This Figure and its content are the copyright of SLR Consulting Ireland and may not be reproduced or amended except by prior written permission. SLR Consulting Ireland accepts no liability for any amendments made by other persons.

CYAL50522699

© Tailte Éireann - Surveying.