
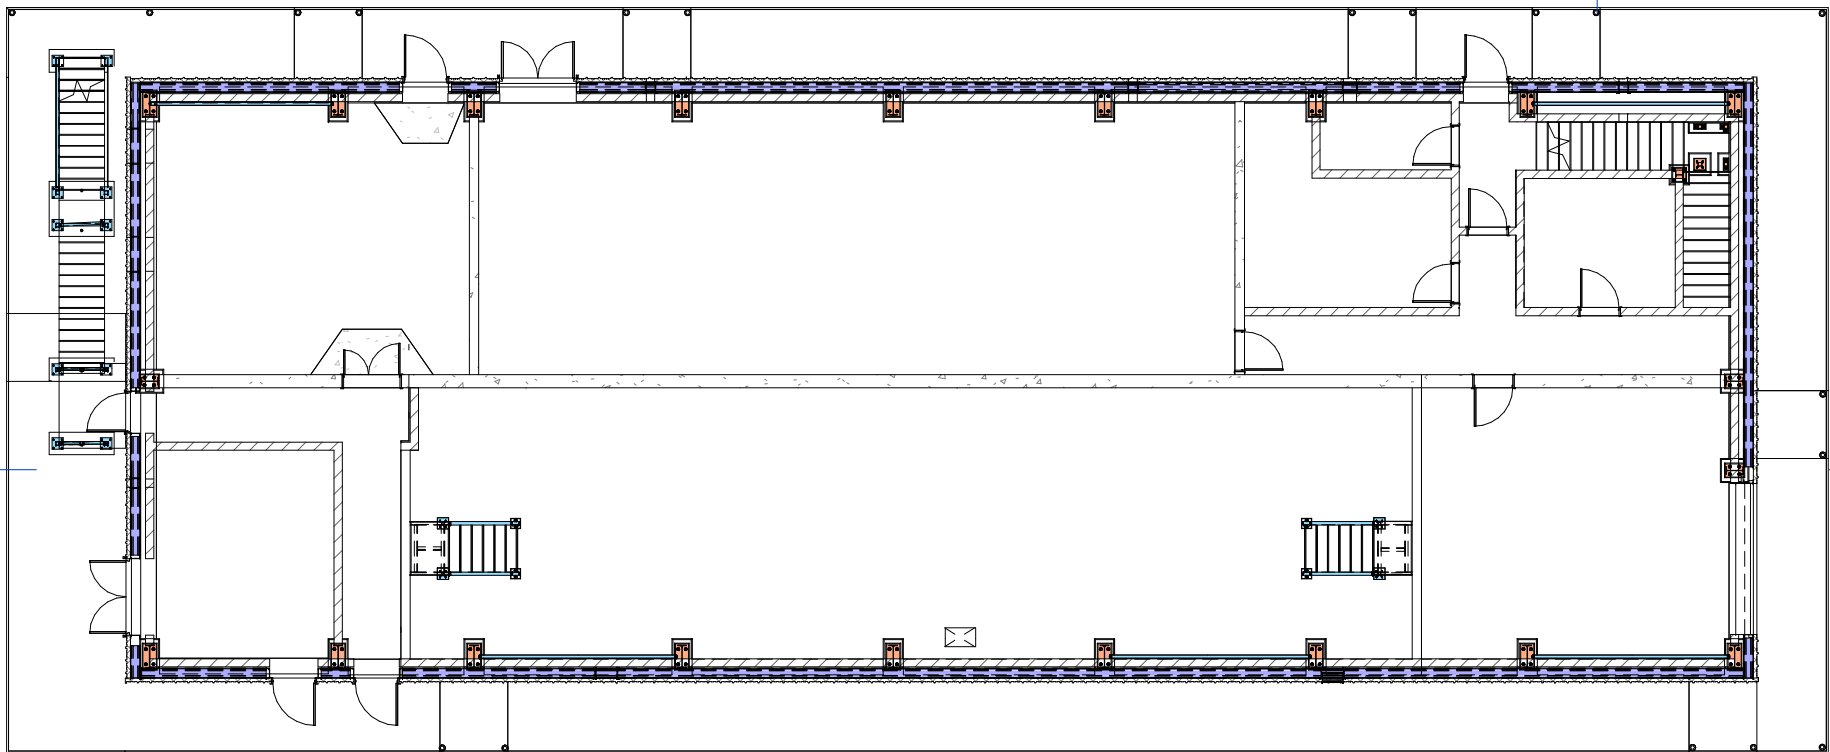


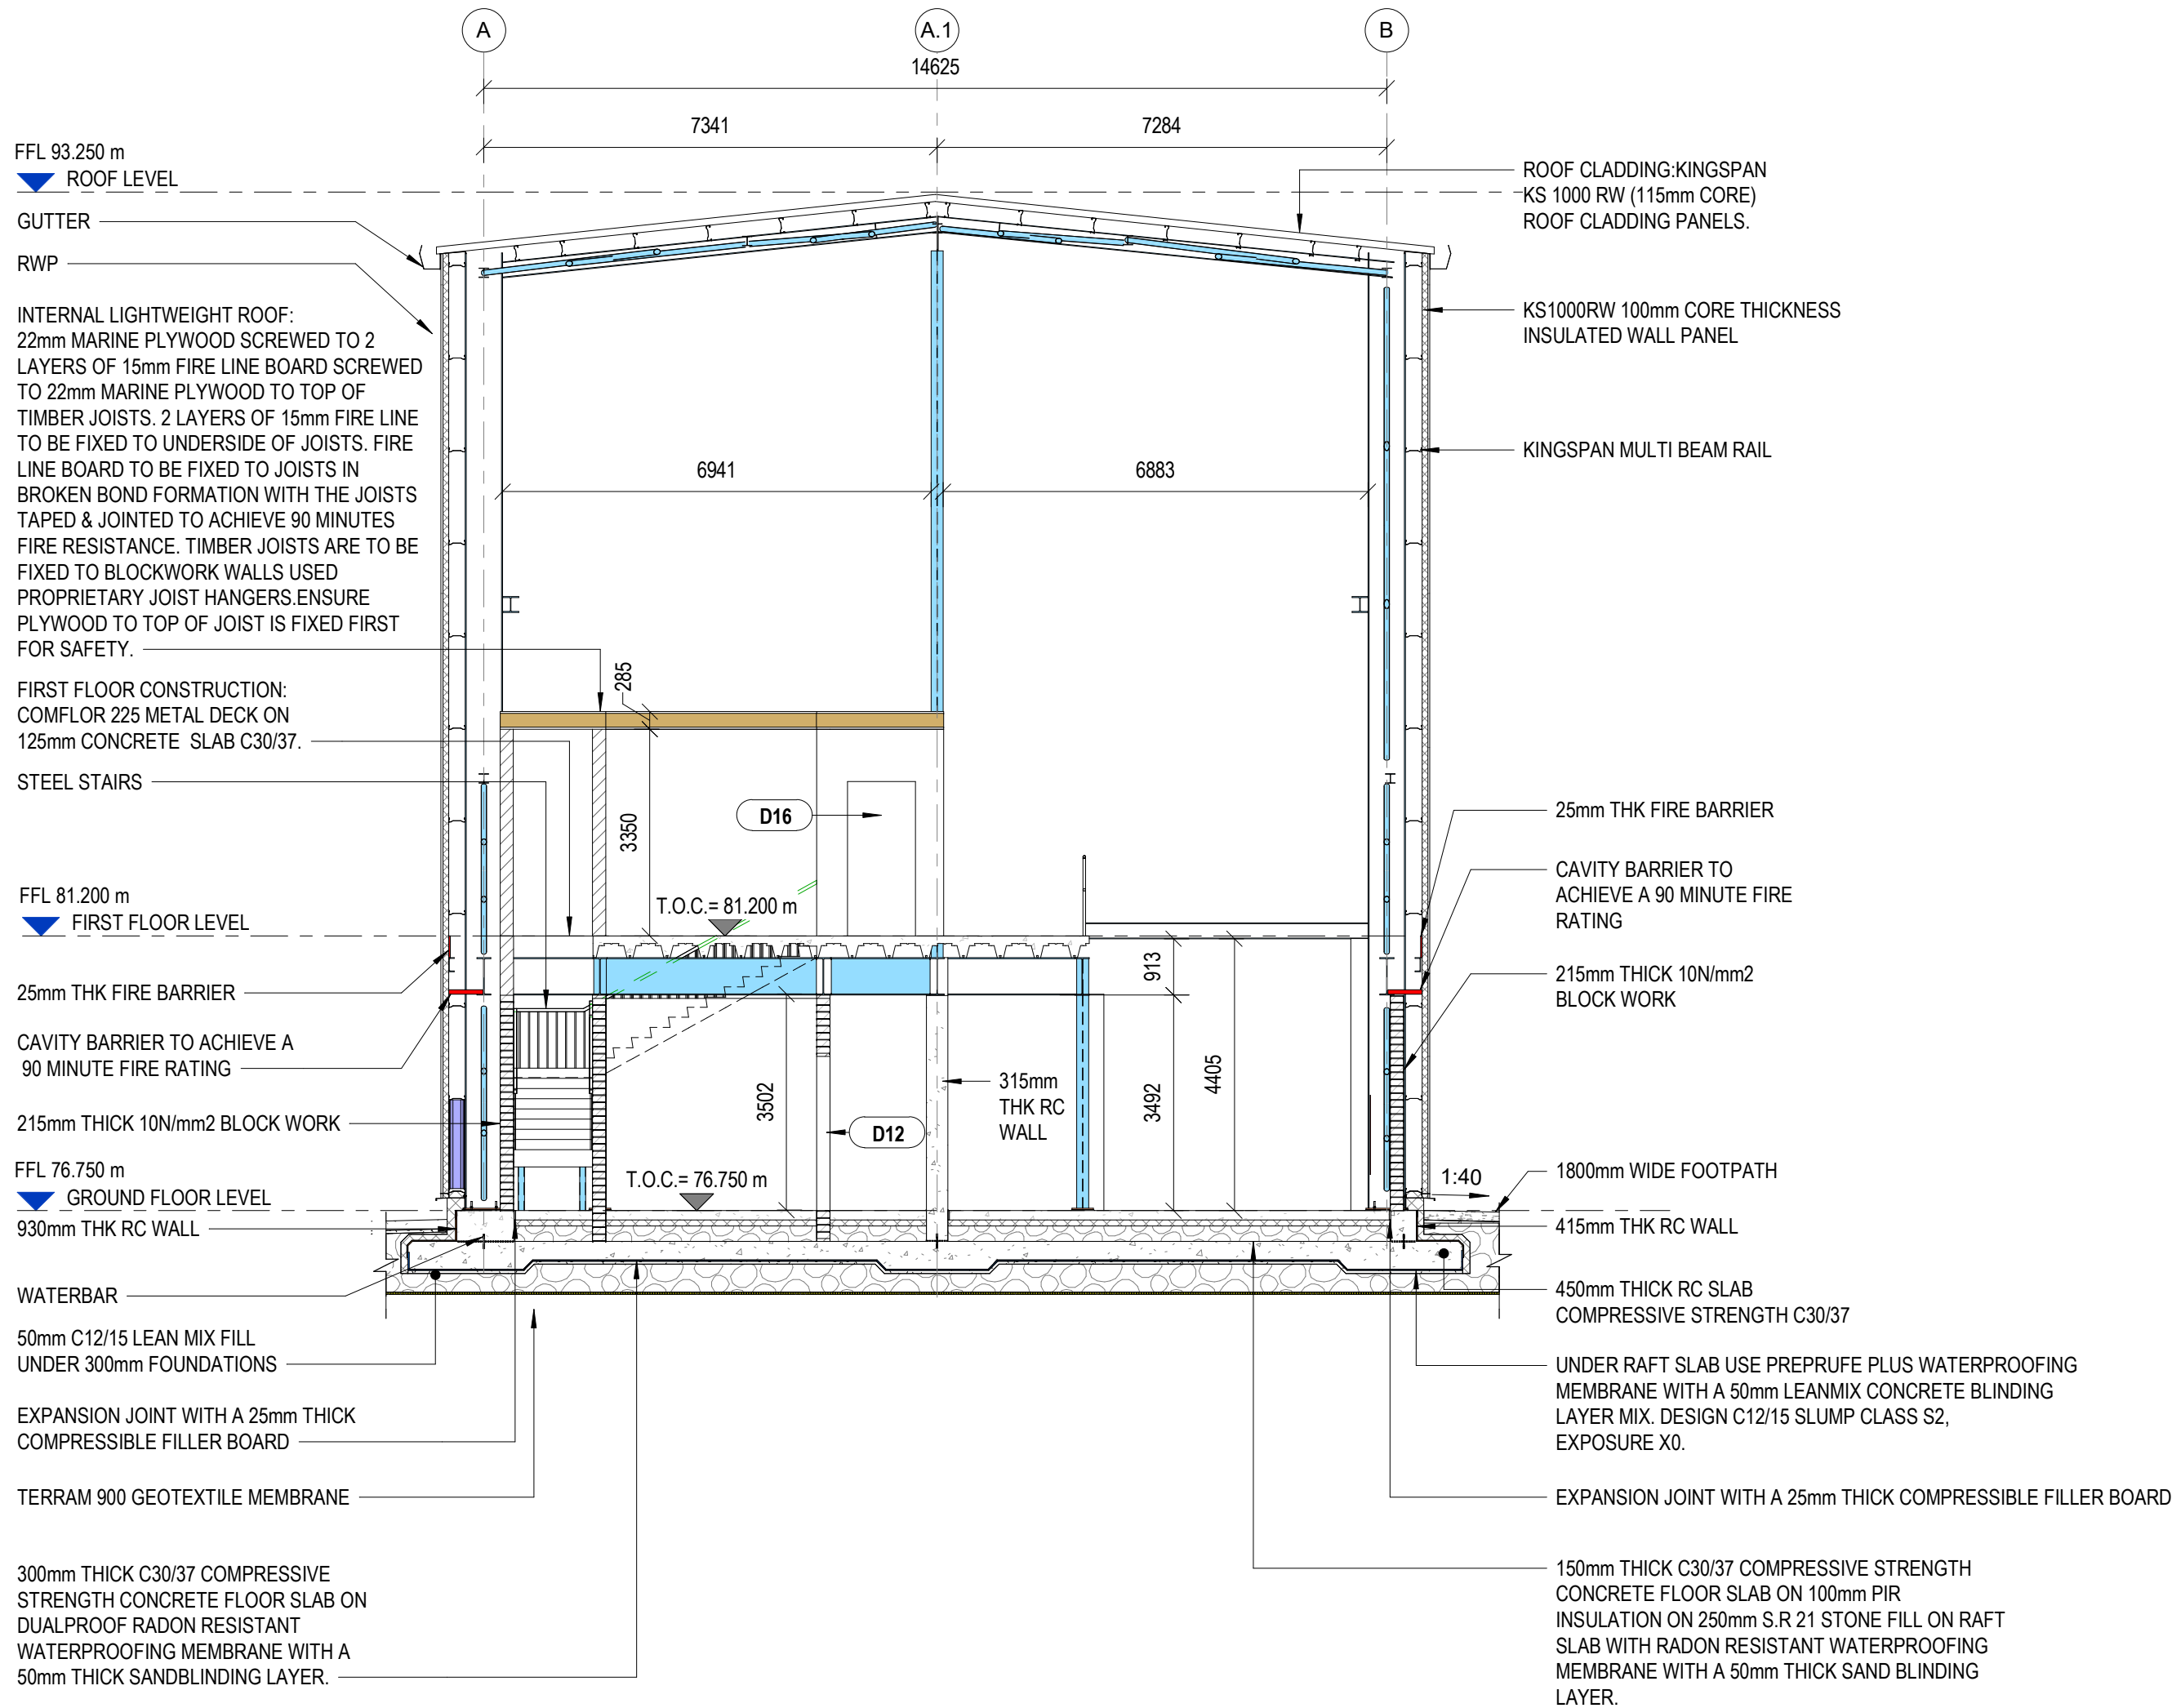


KEY PLAN
SCALE 1 : 200

SECTION 01

SCALE 1 : 100

FFL 93.250 m
ROOF LEVEL

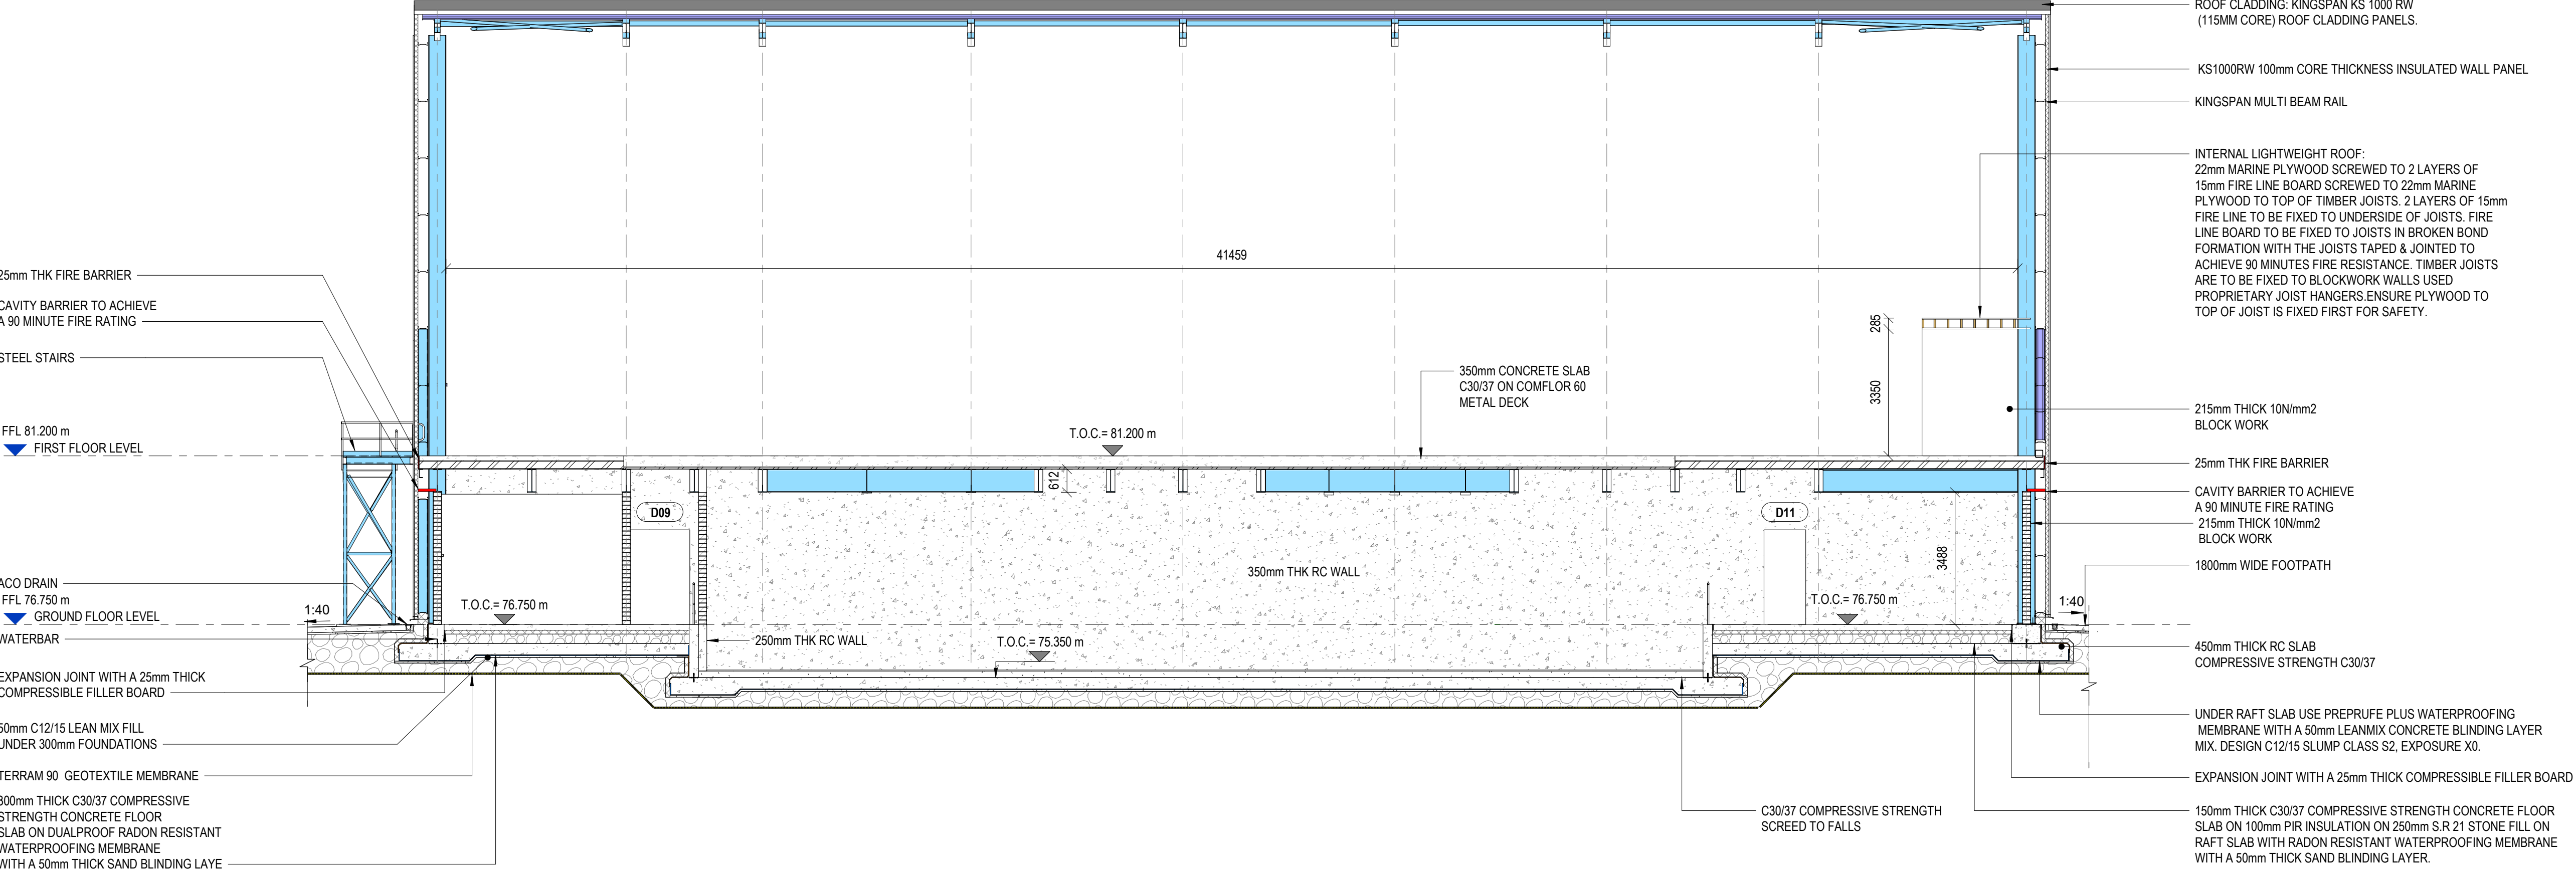

SECTION 02

SCALE 1 : 100

DO NOT SCALE FROM THIS DRAWING. USE FIGURED DIMENSIONS IN ALL CASES.
VERIFY DIMENSIONS ON SITE AND REPORT ANY DISCREPANCIES TO THE DESIGNERS IMMEDIATELY.
THIS DRAWING IS TO BE READ IN CONJUNCTION WITH THE DESIGNERS SPECIFICATION.
© THIS DRAWING IS COPYRIGHT AND MAY ONLY BE REPRODUCED WITH THE DESIGNERS PERMISSION.

NOTES:

- ALL DRAWINGS ARE TO BE READ IN CONJUNCTION WITH ALL RELEVANT SPECIFICATIONS, BILLS OF QUANTITIES, ARCHITECTURAL SERVICES AND ENGINEERING DRAWINGS.
- ALL LEVELS ARE IN METRES RELATED TO DATUM: ORDNANCE DATUM MALIN HEAD REFERENCE SYSTEM: IRISH TRANSVERSE MERCATOR (ITM) GEOID: OSGM15
- ALL DIMENSIONS ARE IN MILLIMETRES, UNLESS NOTED OTHERWISE.
- ALL COORDINATES ARE TO ING (m)
- ANY DISCREPANCIES BETWEEN THESE DOCUMENTS SHALL BE BROUGHT TO THE ATTENTION OF THE ENGINEER.
- DRAWINGS ARE NOT TO BE SCALED.
- AERIAL IMAGERY, WHEN USED, IS SOURCED FROM MICROSOFT BING MAPS THROUGH THE OPEN LICENSING AGREEMENT WITH AUTODESK.

LEGEND	
	CONCRETE
	STEEL MEMBER
	FIRE STOP
	KS1000RW 100mm CORE THICKNESS INSULATED WALL PANEL
	215mm BLOCKWORK
	INSULATION
	STONE FILL
	RADON RESISTANT WATERPROOFING MEMBRANE
	PREPRUFE 800PA WATERPROOFING
	TERRAM 900 GEOTEXTILE MEMBRANE
	SAND BLINDING

0	02/06/26	ISSUED FOR INFORMATION	EP	IB
REV	DATE	DESCRIPTION	BY	APP
PROJECT:				

DUB40 110kV GIS SUBSTATION

TITLE:
DUB40 SUBSTATION PROPOSED SECTIONS

CLIENT:

kirby
engineering & construction

MWP
ENGINEERING AND ENVIRONMENTAL CONSULTANTS
CORR | TRALEE | LONDON | LIMERICK
mwp.ie

DRAWN: ODE	CHECKED: BK	APPROVED: IB
PROJECT NUMBER: 27135	DATE: MAR '26	SCALE @ A1: AS INDICATED
ACCEPTANCE CODE: S	PURPOSE OF ISSUE: ISSUED FOR INFORMATION	PURPOSE CODE: P1
DRAWING NUMBER: 27135-S1-ZZZ-DR-MWP-SE-5210	REV: 0	