

DO NOT SCALE FROM THIS DRAWING. USE FIGURED DIMENSIONS
IN ALL CASES.
VERIFY DIMENSIONS ON SITE AND REPORT ANY DISCREPANCIES
TO THE DESIGNERS IMMEDIATELY.
THIS DRAWING TO BE READ IN CONJUNCTION WITH THE
DESIGNERS SPECIFICATION.
© THIS DRAWING IS COPYRIGHT AND MAY ONLY BE
REPRODUCED WITH THE DESIGNERS PERMISSION.


NOTES:

1. ALL DRAWINGS ARE TO BE READ IN CONJUNCTION WITH ALL RELEVANT SPECIFICATIONS, BILLS OF QUANTITIES, ARCHITECTURAL SERVICES AND ENGINEERING DRAWINGS.
2. ALL LEVELS ARE IN METRES RELATED TO: DATUM: ORDNANCE DATUM MALIN HEAD REFERENCE SYSTEM: IRISH TRANSVERSE MERCATOR (ITM) GEOID: OSGM15
3. ALL DIMENSIONS ARE IN MILLIMETRES, UNLESS NOTED OTHERWISE.
4. ALL COORDINATES ARE TO ING (m)
5. ANY DISCREPANCIES BETWEEN THESE DOCUMENTS SHALL BE BROUGHT TO THE ATTENTION OF THE ENGINEER.
6. DRAWINGS ARE NOT TO BE SCALED.
7. AERIAL IMAGERY, WHEN USED, IS SOURCED FROM MICROSOFT BING MAPS THROUGH THE OPEN LICENSING AGREEMENT WITH AUTODESK.

LEGENDS:

	100mm KS1000 RW / PIR INSULATED WALL PANEL
	215mm THICK 10.4 N/mm ² BLOCK WORK
	L1 - 215x65 PRECAST LINTEL TO HAVE A MIN. OF 150mm BEARING EACH SIDE
	CAVITY BARRIER TO ACHIEVE A 90 MINUTE FIRE RATING AT JUNCTION OF INTERNAL WALLS & EXTERNAL WALLS AND ELSEWHERE TO ENSURE NO CAVITY IS GREATER THAN 20M IN LENGTH.
	COMFLOR 51 SLAB
	WALL CLADDING RAILS
	RC WALL (WIDTH VARIES)
	COMFLOR 60 SLAB
	COMFLOR 225 SLAB

SCALE 1 : 100

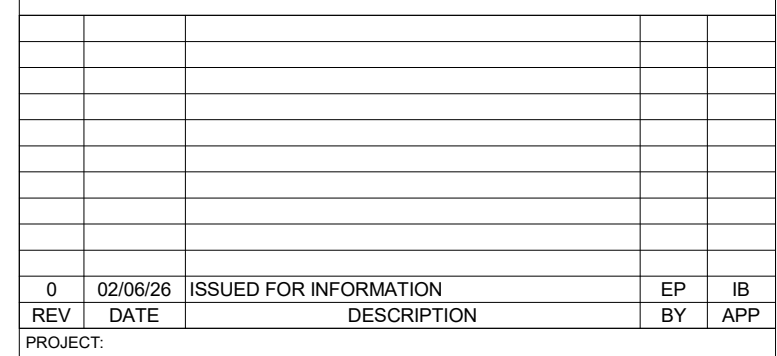

SCALE 1 : 100

FLOOR FINISHES

DESCRIPTION	COLOUR	FLOOR FINISH	DESCRIPTION
SWITCHGEAR ROOM/PLANT ROOMS		WATCO SLIP RESISTANT FLOOR PAINT	(COLOUR: LIGHT GREY). TO BE APPLIED IN 2 COATS IN ACCORDANCE WITH THE MANUFACTURER'S INSTRUCTIONS.
STAIRS		WATCO SLIP RESISTANT CONCRETE FLOOR PAINT.	(COLOUR: LIGHT GREY) TO BE APPLIED IN 2 COATS IN ACCORDANCE WITH THE MANUFACTURER'S SPECIFICATION. YELLOW STRIP TO BE INCLUDED ON THE FIRST AND LAST STEP OF EACH FLIGHT OF STAIRS.

TITLE:

DUB40 SUBSTATION - PROPOSED FIRST FLOOR LAYOUT

CLIENT:



ENGINEERING AND ENVIRONMENTAL CONSULTANTS

CORK | TRALEE | LONDON | LIMERICK

DRAWN: ODE		CHECKED: BK	APPROVED: IB
PROJECT NUMBER: 27135		DATE: MAR '26	SCALE @ A1: AS INDICATED
ACCEPTANCE CODE: S	PURPOSE OF ISSUE: ISSUED FOR INFORMATION		PURPOSE CODE: P1
DRAWING NUMBER: 27135-S1-L01-DR-MWP-SE-5110			REV: 0