



ISO A1 594mm x 841mm
Project Management Initials: Designer: LG Checked: DB Approved: RG

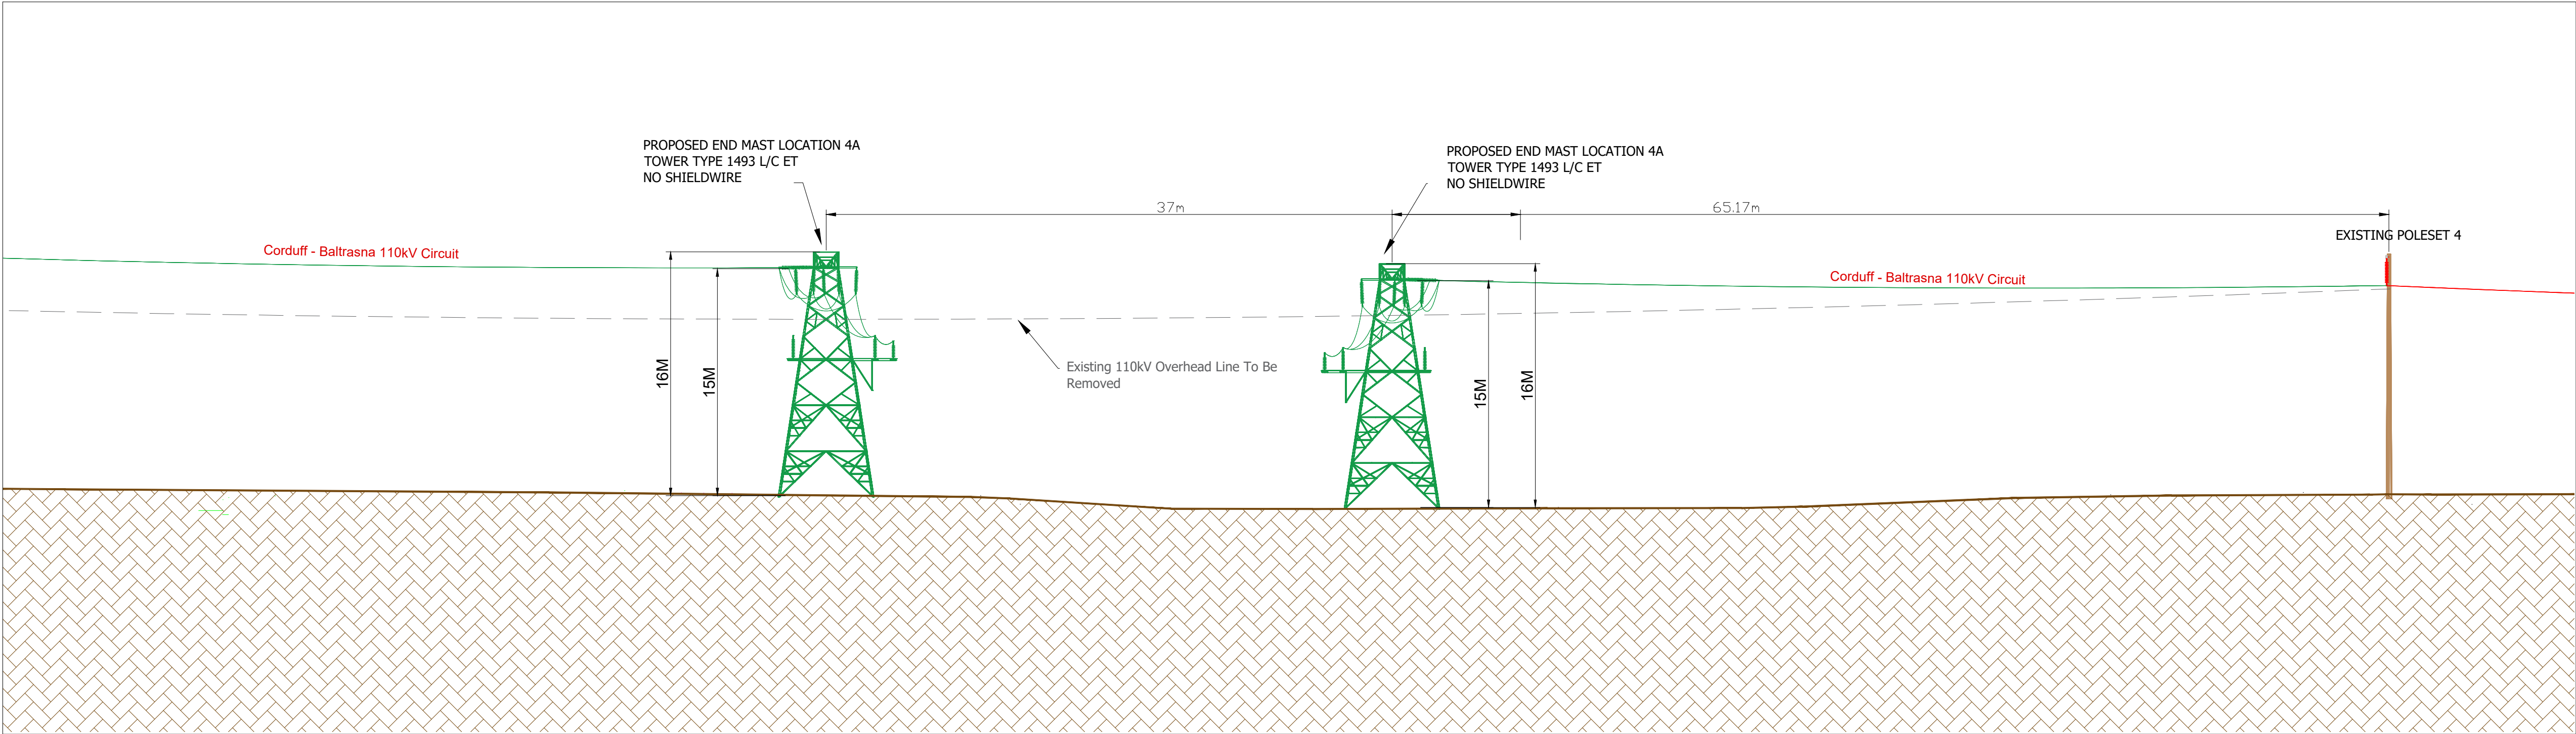


Section Through Proposed End Mast Locations

Scale : 1:250

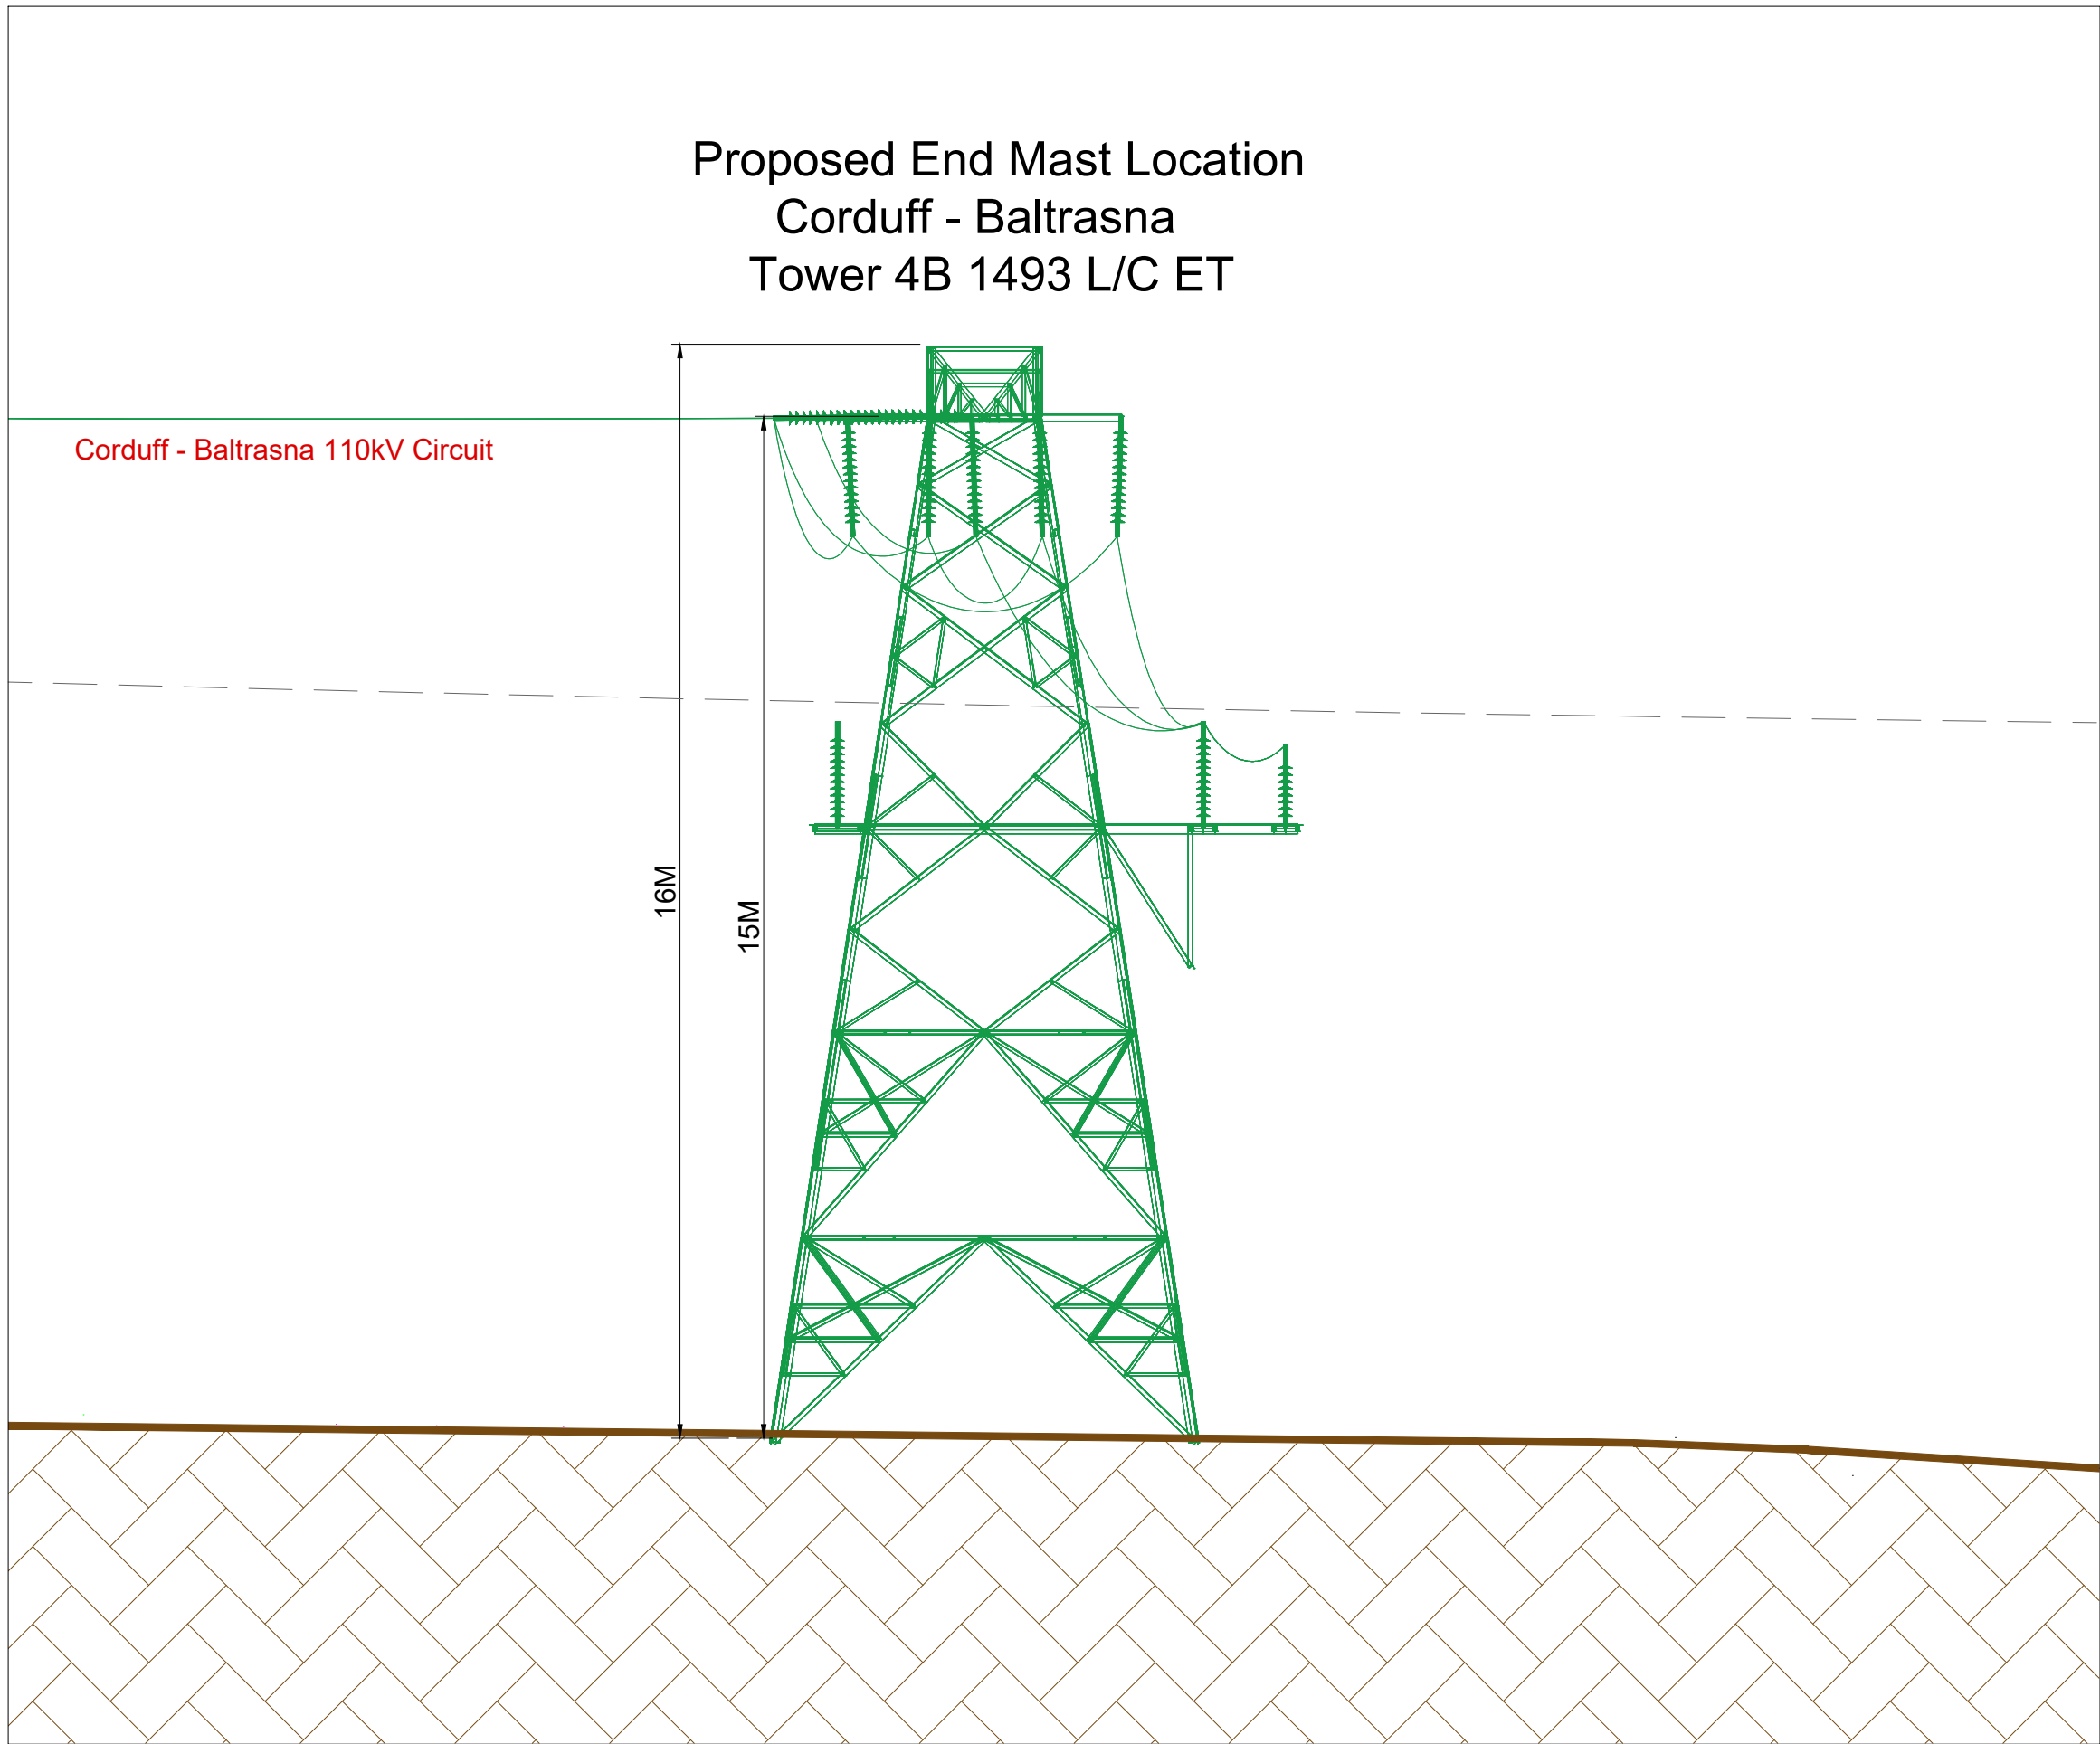

Detail A

Scale : 1:100

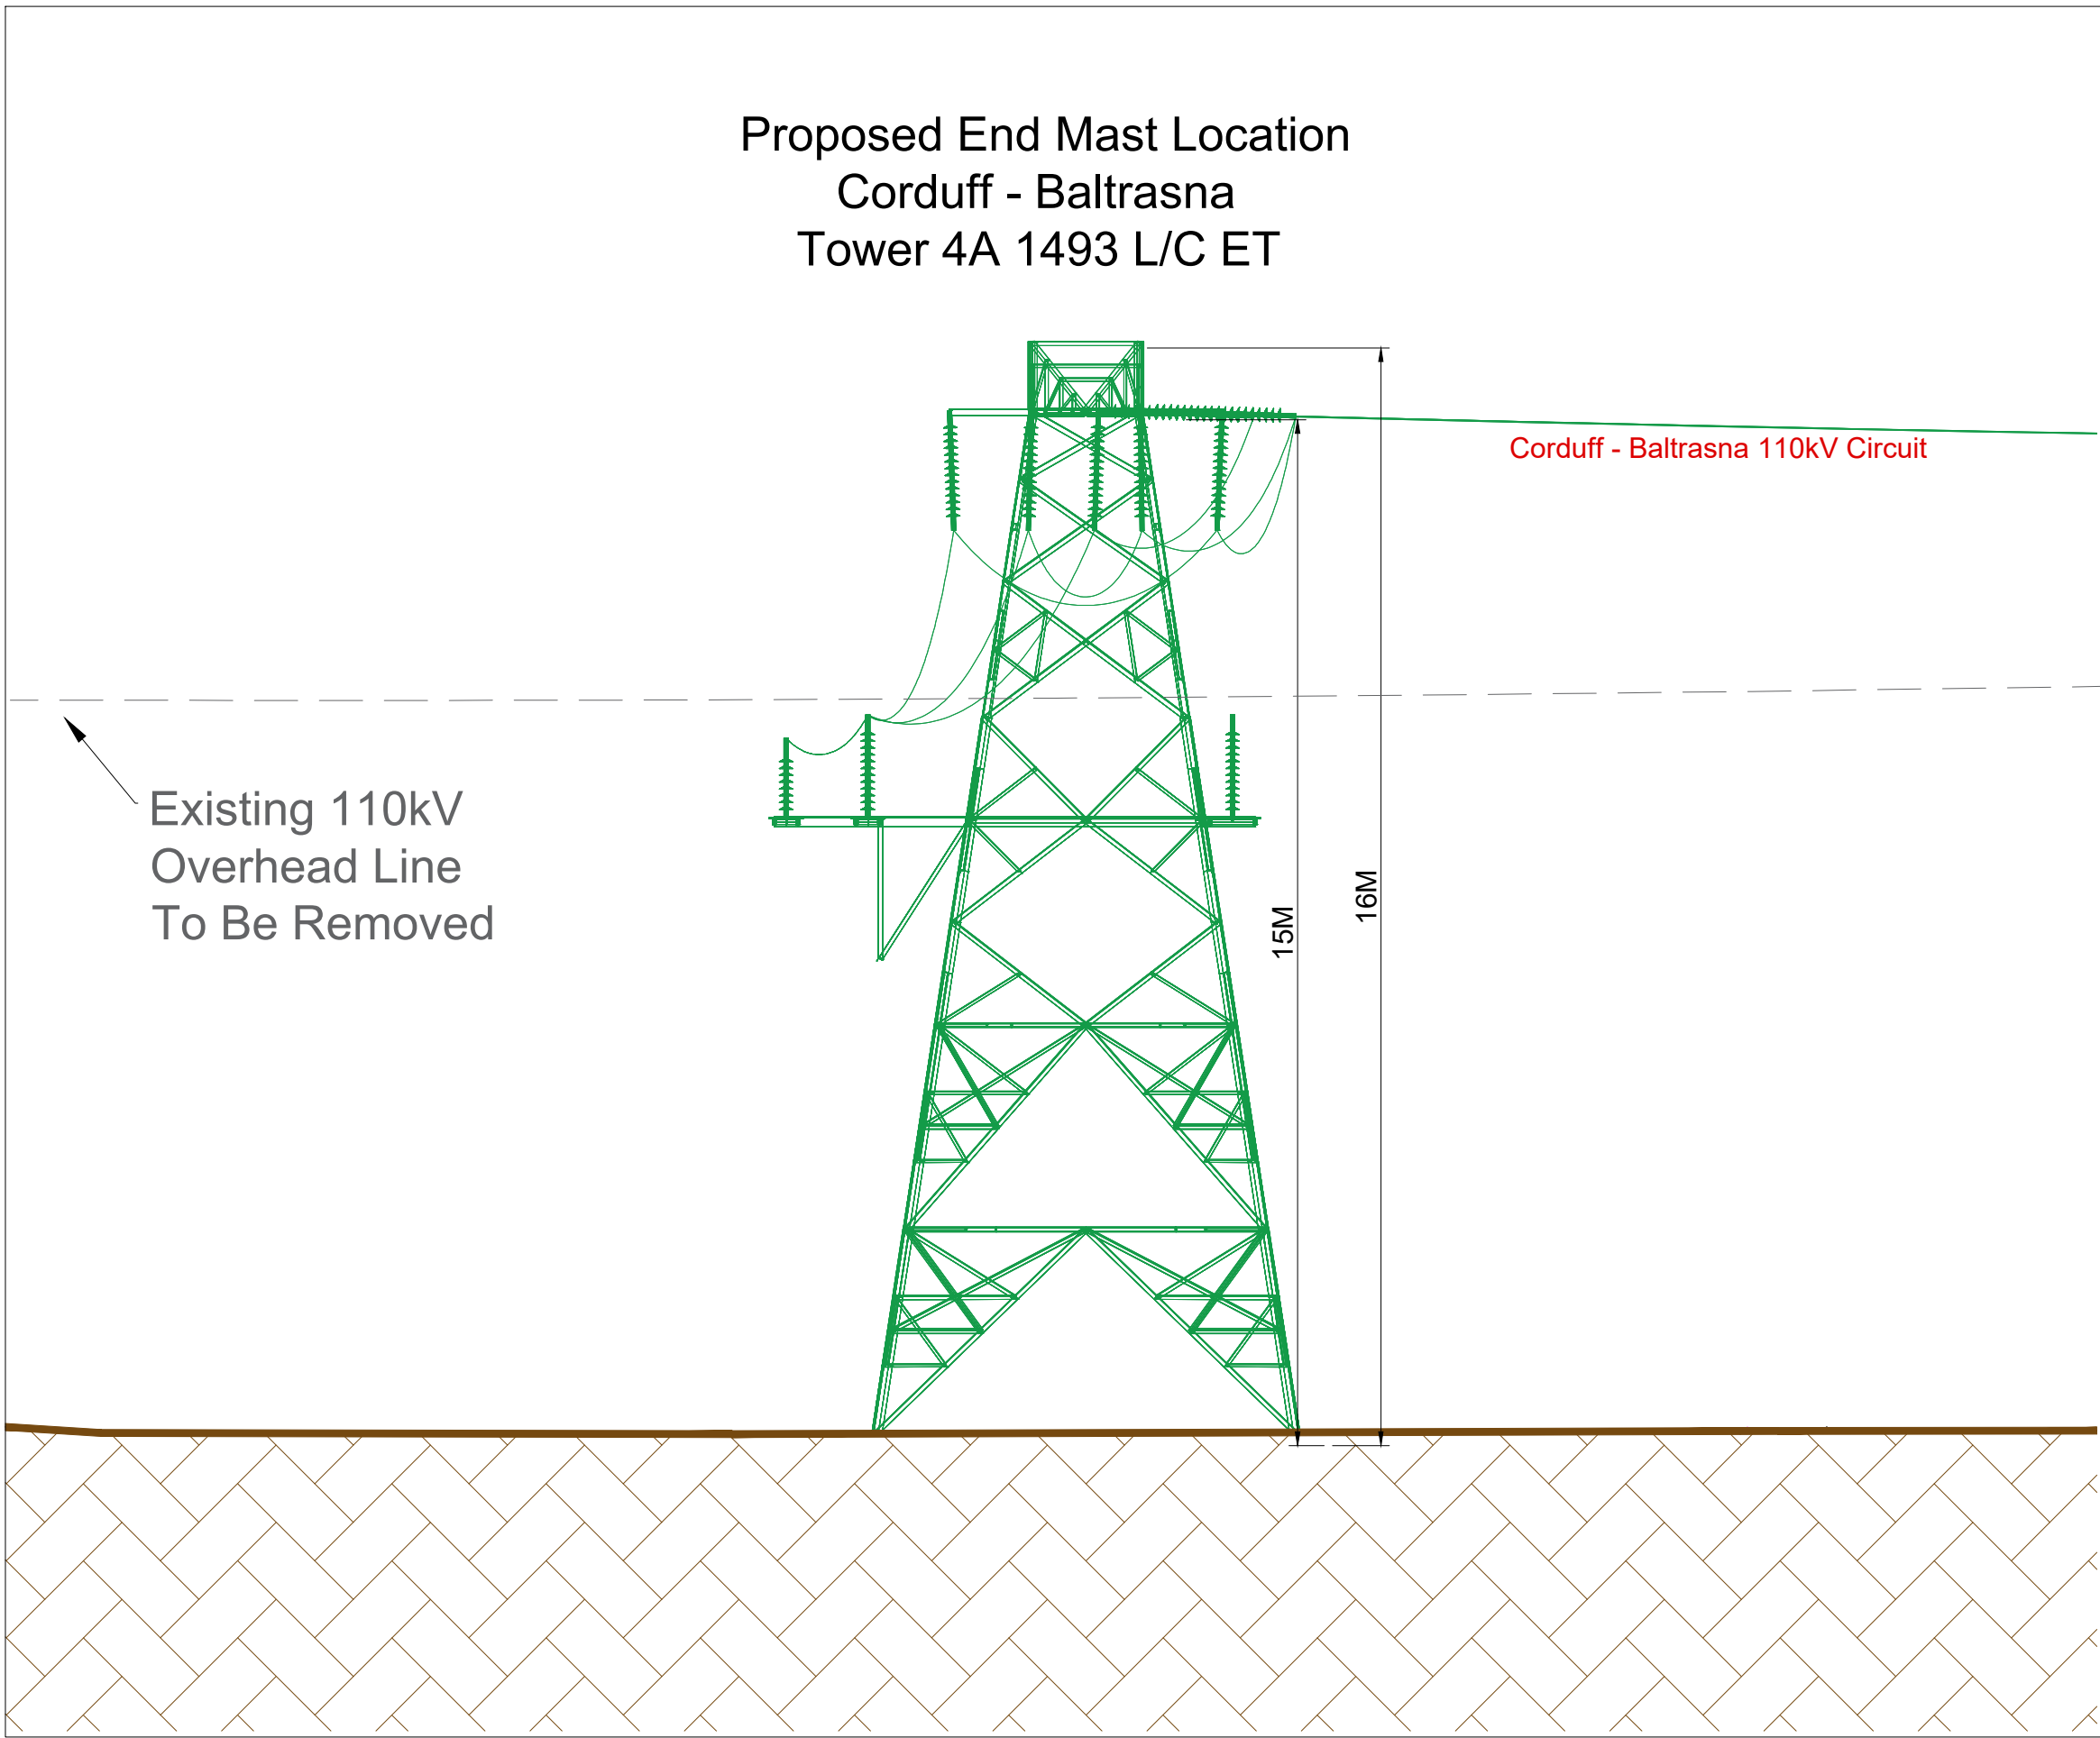

Detail B

Scale : 1:100



Head Office
Beenreigh,
Abbeydorney,
Tralee, Co. Kerry
Ireland
Tel: 00353 66 7135710

Regional Office
Basepoint Business Centre
Stroudley Road, Basingstoke,
Hampshire,
RG24 8UP, UK
Tel: 00 44 1256406664

PROJECT

Reask Solar Park
110kV Loop In
Grid Connection

CLIENT



CONSULTANTS

NOTES: -

- This drawing is to be read in conjunction with relevant drawings, specifications and reports
- Dimensions are in metres, unless noted otherwise
- Drawings are not to scale, use figured dimensions only.
- Drawing to be read in conjunction with Construction Methodology.

LEGEND: -

Tie-In Towers shown thus

ISSUE/REVISION

P00	07.12.21	Issued for Pre-SID Application
I/R	DATE	DESCRIPTION

PROJECT NUMBER

05-706

SHEET TITLE

Sections View
Overhead Line Option

SHEET NUMBER

05706-DR-217