



ISO A1 594mm x 841mm

Project Management Initials: Designer: JC- Checked: DB Approved: RG

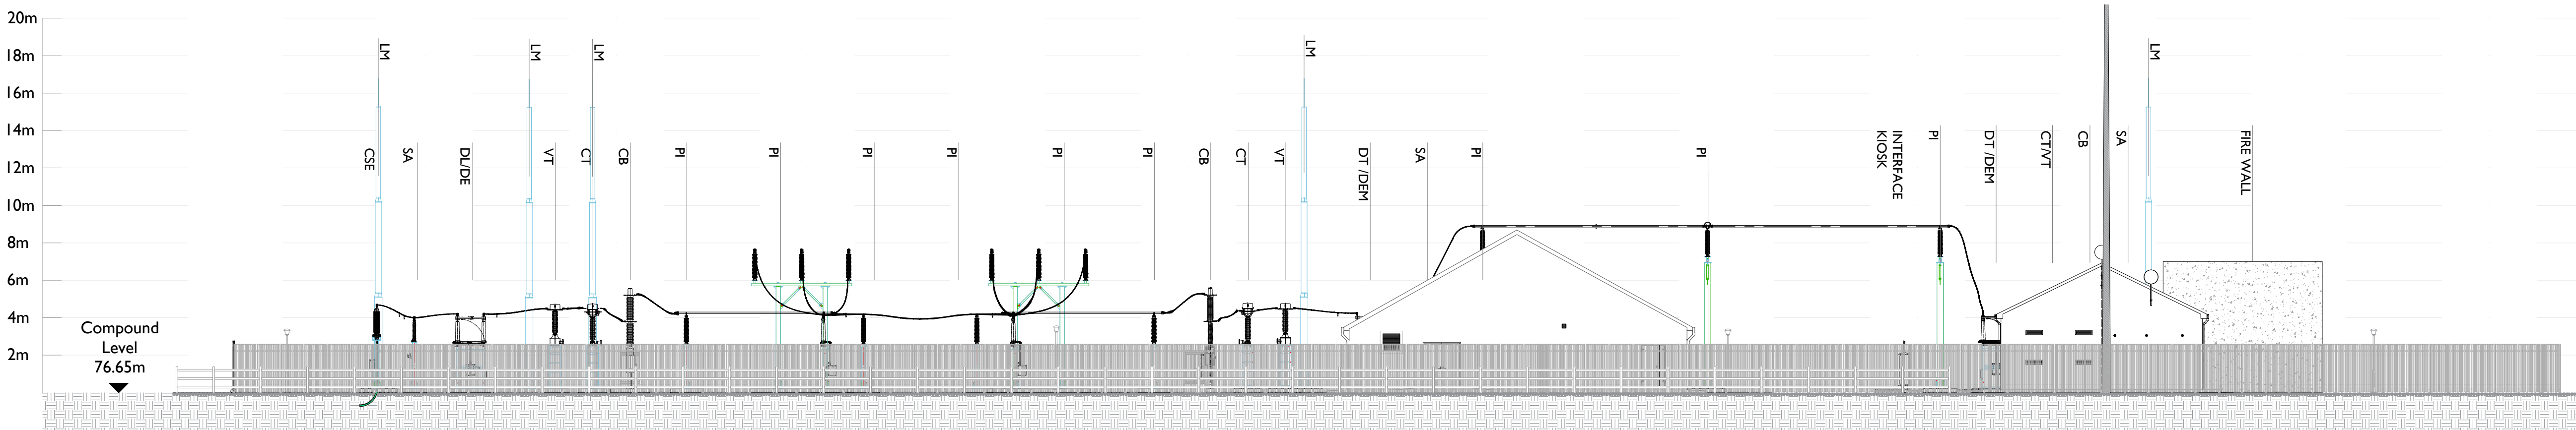


A - A Elevation (Section View)

SCALE 1:200

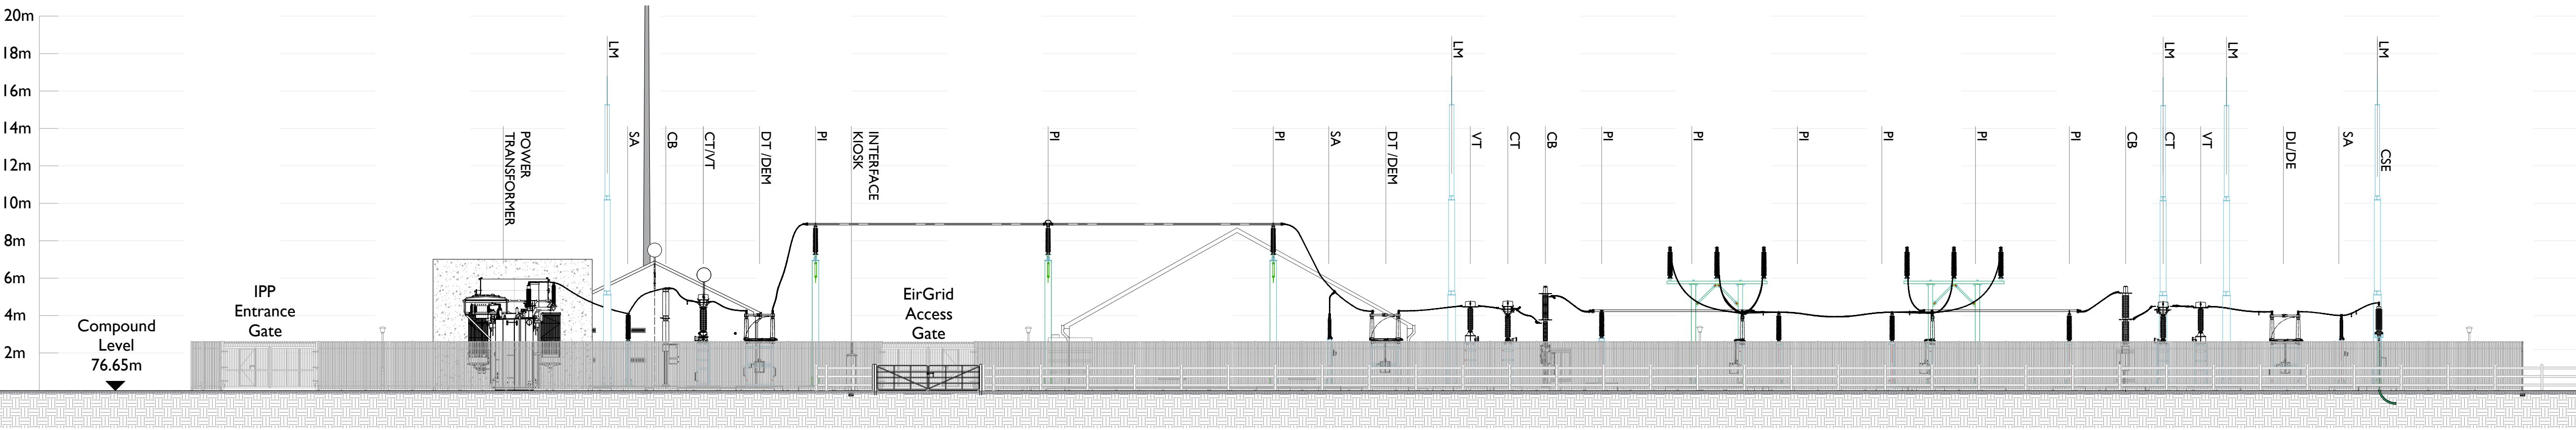


B - B Elevation (Section View)

SCALE 1:200

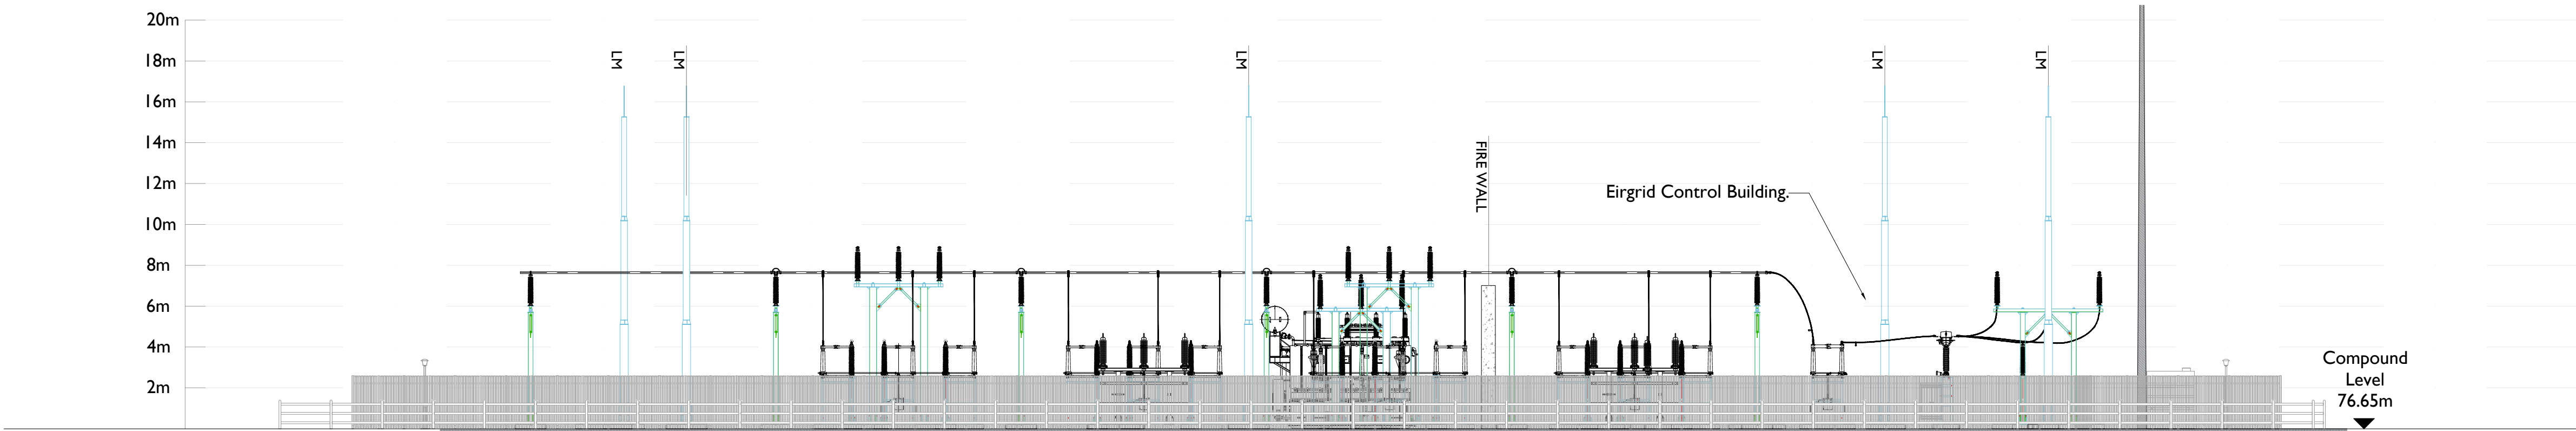

C - C Elevation (Section View)

SCALE 1:200

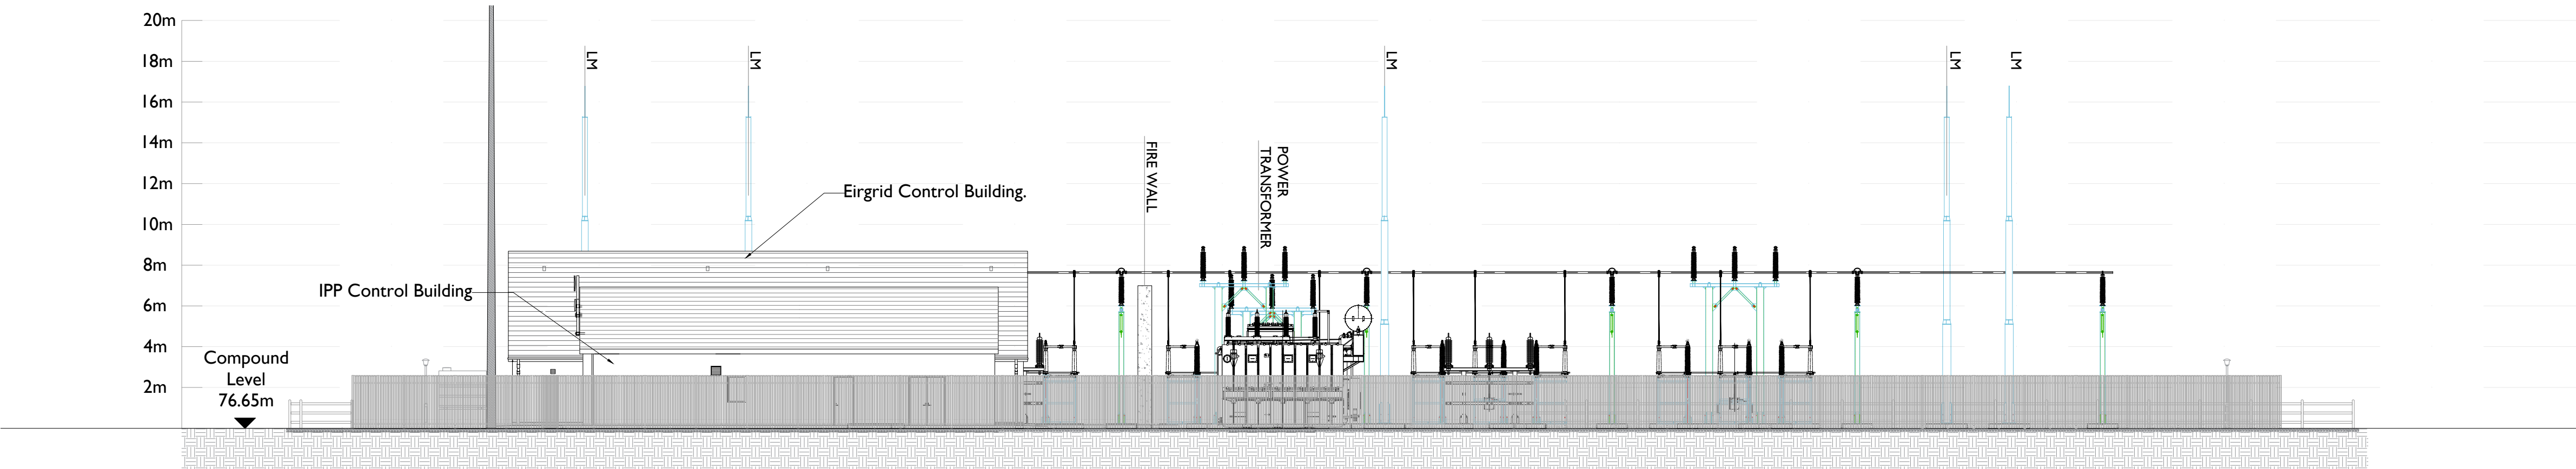

D - D Elevation (Section View)

SCALE 1:200



Head Office
Beenreigh,
Abbeydorney,
Tralee, Co. Kerry
Ireland
Tel: 00353 66 7135710

Regional Office
Basepoint Business Centre
Stroudley Road, Basingstoke,
Hampshire,
RG24 8UP, UK
Tel: 00 44 1256406664

PROJECT

Reask Solar Park
110kV Grid Connection

CLIENT

Kilbrew Eco
Developments limited

CONSULTANTS



NOTES: -

- Layout and Arrangements of Substation Building and Electrical Equipment is shown indicatively and for illustration purposes only.
- Dimensions shown are as per current EirGrid Specifications at the time of submission. Dimensions may vary at time of construction to reflect any revisions to EirGrid Specifications.
- Final Specifications of Buildings and Electrical Equipment is to be as per Eirgrid and ESB Specifications.
- The Elevation of the Compound will be depicted by localized Topography such that Cut/Fill Earthworks associated with the construction of the Compound are balanced.

LEGEND: -

	Description
SA	Surge Arrester.
DU/DE	Line / Earth Disconnect.
DT/DEM	Transformer Disconnect.
VT	Voltage Transformer.
CT	Current Transformer.
CB	Circuit Breaker.
PI	Post Insulator.
LM	Lighting Mast.
CSE	Cable Sealing End
LM	Lighting Mast.
LS	Lamp Standard
CSE	Cable Sealing End
CT/VT	Combined Current / Voltage Transformer

ISSUE/REVISION

P02	22.12.23	Issued for Planning
P01	21.11.22	Issued for SID Application
P00	07.12.21	Issued for Pre SID Application
I/R	DATE	DESCRIPTION

PROJECT NUMBER

05-706

SHEET TITLE

Substation Compound Elevations

SHEET NUMBER

05706-DR-216