Legend

Existing Ground Level

Proposed Ground Level

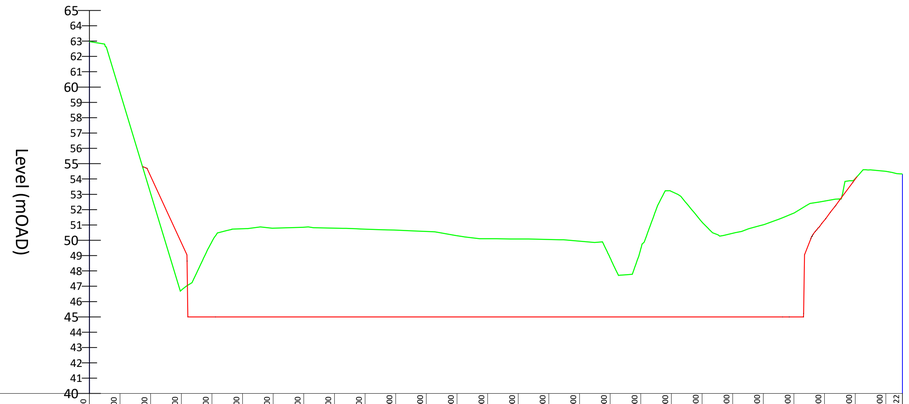

Chainage	0.000	10.000	20.000	30.000	40.000	50.000	60.000	70.000	80.000	90.000	100.000	110.000	120.000	130.000	140.000	150.000	160.000	170.000	180.000	190.000	200.000	210.000	220.000	230.000	240.000	250.000	260.000	265.422
Extg Ground Level	62.970	59.647	53.650	46.736	49.910	50.750	50.789	50.853	50.793	50.729	50.665	50.575	50.299	50.098	50.084	50.053	49.942	48.849	49.426	53.192	51.188	50.457	51.012	51.776	52.560	54.024	54.499	54.324
Prop. Ground Level			54.173	49.844	45.000	45.000	45.000	45.000	45.000	45.000	45.000	45.000	45.000	45.000	45.000	45.000	45.000	45.000	45.000	45.000	45.000	45.000	45.000	45.000	51.321	53.992		
Lvl Difference			-1.123	-3.109	4.910	5.750	5.789	5.853	5.793	5.729	5.665	5.575	5.299	5.098	5.084	5.053	4.942	3.849	4.426	8.192	6.188	5.457	6.012	6.776	1.239	0.032		

SECTION 3-3

Scale 1:1000H 1:200V

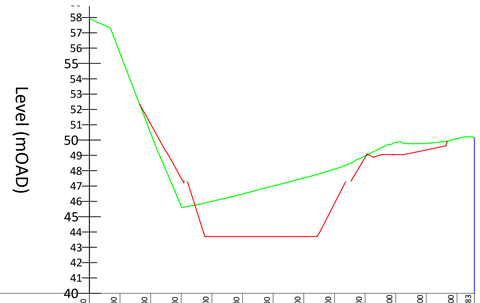

Chainage	0.000	10.000	20.000	30.000	40.000	50.000	60.000	70.000	80.000	90.000	100.000	110.000	120.000	125.683
Extg Ground Level	57.941	55.663	50.461	45.688	46.004	46.484	47.006	47.518	48.103	48.957	49.839	49.781	50.097	50.197
Prop. Ground Level			51.044	47.493	43.700	43.700	43.700	43.700	45.865	48.858	49.050	49.354		
Lvl Difference			-0.583	-1.805	2.304	2.784	3.306	3.818	2.238	0.099	0.789	0.427		

SECTION 4-4

Scale 1:1000H 1:200V

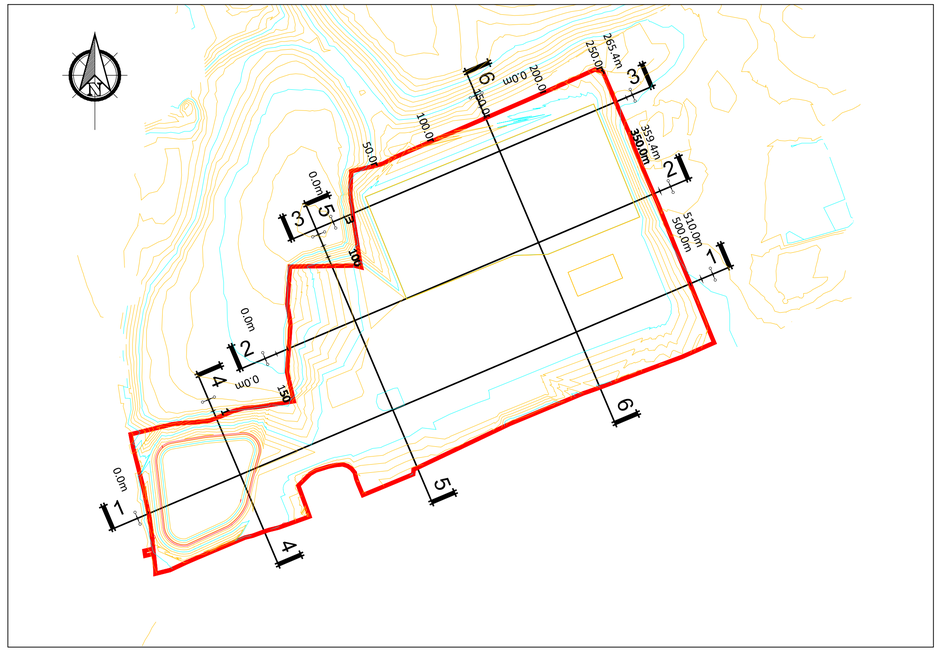

KEYPLAN

Scale 1:2500

If Applicable : Tailte Éireann Licence No. CYAL50368274 © Ordnance Survey Ireland and Government of Ireland

FEHILY TIMONEY

Cork | Dublin | Carlow

www.fehilytimoney.ie

No part of this document may be reproduced or transmitted in any form or stored in any retrieval system of any nature without the written permission of Fehily Timoney & Company as copyright holder except as agreed for use on the project for which the document was originally issued. Do not scale. Use figured dimensions only. If in doubt - Ask!

Rev.	Description	App By	Date
P01			

PROJECT: POWERSTOWN BIOENERGY	CLIENT: Greengate Biogas		
SHEET: PROPOSED EARTHWORKS: SHEET 2 OF 3	Date: 18.08.25	Project number: P24-188	Scale (@ A1): As Shown
	Drawn by: NW	Drawing Number: P24188-FT-XX-XX-DR-CE-0302	Rev: P01
	Checked by: JON	(Sheet set subset 0300)	

O:\ACAD\2024\P24-188\P24188-FT-XX-XX-DR-CE-0302

24 June 2026