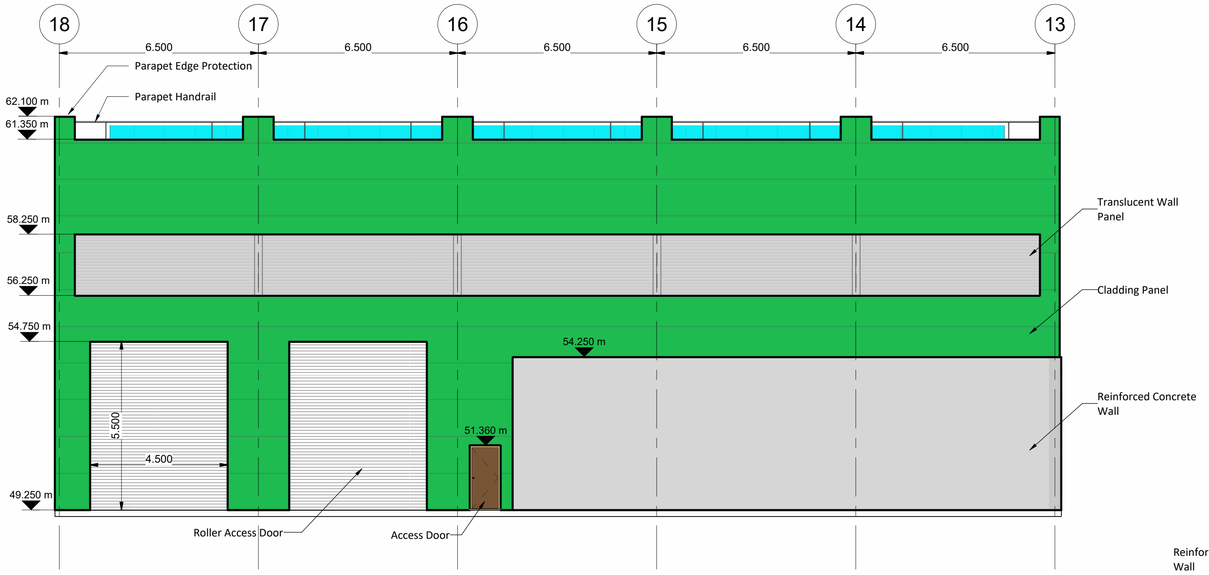

ELEVATION 1 - SOLID DIGESTATE STORAGE BUILDING - LOOKING NORTH

Scale 1 : 100

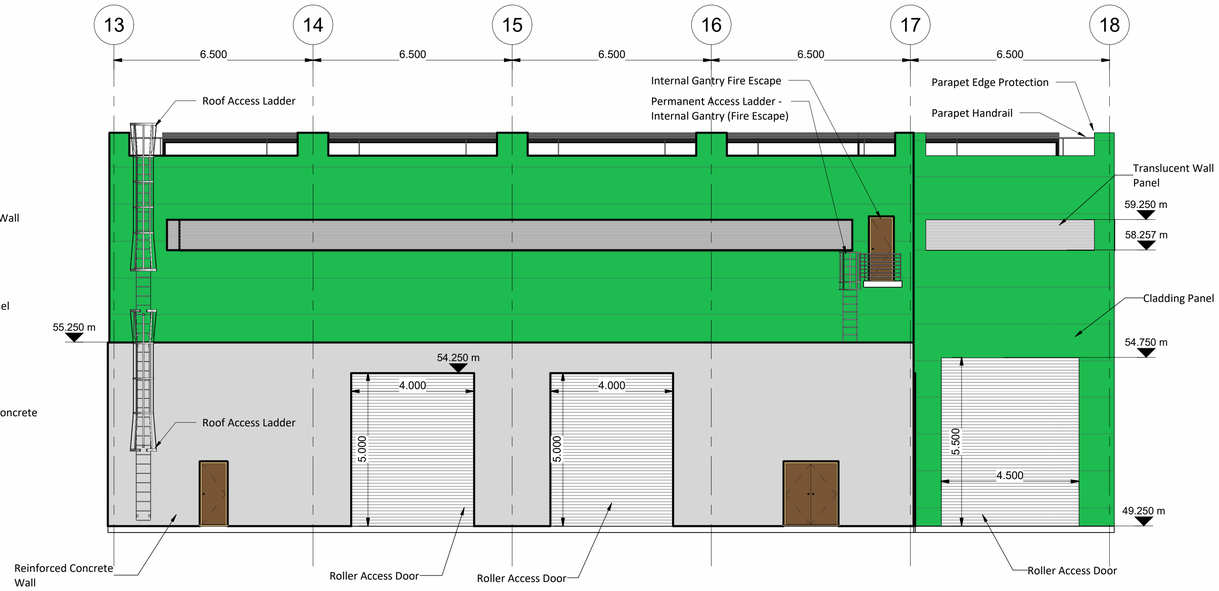

ELEVATION 2 - SOLID DIGESTATE STORAGE BUILDING - LOOKING SOUTH

Scale 1 : 100

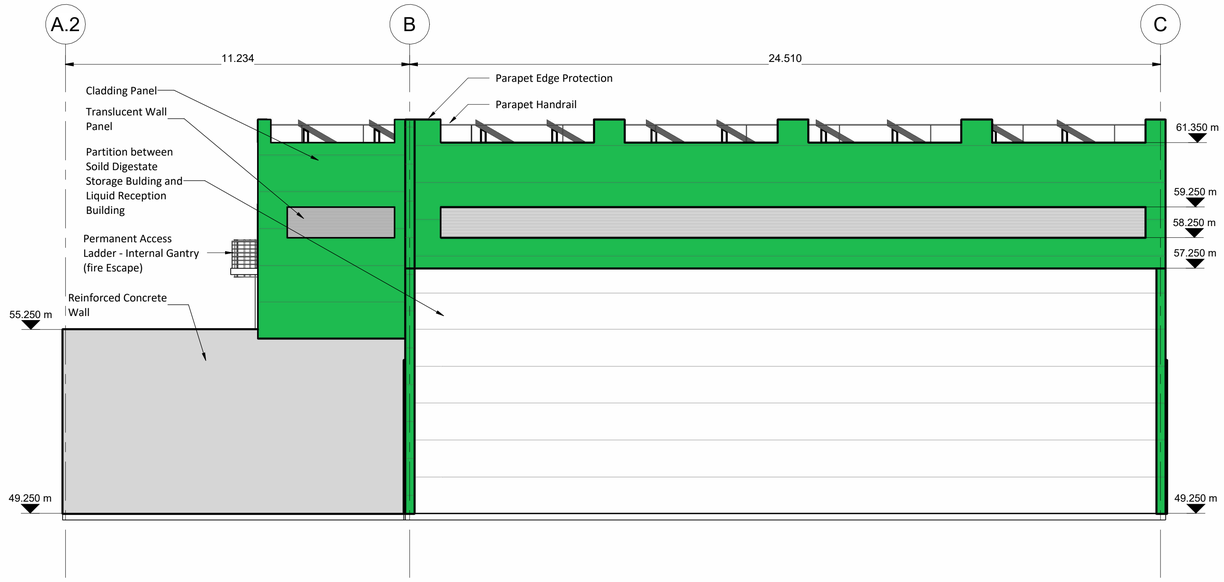

ELEVATION 3 - SOLID DIGESTATE STORAGE BUILDING - LOOKING EAST

Scale 1 : 100

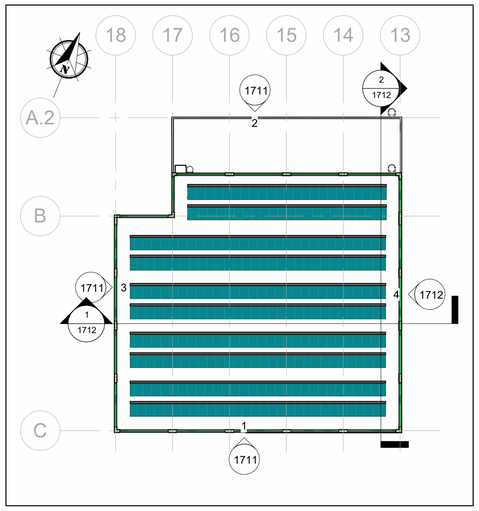

KEYPLAN

Scale 1 : 350

NOTES

Drawings for planning purposes only.

Solar panel layout for illustrative purposes only, subject to detailed design.

Adjacent building(s) omitted for clarity; See Site Layout Plan P24188-FT-XX-XX-DR-CE-0110.

External Fishes

Wall Cladding

Kingspan Quadcore Architectural Wall Panel or similar.
Colour: Bottle Green RAL 6007.
Translucent Panels – Kingspan Day Lite: Opal White or Similar.

Roof Panels

Kingspan QuadCore Roof Panel or similar.
Colour - Goosewing Grey RAL 7038.

Trims and Flashings

Colour to match cladding

Access

Permanent Access Walkways

Permanent Access Walkways to be provided to roof areas for solar panel service and maintenance.

Roof Access Ladders

Permanent Roof Access Ladders to be provided. Roof Access Ladders the requirements of DIN 18799-1&3 Fixed ladders for construction works; Fire Escape Ladders to the requirements of DIN 14094-1, Fixed fire-escape ladders as applicable

Safety

Parapet edge protection provided, provision of additional protective measures subject to detailed design.

Levels are relative to Malin Head Datum

FEHILY TIMONEY

Cork | Dublin | Carlow

www.fehilytimoney.ie

No part of this document may be reproduced or transmitted in any form or stored in any retrieval system of any nature without the written permission of Fehily Timoney & Company as copyright holder except as agreed for use on the project for which the document was originally issued. Do not scale. Use figured dimensions only. If in doubt - Ask!

Rev.	Description	App By	Date
P01	ISSUE FOR PLANNING	JON	18.06.26

PROJECT: POWERSTOWN BIOENERGY		CLIENT: Greengate Biogas	
SHEET: SOLID DIGESTATE STORAGE BUILDING ELEVATIONS	Date: 18.08.25	Project Number: P24188	Scale (at A1): As indicated
	Drawn by: NW	Drawing Number: P24188-FT-XX-XX-DR-CE-1711	Rev: P01
	Checked by: JON		

Drawing printed: 30/06/2026 11:16:24