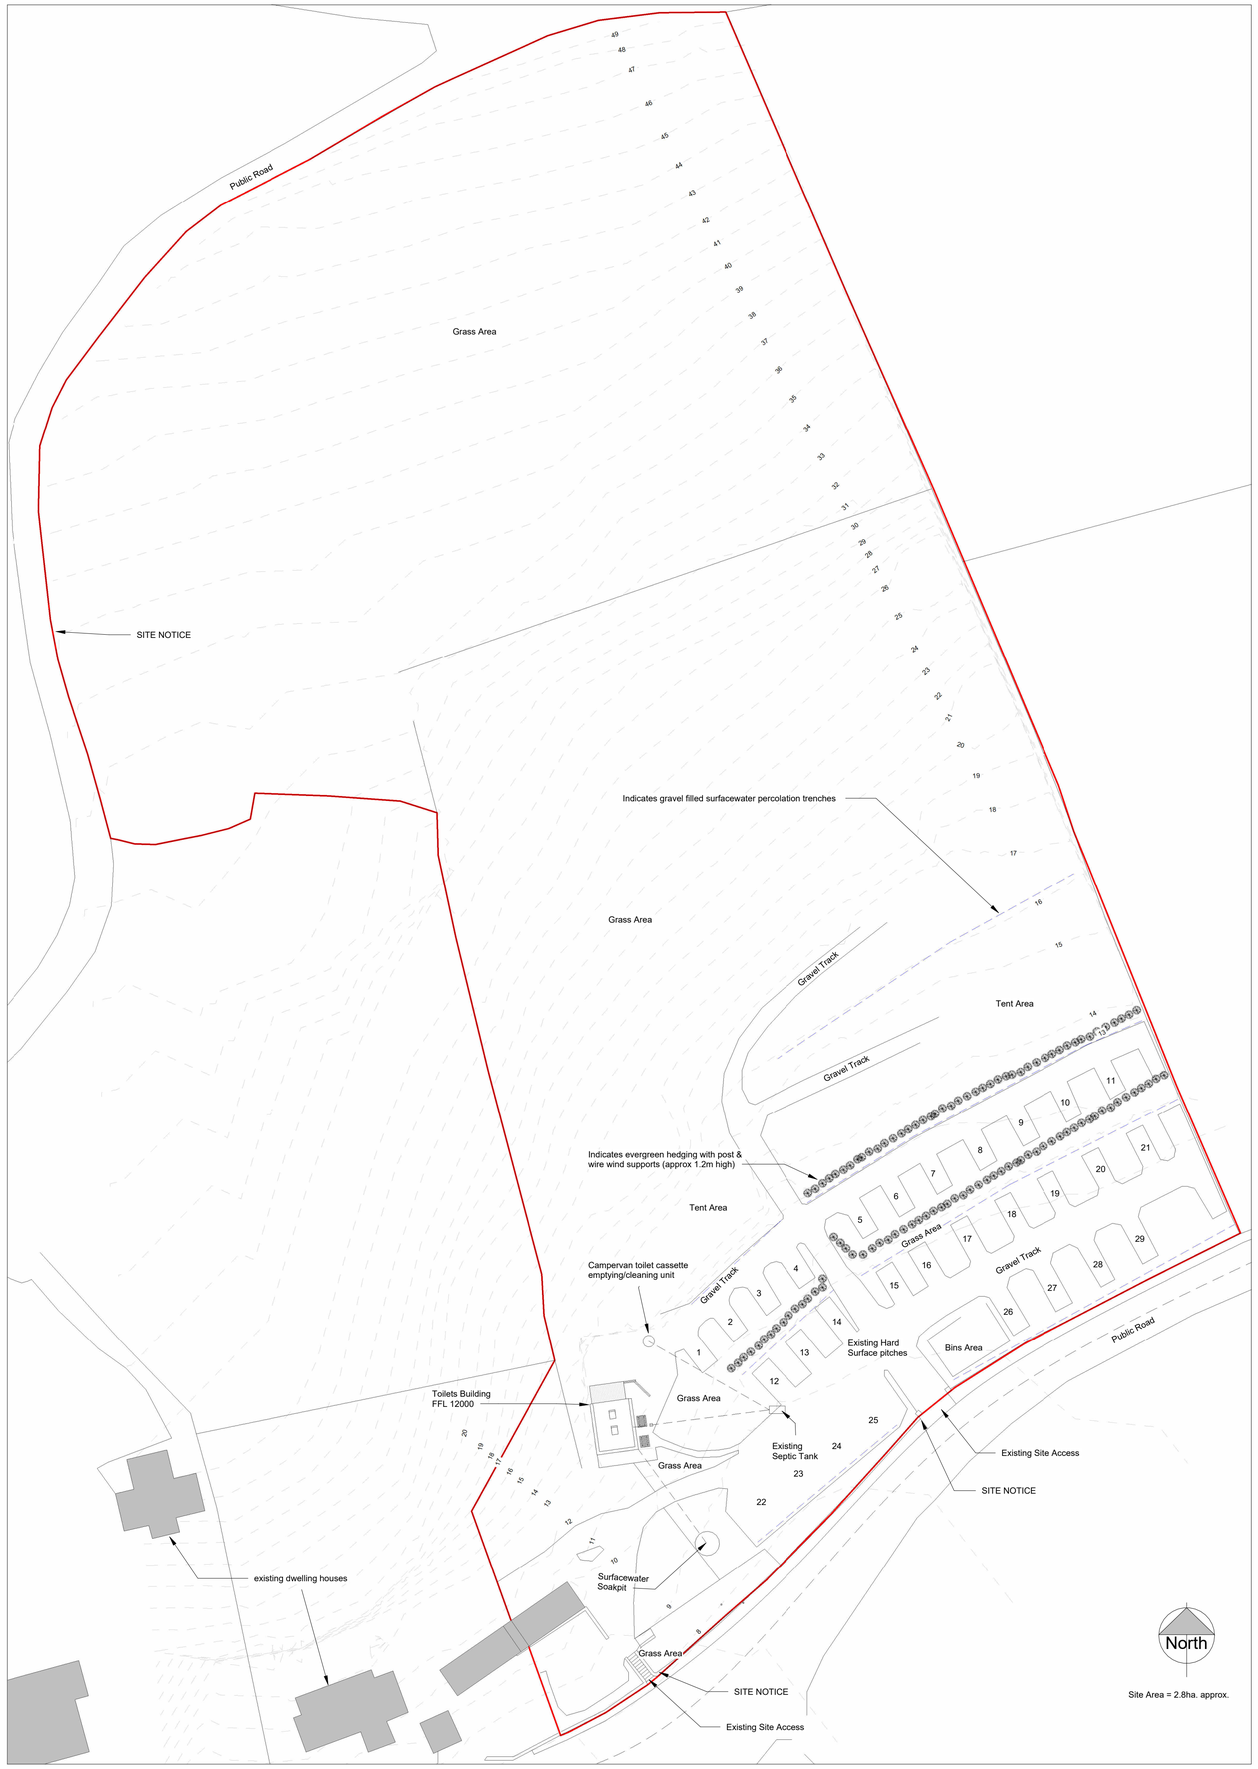

1 **Existing Site Layout**
1 : 500

Safety, Health and Welfare at work (Construction) Regulations 2013

Please refer to: **Guide for Homeowners**
getting construction work done safely
What do you have to do?
By law, you have to:
1. determine the competency of people doing paid construction work for you,
2. appoint project supervisors if required,
3. keep the safety file for the work as appropriate, and
4. let the Health and Safety Authority know if your project is going to take longer than 30 days or more than 500 person days (person days mean the number of days the work takes multiplied by the number of people doing the work).
See more at:
http://www.hsa.ie/eng/Your_Industry/Construction

PLEASE NOTE:
These drawings are for planning permission purposes only. Prior to construction work commencing all regulations must be complied with including building & safety regulations. Design drawings must be prepared to show compliance with building regulations.
If you are unsure or unaware of the regulations, consult or employ somebody qualified to ensure compliance.

Rev	Description	Date

CODE	SUITABILITY DESCRIPTION
STATUS	PURPOSE OF ISSUE

Drawn By: Seán Moriarty.
Moriarty Design & Construction.
An Nead, Ardrinane, Annascaul, Co Kerry
moriartydesign@eircom.net

PROJECT
Camping Site

PROJECT ADDRESS
Inch,
Annascaul.

TITLE
Existing Site Layout

CLIENT
Mark, George & Zara Hussain

DRAWN BY	CHECKED BY	DATE
Author	Checker	05/22/26

SCALE (@ A1)	PROJECT NUMBER
1 : 500	26028

DRAWING NUMBER	REV
A100	

22/05/2026 07:42:16