
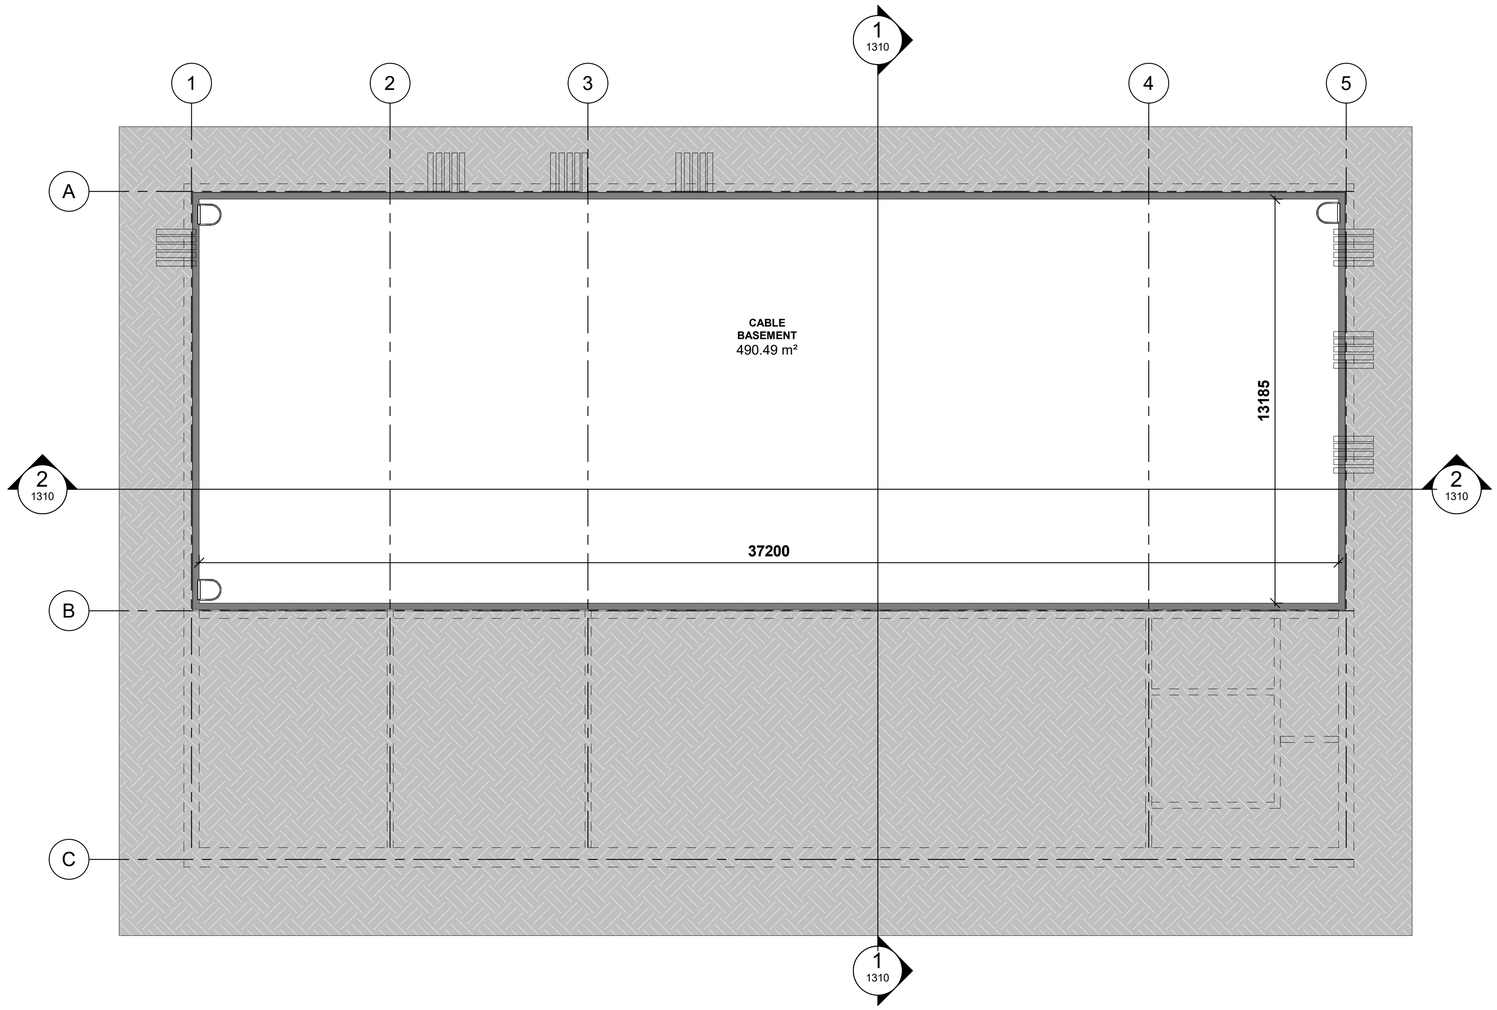


1 / 1110 HV Building Basement Plan
SCALE 1 : 100

N

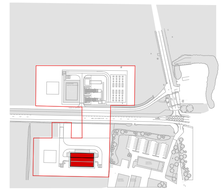

KEYPLAN

SAFETY, HEALTH AND ENVIRONMENTAL INFORMATION

CONSTRUCTION

MAINTENANCE / CLEANING

DECOMMISSIONING / DEMOLITION

REVISION SCHEDULE

NO.	DATE	REVISED BY	DESCRIPTION
F00	24/07/2026	XL	RIAI Stage 2

CLIENT:

daa

FRAMEWORK CONSULTANT :

AtkinsRéalis

ATKINS HOUSE,150 AIRSIDE BUSINESS PARK,
SWORDS, DUBLIN,K67 K5W4
Tel : +353 1 810 8000 Email : info.ie@atkinsréalis.com

PROJECT:
LOT2 WO 37 2nd HV MV Primary Connection Substation

TITLE:
Proposed Substation - HV Building Basement Plan

ORIGINATOR:	CHECKER:	REVIEWER:	APPROVER:
XL	AH	AH	AJB

STATUS:	SCALE:	SHEET:	DATE:
FEASIBILITY	As indicated	A1	07/07/2026

Drawing No.: D25200-ATK-S99-B1-002-DR-A-300-1110
REV: F00

28/07/2026 10:53:17