


Copyright and ownership of this drawing is vested in daa Plc.,whose prior written consent is required for its reproduction / publication in any form. No dimensions to be scaled from this drawing. Dimensions to be checked on site and any discrepancies to be notified to the Architect/Engineer

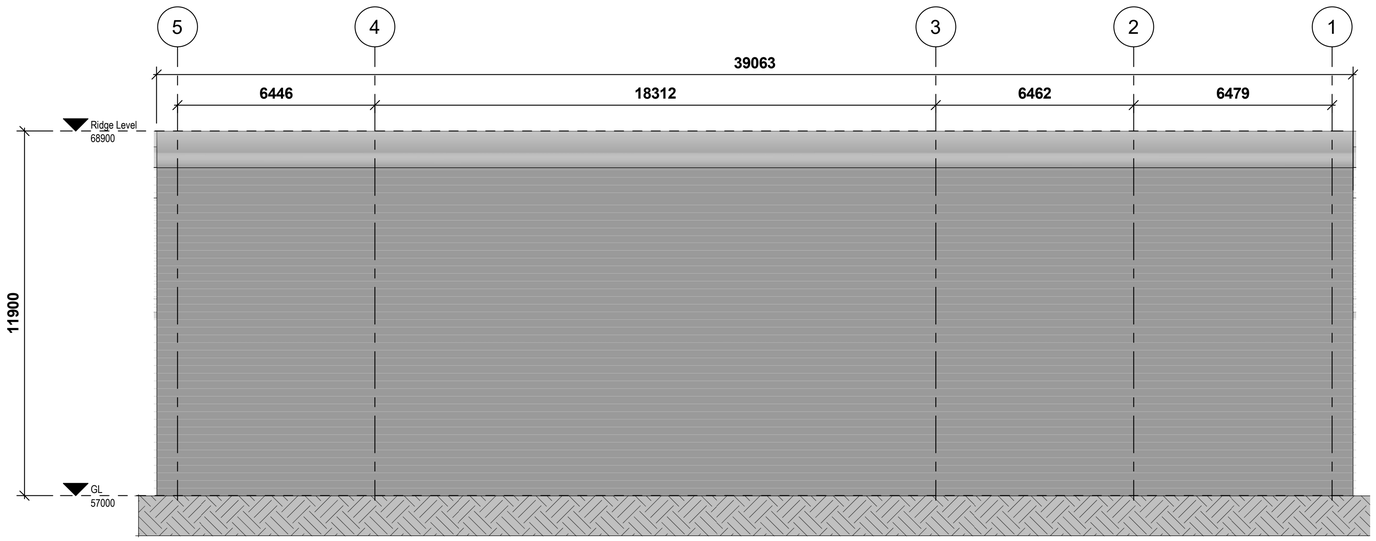


1 0210 MV Elevation North
SCALE 1 : 100

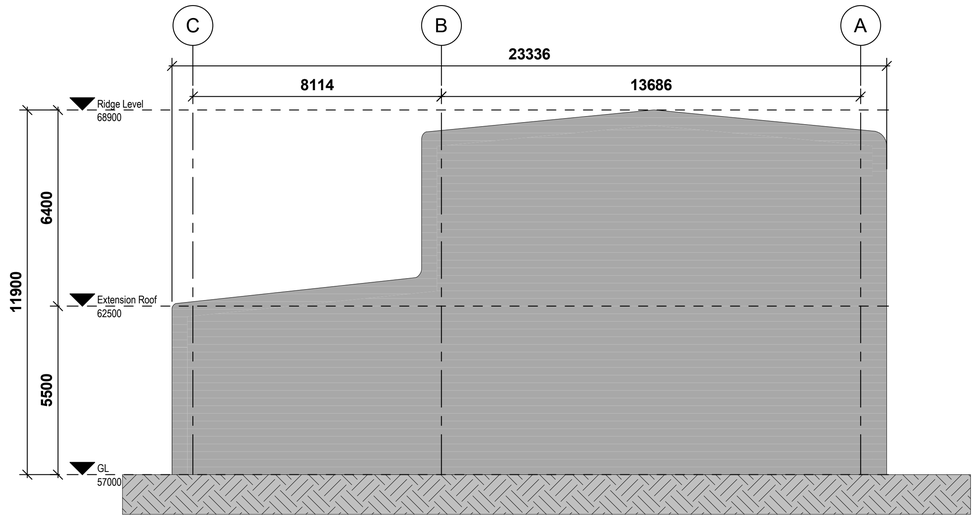

3 0210 MV Elevation East
SCALE 1 : 100

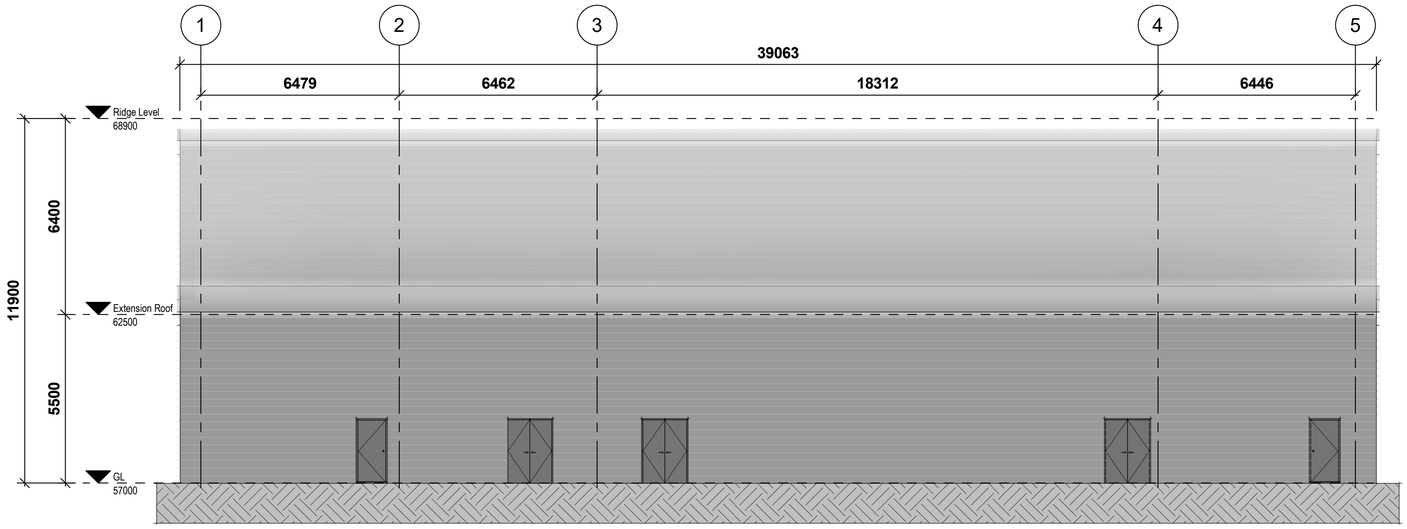

2 0210 MV Elevation South
SCALE 1 : 100

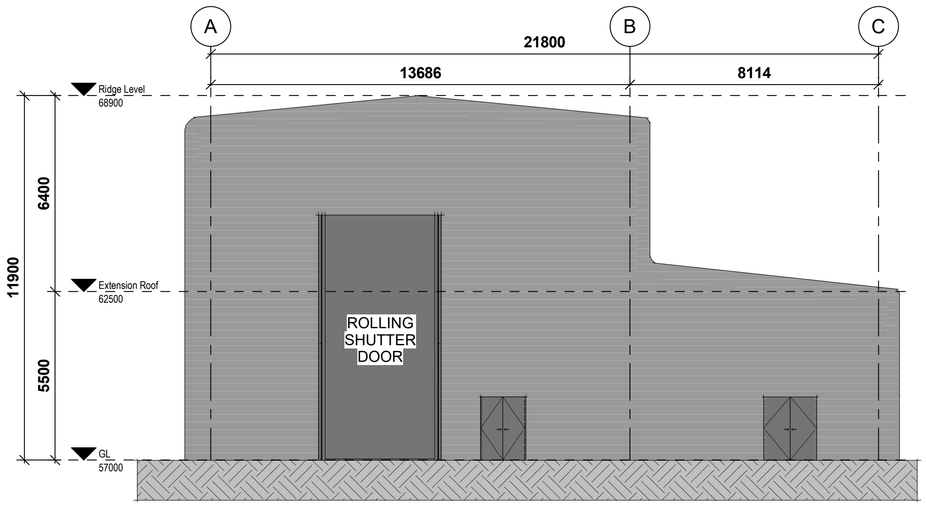

4 0210 MV Elevation West
SCALE 1 : 100

REVISION SCHEDULE

NO	DATE	REVISED BY	DESCRIPTION
F00	02/06/2026	XL	Draft RIAI Stage 2

CLIENT:


daa

FRAMEWORK CONSULTANT :

AtkinsRéalis

ATKINS HOUSE,150 AIRSIDE BUSINESS PARK,
SWORDS, DUBLIN,K67 K5W4
Tel : +353 1 810 8000 Email : info.ie@atkinsréalis.com

MARTERIAL:
DARK GRAY MATTE FINISH METAL CLADDING

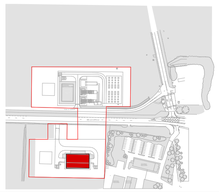

SAFETY, HEALTH AND ENVIRONMENTAL INFORMATION

CONSTRUCTION

MAINTENANCE / CLEANING

DECOMMISSIONING / DEMOLITION

PROJECT:

LOT2 WO 37 2nd HV MV Primary Connection Substation

TITLE:

Proposed Substation - HV Building Elevations - Option 1

ORIGINATOR:	CHECKER:	REVIEWER:	APPROVER:
XL	AH	JM	AJB

STATUS: FEASIBILITY | Scale: As indicated | Sheet: A1 | Date: 02/06/2026

Drawing No.: D25200-ATK-S99-XX-002 -EL -A-300-1210

Revision: F00

02/06/2026 17:45:51