


Copyright and ownership of this drawing is vested in daa Plc.,whose prior written consent is required for its reproduction / publication in any form. No dimensions to be scaled from this drawing. Dimensions to be checked on site and any discrepancies to be notified to the Architect/Engineer

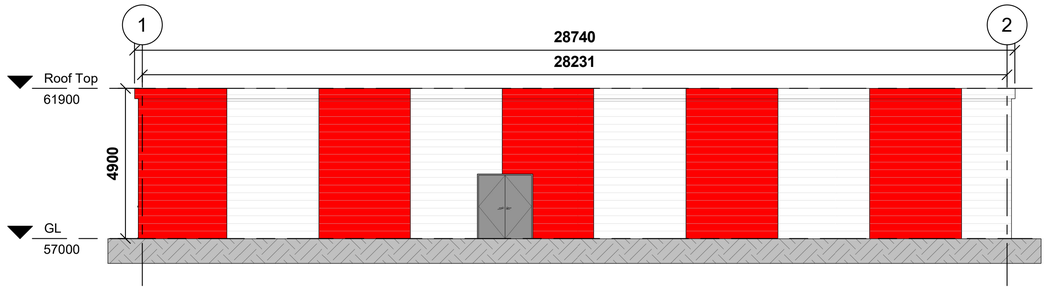


1 0230 MV Building Elevation 1
SCALE 1 : 100

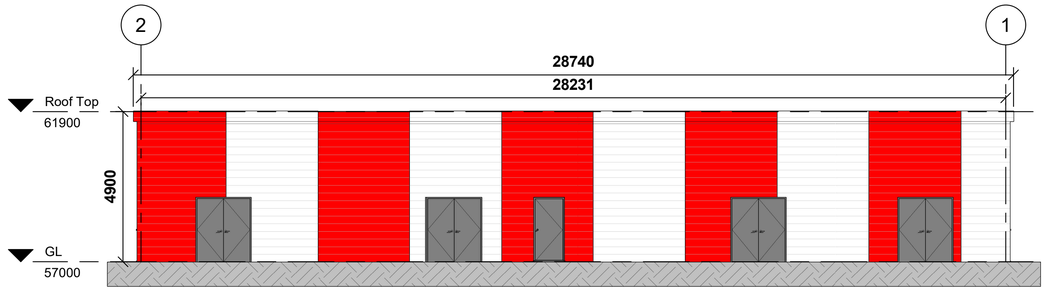

2 0230 MV Building Elevation 2
SCALE 1 : 100

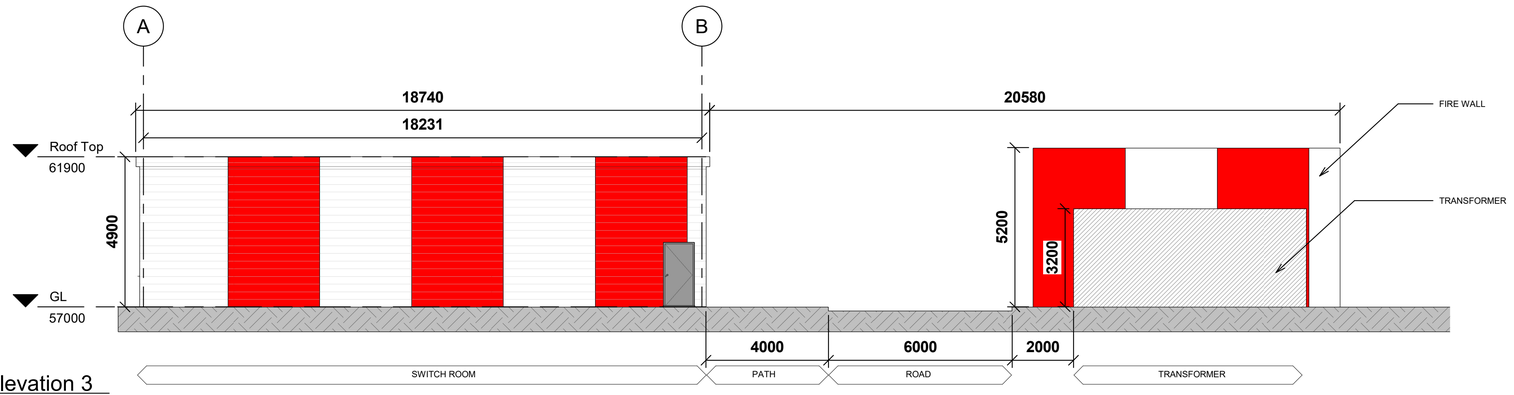

3 0230 MV Building Elevation 3
SCALE 1 : 100

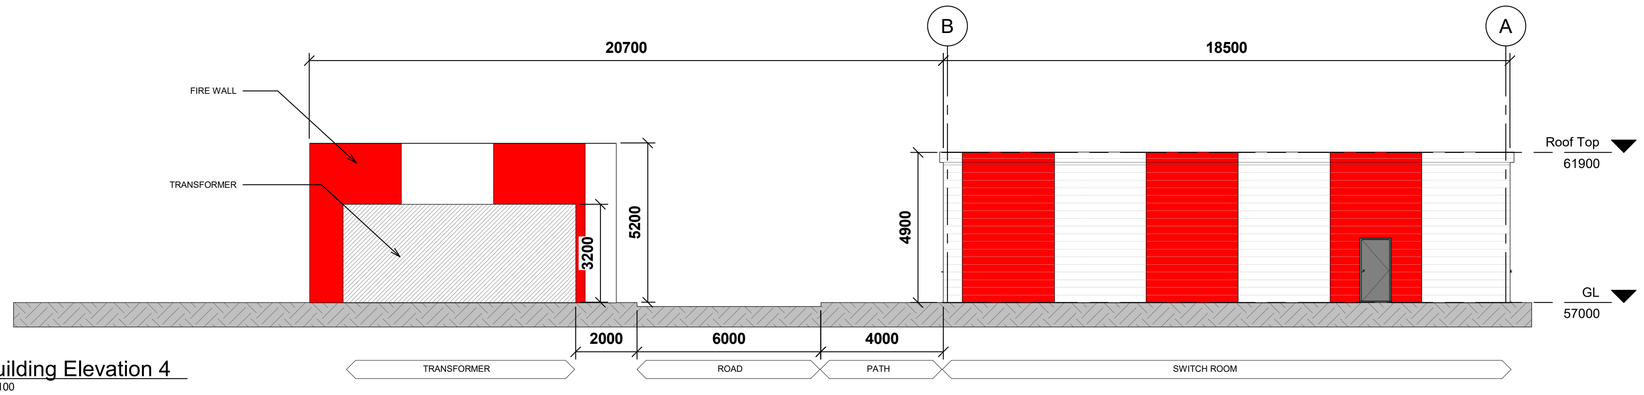

4 0230 MV Building Elevation 4
SCALE 1 : 100

REVISION SCHEDULE


NO.	DATE	REVISED BY	DESCRIPTION
F00	02/06/2026	XL	Draft RIAI Stage 2

CLIENT: daa

FRAMEWORK CONSULTANT : AtkinsRéalis

ATKINS HOUSE,150 AIRSIDE BUSINESS PARK,
SWORDS, DUBLIN,K67 KSW4
Tel : +353 1 810 8000 Email : info.ie@atkinsréalis.com

MARTERIAL:
MATTE FINISH METAL CLADDING, PAINTED AS RED AND WHITE

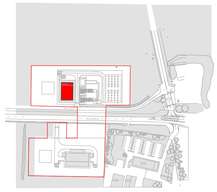

SAFETY, HEALTH AND ENVIRONMENTAL INFORMATION

CONSTRUCTION

MAINTENANCE / CLEANING

DECOMMISSIONING / DEMOLITION

PROJECT:
LOT2 WO37 2nd HV MV Primary Connection Substation

TITLE:
Proposed Substation - MV Building Elevation

ORIGINATOR:	CHECKER:	REVIEWER:	APPROVER:
XL	AH	JM	AJB

STATUS: FEASIBILITY | Scale: As indicated | Sheet: A1 | Date: 2026-05-29

Drawing No.: D25200-ATK-S99-XX-001-EL -A-300-1230

Revision: F00

03/06/2026 11:59:10