

HARBOURS ACTS, 1996 – 2009 (as amended)

LANDS AT FOYNES ISLAND, FOYNES, CO LIMERICK

Application by Shannon Foynes Port Company

to An Coimisiun Pleanala for

Acquisition Order

BOOKLET OF MAPS & PLANS

SHANNON FOYNES PORT COMPANY

Foynes

Co Limerick


Tel : 069 73100

HARBOURS ACTS, 1996 – 2009 (as amended)
LANDS AT FOYNES, CO LIMERICK
Application (“the Application”) by Shannon Foynes Port Company (“SFPC”)
dated 22nd of July 2026 to An Coimisiun Pleanala for
Acquisition Order
under paragraph 2 of the Fourth Schedule of the Harbours Act, 1996 (as amended)

BOOKLET OF MAPS & PLANS

1. CPO Map 1 – Site Location Map showing the lands on Foynes Island the subject of the Application.
2. CPO Map 2 - Site Location Map showing the extent of the Scheme the subject of the Application in the context of SFPC port campus at Foynes (with aerial photo inset).
3. CPO Map 3 - Site Location Map showing indicative layout of the Scheme the subject of the Application in the context of SFPC port campus at Foynes.
4. CPO Map 4 - Plan showing (in larger scale) indicative layout of the Scheme on Foynes Island.
5. CPO Map 5 - Road Sections plans (with aerial photo inset showing indicative layout of Scheme overlaid thereon).

.

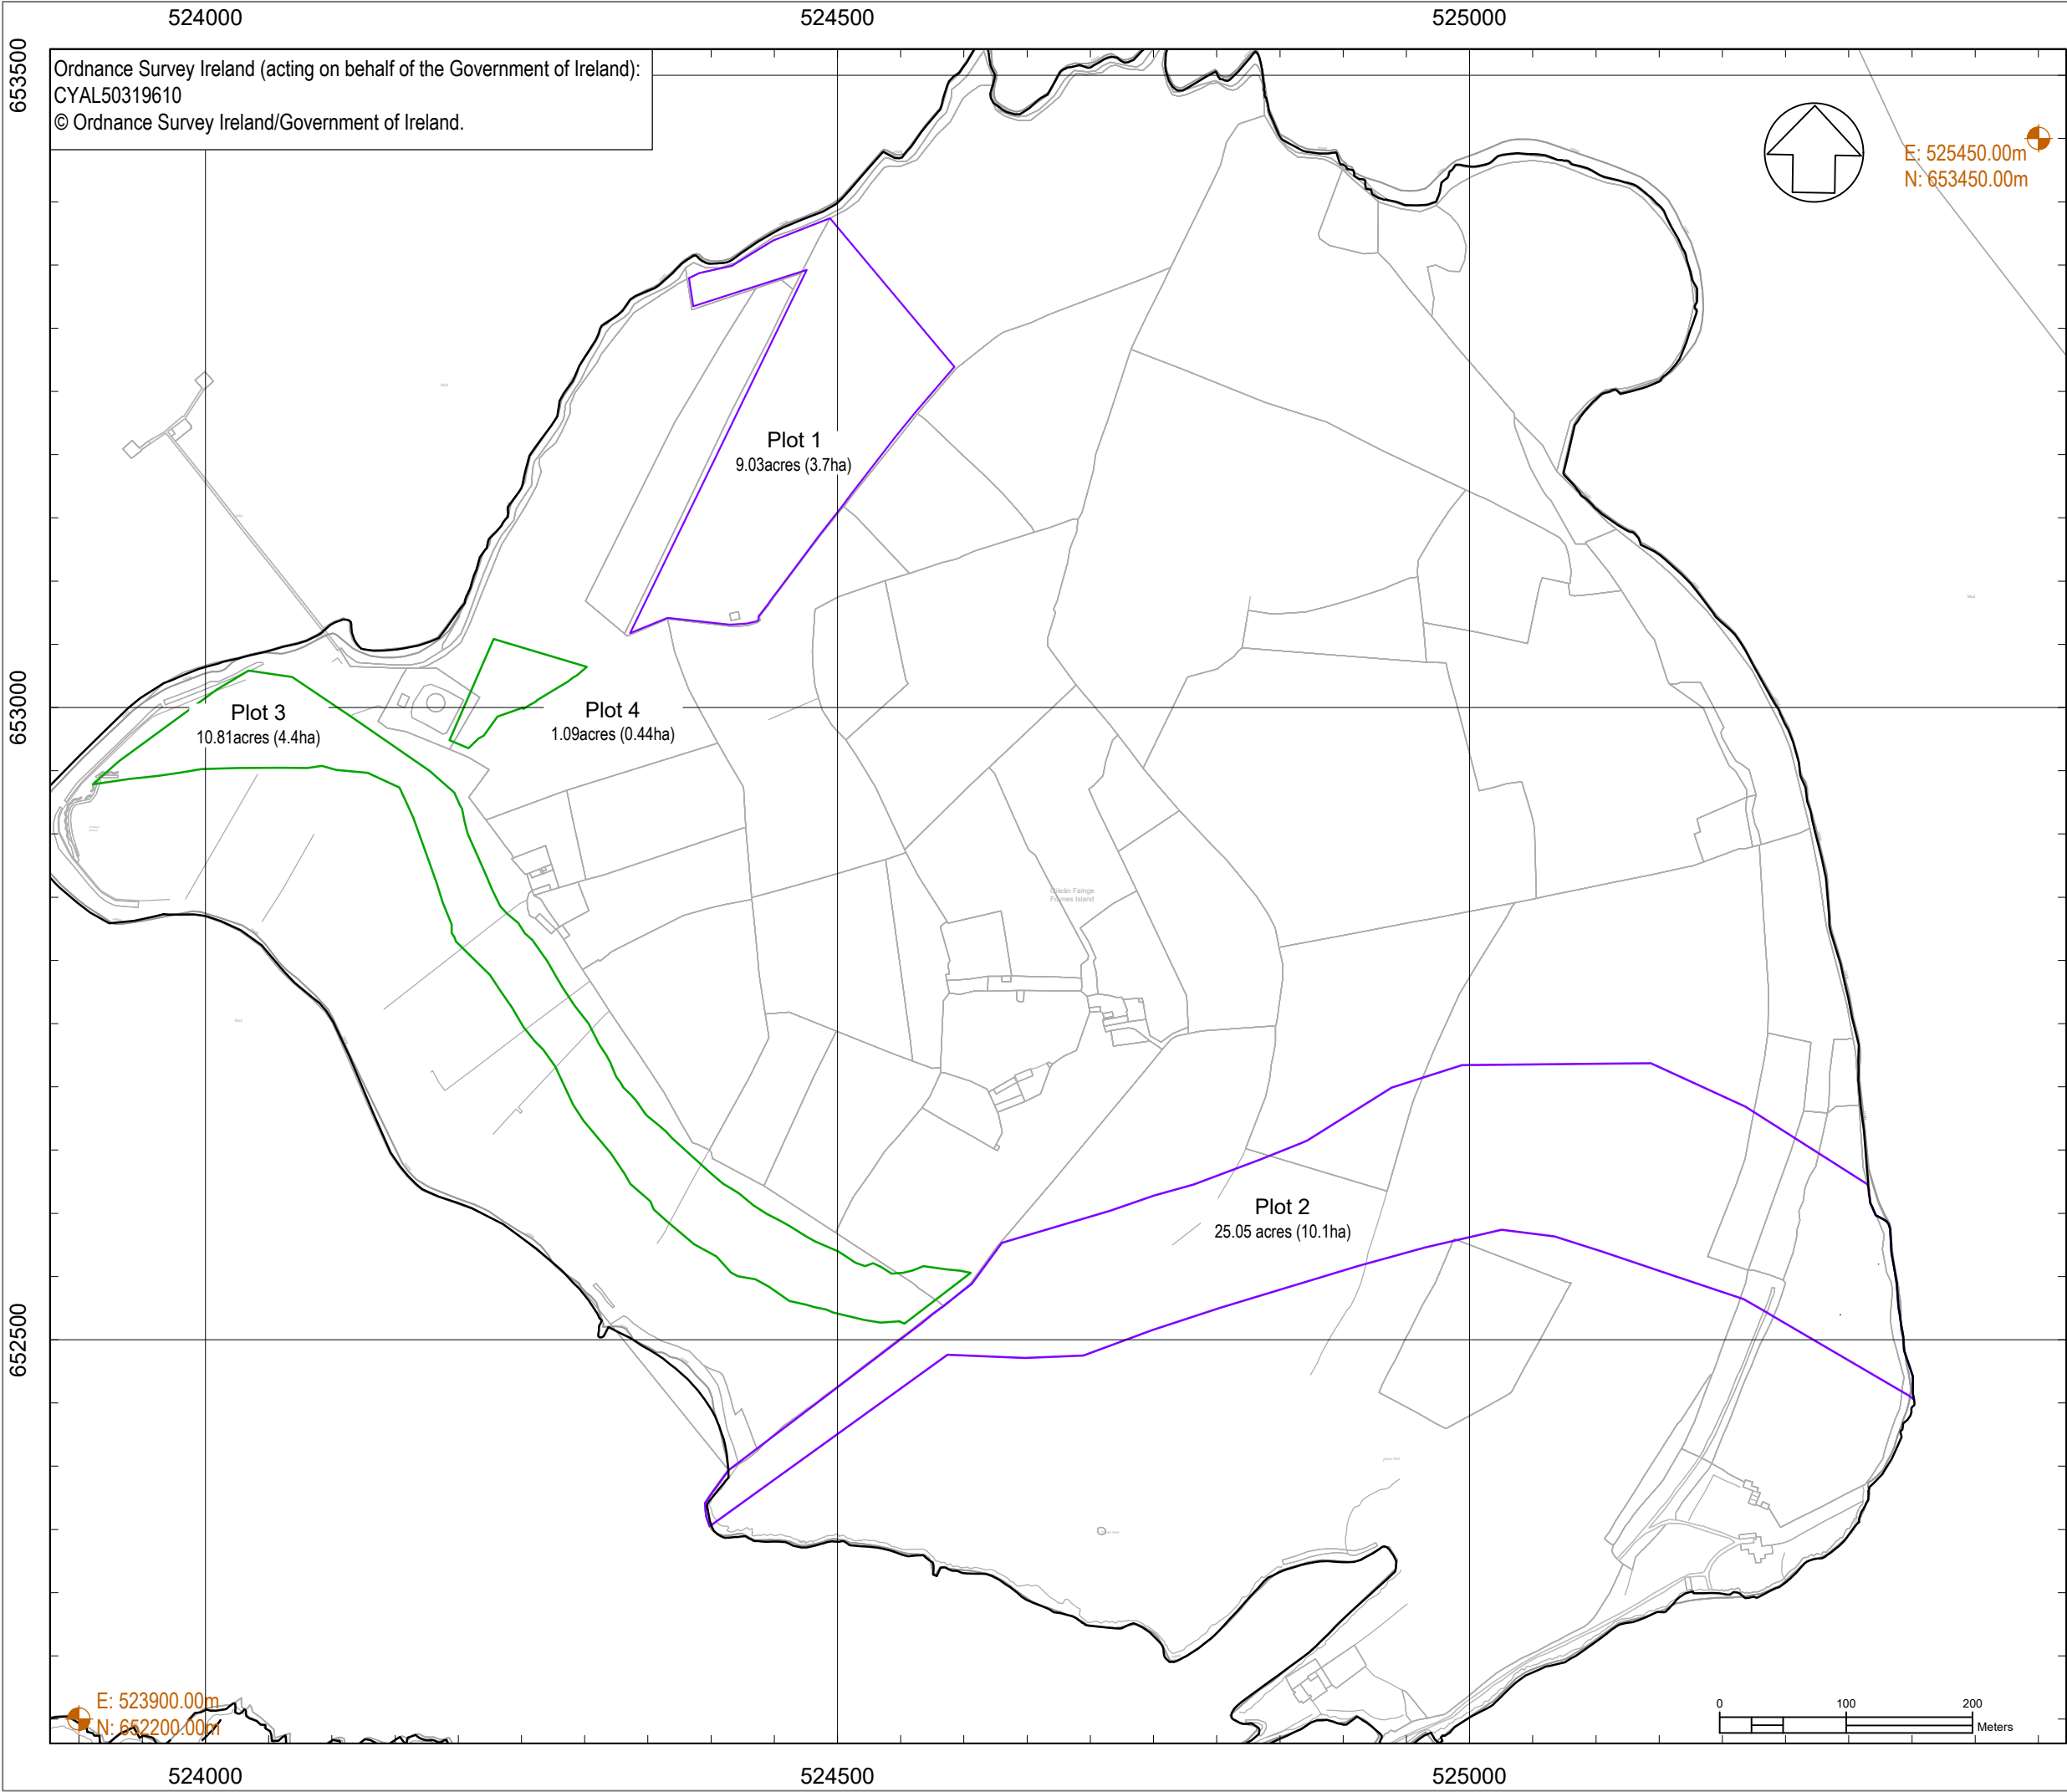

NOTES

- Verifying Dimensions.
The contractor shall verify dimensions against such other drawings or site conditions as pertain to this part of the work.
- Existing Services.
Any information concerning the location of existing services indicated on this drawing is intended for general guidance only. It shall be the responsibility of the contractor to determine and verify the exact horizontal and vertical alignment of all cables, pipes, etc. (both underground and overhead) before work commences.
- Issue of Drawings.
Hard copies, dwf and pdf will form a controlled issue of the drawing. All other formats (dwg, dxf etc.) are deemed to be an uncontrolled issue and any work carried out based on these files is at the recipients own risk. RPS will not accept any responsibility for any errors arising from the use of these files, either by human error by the recipient, listing of un-dimensioned measurements, compatibility issues with the recipient's software, and any errors arising when these files are used to aid the recipients drawing production, or setting out on site.

4. Datum: Chart Datum unless noted otherwise

5. All coordinates in metres
Coordinate Projection: IREN95 / Irish Transverse Mercator (IREN95.IrishTM)

Freehold CPO Lands to be Acquired

Leasehold CPO Lands to be Acquired

Geo-referenced Map Coordinate

Freehold: Lands to be acquired	
Plot Ref.	Area (ha)
Plot 1	3.700
Plot 2	10.100
Total	13.80

Leasehold: Lands to be acquired	
Plot Ref.	Area (ha)
Plot 3	4.400
Plot 4	0.440
Total	4.84

C01	Application Issue	02/06/26	MH / BM / KG
Rev	Description	Date	Drn / Chk / App

Issuing Office:
Elmwood House, 74 Boucher Road
Belfast,
BT12 6RZ
Tel: +44 (0) 28 9066 7914
tetratech.com/europe

Client
Shannon Foynes Port Company

Project Name
Foynes Island Deepwater Development
CPO

Sheet Title
CPO Map 1

Model Reference
-


TTE Project Number	Drawn By	Checked By	Approved By	Scale @
IBM0845	B.M. 02/06/2026	B.M. 02/06/2026	K.A.G02/06/2026	A3 1:5000

Document Reference
M0845-TTE-CPO-XX-DR-C-0001

Project Number - Originator - Function - Spatial - Type - Role - Number

© Copyright Tetra Tech Consulting Limited

TTE_A3_V1.1

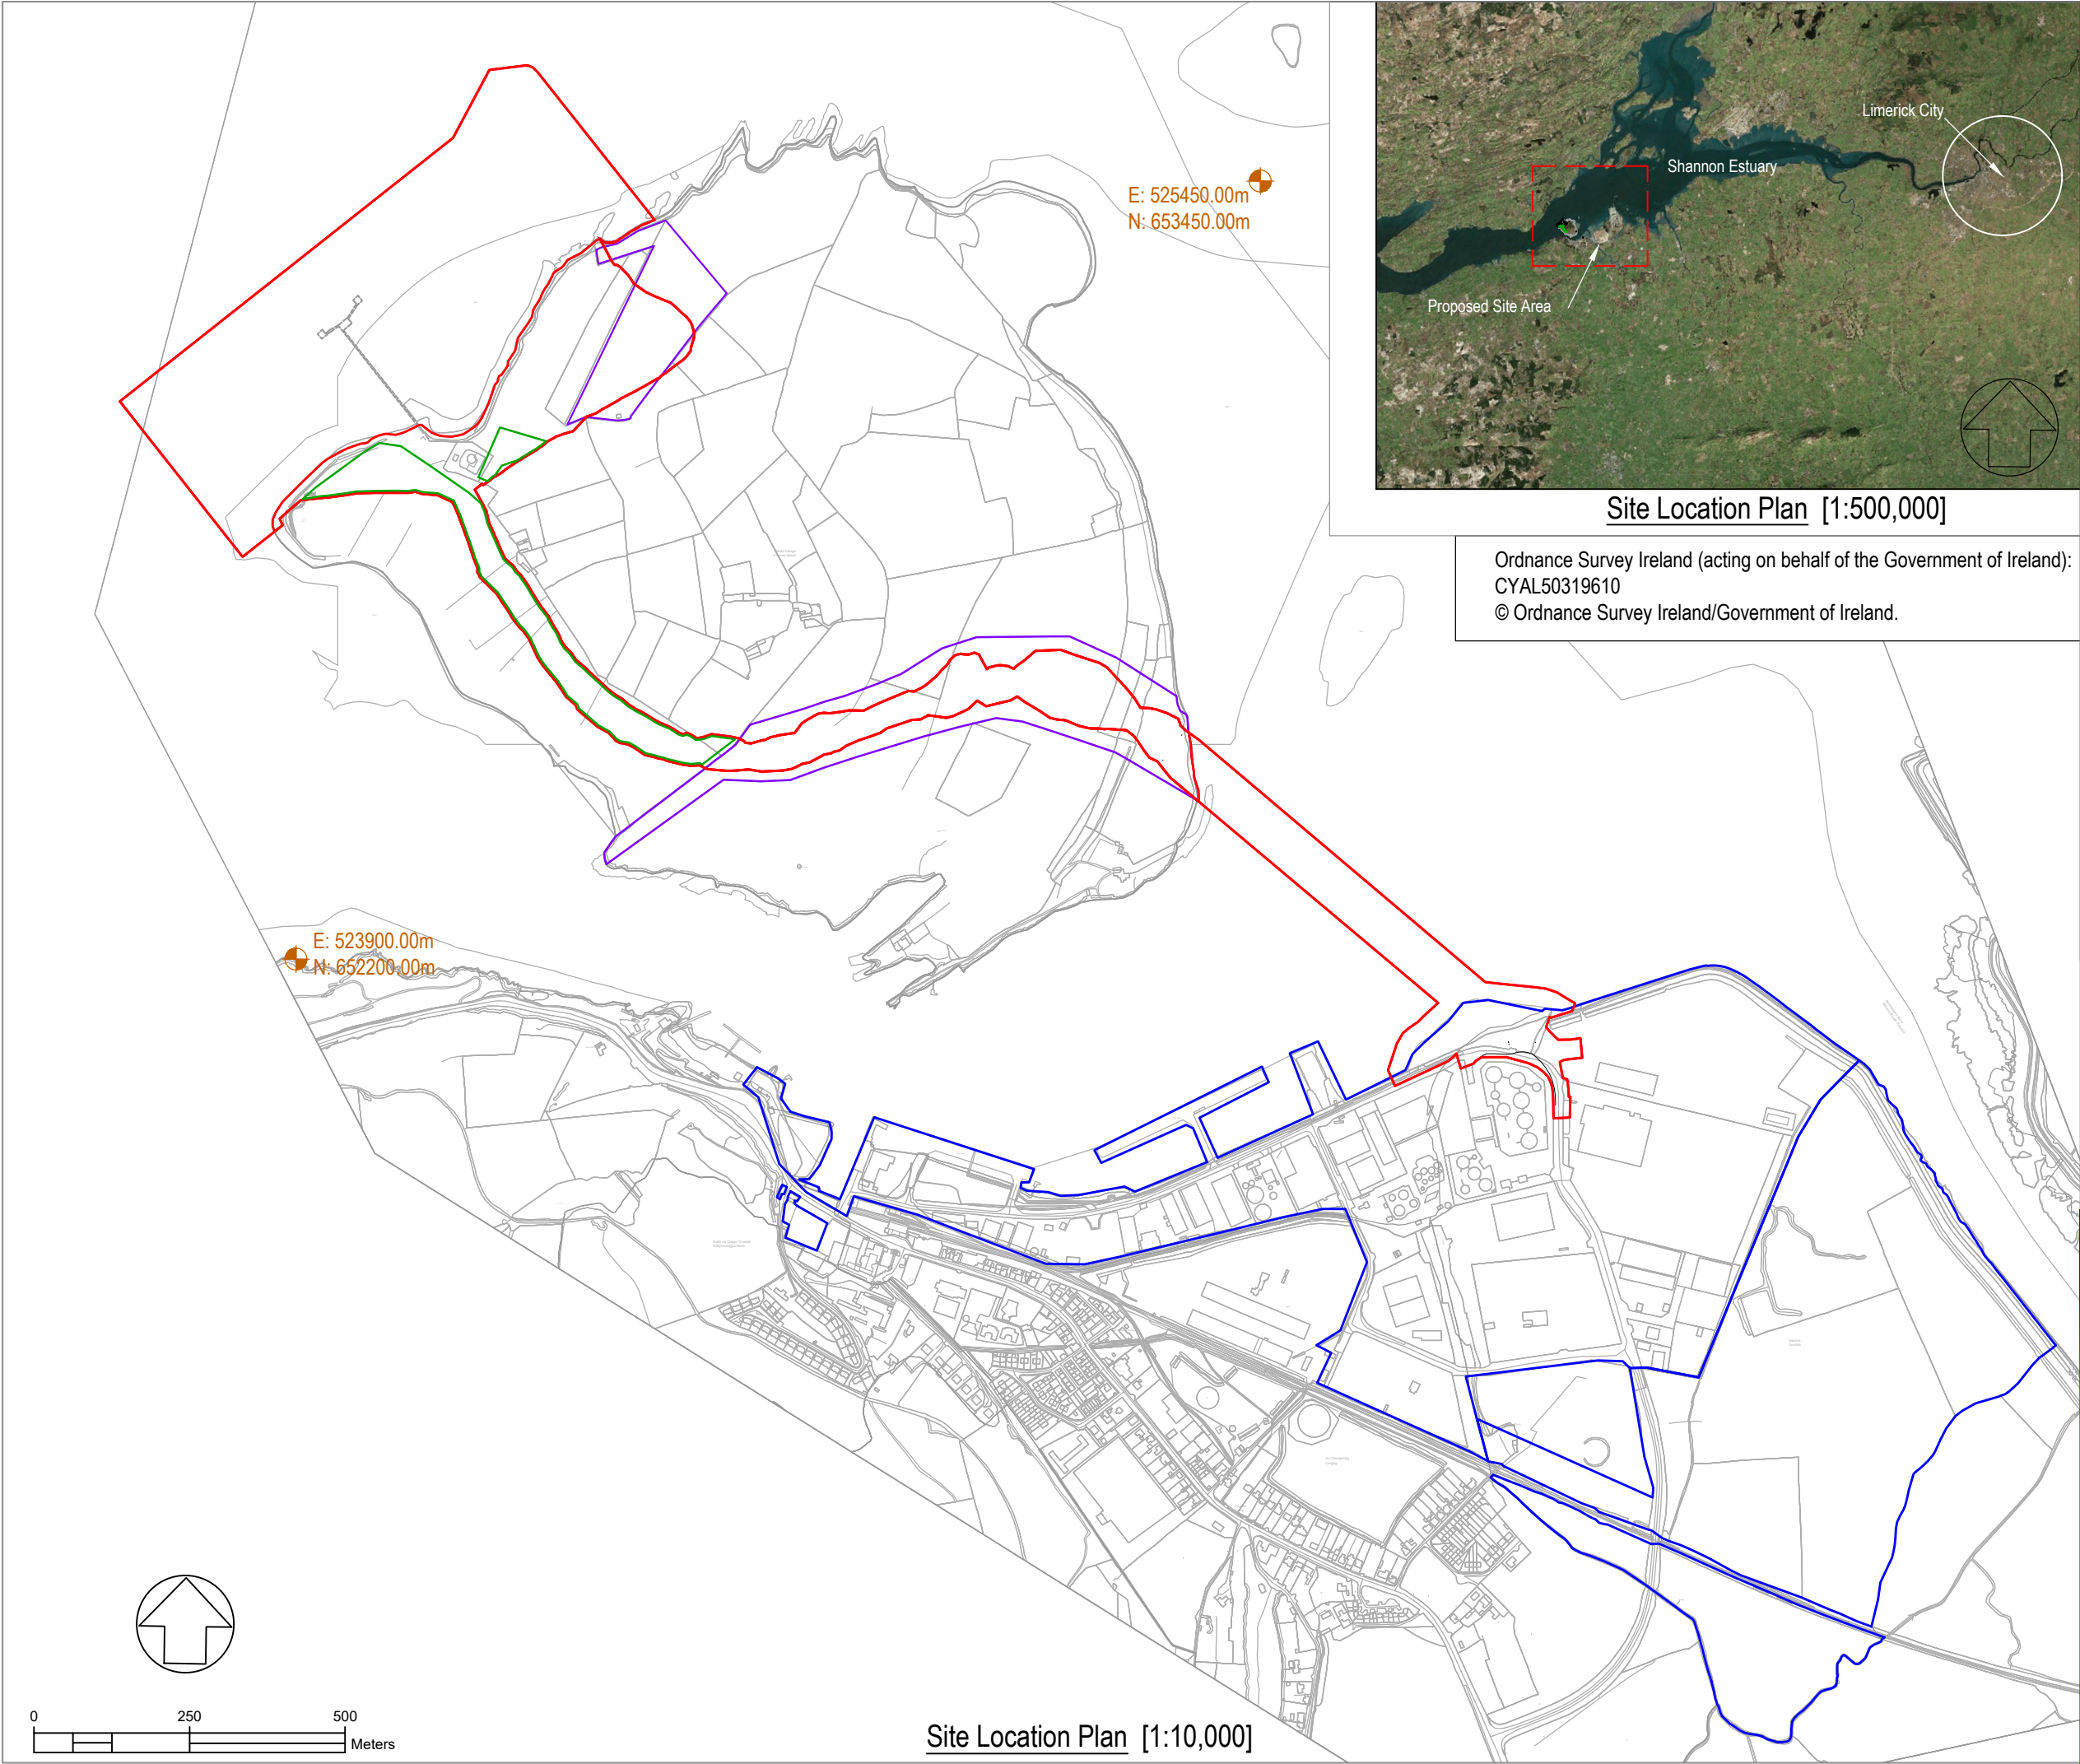

Ordnance Survey Ireland (acting on behalf of the Government of Ireland):
CYAL50319610
© Ordnance Survey Ireland/Government of Ireland.

NOTES

- Verifying Dimensions.**
The contractor shall verify dimensions against such other drawings or site conditions as pertain to this part of the work.
- Existing Services.**
Any information concerning the location of existing services indicated on this drawing is intended for general guidance only. It shall be the responsibility of the contractor to determine and verify the exact horizontal and vertical alignment of all cables, pipes, etc. (both underground and overhead) before work commences.
- Issue of Drawings.**
Hard copies, dwf and pdf will form a controlled issue of the drawing. All other formats (dwg, dxf etc.) are deemed to be an uncontrolled issue and any work carried out based on these files is at the recipients own risk. RPS will not accept any responsibility for any errors arising from the use of these files, either by human error by the recipient, listing of un-dimensioned measurements, compatibility issues with the recipient's software, and any errors arising when these files are used to aid the recipients drawing production, or setting out on site.

4. Datum: Chart Datum unless noted otherwise

5. All coordinates in metres
Coordinate Projection: IRENET95 / Irish Transverse Mercator (IRENET95.IrishTM)

SFPC Boundary (Existing Port Estates)

Proposed Development Area

Freehold CPO Lands to be Acquired

Leasehold CPO Lands to be Acquired

Geo-referenced Map Coordinate

C01	Application Issue	02/06/26	MH / BM / KG
Rev	Description	Date	Dwn / Chk / App

TETRA TECH

Issuing Office:
Elmwood House, 74 Boucher Road
Belfast,
BT12 6RZ
Tel: +44 (0) 28 9066 7914
tetratech.com/europe

Client
Shannon Foynes Port Company

Project Name
Foynes Island Deepwater Development
CPO

Sheet Title
CPO Map 2

Model Reference
-

TTE Project Number
IBM0845

Drawn By
B.M. 02/06/2026

Checked By
B.M. 02/06/2026

Approved By
K.A.G02/06/2026

Scale @
A3
1:5000

Document Reference
M0845-TTE-CPO-XX-DR-C-0002


Revision
C01

Status
A1

Project Number - Originator - Function - Spatial - Type - Role - Number

© Copyright Tetra Tech Consulting Limited

TTE_A3_V1.1

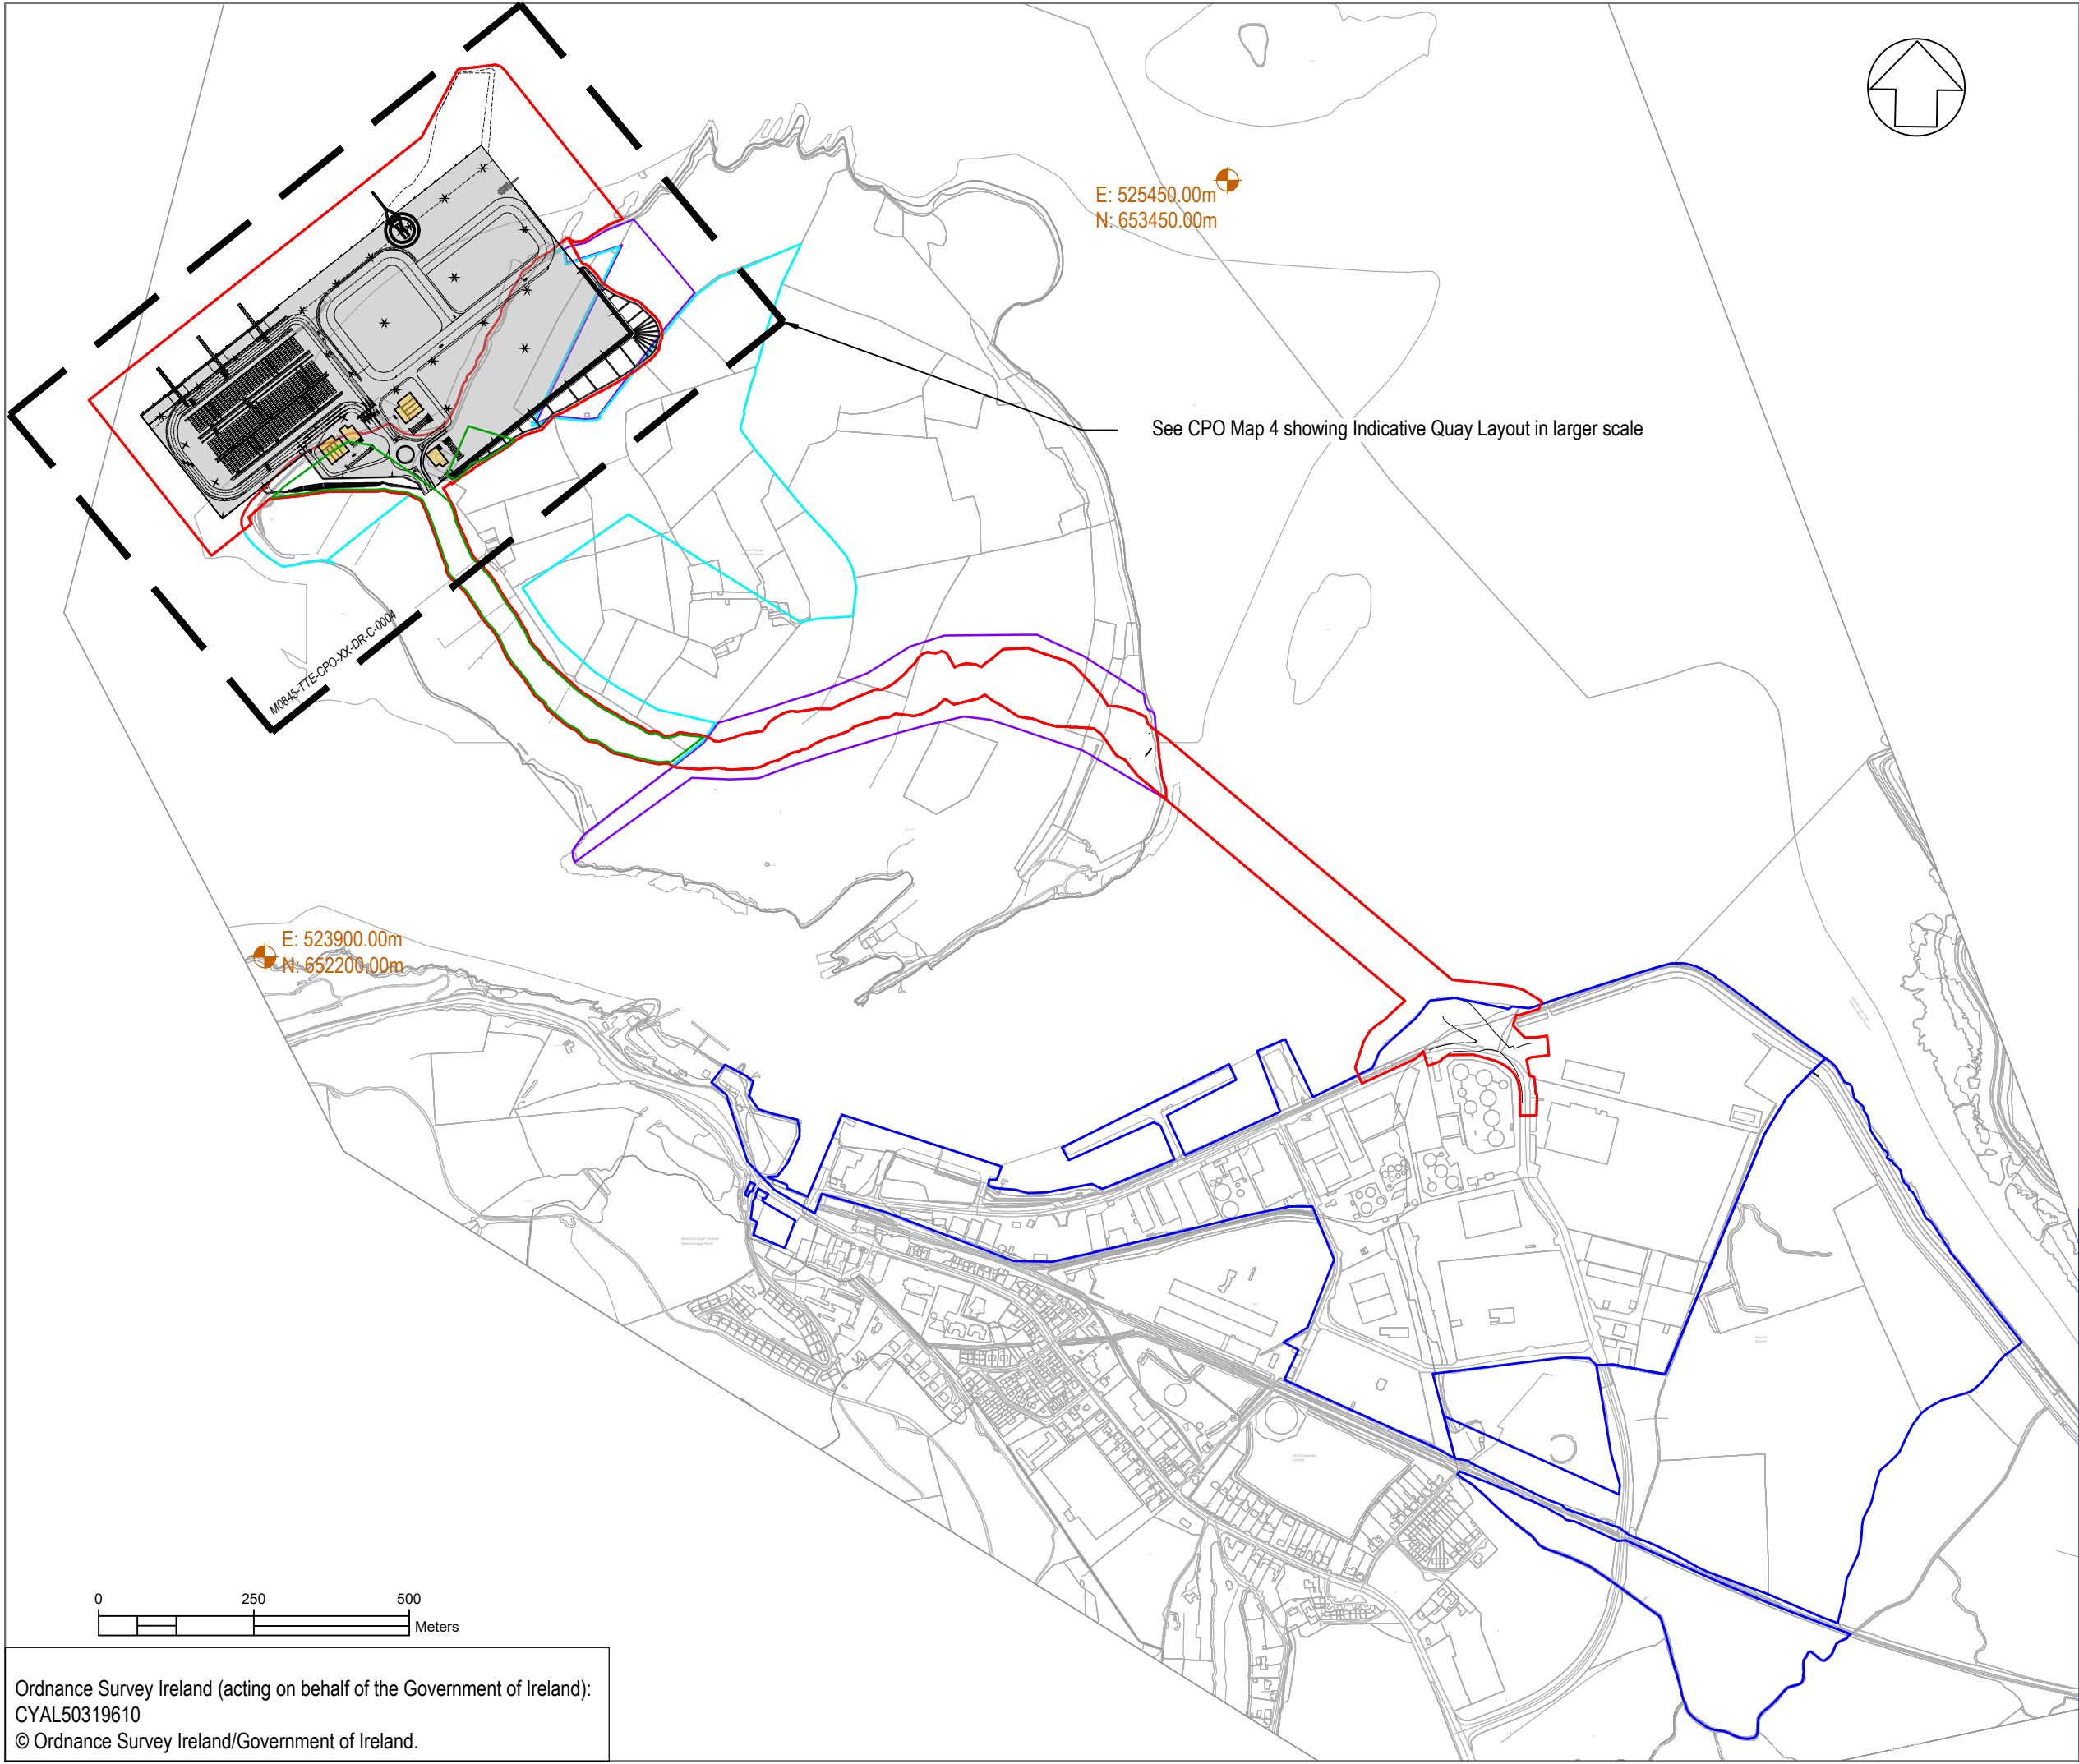

NOTES

- Verifying Dimensions.**
The contractor shall verify dimensions against such other drawings or site conditions as pertain to this part of the work.
- Existing Services.**
Any information concerning the location of existing services indicated on this drawing is intended for general guidance only. It shall be the responsibility of the contractor to determine and verify the exact horizontal and vertical alignment of all cables, pipes, etc. (both underground and overhead) before work commences.
- Issue of Drawings.**
Hard copies, dwf and pdf will form a controlled issue of the drawing. All other formats (dwg, dxf etc.) are deemed to be an uncontrolled issue and any work carried out based on these files is at the recipients own risk. RPS will not accept any responsibility for any errors arising from the use of these files, either by human error by the recipient, listing of un-dimensioned measurements, compatibility issues with the recipient's software, and any errors arising when these files are used to aid the recipients drawing production, or setting out on site.

4. Datum: Chart Datum unless noted otherwise

5. All coordinates in metres
Coordinate Projection: IRENET95 / Irish Transverse Mercator (IRENET95.IrishTM)

SFP Boundary (Existing Port Estates)

Proposed Development Area

Freehold CPO Lands to be Acquired

Leasehold CPO Lands to be Acquired

SFP Boundary (Newly Acquired)

New Quay Development Layout

Geo-referenced Map Coordinate

C02	Application Issue	10/06/26	MH / BM / KG
Rev	Description	Date	Drm / Chk / App

TETRA TECH

Issuing Office:
Elmwood House, 74 Boucher Road
Belfast,
BT12 6RZ
Tel: +44 (0) 28 9066 7914
tetratech.com/europe

Client
Shannon Foynes Port Company

Project Name
Foynes Island Deepwater Development
CPO

Sheet Title
CPO Map 3
Indicative Scheme Layout

Model Reference
-

TTE Project Number
IBM0845

Drawn By
B.M. 02/06/2026

Checked By
B.M. 02/06/2026

Approved By
K.A.G02/06/2026

Scale @
A3
1:5000

Document Reference
M0845-TTE-CPO-XX-DR-C-0003

Revision
C02


Status
A1

Project Number - Originator - Function - Spatial - Type - Role - Number
© Copyright Tetra Tech Consulting Limited

TTE_A3_V1.1

0250500Meters

Ordnance Survey Ireland (acting on behalf of the Government of Ireland):
CYAL50319610
© Ordnance Survey Ireland/Government of Ireland.

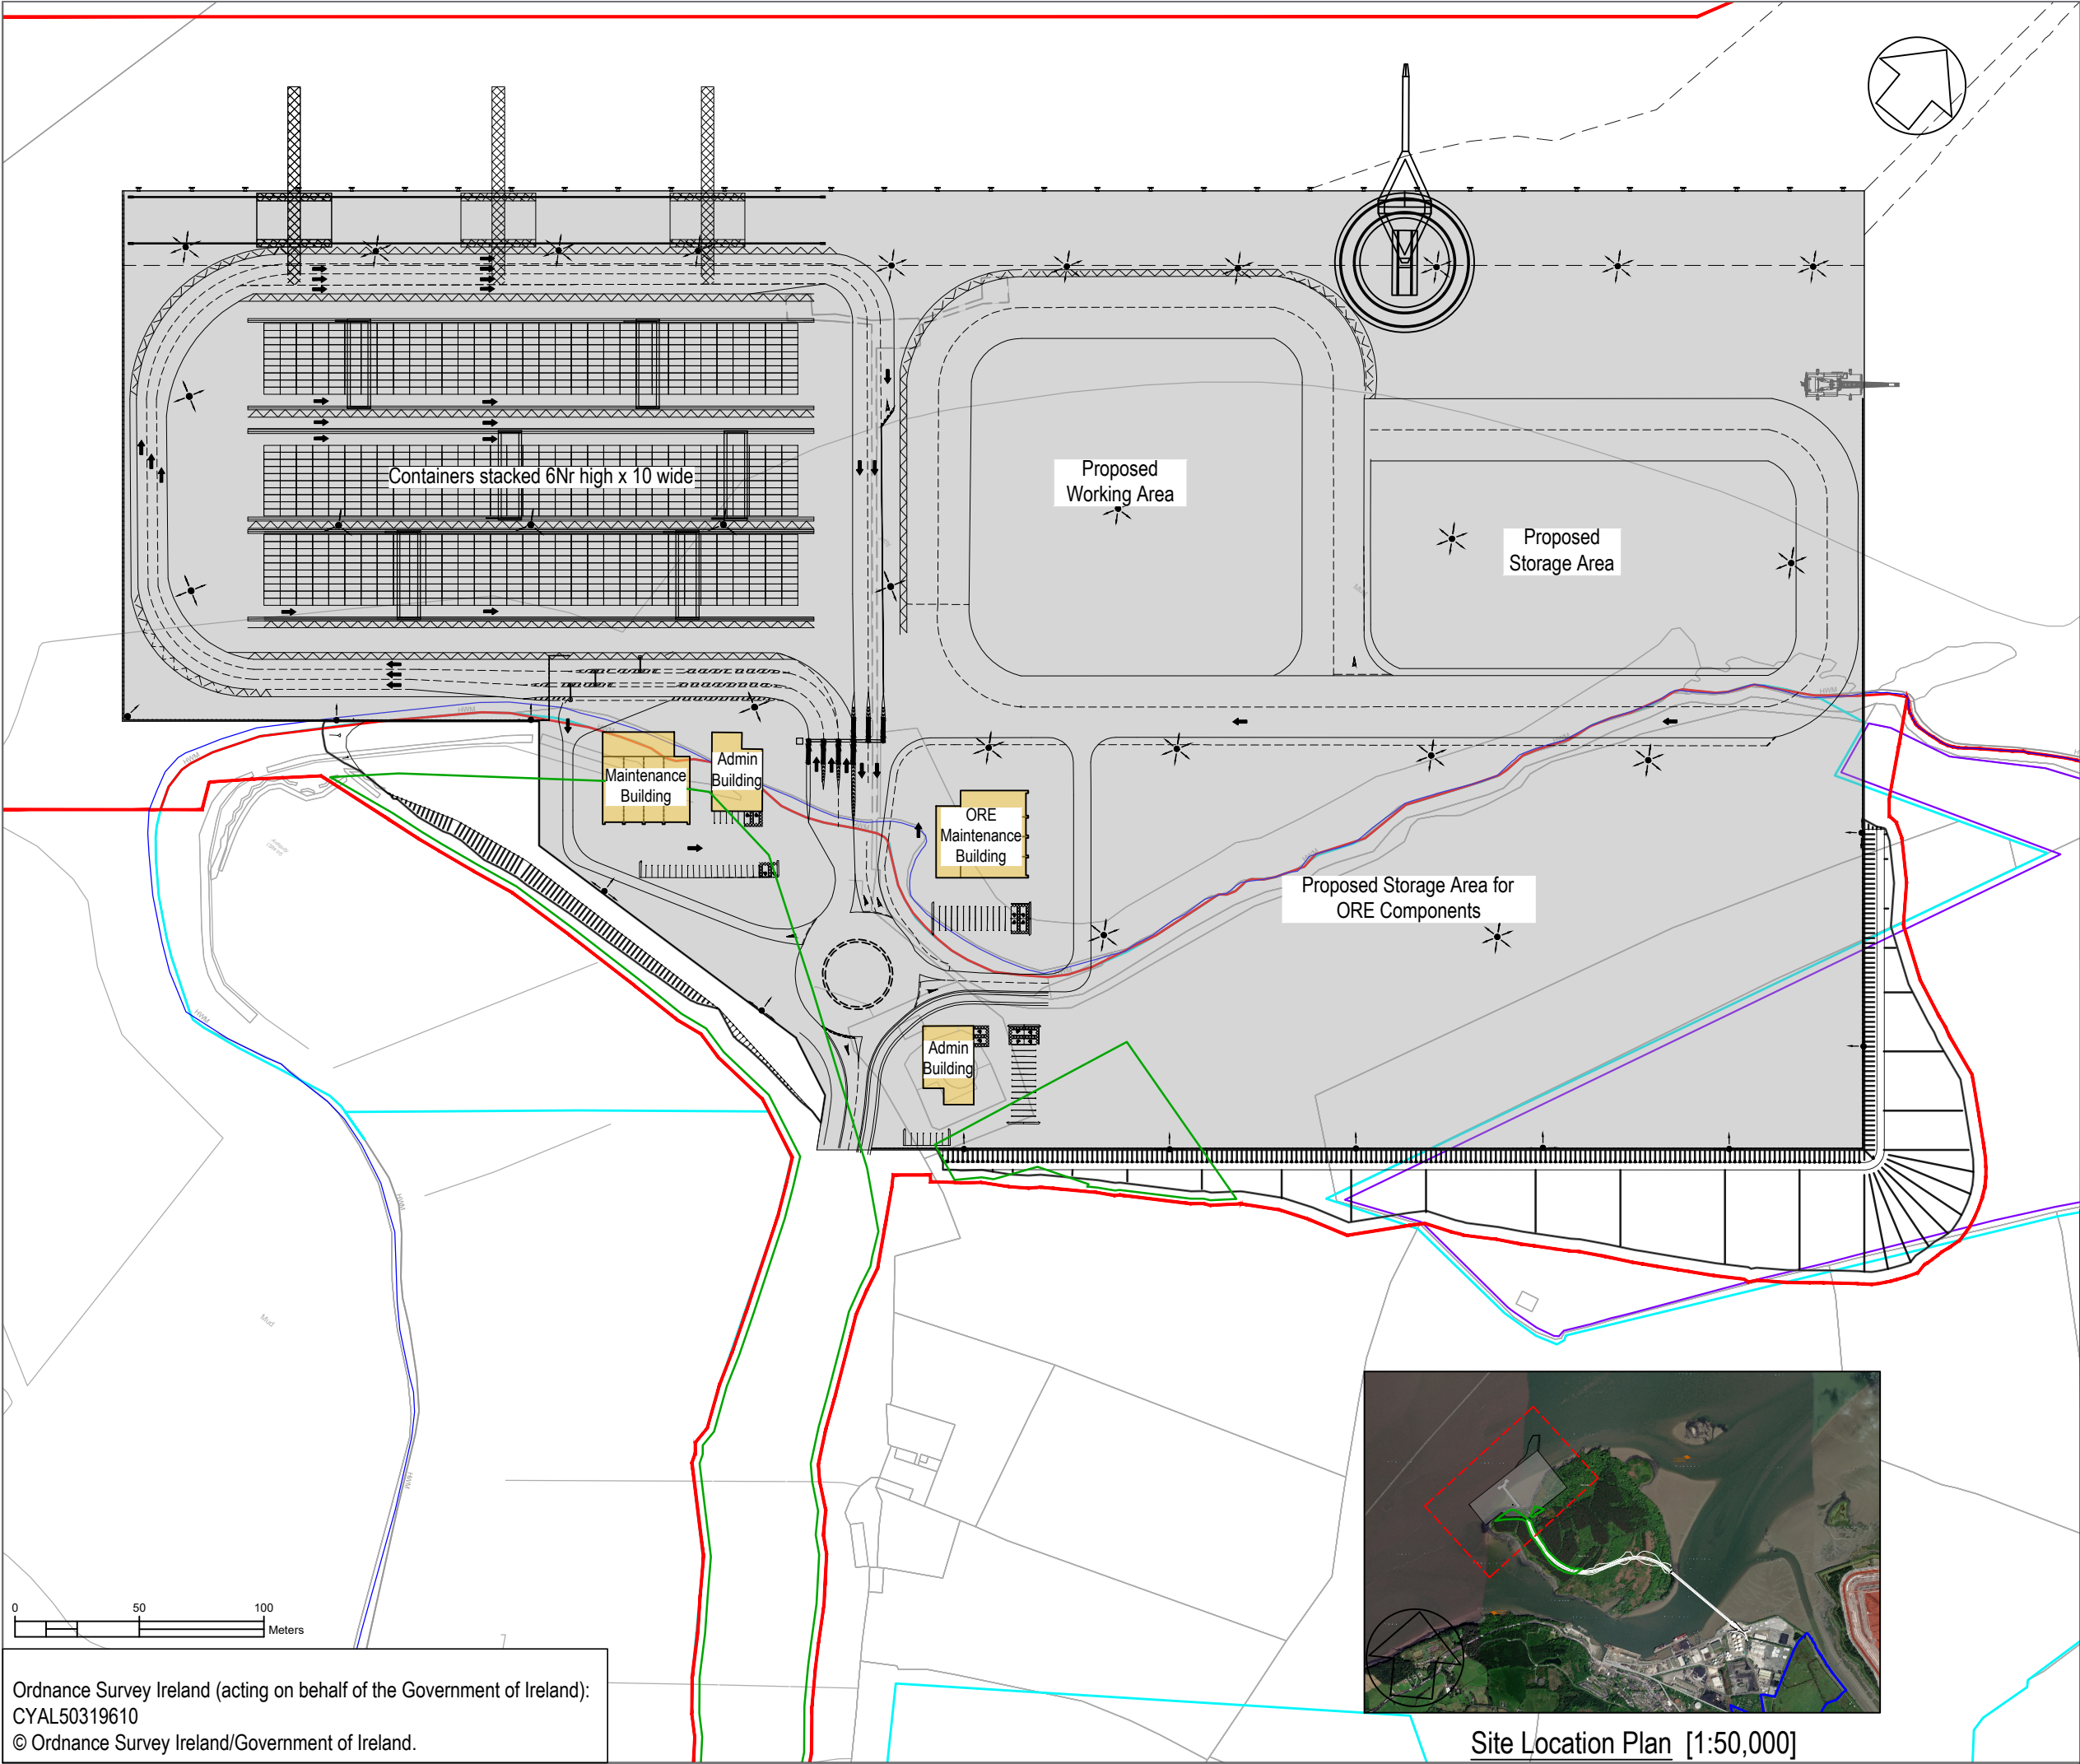

NOTES

- Verifying Dimensions.**
The contractor shall verify dimensions against such other drawings or site conditions as pertain to this part of the work.
- Existing Services.**
Any information concerning the location of existing services indicated on this drawing is intended for general guidance only. It shall be the responsibility of the contractor to determine and verify the exact horizontal and vertical alignment of all cables, pipes, etc. (both underground and overhead) before work commences.
- Issue of Drawings.**
Hard copies, dwf and pdf will form a controlled issue of the drawing. All other formats (dwg, dxf etc.) are deemed to be an uncontrolled issue and any work carried out based on these files is at the recipients own risk. RPS will not accept any responsibility for any errors arising from the use of these files, either by human error by the recipient, listing of un-dimensioned measurements, compatibility issues with the recipient's software, and any errors arising when these files are used to aid the recipients drawing production, or setting out on site.

4. Datum: Chart Datum unless noted otherwise

5. All coordinates in metres
Coordinate Projection: IRENET95 / Irish Transverse Mercator (IRENET95.IrishTM)

- SFPC Boundary (Existing Port Estates)
- Proposed Development Area
- Freehold CPO Lands to be Acquired
- Leasehold CPO Lands to be Acquired
- SFPC Boundary (Newly Acquired)
- New Quay Development Layout

C01	Application Issue	02/06/26	MH / BM / KG
Rev	Description	Date	Drm / Chk / App

Issuing Office:
Elmwood House, 74 Boucher Road
Belfast,
BT12 6RZ
Tel: +44 (0) 28 9066 7914
tetratech.com/europe

Client

Shannon Foynes Port Company

Project Name

Foynes Island Deepwater Development CPO

Sheet Title

CPO Map 4 Indicative Scheme showing Quay Layout


Model Reference

-


TTE Project Number	Drawn By	Checked By	Approved By	Scale @
IBM0845	B.M. 02/06/2026	B.M. 02/06/2026	K.A.G02/06/2026	A3 1:2500
Document Reference			Revision	Status
M0845-TTE-CPO-XX-DR-C-0004			C01	A1
Project Number - Originator - Function - Spatial - Type - Role - Number				
© Copyright Tetra Tech Consulting Limited				
TTE_A3_V1.1				

Ordnance Survey Ireland (acting on behalf of the Government of Ireland):
CYAL50319610
© Ordnance Survey Ireland/Government of Ireland.

Site Location Plan [1:50,000]

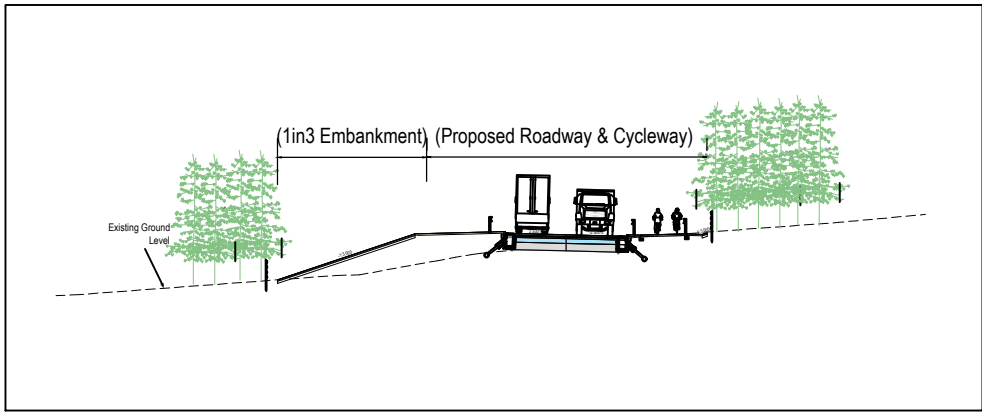

Typical Section A-A [1:500]

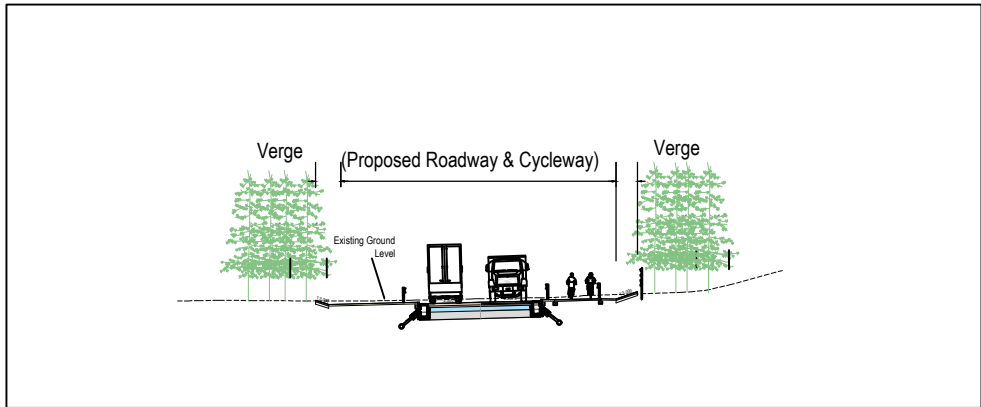

Typical Section B-B [1:500]



Site Location Plan [1:20,000]

Ordnance Survey Ireland (acting on behalf of the Government of Ireland):
CYAL50319610
© Ordnance Survey Ireland/Government of Ireland.


NOTES

1. Verifying Dimensions.
The contractor shall verify dimensions against such other drawings or site conditions as pertain to this part of the work.
2. Existing Services.
Any information concerning the location of existing services indicated on this drawing is intended for general guidance only. It shall be the responsibility of the contractor to determine and verify the exact horizontal and vertical alignment of all cables, pipes, etc. (both underground and overhead) before work commences.
3. Issue of Drawings.
Hard copies, dwf and pdf will form a controlled issue of the drawing. All other formats (dwg, dxf etc.) are deemed to be an uncontrolled issue and any work carried out based on these files is at the recipient's own risk. RPS will not accept any responsibility for any errors arising from the use of these files, either by human error by the recipient, listing of un-dimensioned measurements, compatibility issues with the recipient's software, and any errors arising when these files are used to aid the recipient's drawing production, or setting out on site.

4. Datum: Chart Datum unless noted otherwise

5. All coordinates in metres
Coordinate Projection: IRENET95 / Irish Transverse Mercator (IRENET95.IrishTM)

- SFPC Boundary (Existing Port Estates)
- Proposed Development Area
- Geo-referenced Map Coordinate

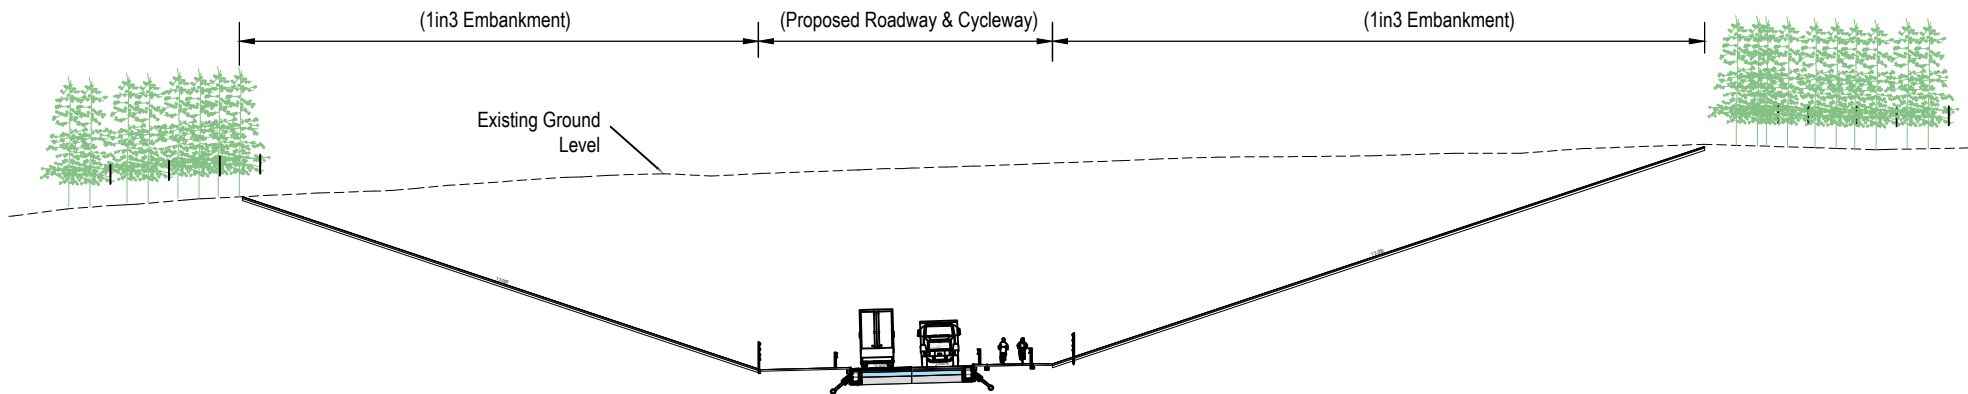

Typical Section C-C [1:500]

C01	Application Issue	02/06/26	MH / BM / KG
Rev	Description	Date	Drm / Chk / App



Issuing Office:
Elmwood House, 74 Boucher Road
Belfast,
BT12 6RZ
Tel: +44 (0) 28 9066 7914
tetratech.com/europe

Client
Shannon Foyes Port Company

Project Name
Foyes Island Deepwater Development
CPO

Sheet Title
CPO Map 5 - Road Sections

Model Reference
-

TTE Project Number	Drawn By	Checked By	Approved By	Scale @
IBM0845	B.M. 02/06/2026	B.M. 02/06/2026	K.A.02/06/2026	A3 1:5000

Document Reference	Revision	Status
M0845-TTE-CPO-XX-DR-C-0005	C01	A1

Project Number - Originator - Function - Spatial - Type - Role - Number
© Copyright Tetra Tech Consulting Limited

TTE_A3_V1.1