


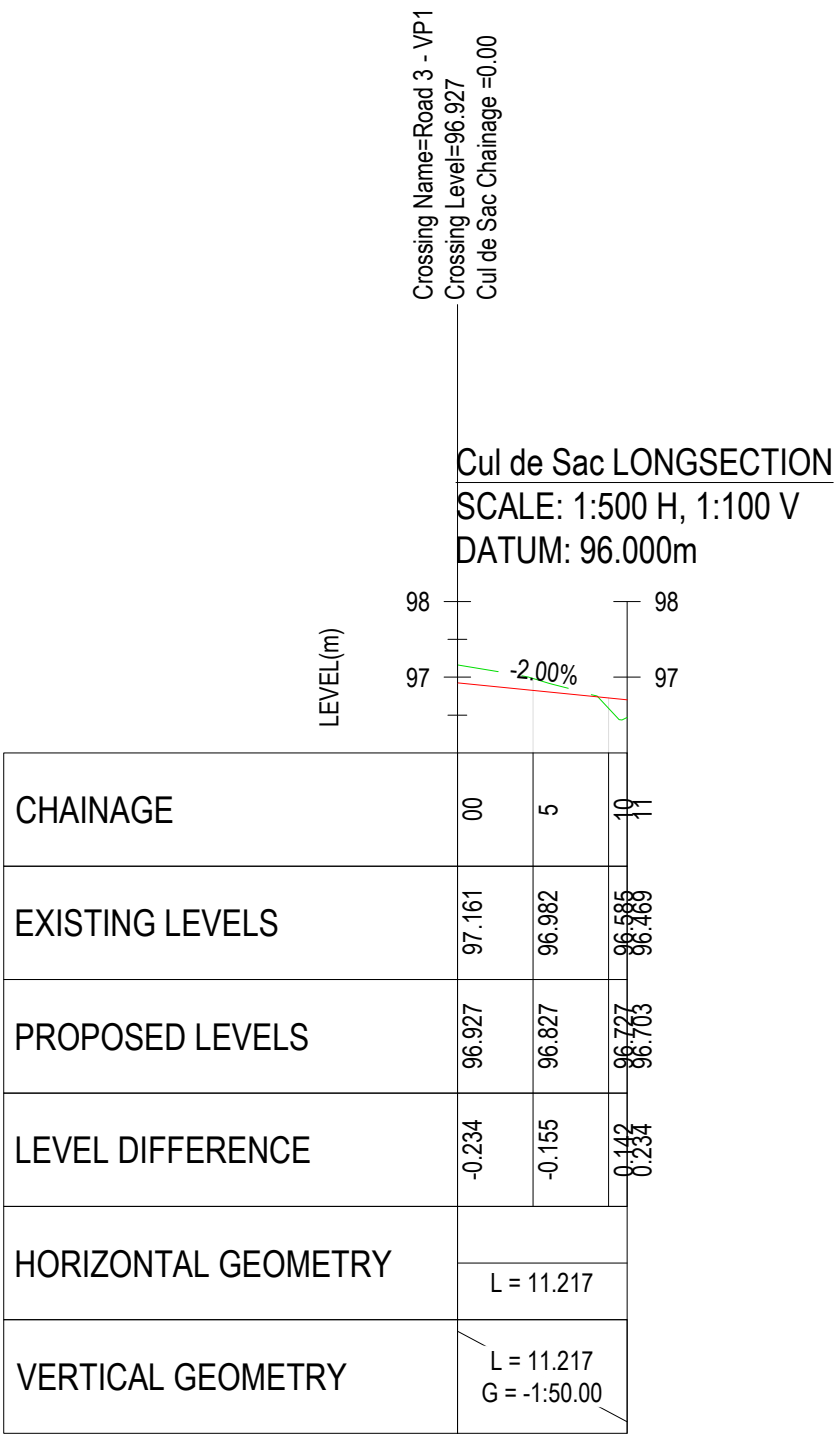

— EXISTING GROUND CONTOURS
- - - PROPOSED ROAD PROFILE
-1:50 PROPOSED ROAD GRADIENT