
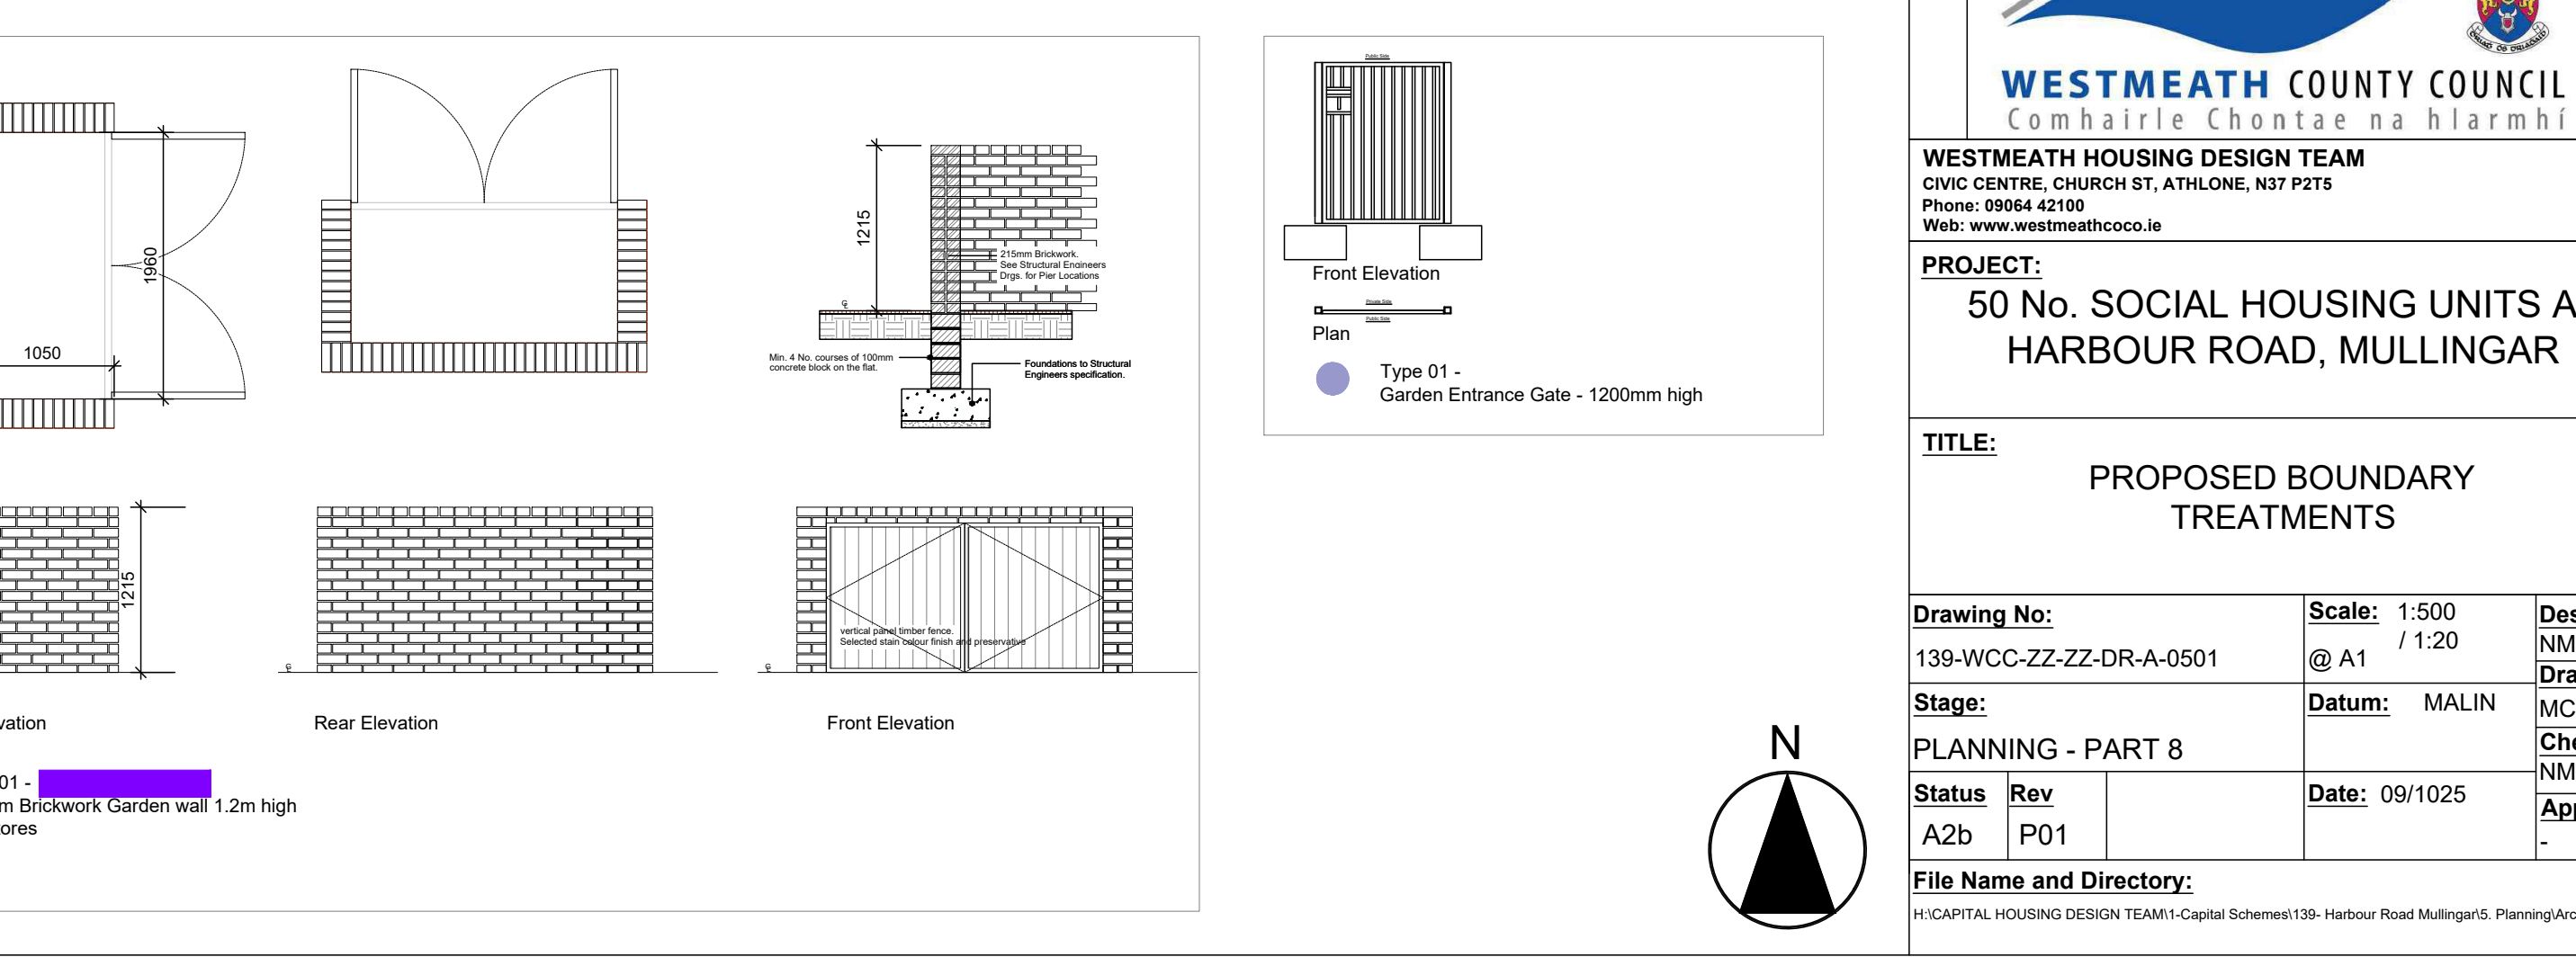
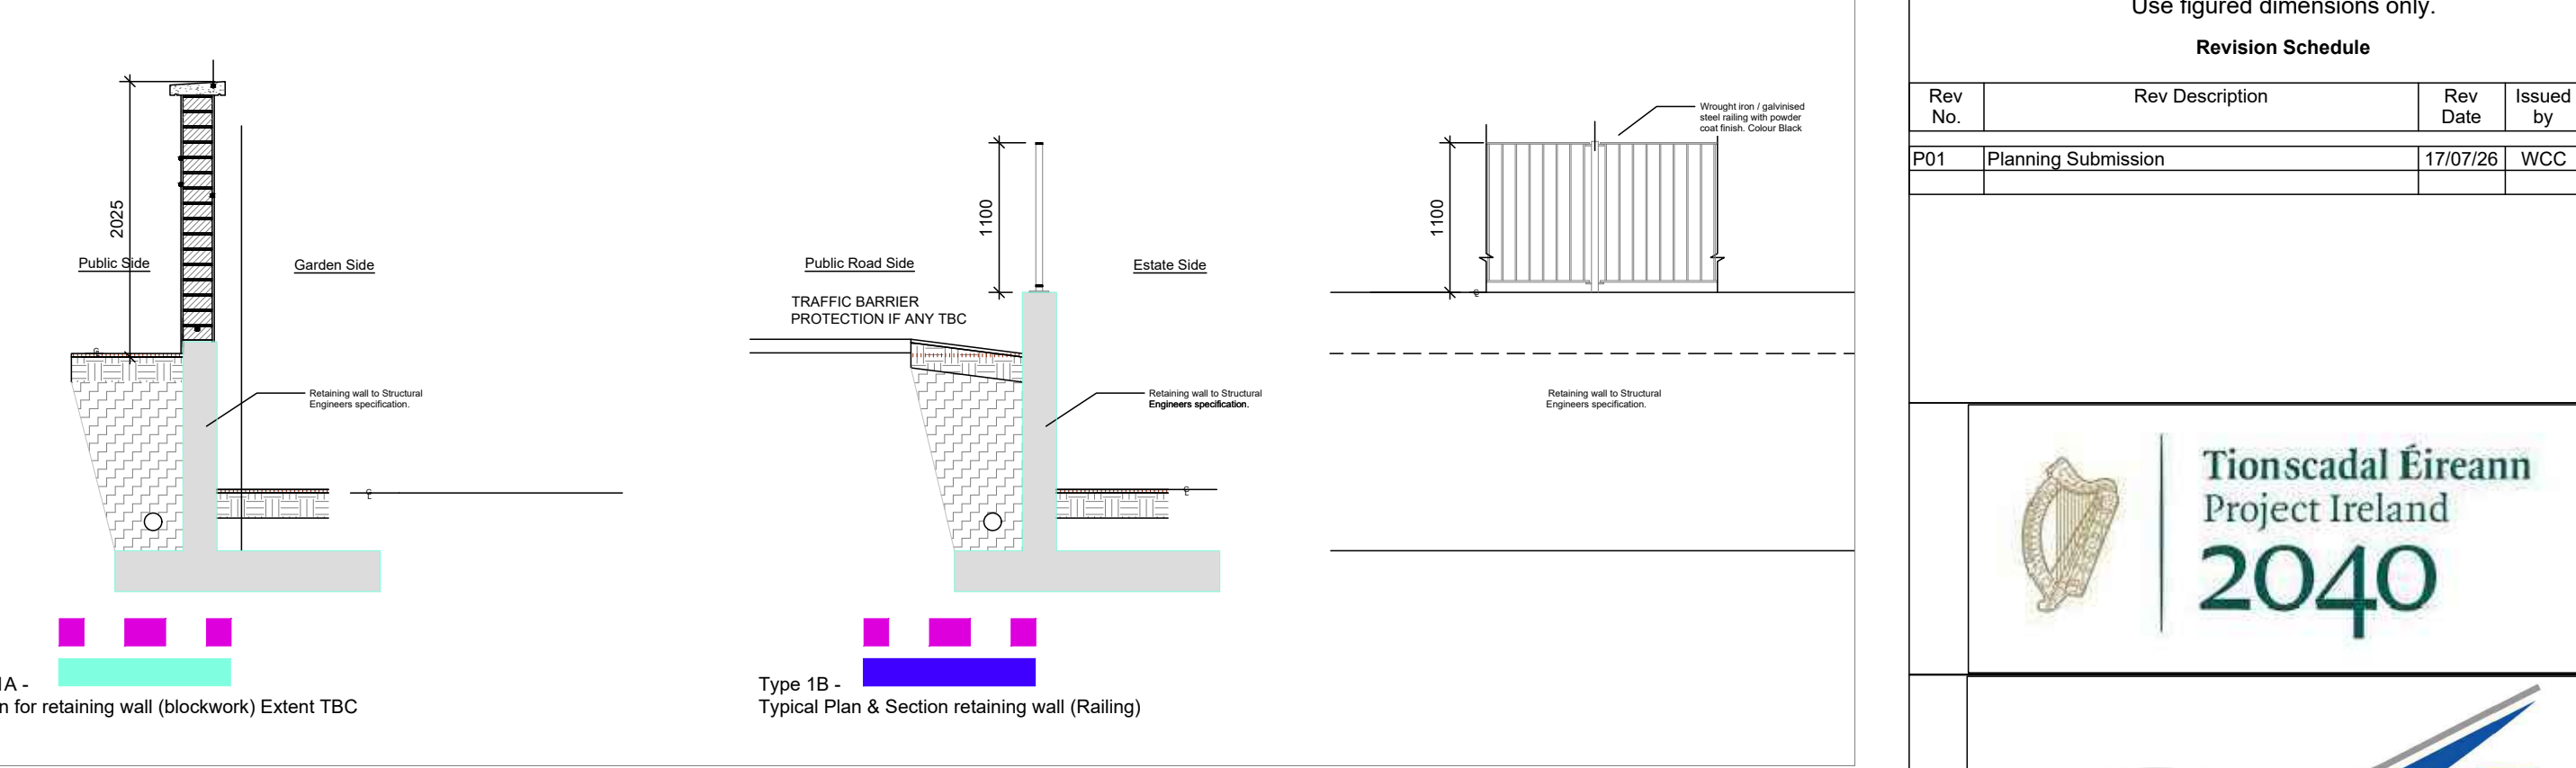
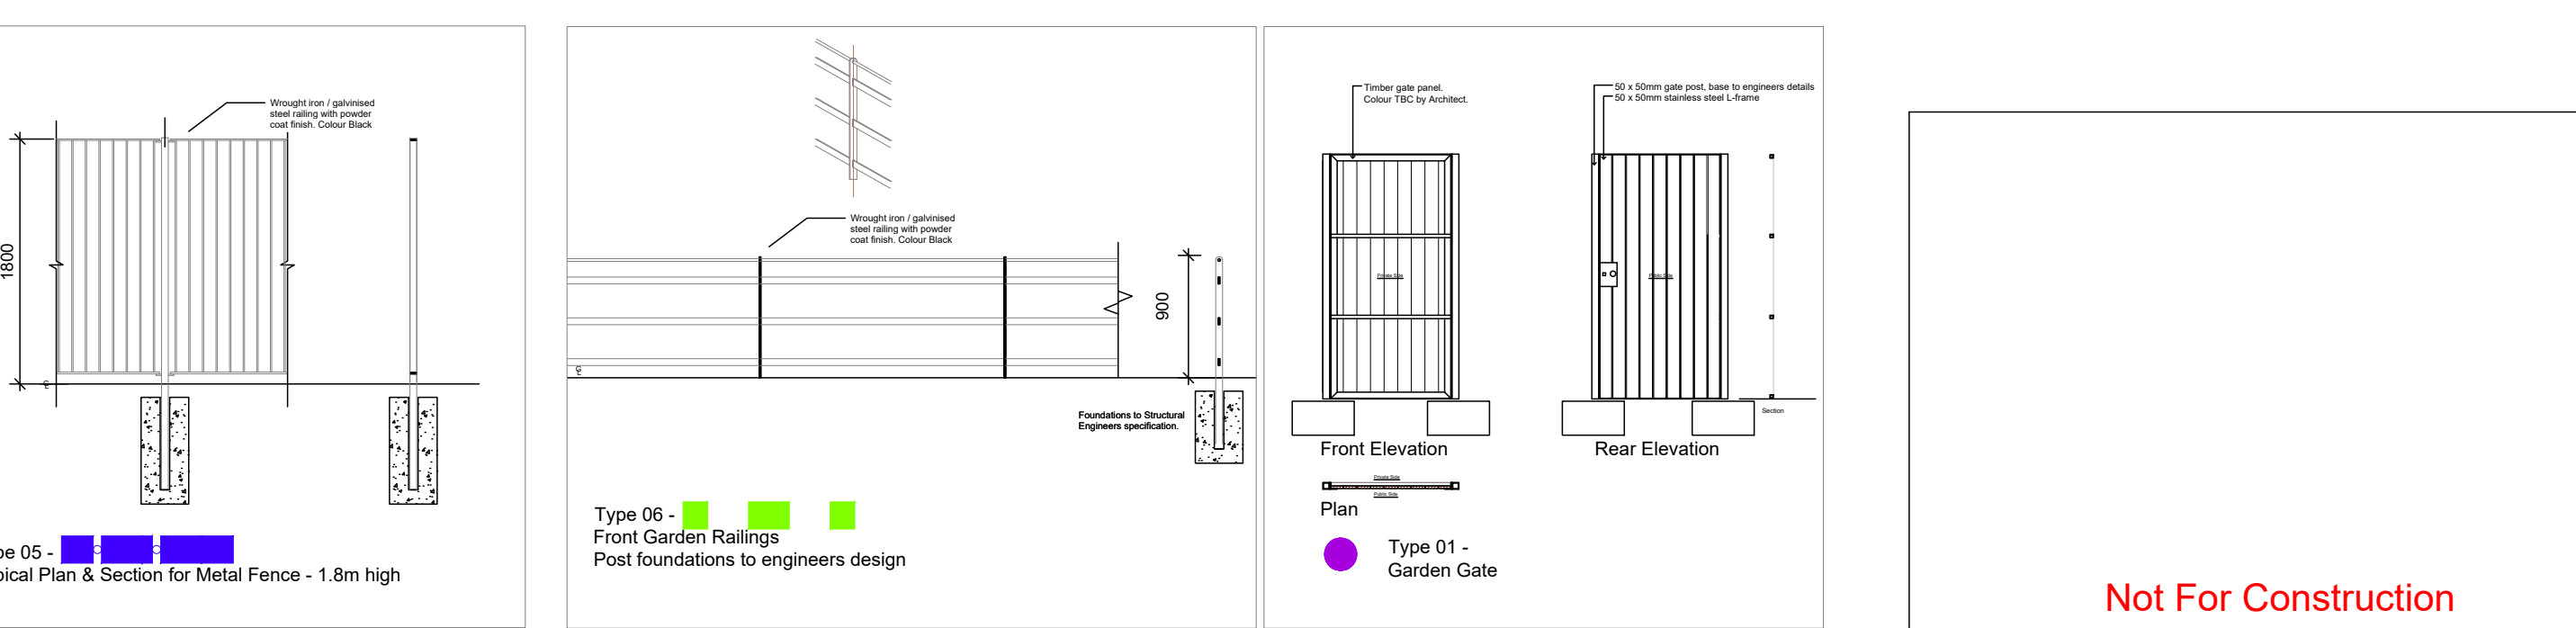
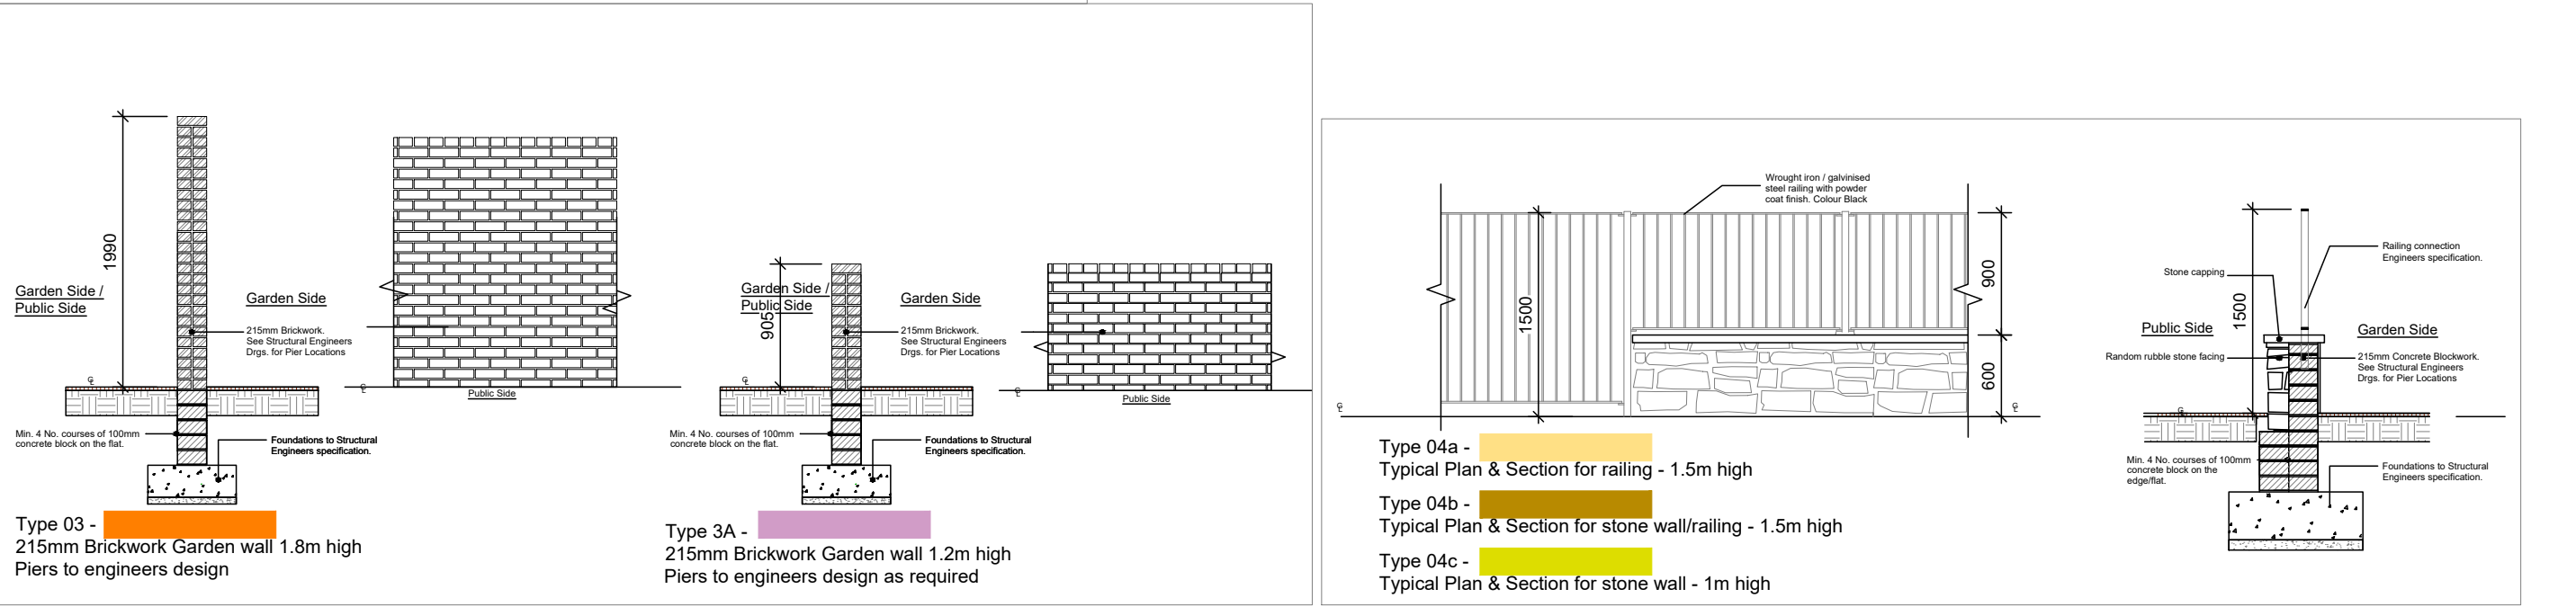
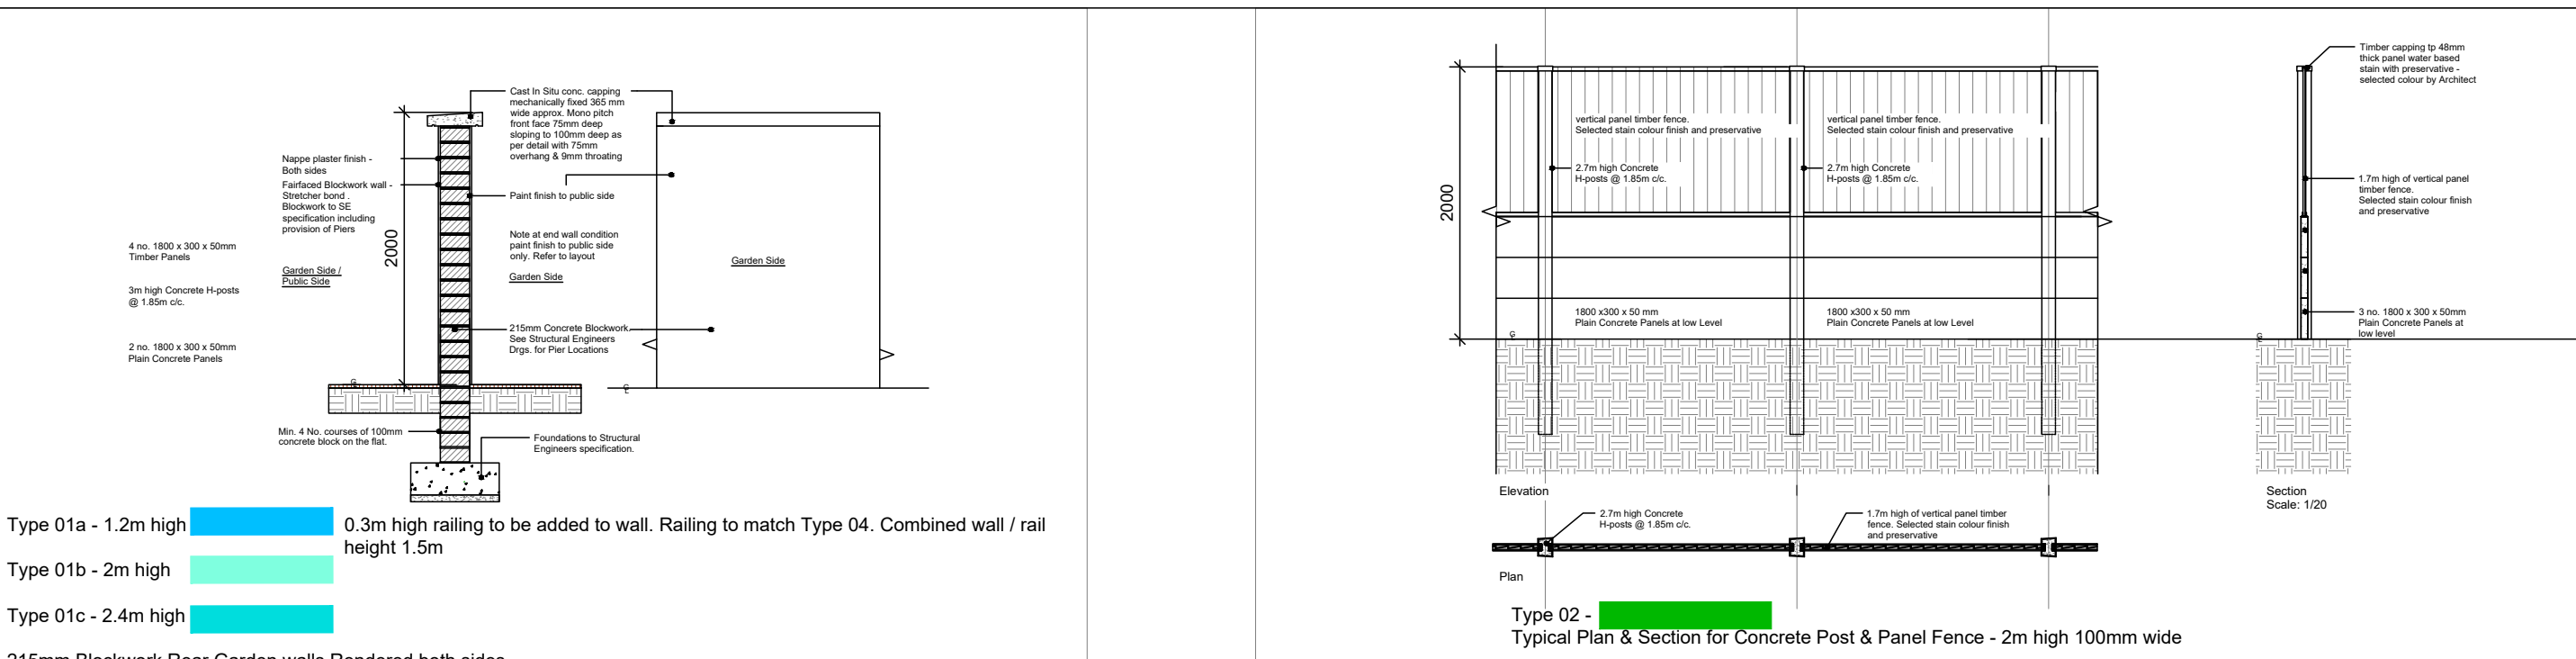


Primary Care Centre

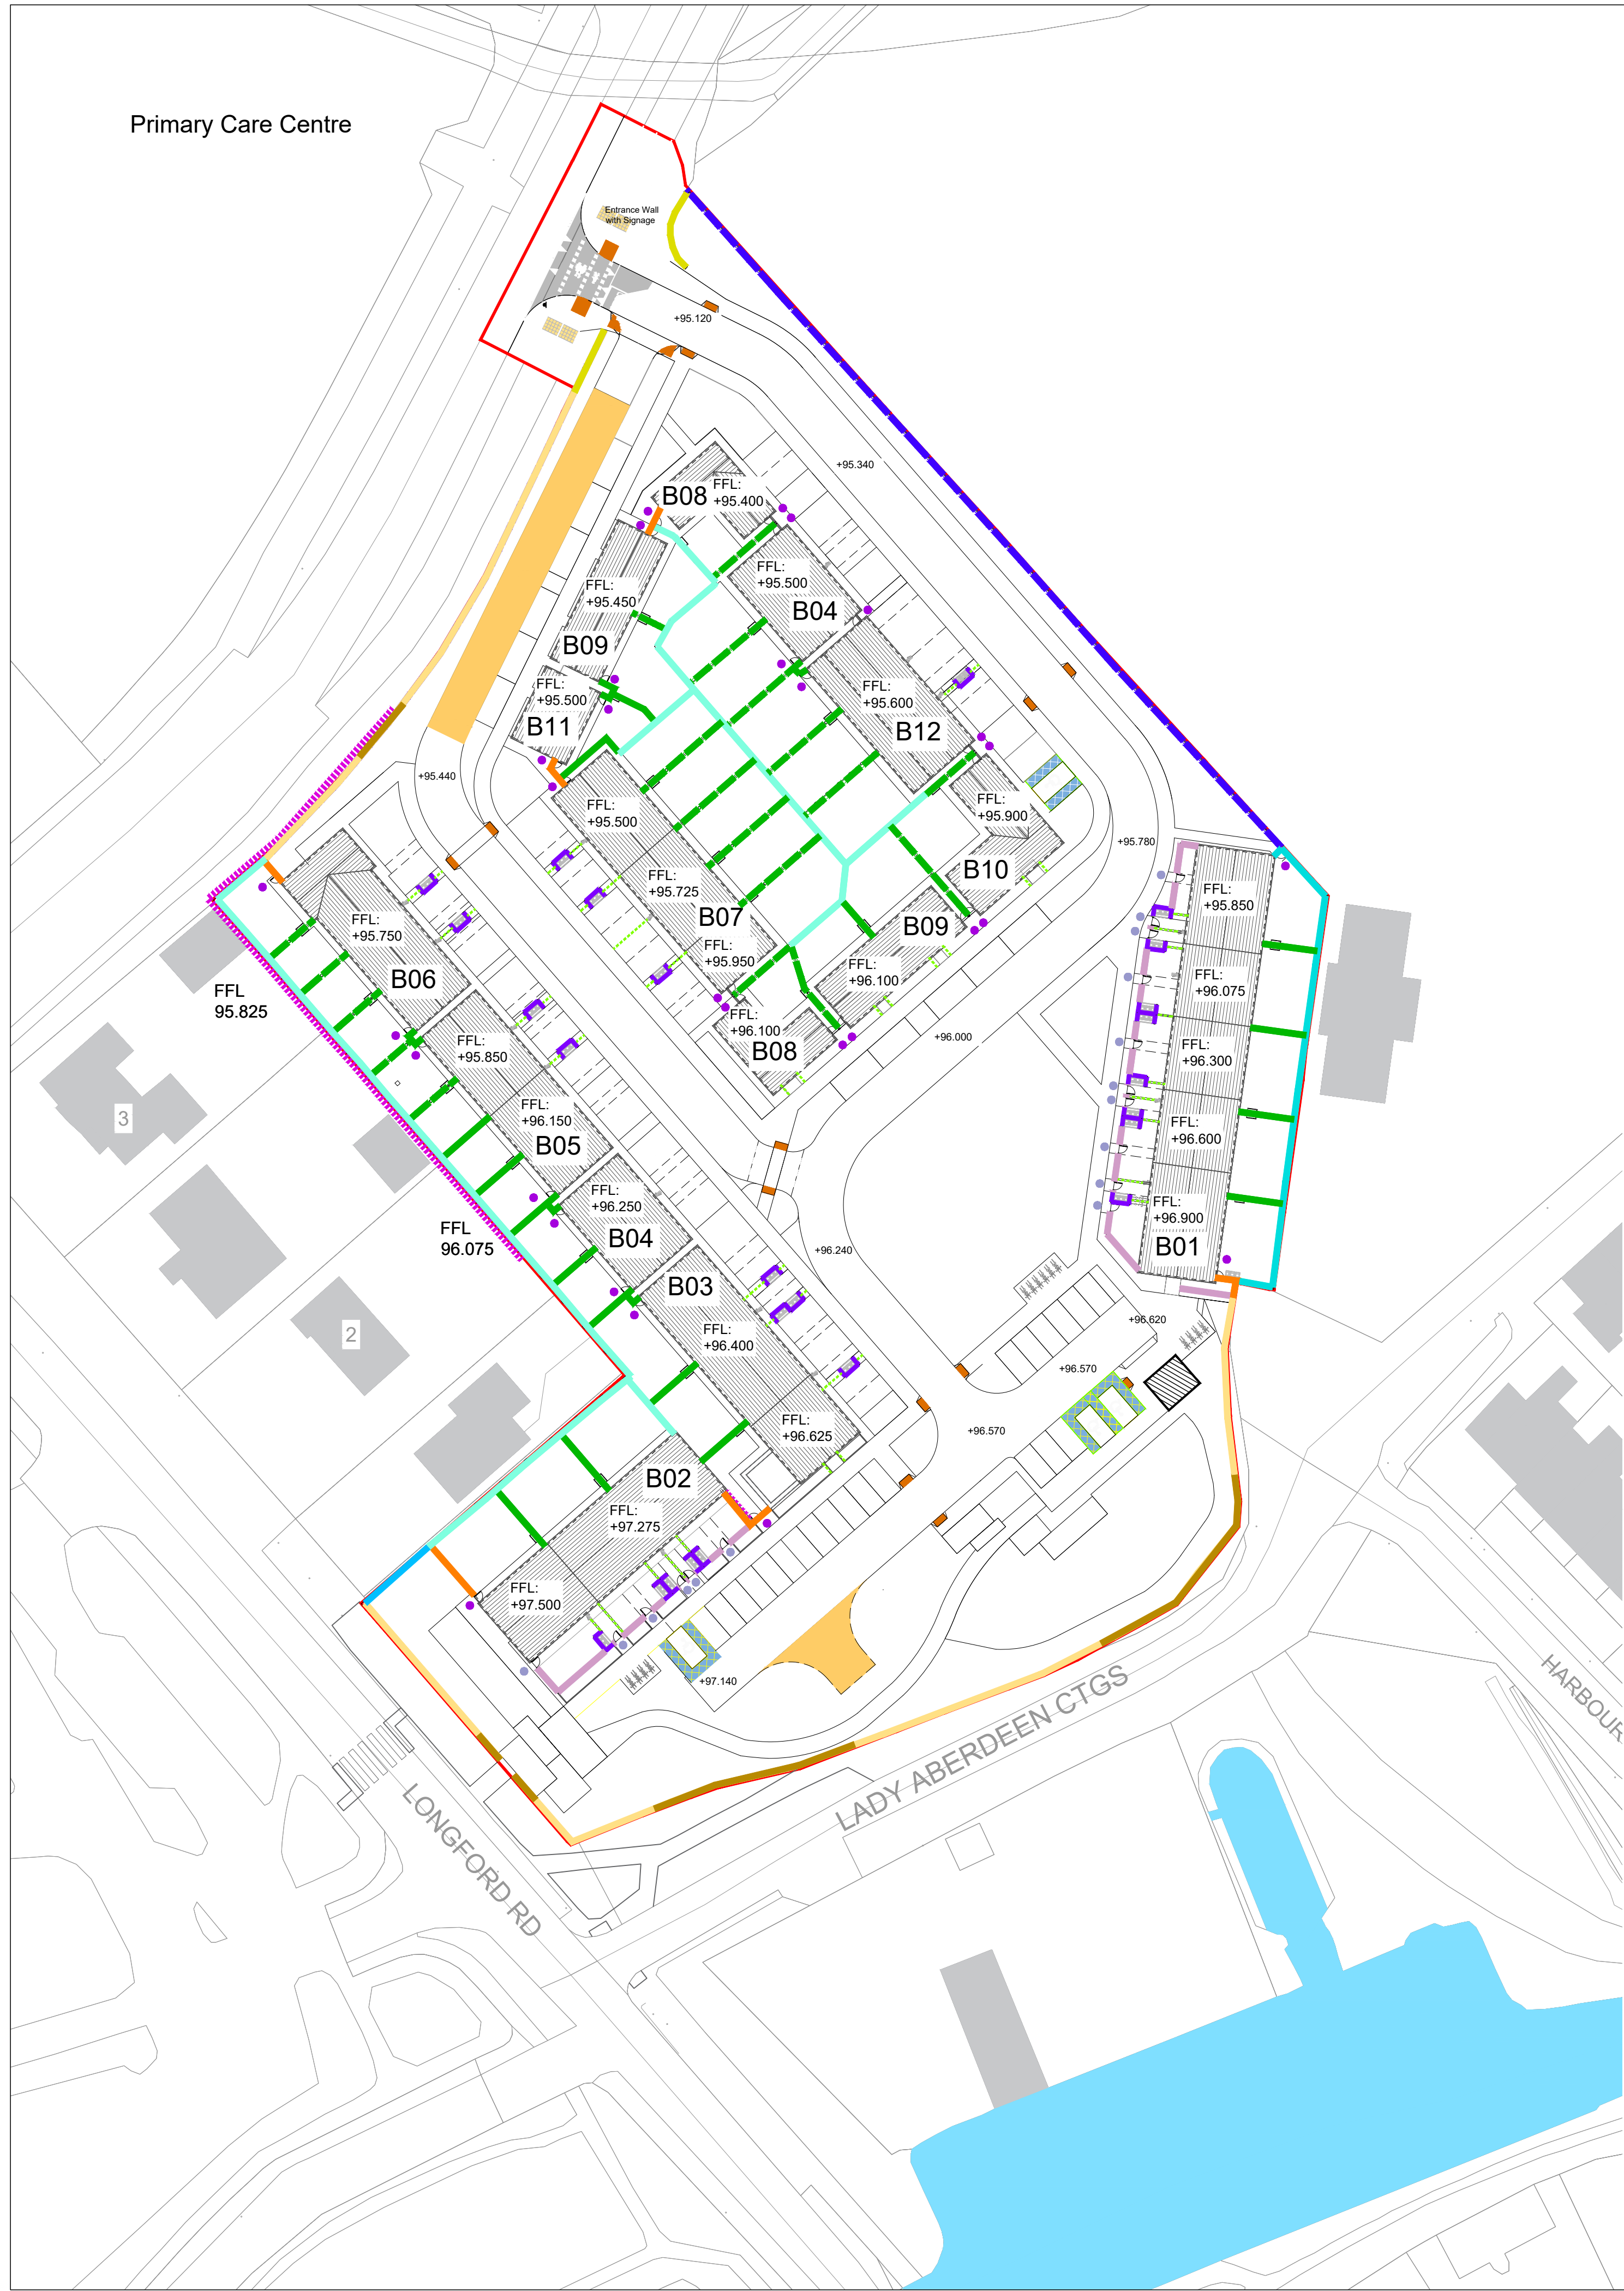

Not For Construction

Do not scale drawings.
Use figured dimensions only.

Revision Schedule

Rev No.	Rev Description	Rev Date	Issued by	Issued to
P01	Planning Submission	17/07/26	WCC	WCC

Tionscatal Eireann Project Ireland 2040

WESTMEATH COUNTY COUNCIL
Comhairle Chontae na hIarmhí

WESTMEATH HOUSING DESIGN TEAM
CIVIC CENTRE, CHURCH ST, ATHLONE, N37 P2T5
Phone: 08964 42100
Web: www.westmeathcoco.ie

PROJECT:
50 No. SOCIAL HOUSING UNITS AT HARBOUR ROAD, MULLINGAR

TITLE:
PROPOSED BOUNDARY TREATMENTS

Drawing No:	Scale:	Designed
139-WCC-ZZ-ZR-A-0501	1:500 / 1:20 @ A1	NMG
Stage:	Datum:	Drawn
PLANNING - PART 8	MALIN	MC / AC
Status	Rev	Checked
A2b	P01	NMG
File Name and Directory:	Date:	Approved
H:\CAPITAL HOUSING DESIGN TEAM\1-Capital Schemes\139- Harbour Road Mullingar\5. Planning\Architectural	09/10/25	-