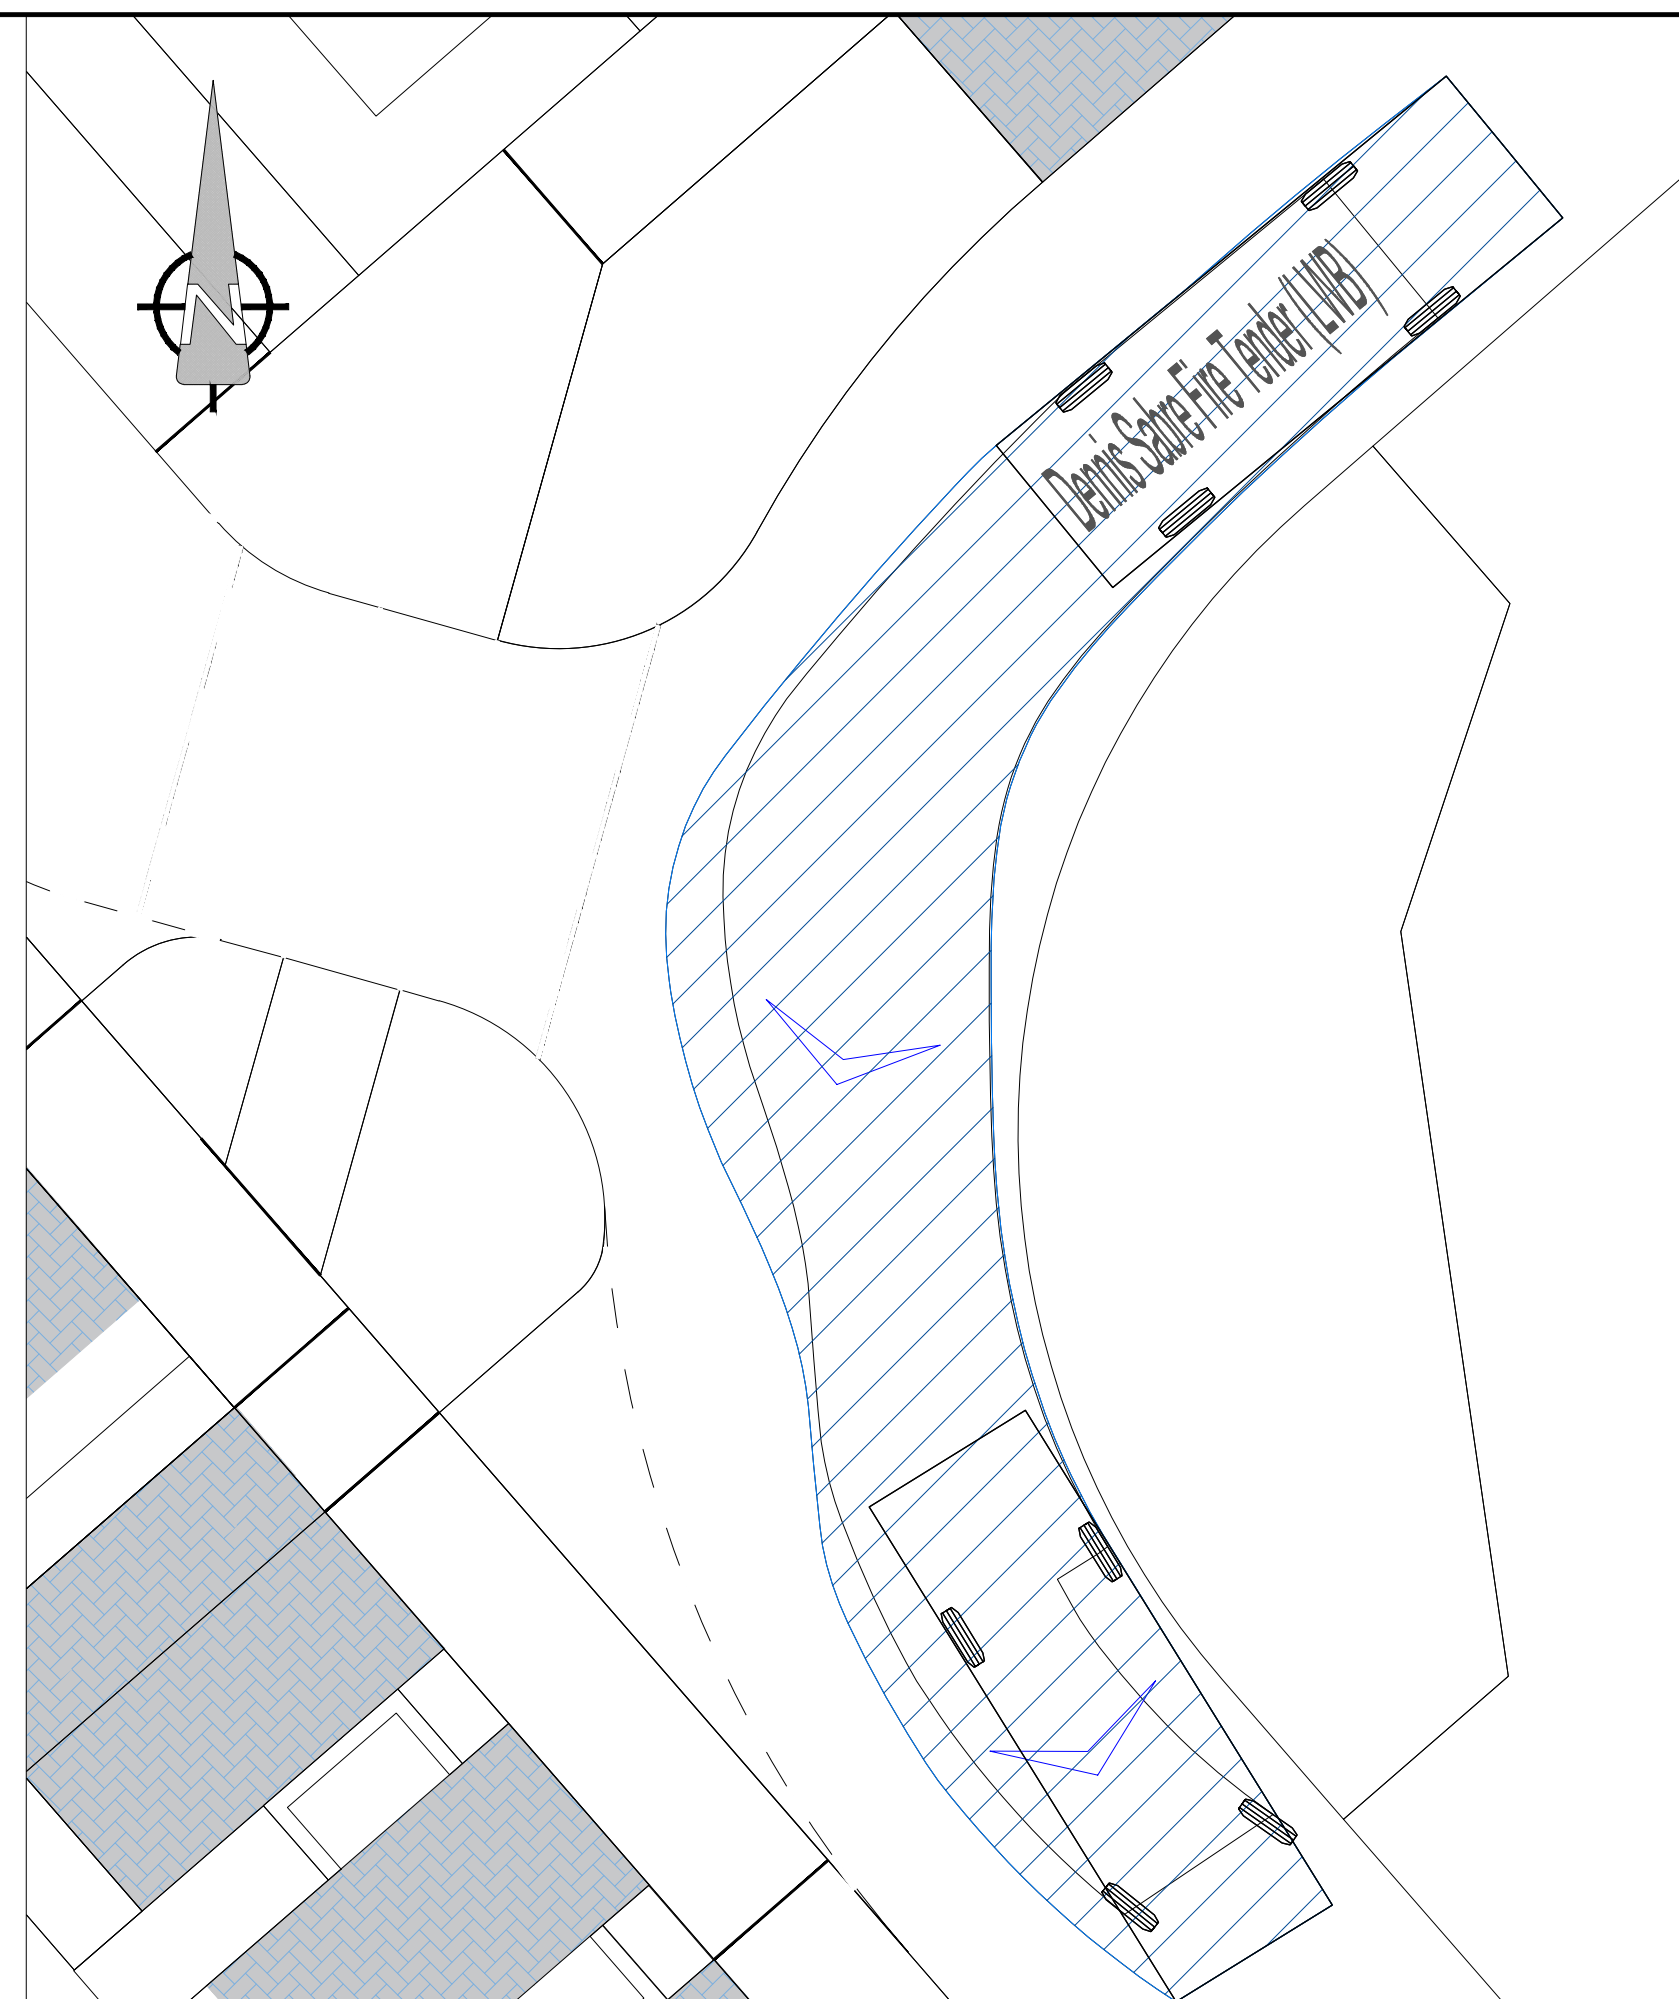
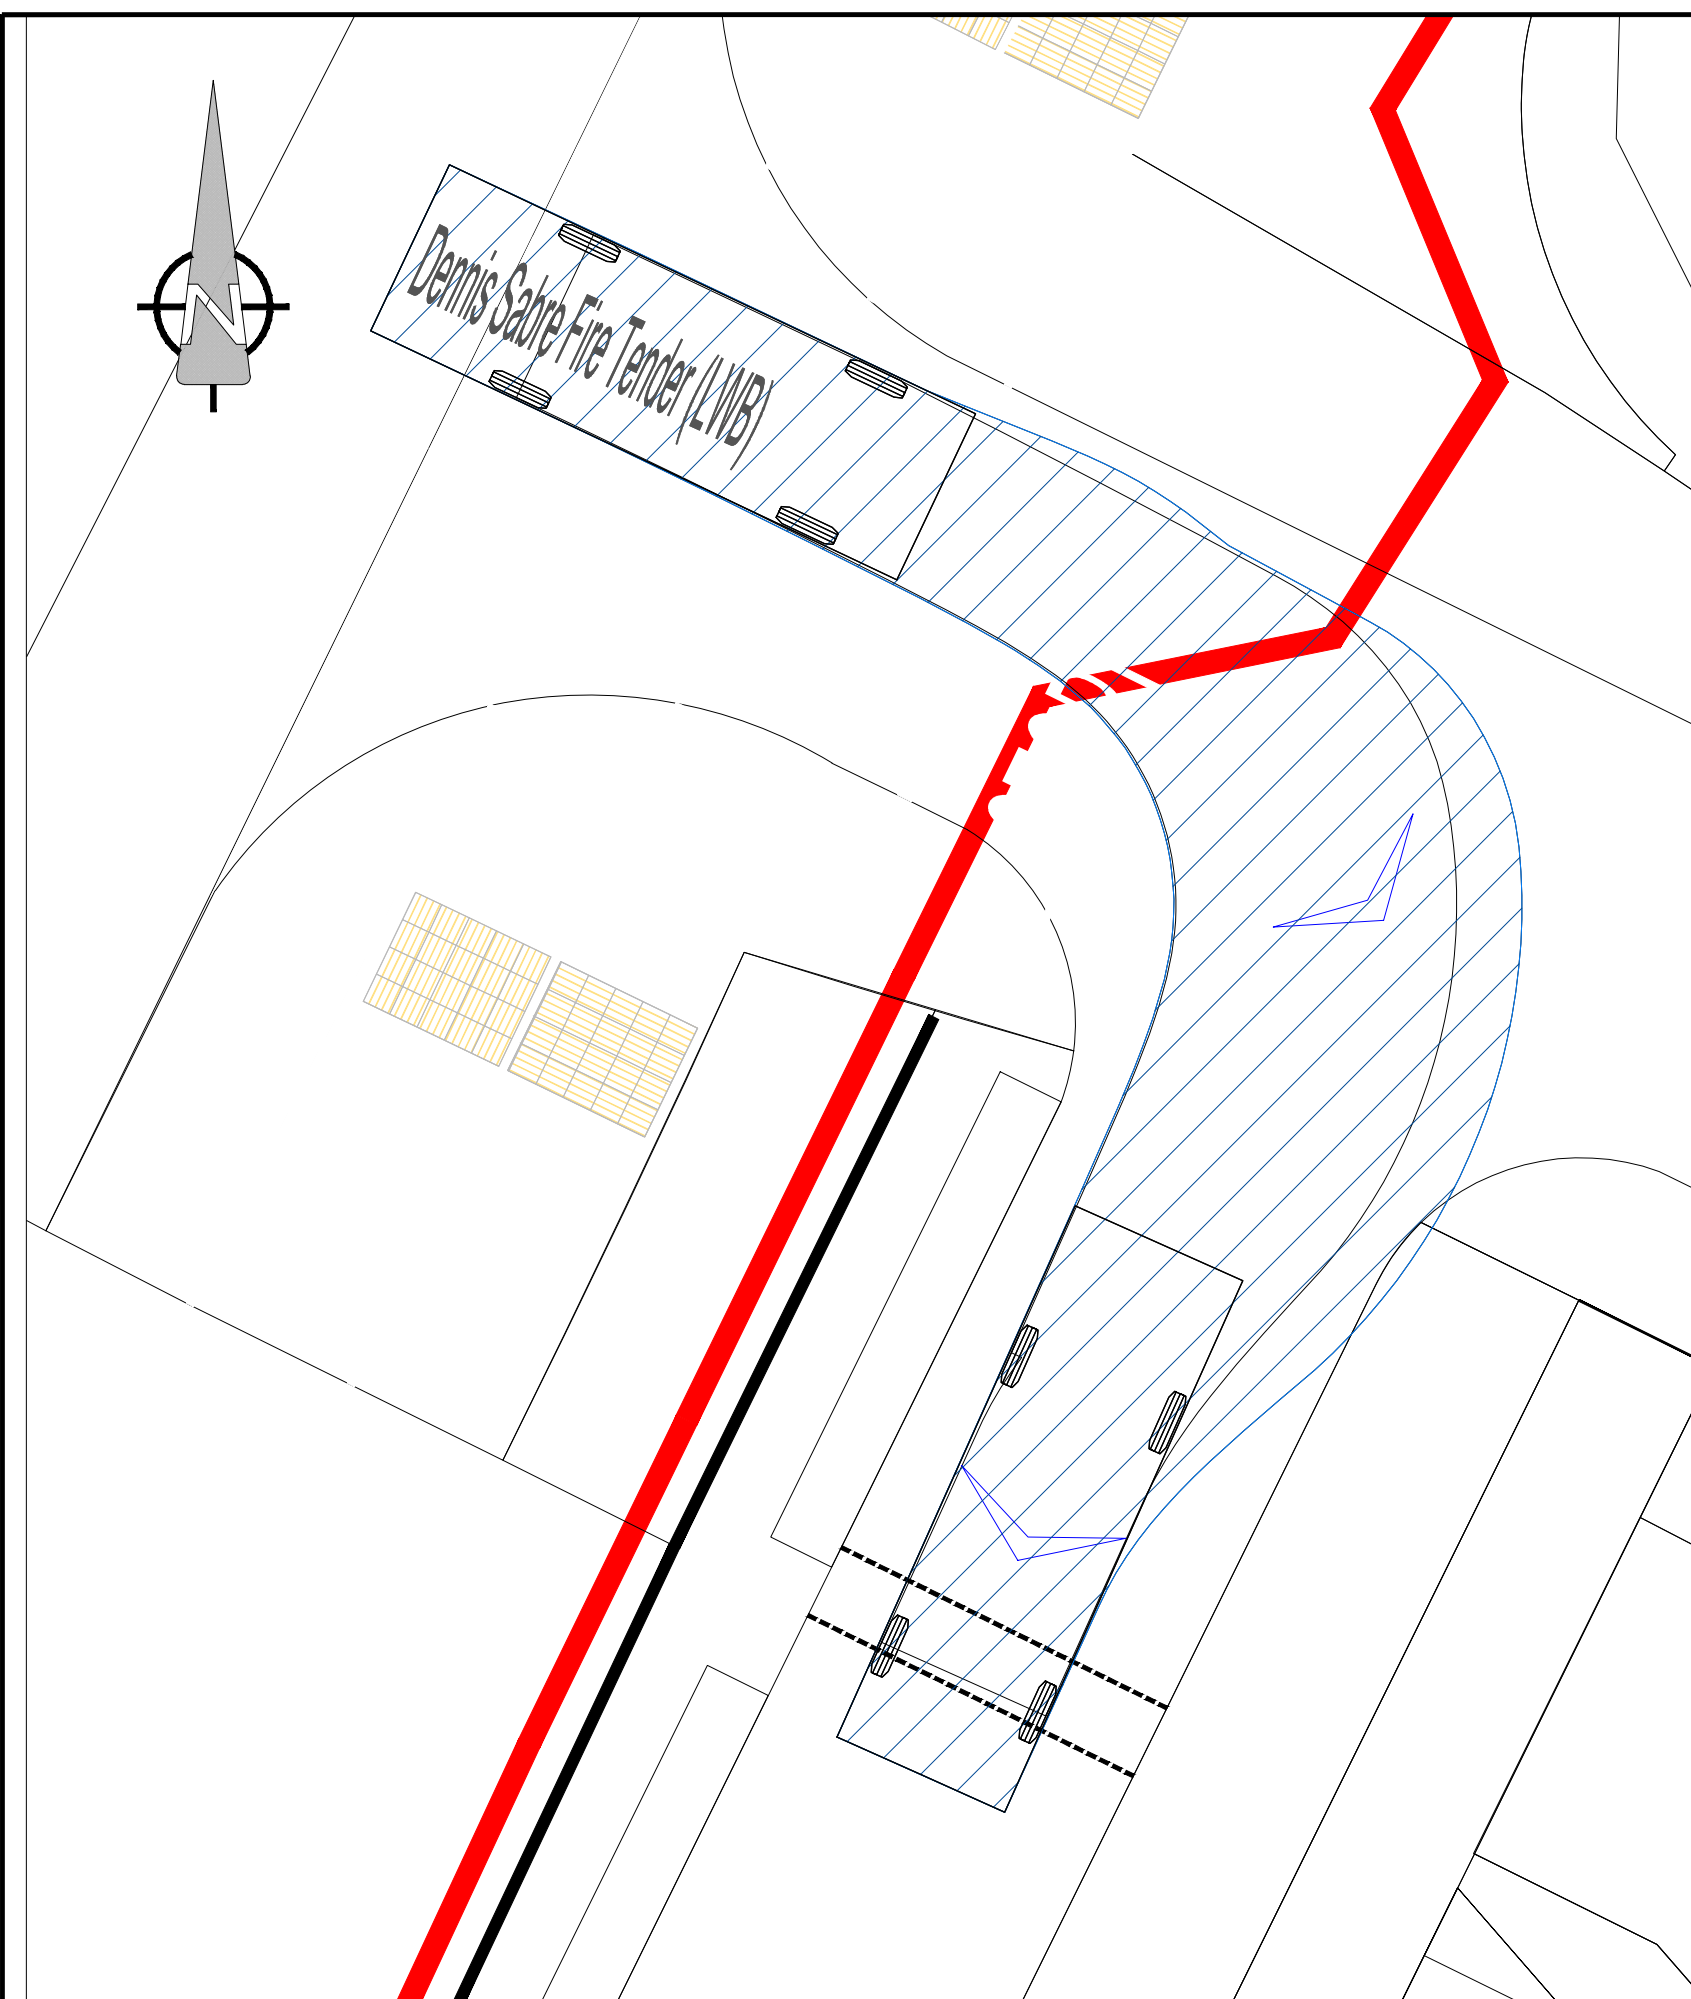




DATE: 28/05/2026
FILE LOCATION: J:\PROJECTS\26019 - HARBOUR ROAD, MULLINGAR, MHT\BIM\101 - CIVIL\01 - WIP\02 - SHEETS\26019-MHT-XX-ZZ-DR-T-0001.DWG

© MEINHARDT (IF) ALL RIGHTS RESERVED

FOR PLANNING

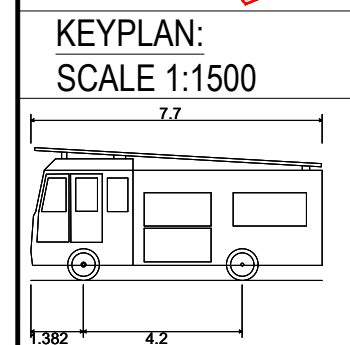
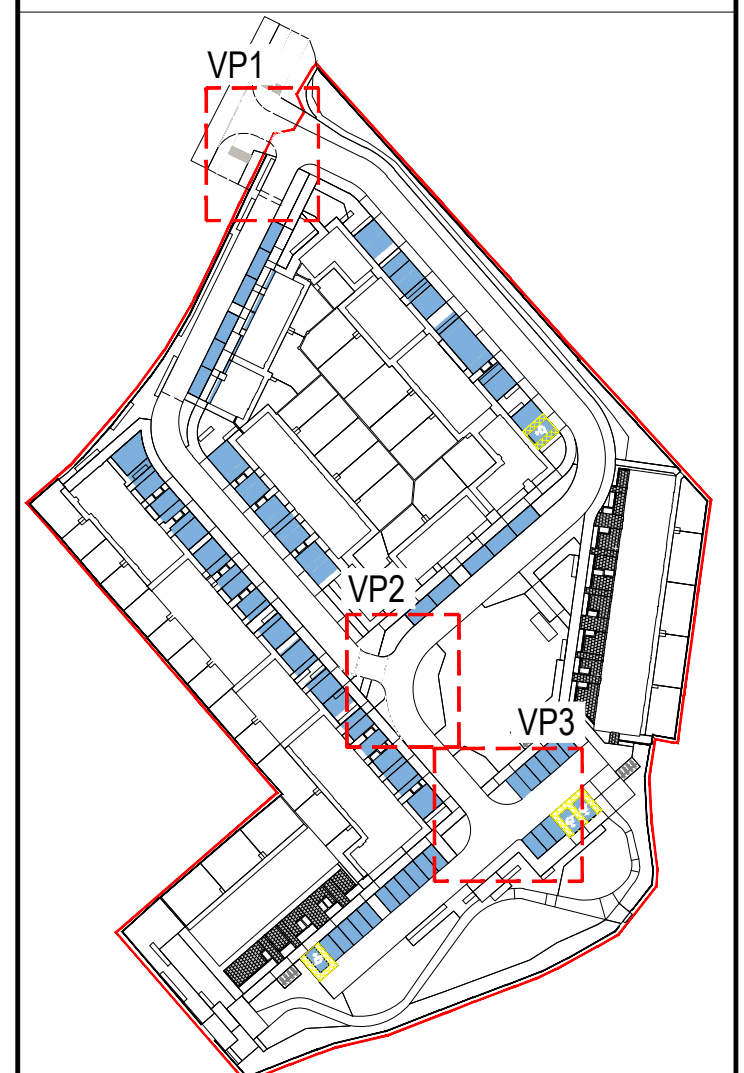
[illegible]

NOTES:

1. THIS DRAWING IS TO BE READ IN CONJUNCTION WITH ALL OTHER RELEVANT ARCHITECTURAL AND ENGINEERING DRAWINGS, ANY DISCREPANCIES, ERRORS OR OMISSIONS TO BE BROUGHT TO THE ATTENTION OF THE DESIGNER.
2. ALL DIMENSIONS TO BE CHECKED BY THE CONTRACTOR ON SITE PRIOR TO COMMENCEMENT OF WORKS.
3. MEINHARDT LIMITED TO BE INFORMED BY THE CONTRACTOR OF ANY DISCREPANCIES PRIOR TO THE COMMENCEMENT OF WORKS ON SITE.
4. DIMENSIONS OF ALL BOUNDARIES AND ADJOINING ROADS TO BE CHECKED ON SITE PRIOR TO COMMENCEMENT OF WORKS.
5. DO NOT SCALE, ALL MEASUREMENTS AND COORDINATES TO BE CHECKED ON SITE.

KEY:

-  - SITE BOUNDARY
-  - FORWARD MOVEMENT
-  - REVERSE MOVEMENT



Dennis Sabre Fire Tender (LWB)	
Overall Length	7.700m
Overall Width	2.430m
Overall Body Height	3.512m
Min Body Ground Clearance	0.397m
Track Width	2.380m
Lock-to-lock time	5.00s
Curb to Curb Turning Radius	7.400m







MEINHARDT
The Greenway, Block C - Ardilaun Court, St. Stephen's Green, Dublin 2, D02 TD28
Telephone: +353 (0)1 525 2515
www.meinhardt.ie

PROJECT
NEW RESIDENTIAL DEVELOPMENT,
HARBOUR ROAD,
MULLINGAR, Co. WESTMEATH.

CLIENT
WESTMEATH COUNTY COUNCIL.

TITLE
SWEPT PATH ANALYSIS
FIRE TENDER

DISCIPLINE CIVIL			SCALE SHOWN
DRAWN ED	DESIGNED ED	CHECKED AL	APPROVED AL
DRAWING No 26019-MHT-XX-ZZ-DR-T-0001			ISSUE P02

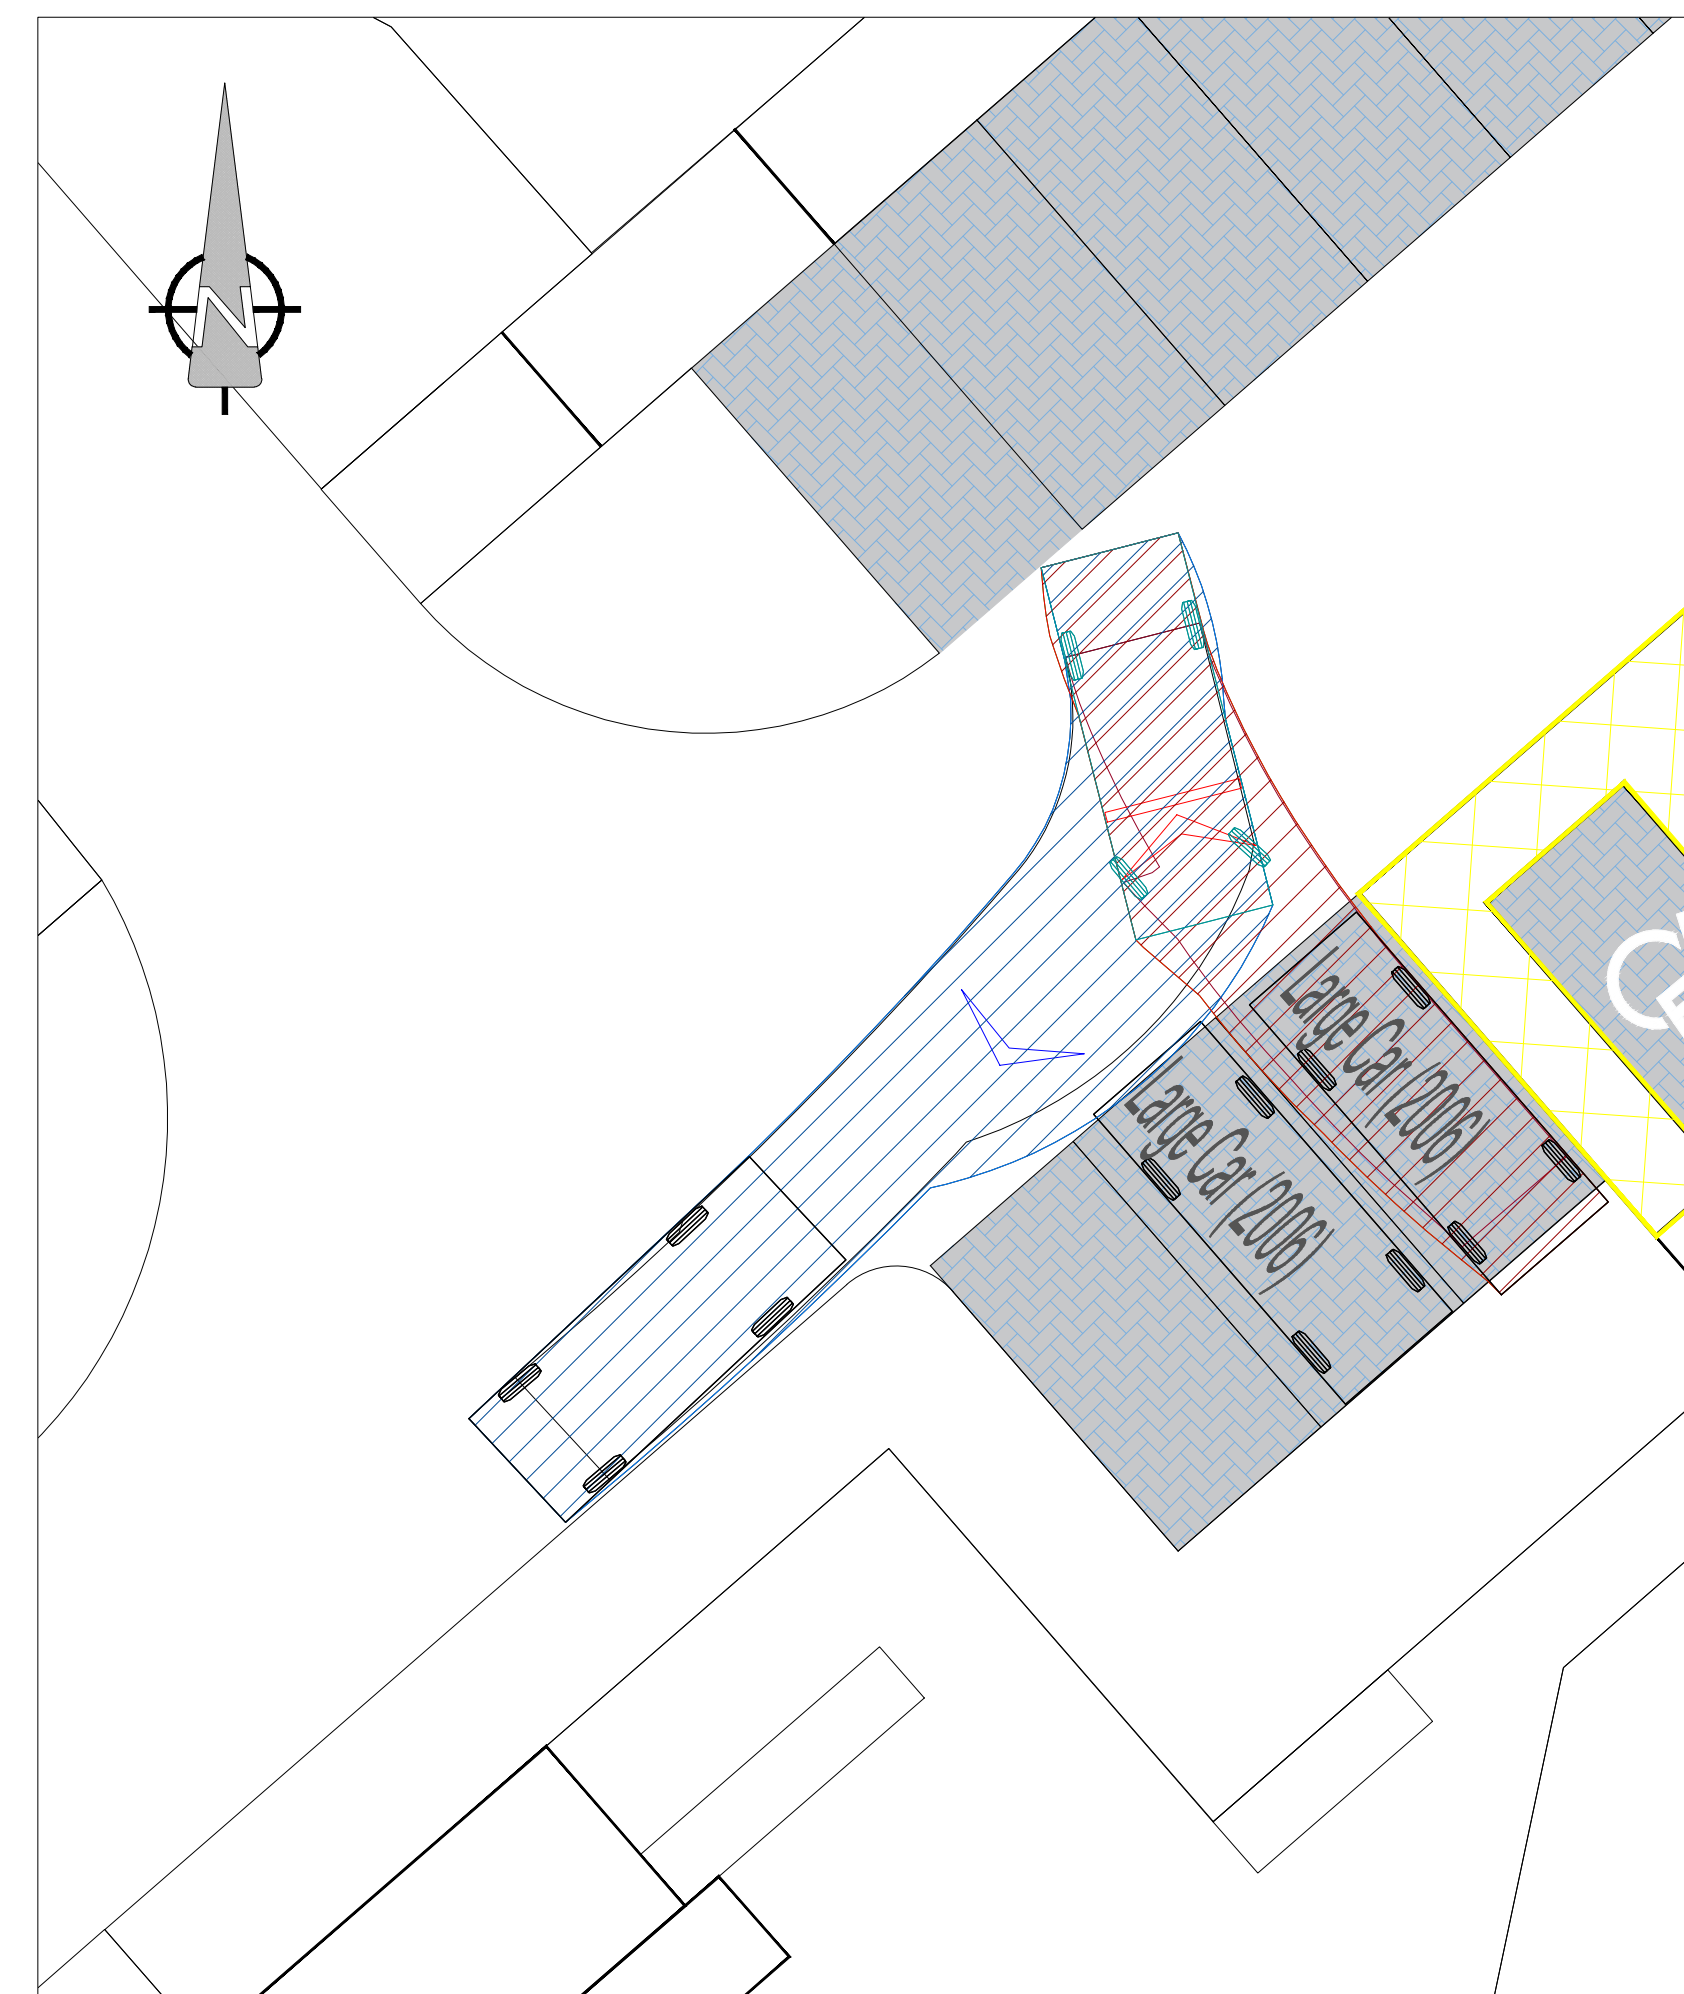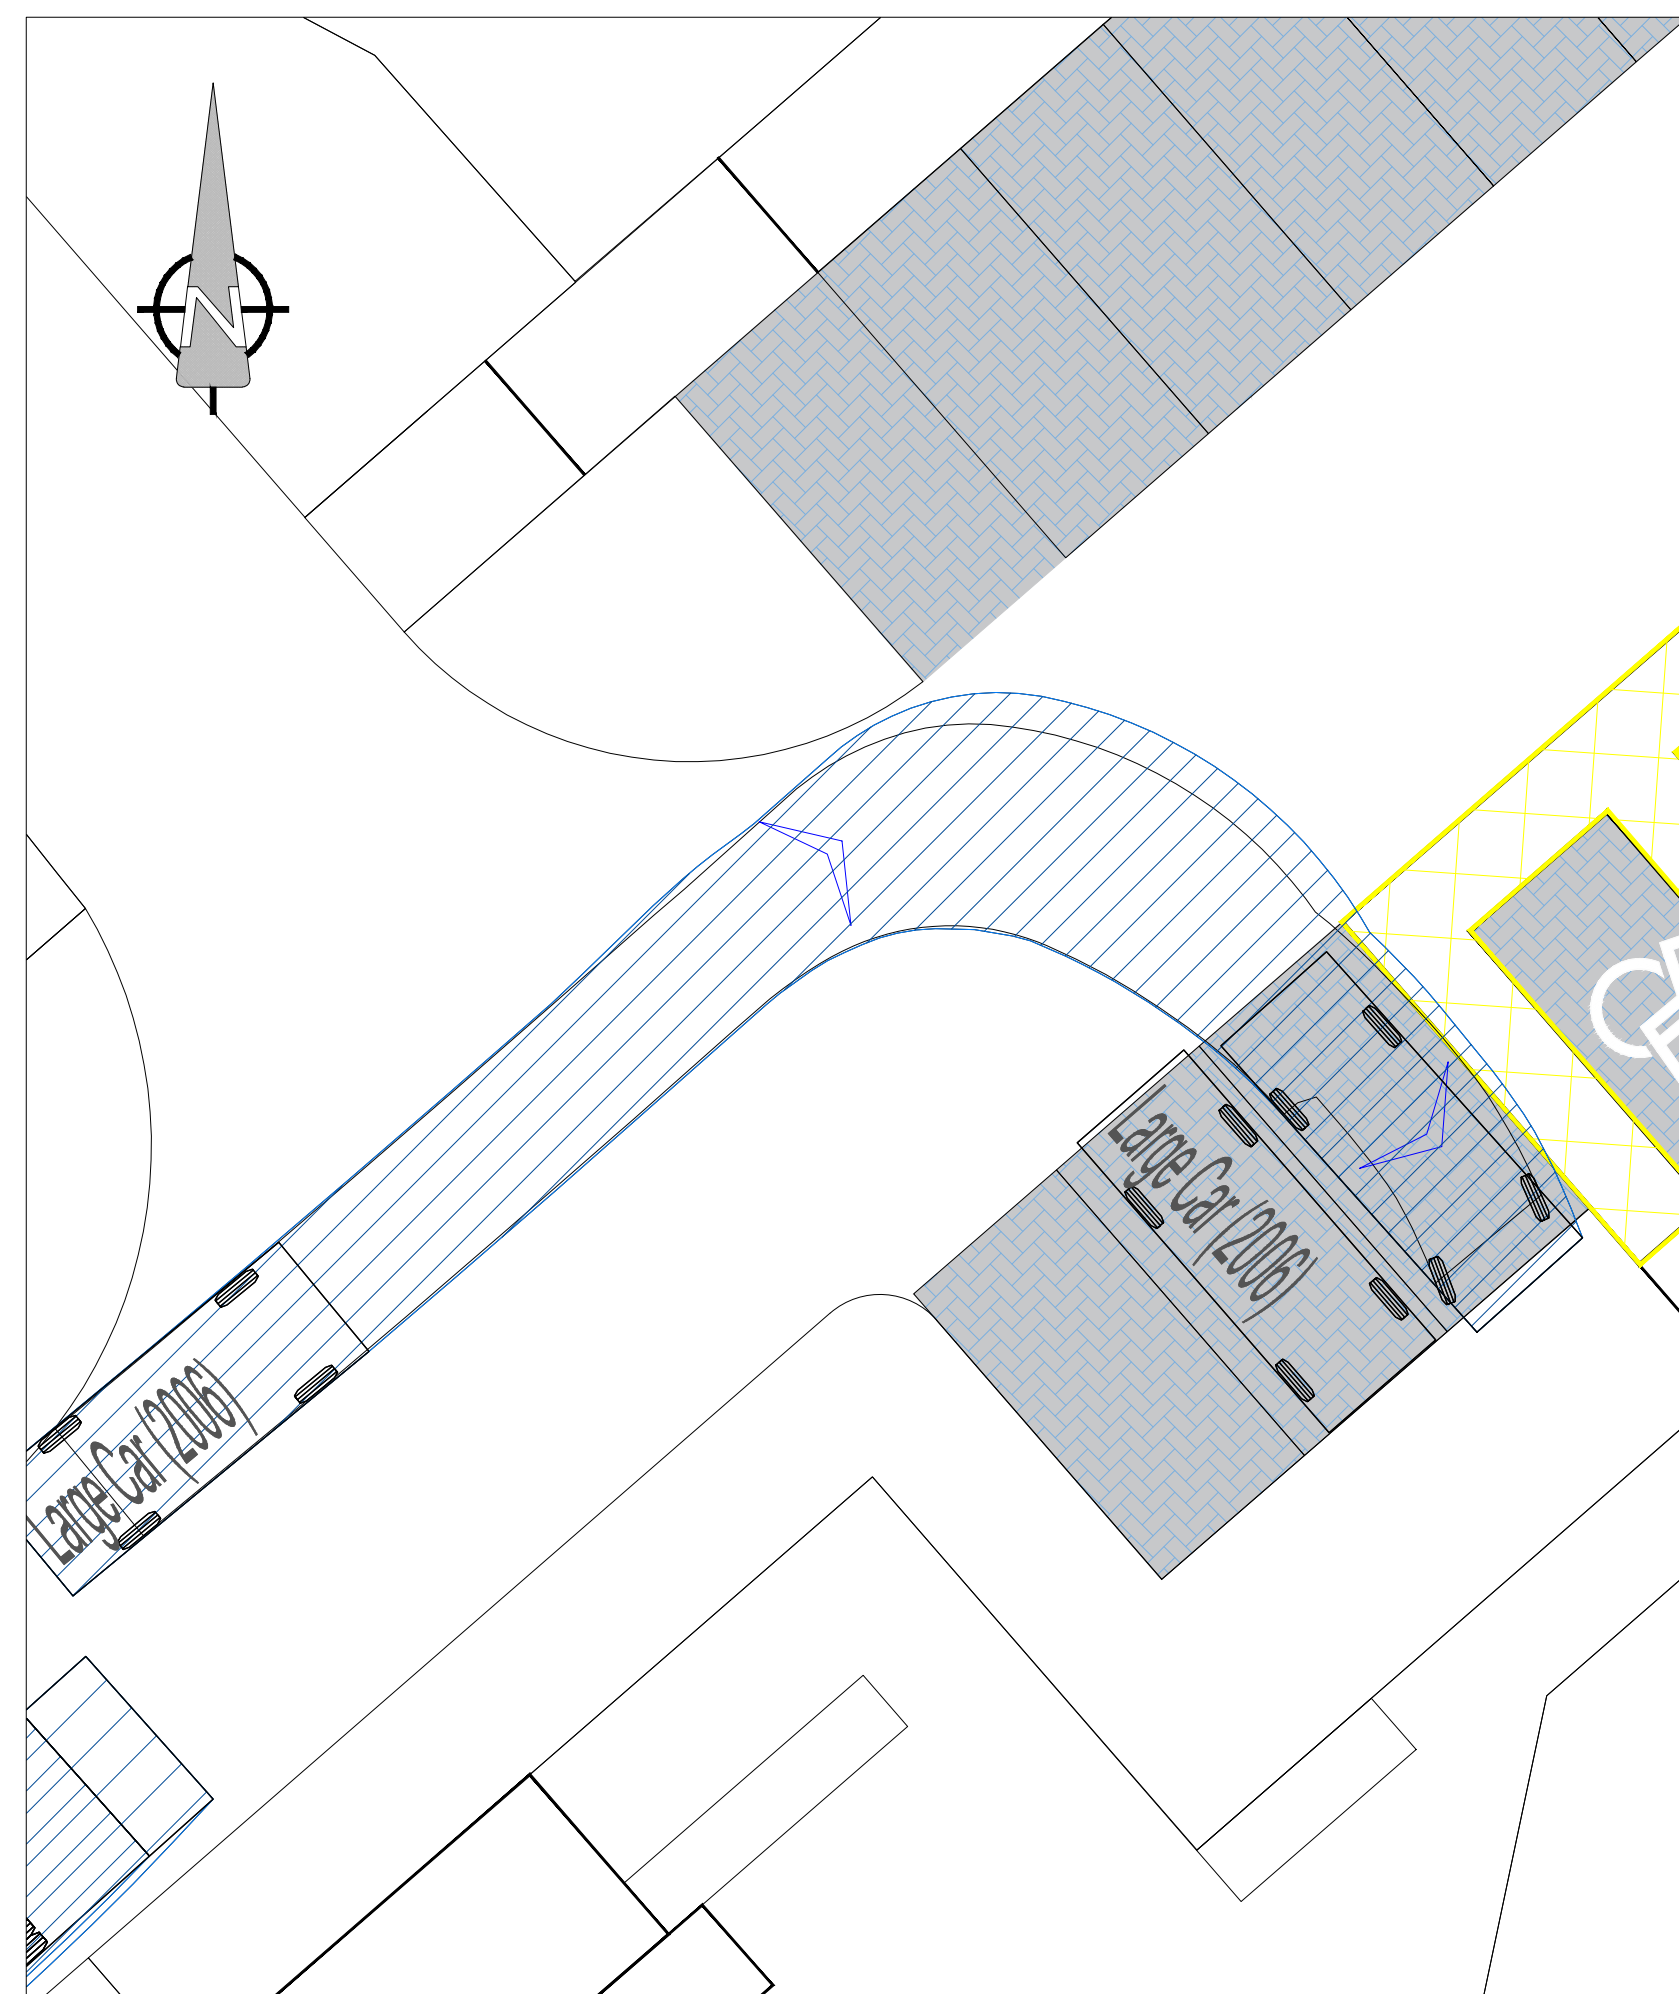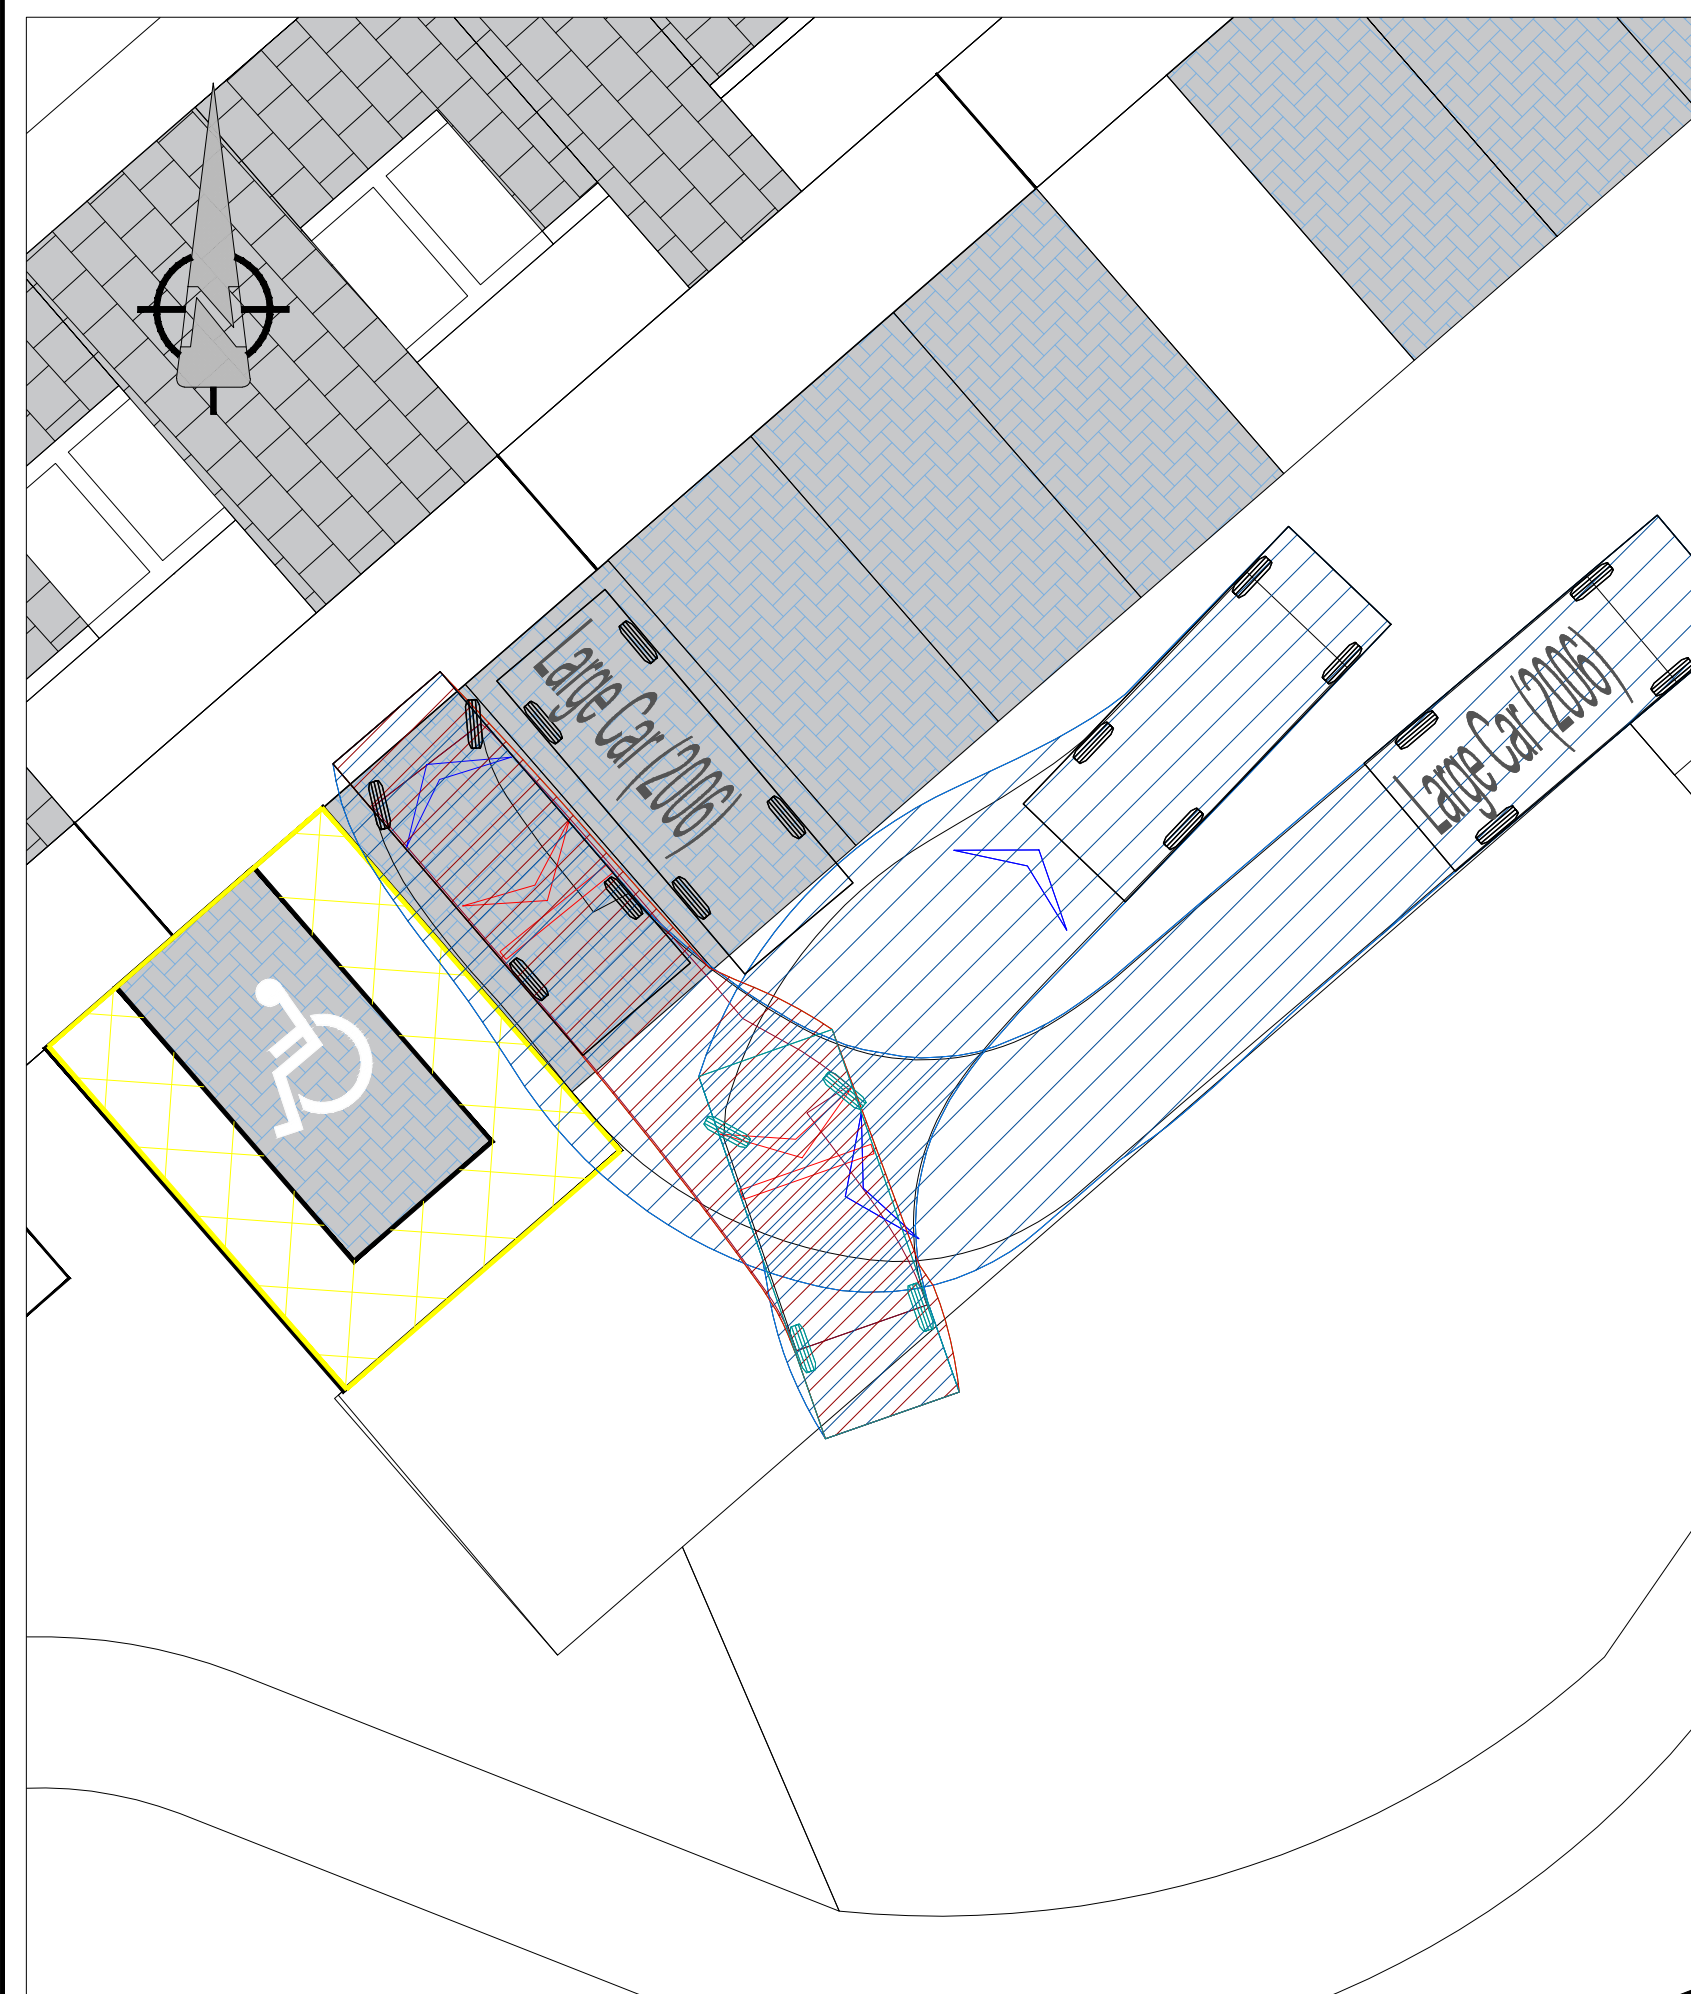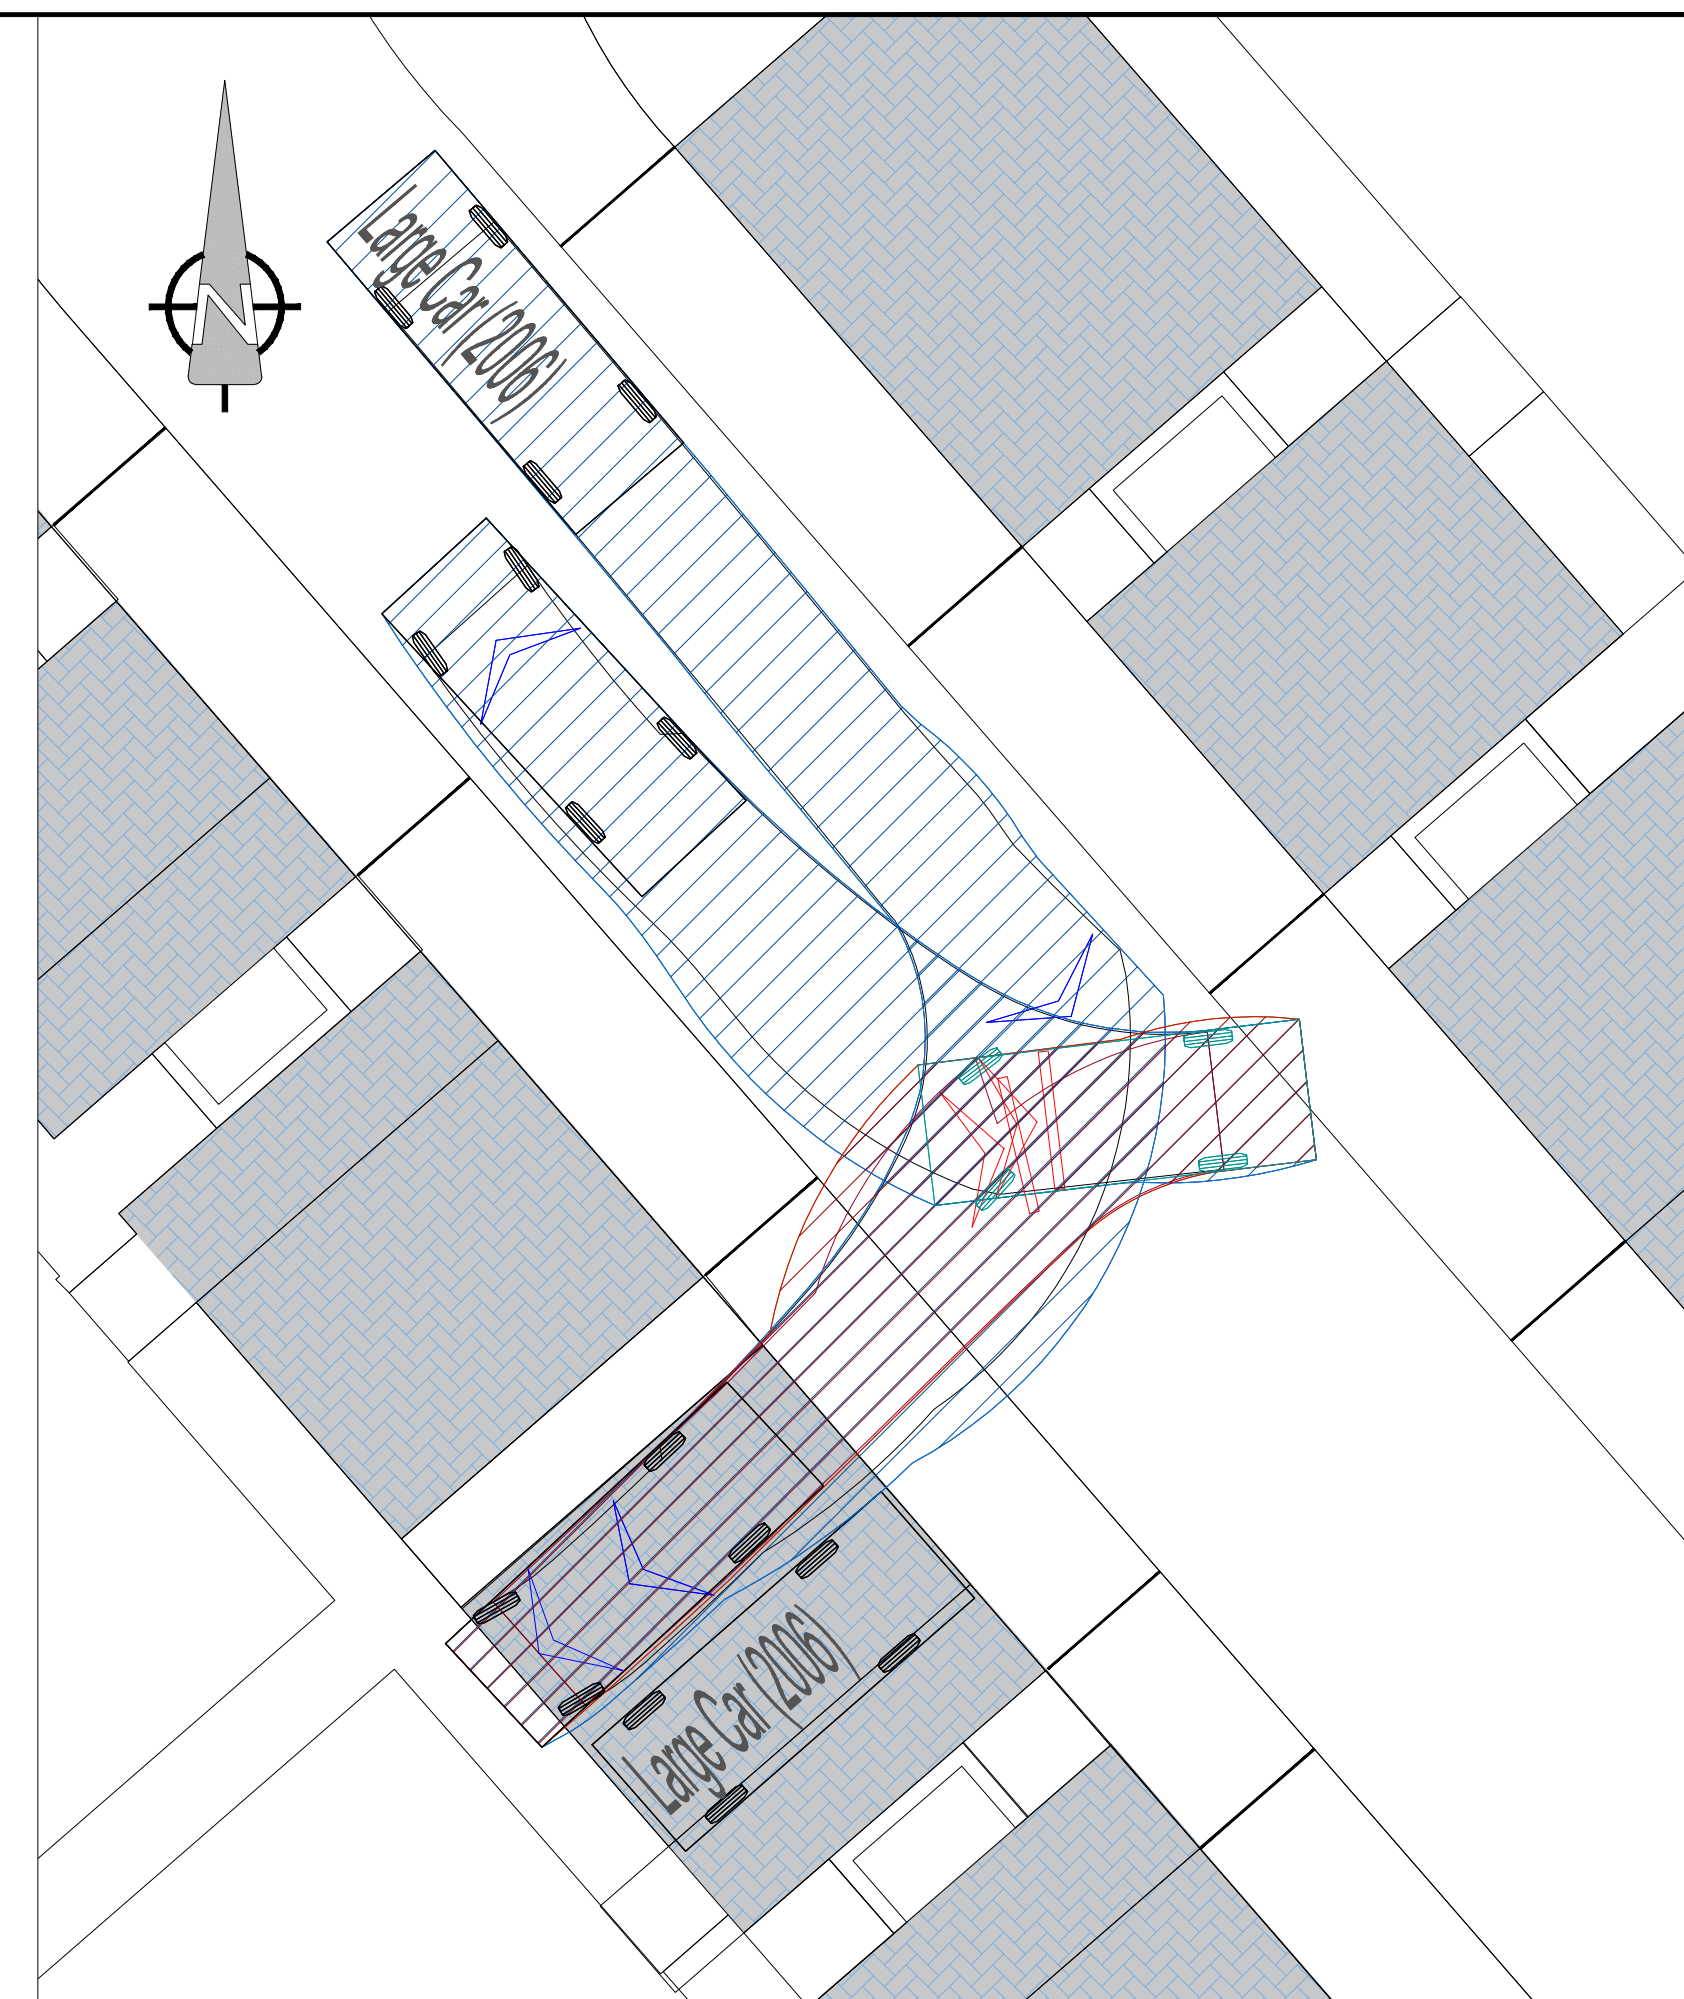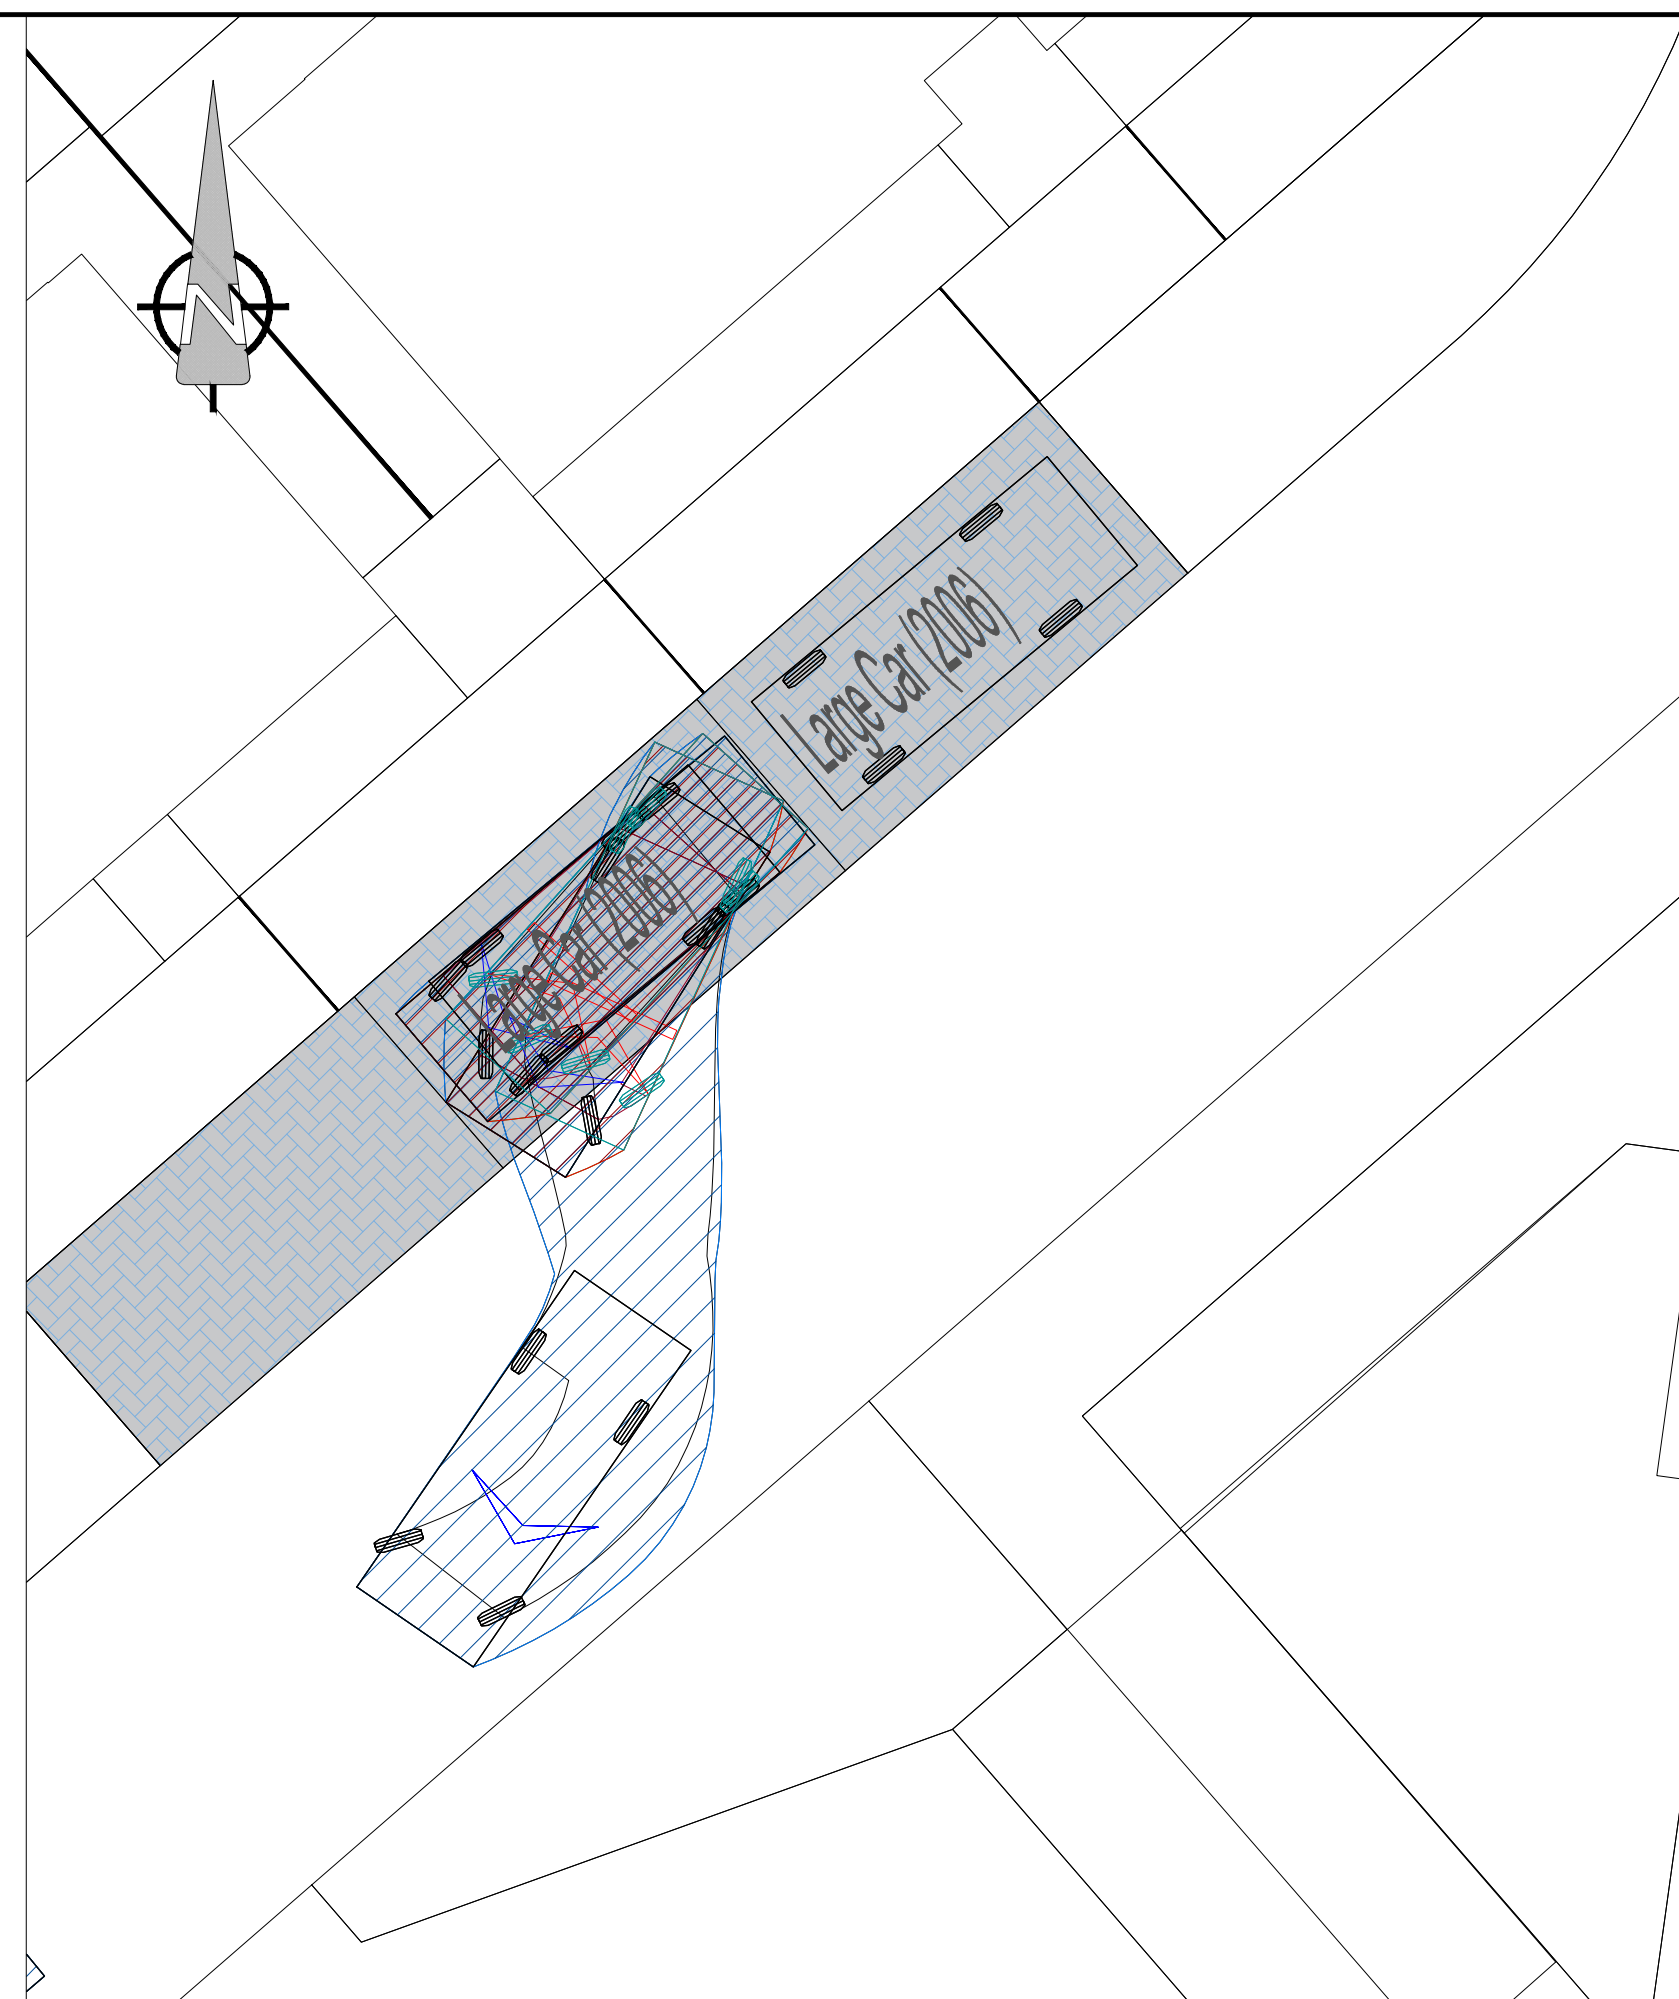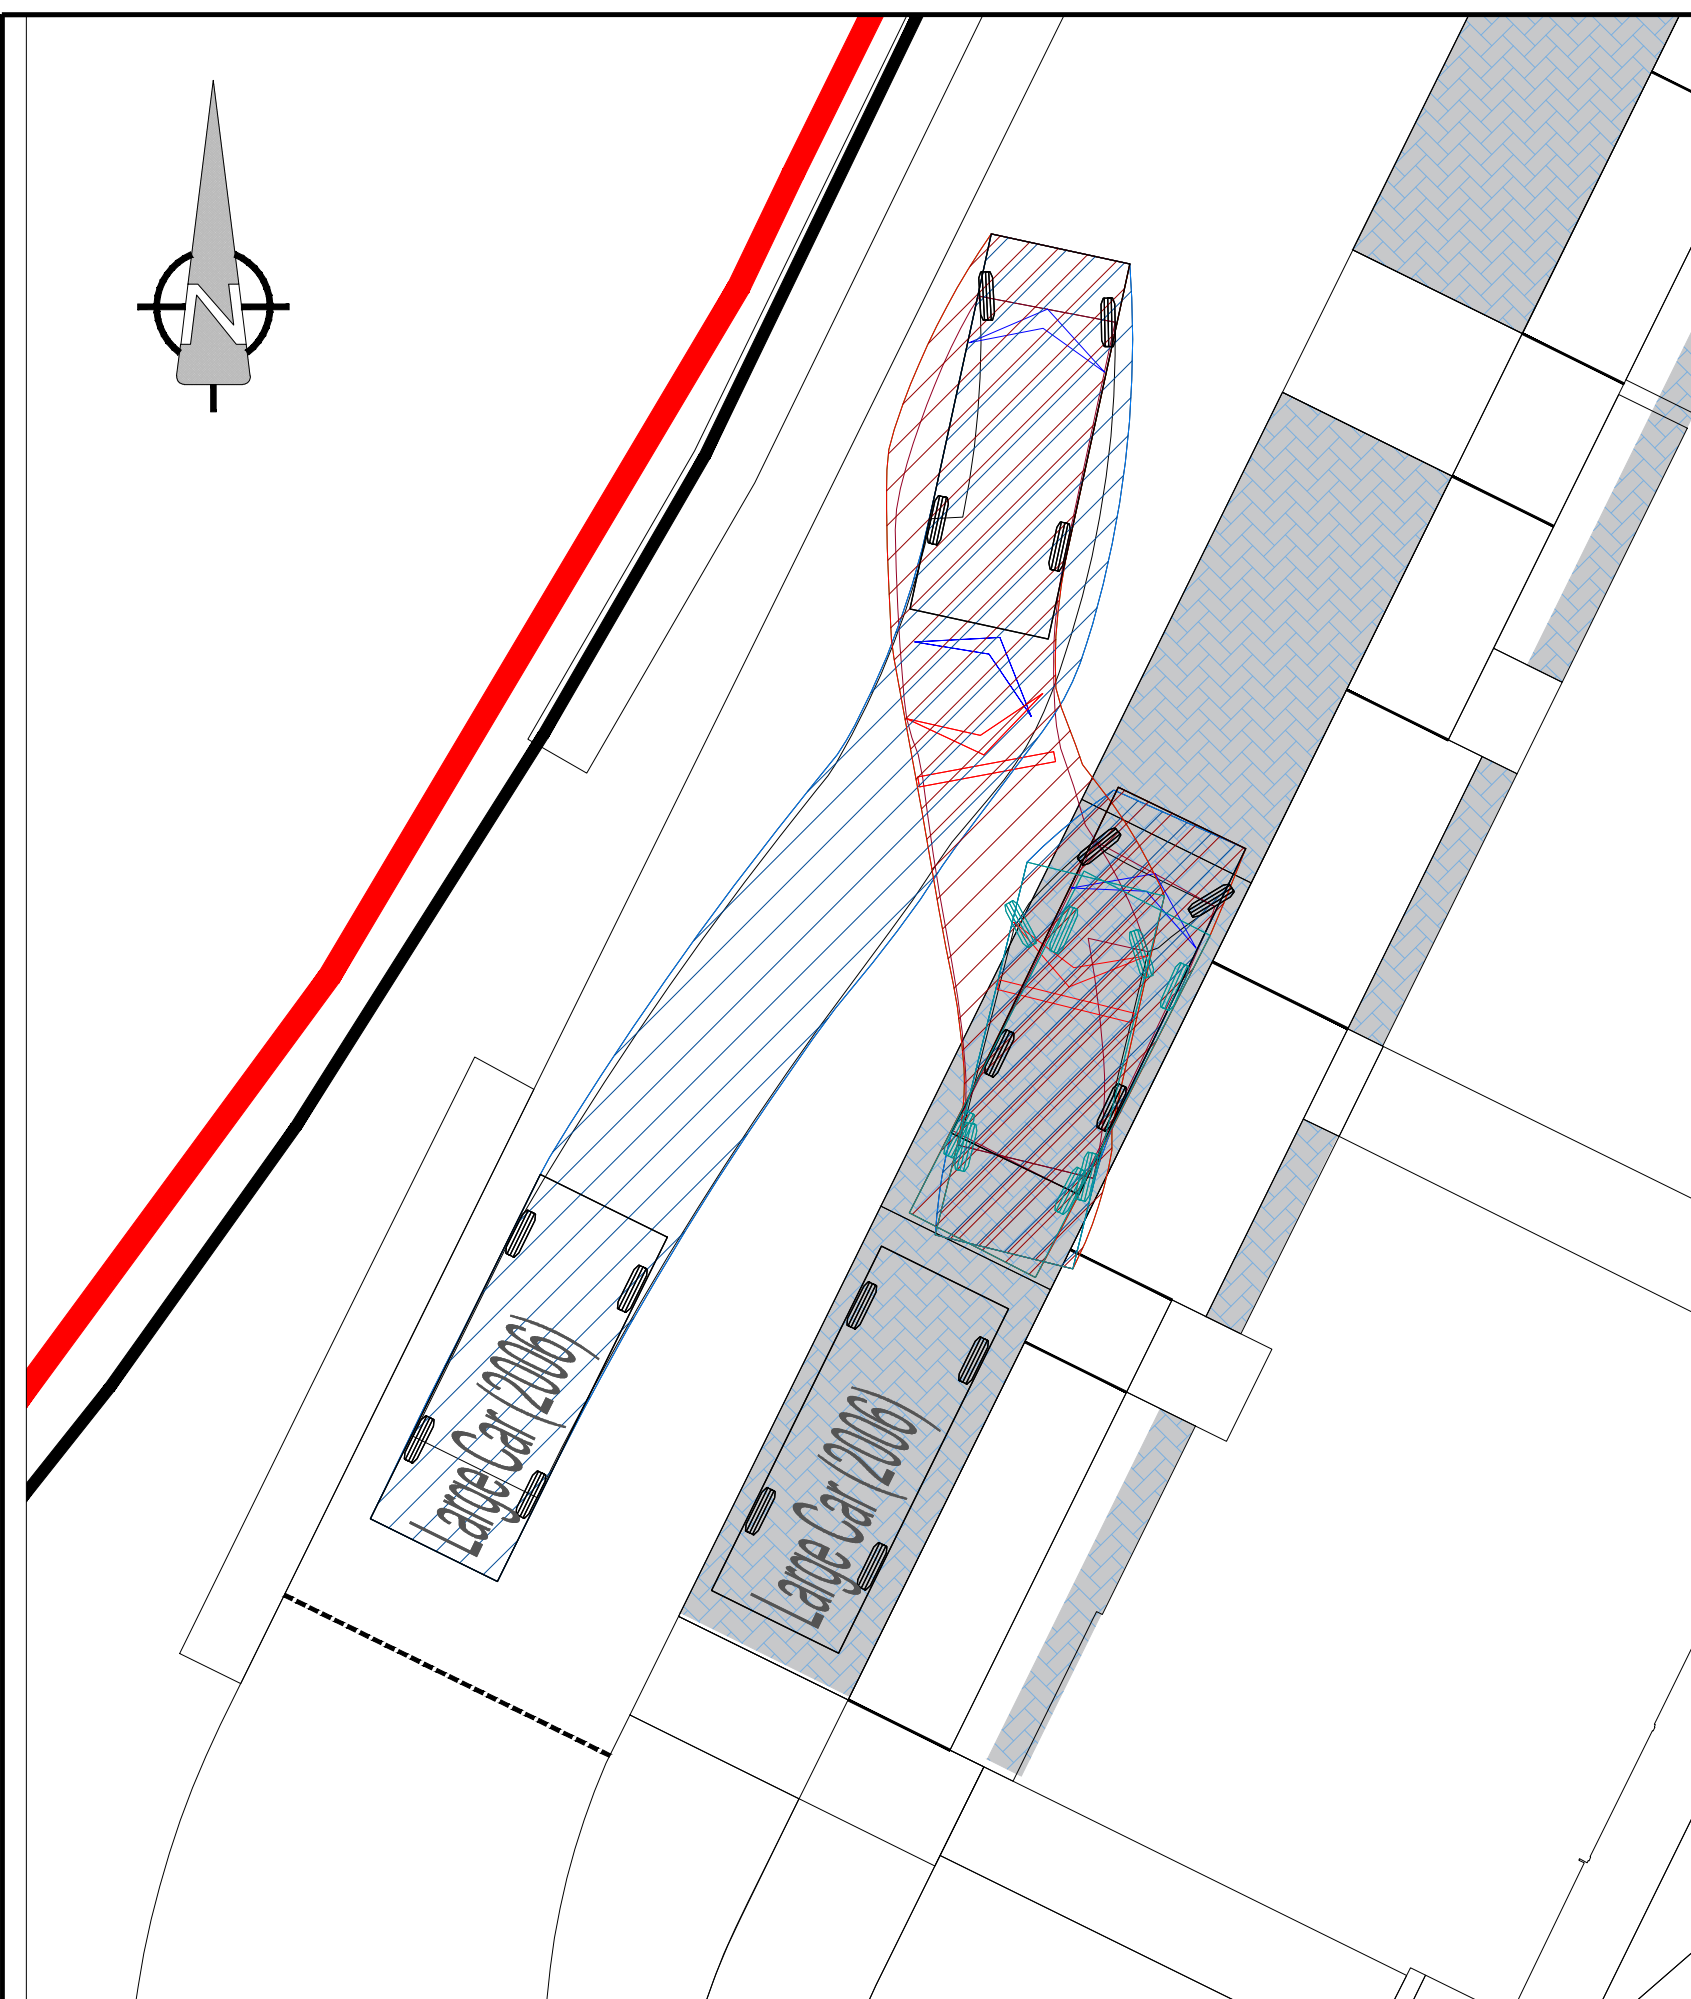
[illegible]

NOTES:


1. THIS DRAWING IS TO BE READ IN CONJUNCTION WITH ALL OTHER RELEVANT ARCHITECTURAL AND ENGINEERING DRAWINGS; ANY DISCREPANCIES, ERRORS OR OMISSIONS TO BE BROUGHT TO THE ATTENTION OF THE DESIGNER.
2. ALL DIMENSIONS TO BE CHECKED BY THE CONTRACTOR ON SITE PRIOR TO COMMENCEMENT OF WORKS.
3. MEINHARDT LIMITED TO BE INFORMED BY THE CONTRACTOR OF ANY DISCREPANCIES PRIOR TO THE COMMENCEMENT OF WORKS ON SITE.
4. DIMENSIONS OF ALL BOUNDARIES AND ADJOINING ROADS TO BE CHECKED ON SITE PRIOR TO COMMENCEMENT OF WORKS.
5. DO NOT SCALE. ALL MEASUREMENTS AND COORDINATES TO BE CHECKED ON SITE.

KEY:

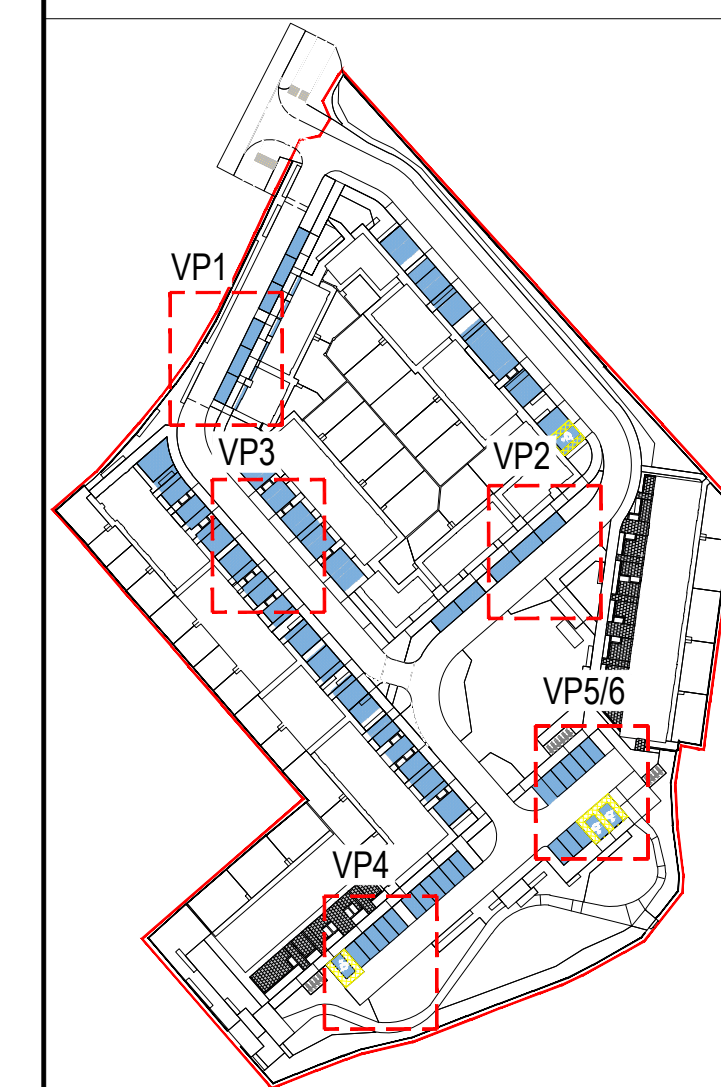- - SITE BOUNDARY
-  - FORWARD MOVEMENT
-  - REVERSE MOVEMENT



KEYPLAN:
SCALE 1:1500

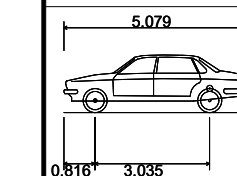

Large Car (2006)	
Overall Length	5.079m
Overall Width	1.872m
Overall Body Height	1.525m
Min Body Ground Clearance	0.310m
Max Track Width	1.831m
Lock-to-lock time	4.00s
Curb to Curb Turning Radius	5.900m



MEINHARDT
The Greenway, Block C - Ardilaun Court, St. Stephen's Green, Dublin 2, D02 TD28
Telephone: +353 (0)1 525 2515
www.meinhardt.ie

PROJECT
NEW RESIDENTIAL DEVELOPMENT
HARBOUR ROAD,
MULLINGAR, Co. WESTMEATH.

CLIENT
WESTMEATH COUNTY COUNCIL.

TITLE
SWEPT PATH ANALYSIS
LARGE CAR

DISCIPLINE CIVIL			SCALE SHOWN
DRAWN ED	DESIGNED ED	CHECKED AL	APPROVED AL
DRAWING No 26019-MHT-XX-ZZ-DR-T-0003			ISSUE P02

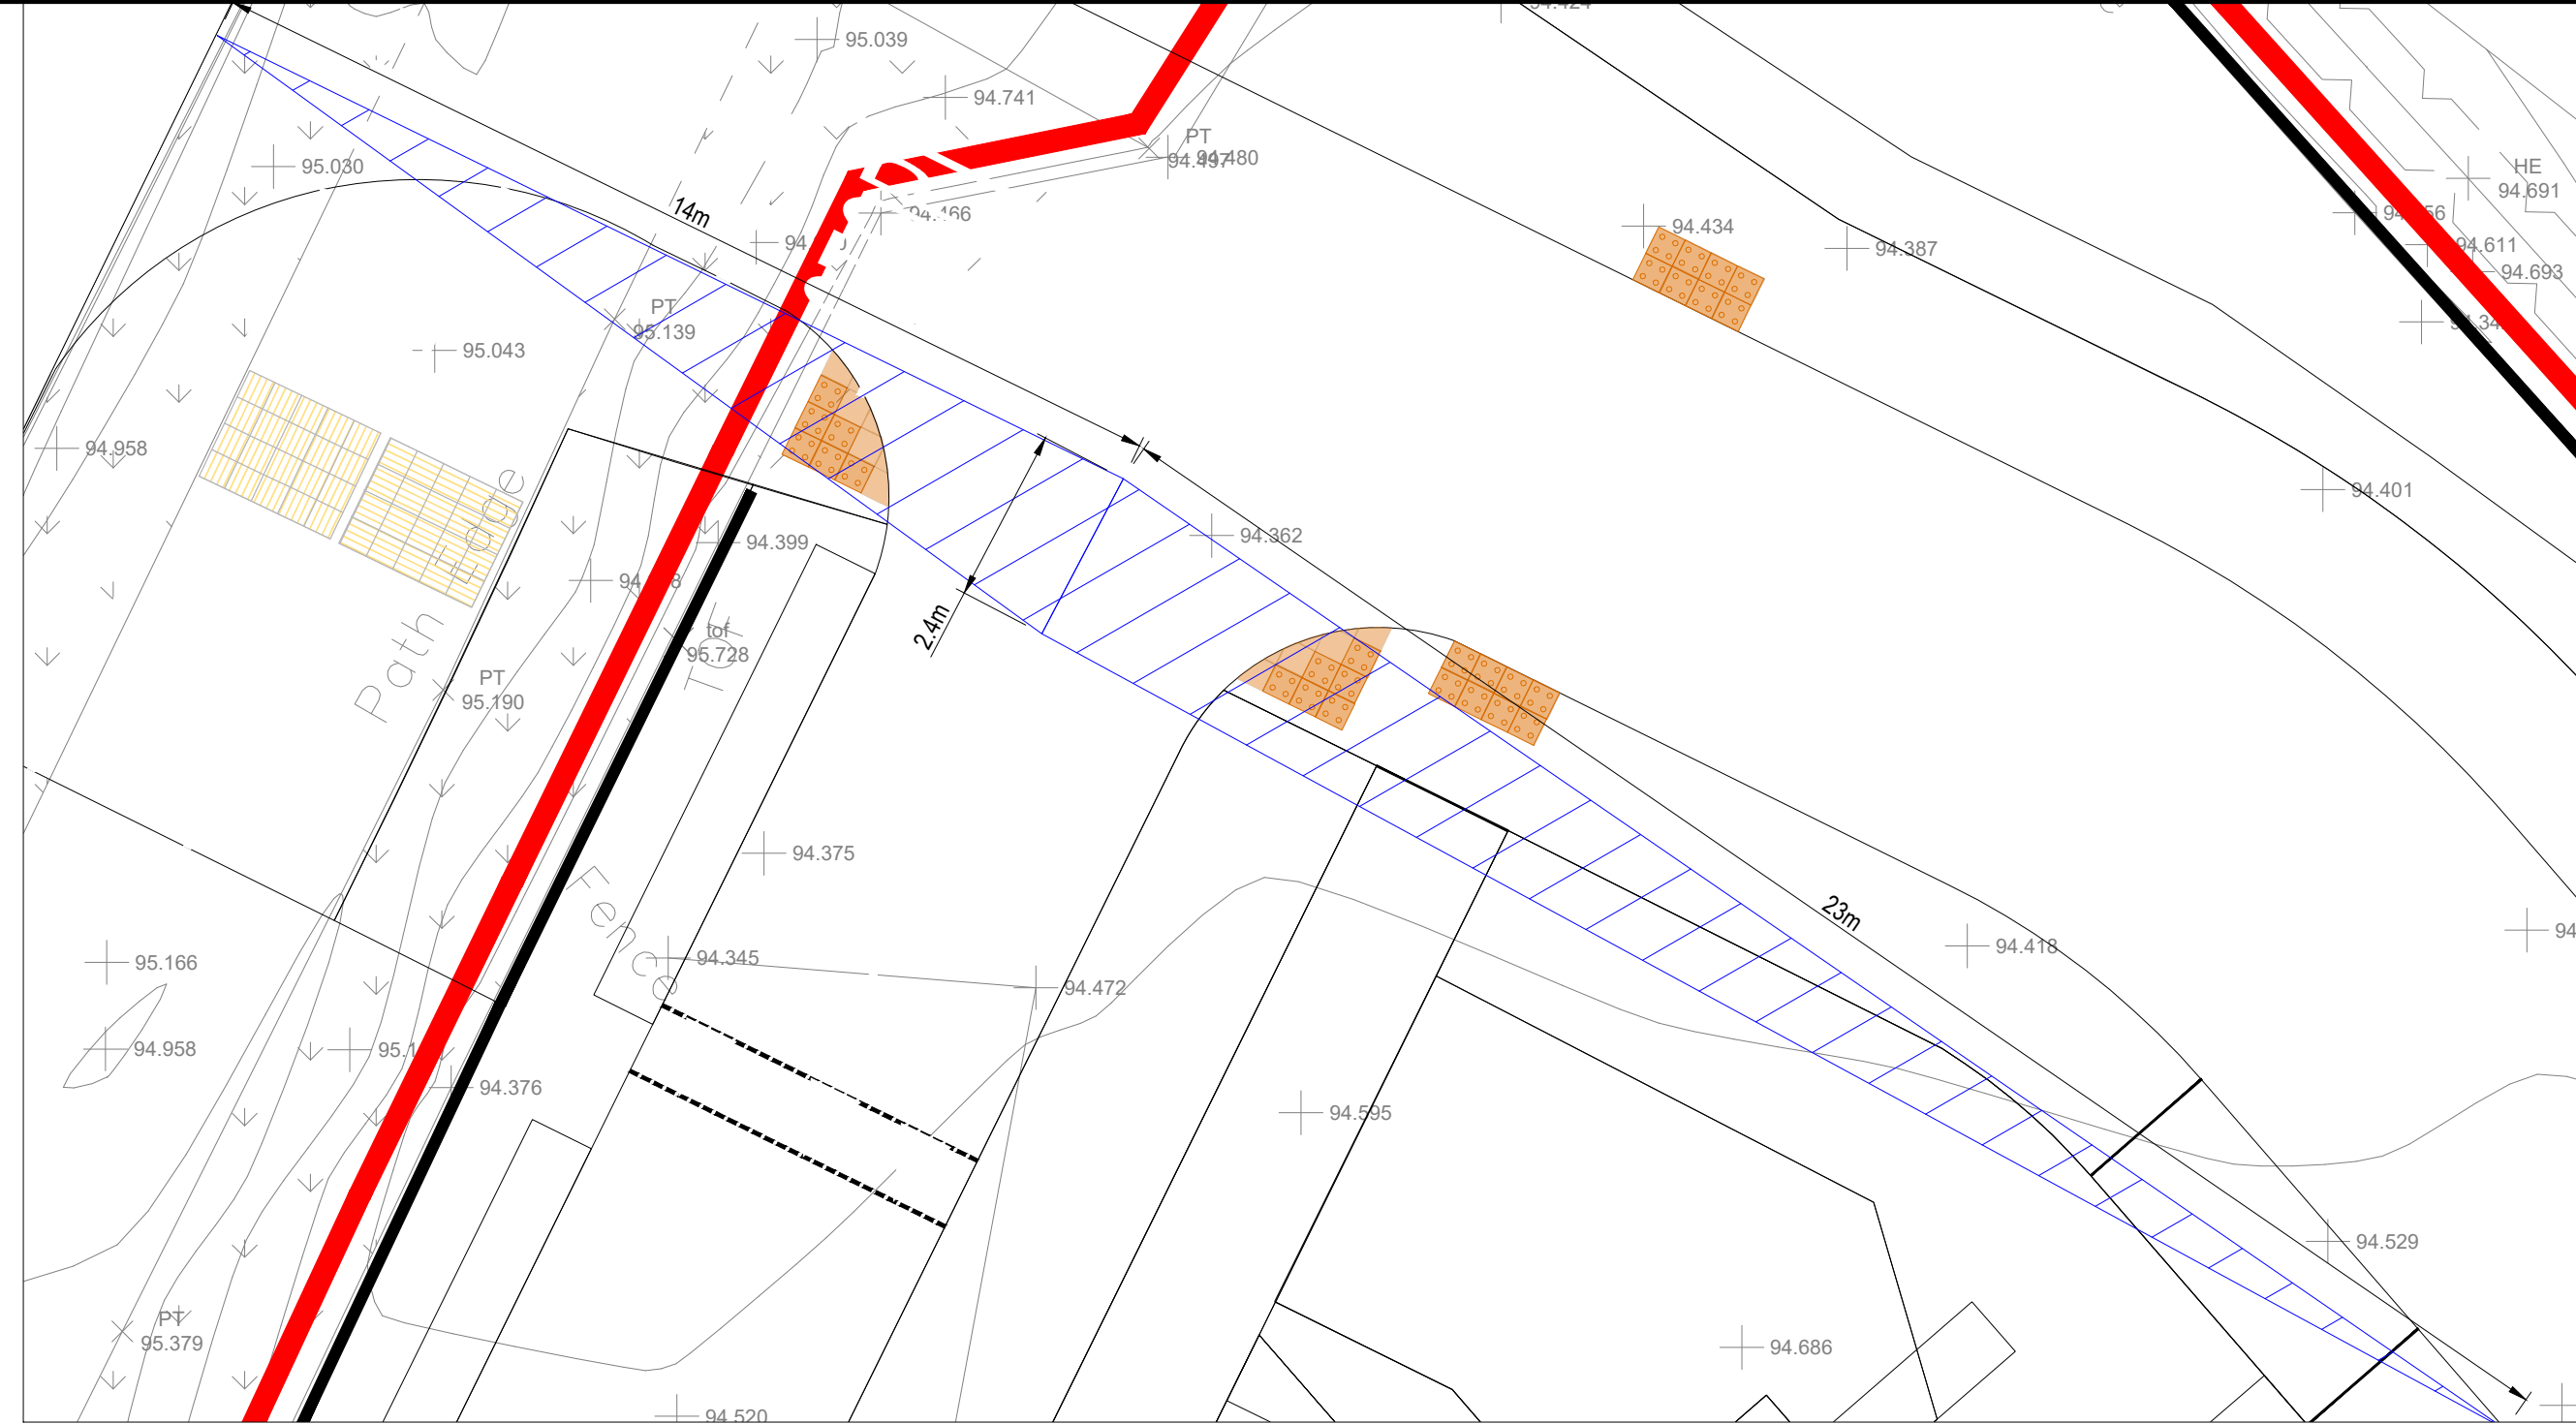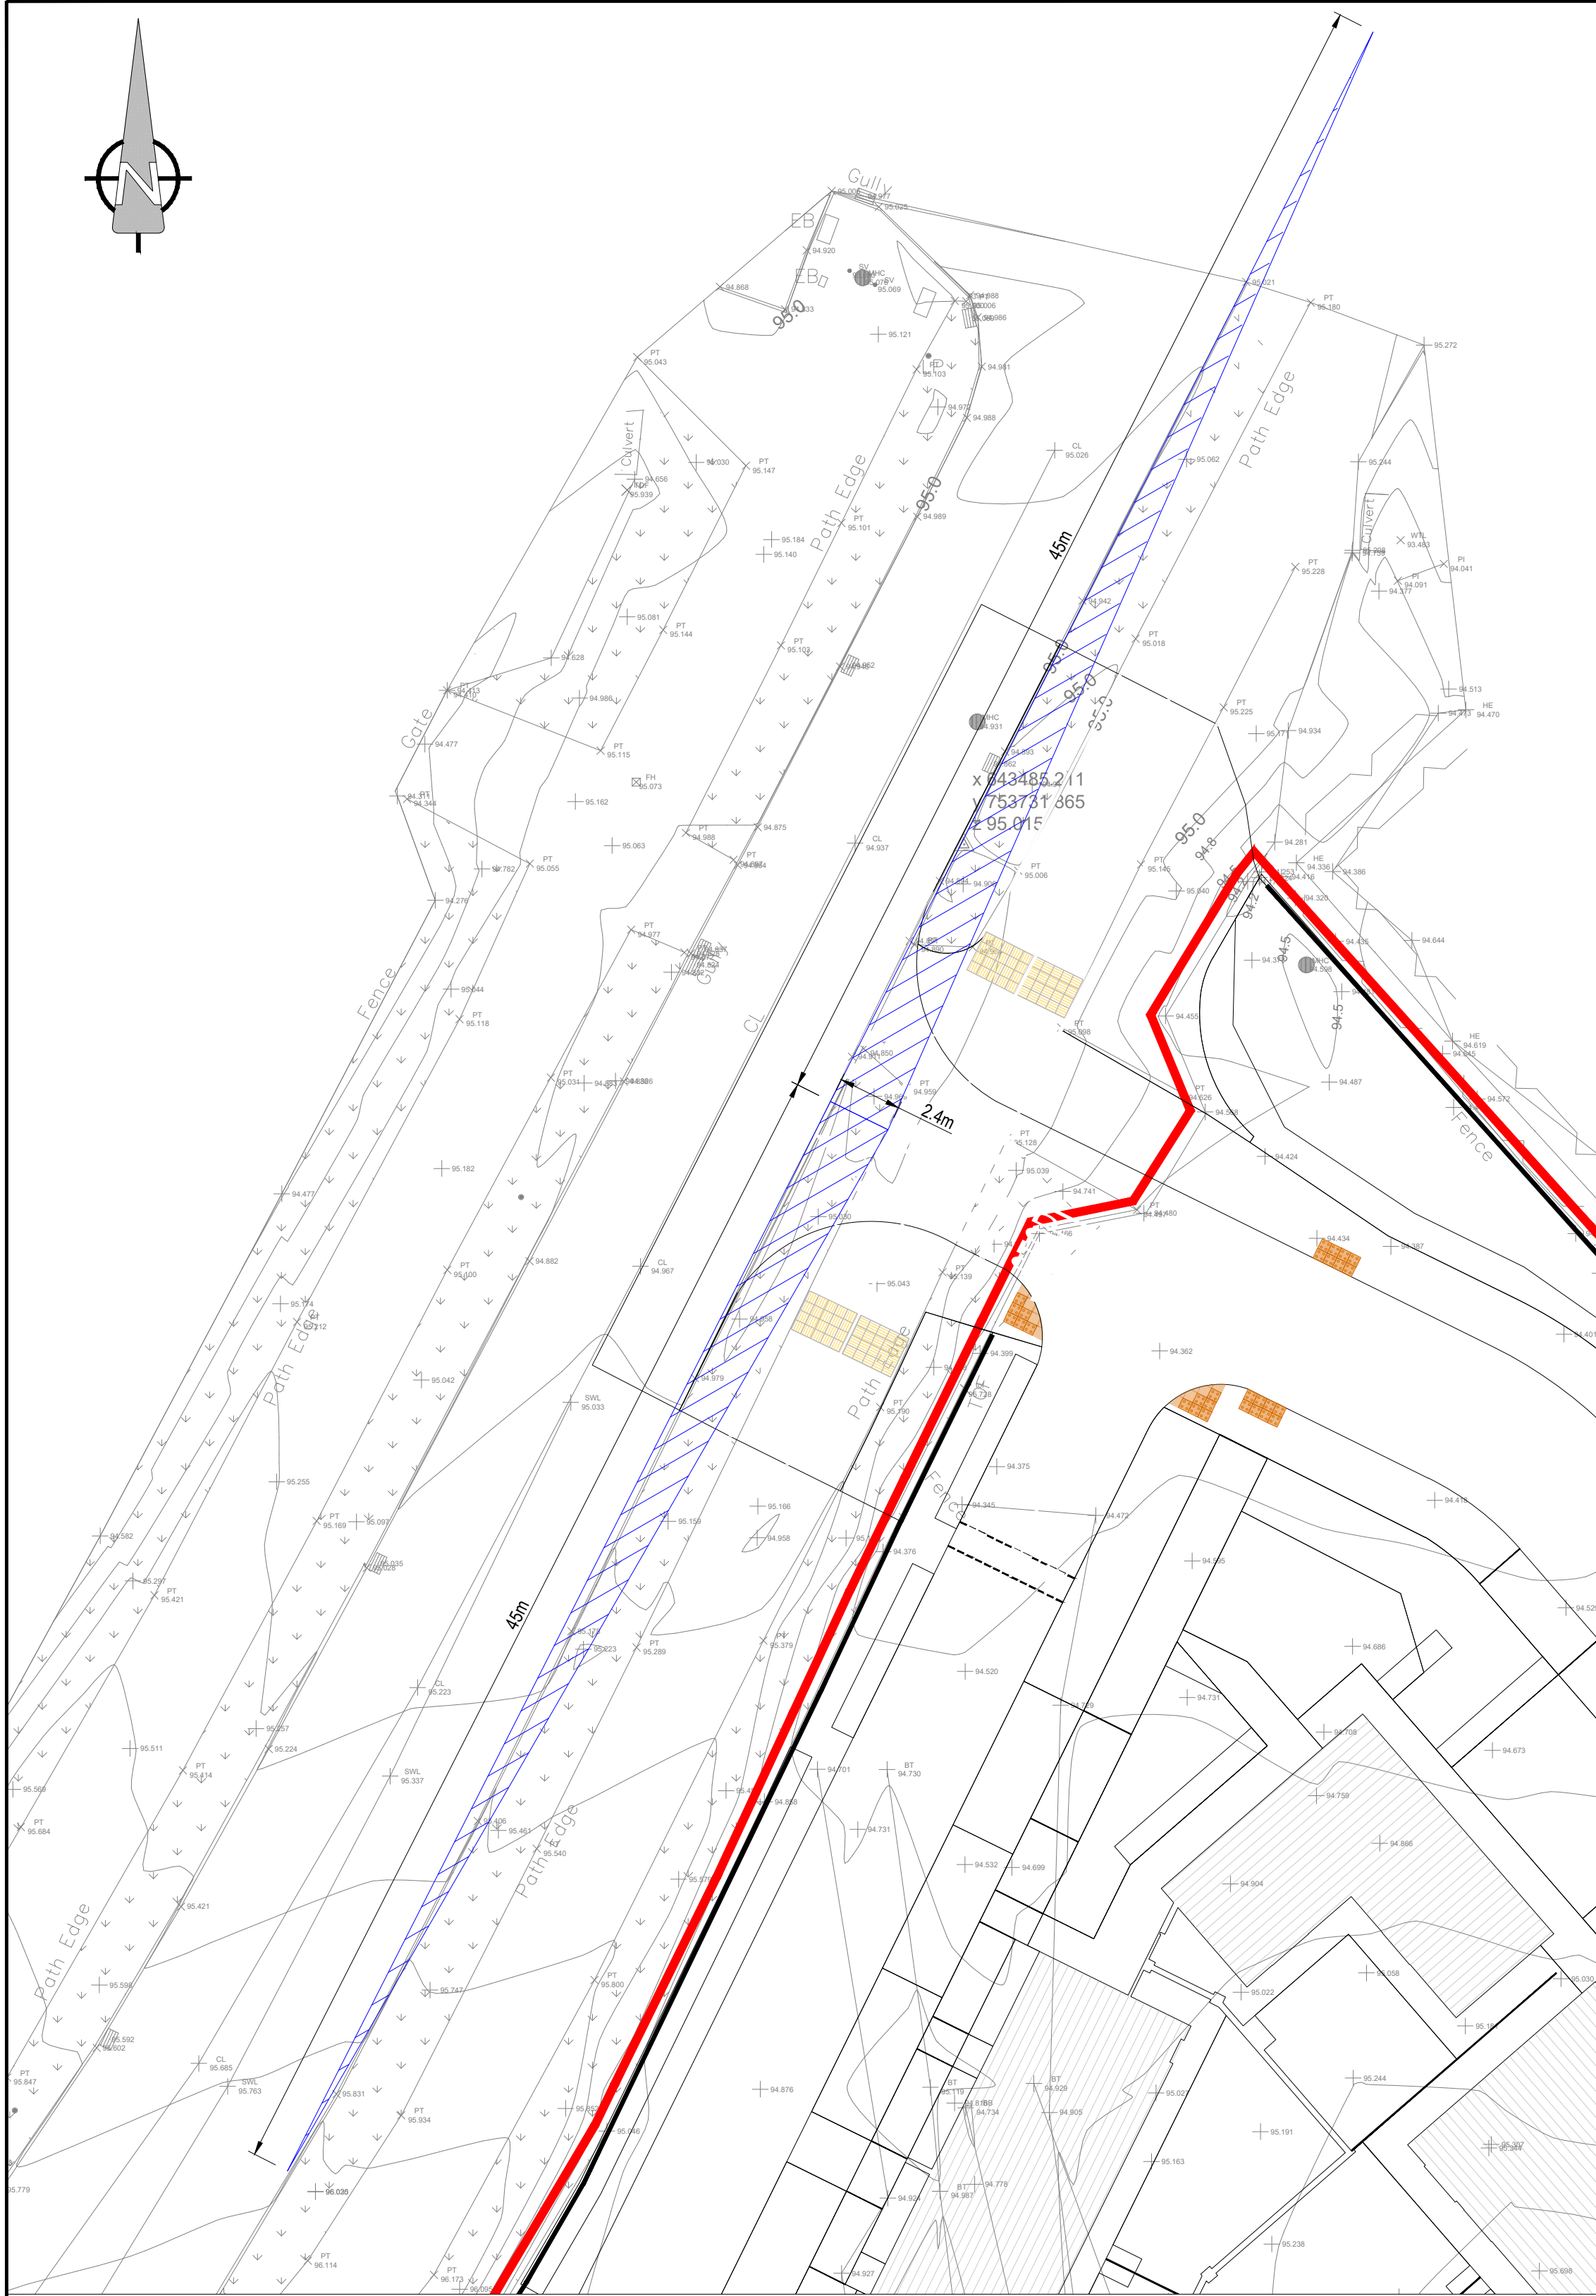[illegible][illegible]

- NOTES:

SSD STANDARDS

SSD STANDARDS

LEGEND:

