

Tionscadal Éireann Project Ireland 2040

Bonneagar Iompair Éireann Transport Infrastructure Ireland

Donegal NRO Oifig Boichte Naisiunta Dhun na nGall

Comhairle Contae Dhún na nGall Donegal County Council

Greenway

Notes

©Ordnance Survey Ireland 2023/OSi NMA 053.
Land & Property Services Intellectual Property is protected by Crown Copyright and is reproduced with the permission of Land & Property Services under Delegated Authority from the Keeper of Public Records, © Crown Copyright and database right Licence No. 131956
Contains Irish Public Sector Data licensed under a Creative Commons Attribution 4.0 International (CC BY 4.0) licence
World Imagery: Microsoft, Vantor

Purpose of issue

FOR INFORMATION

Revision Details	By / Check	Date	Suffix

SAFETY, HEALTH AND ENVIRONMENTAL INFORMATION BOX

ANY INFORMATION PROVIDED BY THIRD PARTIES AND REFERRED TO HEREIN HAS NOT BEEN CHECKED OR VERIFIED BY ROD-AECOM, UNLESS OTHERWISE EXPRESSLY STATED IN THE DOCUMENT. NO THIRD PARTY MAY RELY UPON THIS DOCUMENT WITHOUT THE PRIOR AND EXPRESS WRITTEN AGREEMENT OF ROD-AECOM.

THIS DRAWING IS TO BE USED ONLY FOR THE PURPOSE OF ISSUE THAT IT WAS ISSUED FOR AND IS SUBJECT TO AMENDMENT

Roughan & O'Donovan-AECOM Alliance

ROD Roughan & O'Donovan

AECOM
4th Floor
One Burlington Plaza
Burlington Road
Dublin
D04 RH96
T +353 87 754 5584
www.aecom.com

Roughan & O'Donovan
Arena House
Arena Road
Sandyford
Dublin 18
Ireland
T +353 (0)1 294 0800
www.rod.ie

Project Title

BARNESMORE GAP GREENWAY

Drawing Title

MAMMALS

THIS DOCUMENT HAS BEEN PREPARED PURSUANT TO AND SUBJECT TO THE TERMS OF ROD-AECOM's APPOINTMENT BY ITS CLIENT. ROD-AECOM ACCEPTS NO LIABILITY FOR ANY USE OF THIS DOCUMENT OTHER THAN BY ITS ORIGINAL CLIENT OR FOLLOWING ROD-AECOM'S EXPRESS AGREEMENT TO SUCH USE, AND ONLY FOR THE PURPOSE FOR WHICH IT WAS PREPARED AND PROVIDED.

Designed	Drawn	Checked	Approved	Date
JB	JB	VP	DK	09/06/2026

Internal Project No. 60701883

Suitability

Scale 1:2,500

Drawing Number
Aecom Project ID 60701883
SW_ZZ_ZZ_ZZ Location
| Originator - ACM | Volume - EGN - | - DR | - EN | - 0722 |
| | | Type | Role | Number |

Rev P01

Legend

- Alignment
- Permanent
- Temporary

Otter Survey Results Summary

- Feeding signs
- Spraint

N

Scale @ A1
1:2500

50 25 0 50 100 150 200 250 m

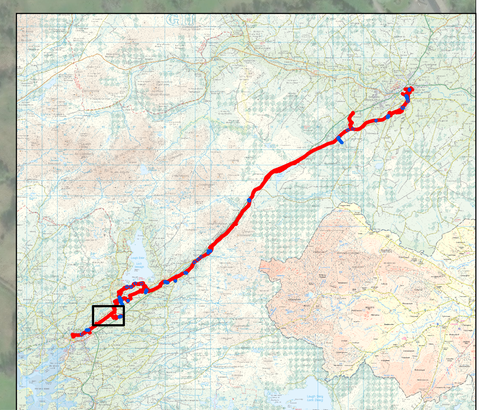

Tionscadal Éireann Project Ireland 2040

Bonneagar Iompair Éireann Transport Infrastructure Ireland

Donegal NRO Oifig Eolchme Naisiunta Dhun na nGall

Comhairle Contae Dhún na nGall Donegal County Council

Greenway

Notes

©Ordnance Survey Ireland 2023/OSi NMA 053.
Land & Property Services Intellectual Property is protected by Crown Copyright and is reproduced with the permission of Land & Property Services under Delegated Authority from the Keeper of Public Records, © Crown Copyright and database right Licence No. 131956
Contains Irish Public Sector Data licensed under a Creative Commons Attribution 4.0 International (CC BY 4.0) licence
World Imagery: Microsoft, Vantor

Purpose of issue

FOR INFORMATION

Revision Details	By / Check	Date	Suffix

SAFETY, HEALTH AND ENVIRONMENTAL INFORMATION BOX

ANY INFORMATION PROVIDED BY THIRD PARTIES AND REFERRED TO HEREIN HAS NOT BEEN CHECKED OR VERIFIED BY ROD-AECOM, UNLESS OTHERWISE EXPRESSLY STATED IN THE DOCUMENT. NO THIRD PARTY MAY RELY UPON THIS DOCUMENT WITHOUT THE PRIOR AND EXPRESS WRITTEN AGREEMENT OF ROD-AECOM.

THIS DRAWING IS TO BE USED ONLY FOR THE PURPOSE OF ISSUE THAT IT WAS ISSUED FOR AND IS SUBJECT TO AMENDMENT

Roughan & O'Donovan-AECOM Alliance

AECOM
4th Floor
One Burlington Plaza
Burlington Road
Dublin
D04 RH96
T +353 87 754 5584
www.aecom.com

Roughan & O'Donovan
Arena House
Arena Road
Sandyford
Dublin 18
Ireland
T +353 (0)1 294 0800
www.rod.ie

Project Title

BARNESMORE GAP GREENWAY

Drawing Title

MAMMALS

THIS DOCUMENT HAS BEEN PREPARED PURSUANT TO AND SUBJECT TO THE TERMS OF ROD-AECOM'S APPOINTMENT BY ITS CLIENT. ROD-AECOM ACCEPTS NO LIABILITY FOR ANY USE OF THIS DOCUMENT OTHER THAN BY ITS ORIGINAL CLIENT OR FOLLOWING ROD-AECOM'S EXPRESS AGREEMENT TO SUCH USE, AND ONLY FOR THE PURPOSE FOR WHICH IT WAS PREPARED AND PROVIDED.

Designed	Drawn	Checked	Approved	Date
JB	JB	VP	DK	09/06/2026

Internal Project No.: 60701883
Suitability:
Scale: 1:2,500

Drawing Number
Aecom Project ID: 60701883
SW_ZZ_ZZ_ZZ
Location

Originator	Volume	Type	Role	Number
- ACM	- EGN -	- DR	- EN	- 0723

Rev: P01

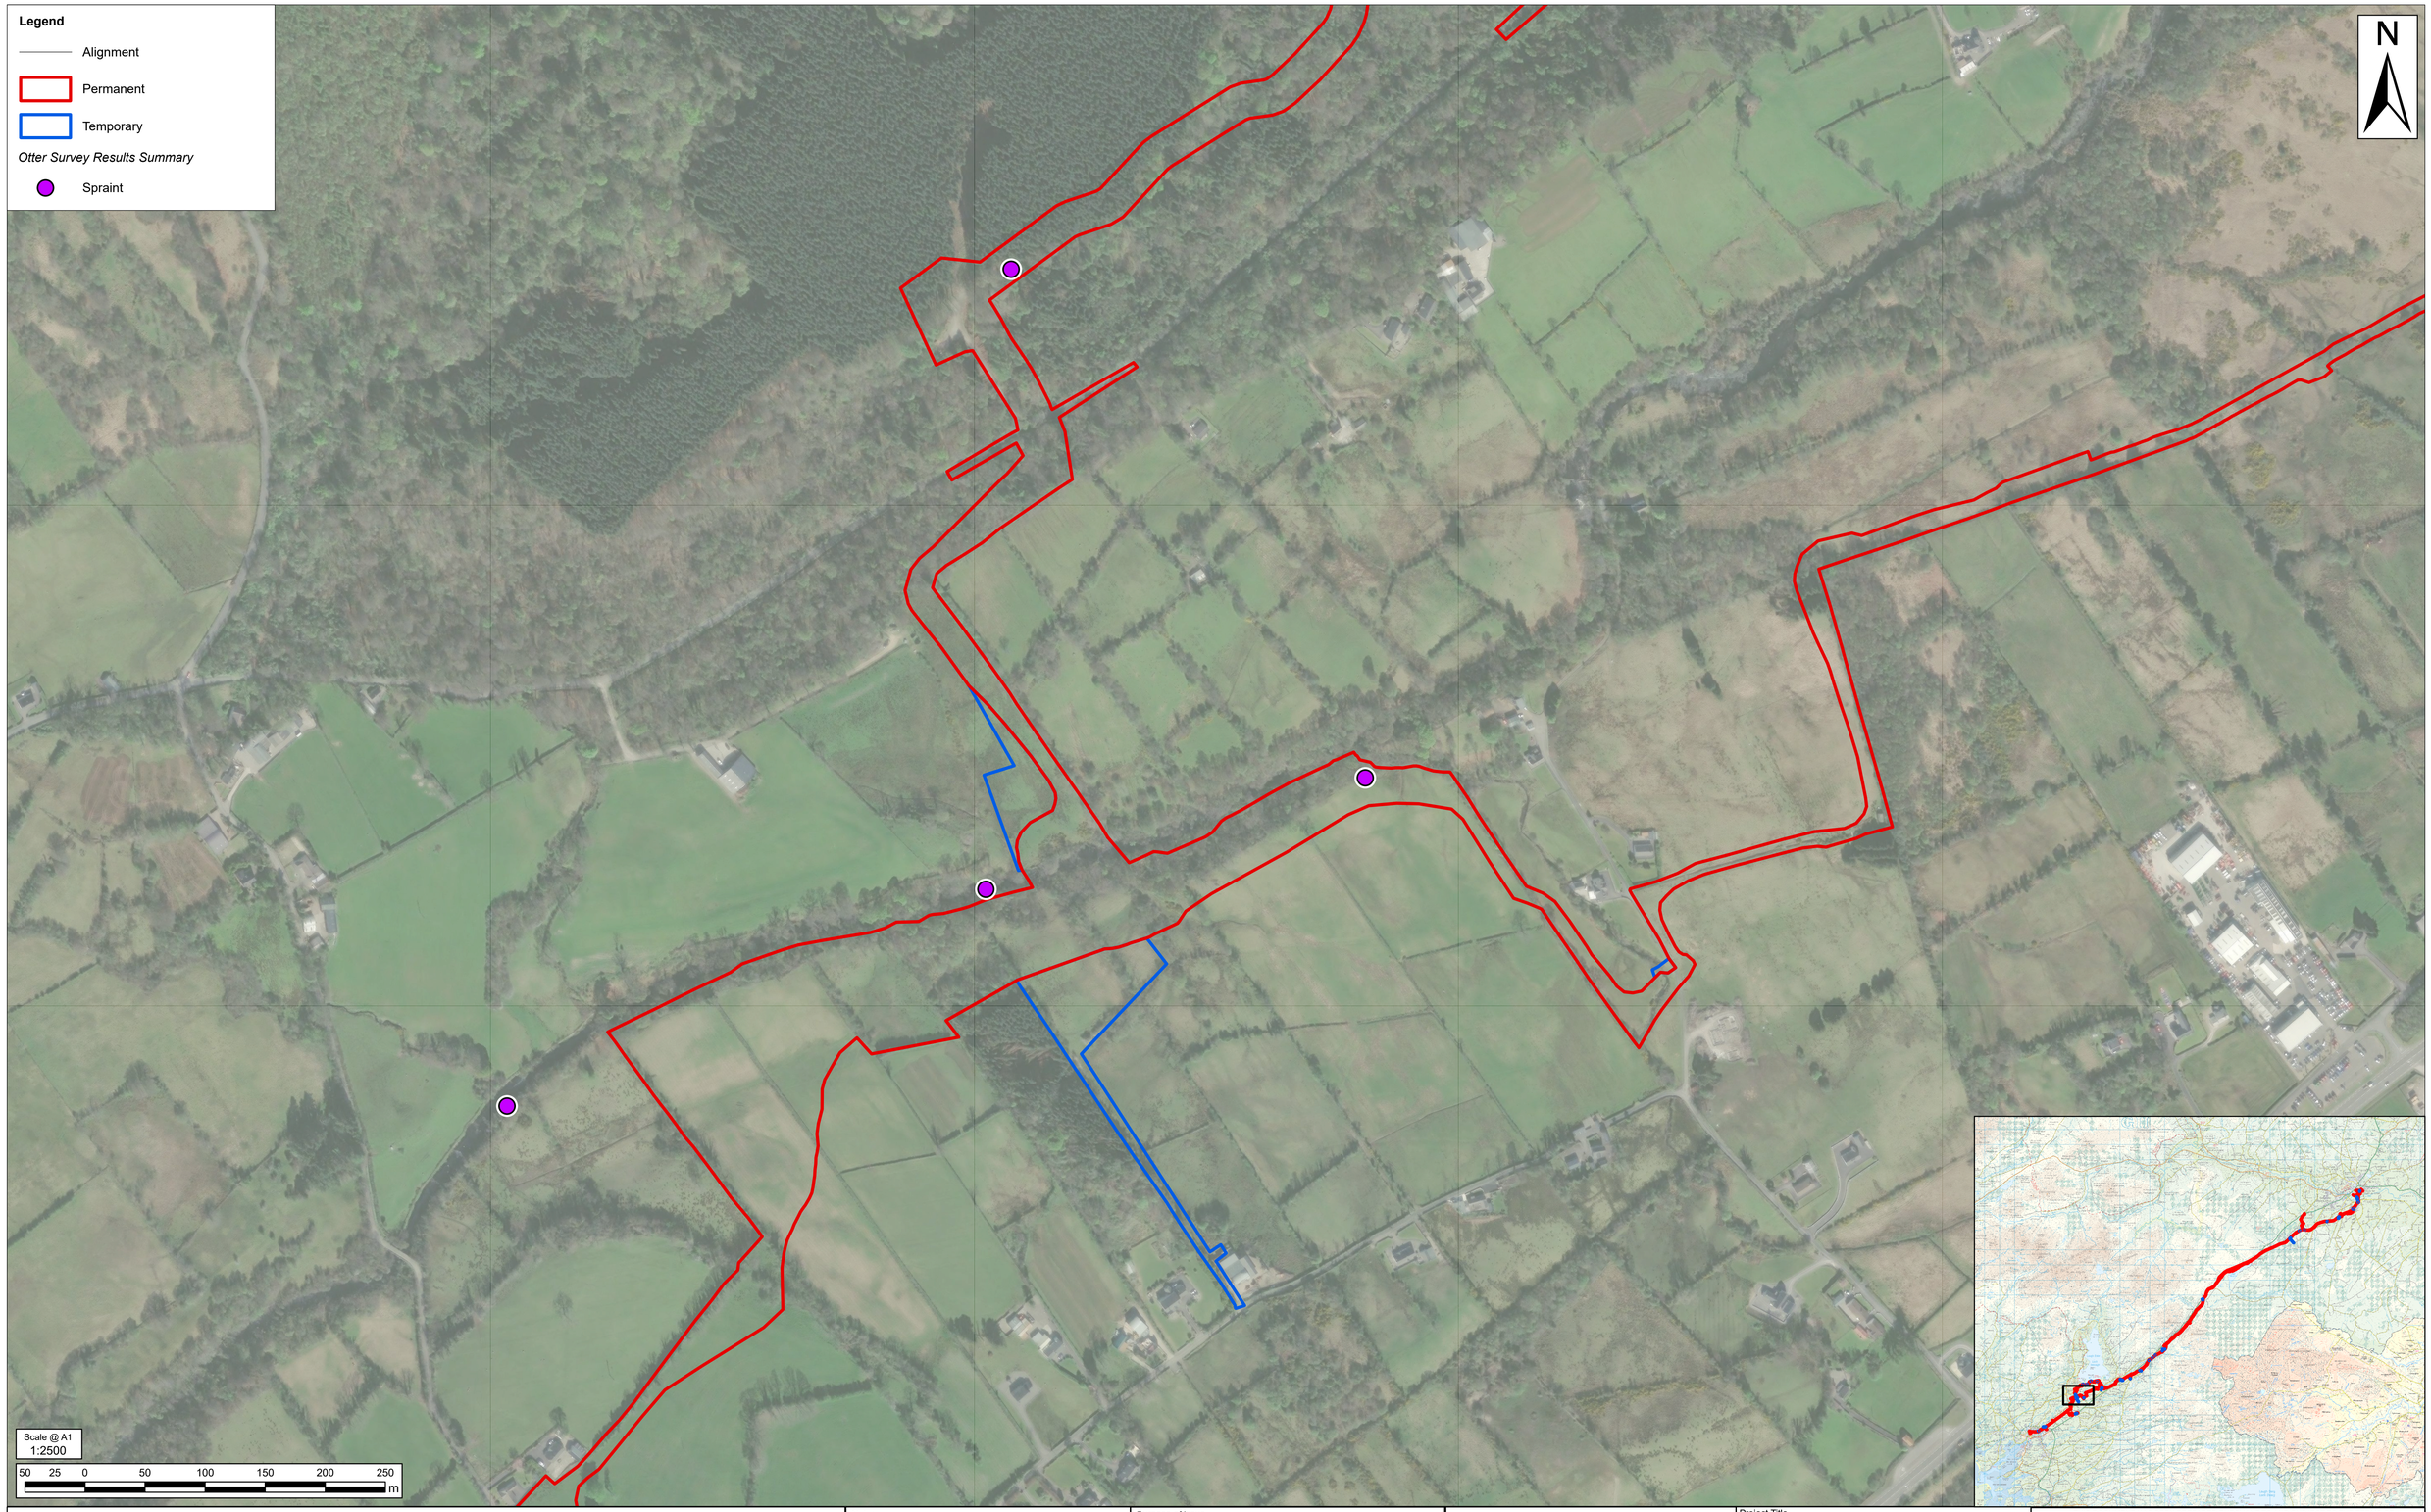

Tionscadal Éireann Project Ireland 2040

Bonneagar Iompair Éireann Transport Infrastructure Ireland

Donegal NRO Oiriş Boichne Naisiunca Dhun na nGall

Comhairle Contae Dhún na nGall Donegal County Council

Greenway

Notes

©Ordnance Survey Ireland 2023/OSi NMA 053.
Land & Property Services Intellectual Property is protected by Crown Copyright and is reproduced with the permission of Land & Property Services under Delegated Authority from the Keeper of Public Records, © Crown Copyright and database right Licence No. 131956
Contains Irish Public Sector Data licensed under a Creative Commons Attribution 4.0 International (CC BY 4.0) licence
World Imagery: Microsoft, Vantor

Purpose of issue

FOR INFORMATION

Revision Details	By / Check	Date	Suffix

SAFETY, HEALTH AND ENVIRONMENTAL INFORMATION BOX

ANY INFORMATION PROVIDED BY THIRD PARTIES AND REFERRED TO HEREIN HAS NOT BEEN CHECKED OR VERIFIED BY ROD-AECOM, UNLESS OTHERWISE EXPRESSLY STATED IN THE DOCUMENT. NO THIRD PARTY MAY RELY UPON THIS DOCUMENT WITHOUT THE PRIOR AND EXPRESS WRITTEN AGREEMENT OF ROD-AECOM.

THIS DRAWING IS TO BE USED ONLY FOR THE PURPOSE OF ISSUE THAT IT WAS ISSUED FOR AND IS SUBJECT TO AMENDMENT

Roughan & O'Donovan-AECOM Alliance

ROD Roughan & O'Donovan
AECOM

AECOM
4th Floor
One Burlington Plaza
Burlington Road
Dublin
D04 RH96
T +353 87 754 5584
www.aecom.com

Roughan & O'Donovan
Arena House
Arena Road
Sandyford
Dublin 18
Ireland
T +353 (0)1 294 0800
www.rod.ie

Project Title

BARNESMORE GAP GREENWAY

Drawing Title

MAMMALS

THIS DOCUMENT HAS BEEN PREPARED PURSUANT TO AND SUBJECT TO THE TERMS OF ROD-AECOM's APPOINTMENT BY ITS CLIENT. ROD-AECOM ACCEPTS NO LIABILITY FOR ANY USE OF THIS DOCUMENT OTHER THAN BY ITS ORIGINAL CLIENT OR FOLLOWING ROD-AECOM'S EXPRESS AGREEMENT TO SUCH USE, AND ONLY FOR THE PURPOSE FOR WHICH IT WAS PREPARED AND PROVIDED.

Designed	Drawn	Checked	Approved	Date
JB	JB	VP	DK	09/06/2026

Internal Project No. 60701883

Suitability

Scale 1:2,500

Drawing Number
Aecom Project ID 60701883 | Originator - ACM | Volume - EGN -
SW_ZZ_ZZ_ZZ | - DR | - EN | - 0724
Location | Type | Role | Number

Rev P01

Legend

- Alignment
- Permanent
- Temporary

Otter Survey Results Summary

- Spraint

N

Scale @ A1
1:2500

50 25 0 50 100 150 200 250 m

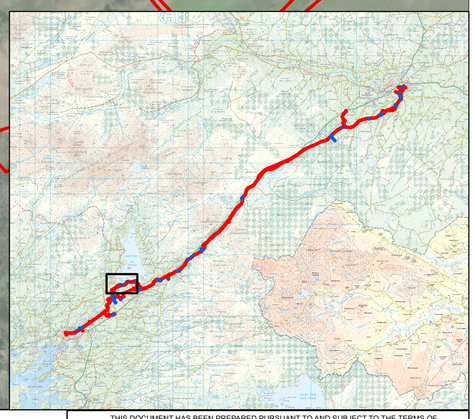

Tionscadal Éireann Project Ireland 2040

Bonneagar Iompair Éireann Transport Infrastructure Ireland

Donegal NRO Oifig Eolchuir Naisiunta Dhun na nGall

Comhairle Contae Dhún na nGall Donegal County Council

Greenway

Notes

©Ordnance Survey Ireland 2023/OSi NMA 053.
Land & Property Services Intellectual Property is protected by Crown Copyright and is reproduced with the permission of Land & Property Services under Delegated Authority from the Keeper of Public Records, © Crown Copyright and database right Licence No. 131956
Contains Irish Public Sector Data licensed under a Creative Commons Attribution 4.0 International (CC BY 4.0) licence
World Imagery: Microsoft, Vantor

Purpose of issue

FOR INFORMATION

Revision Details	By / Check	Date	Suffix

SAFETY, HEALTH AND ENVIRONMENTAL INFORMATION BOX

ANY INFORMATION PROVIDED BY THIRD PARTIES AND REFERRED TO HEREIN HAS NOT BEEN CHECKED OR VERIFIED BY ROD-AECOM, UNLESS OTHERWISE EXPRESSLY STATED IN THE DOCUMENT. NO THIRD PARTY MAY RELY UPON THIS DOCUMENT WITHOUT THE PRIOR AND EXPRESS WRITTEN AGREEMENT OF ROD-AECOM.

THIS DRAWING IS TO BE USED ONLY FOR THE PURPOSE OF ISSUE THAT IT WAS ISSUED FOR AND IS SUBJECT TO AMENDMENT

Roughan & O'Donovan-AECOM Alliance

ROD ROUGHAN & O'DONOVAN
AECOM

AECOM
4th Floor
One Burlington Plaza
Burlington Road
Dublin
D04 RH96
T +353 87 754 5584
www.aecom.com

Roughan & O'Donovan
Arena House
Arena Road
Sandyford
Dublin 18
Ireland
T +353 (0)1 294 0800
www.rod.ie

Project Title

BARNESMORE GAP GREENWAY

Drawing Title

MAMMALS

THIS DOCUMENT HAS BEEN PREPARED PURSUANT TO AND SUBJECT TO THE TERMS OF ROD-AECOM's APPOINTMENT BY ITS CLIENT. ROD-AECOM ACCEPTS NO LIABILITY FOR ANY USE OF THIS DOCUMENT OTHER THAN BY ITS ORIGINAL CLIENT OR FOLLOWING ROD-AECOM'S EXPRESS AGREEMENT TO SUCH USE, AND ONLY FOR THE PURPOSE FOR WHICH IT WAS PREPARED AND PROVIDED.

Designed	Drawn	Checked	Approved	Date
JB	JB	VP	DK	09/06/2026

Internal Project No.: 60701883
Suitability:
Scale: 1:2,500

Drawing Number
Aecom Project ID 60701883 | Originator - ACM | Volume - EGN -
SW_ZZ_ZZ_ZZ | - DR | - EN | - 0725
Location | Type | Role | Number

Rev: P01



Tionscadal Éireann Project Ireland 2040

TII Bonneagar Iompair Éireann Transport Infrastructure Ireland

Donegal NRO Oifig Boichne Naisiunca Dhun na nGall

Comhairle Contae Dhún na nGall Donegal County Council

Greenway

Notes

©Ordnance Survey Ireland 2023/OSi NMA 053.
Land & Property Services Intellectual Property is protected by Crown Copyright and is reproduced with the permission of Land & Property Services under Delegated Authority from the Keeper of Public Records, © Crown Copyright and database right Licence No. 131956
Contains Irish Public Sector Data licensed under a Creative Commons Attribution 4.0 International (CC BY 4.0) licence
World Imagery: Microsoft, Vantor

Purpose of issue

FOR INFORMATION

Revision Details	By / Check	Date	Suffix

SAFETY, HEALTH AND ENVIRONMENTAL INFORMATION BOX

ANY INFORMATION PROVIDED BY THIRD PARTIES AND REFERRED TO HEREIN HAS NOT BEEN CHECKED OR VERIFIED BY ROD-AECOM, UNLESS OTHERWISE EXPRESSLY STATED IN THE DOCUMENT. NO THIRD PARTY MAY RELY UPON THIS DOCUMENT WITHOUT THE PRIOR AND EXPRESS WRITTEN AGREEMENT OF ROD-AECOM.

THIS DRAWING IS TO BE USED ONLY FOR THE PURPOSE OF ISSUE THAT IT WAS ISSUED FOR AND IS SUBJECT TO AMENDMENT

Roughan & O'Donovan-AECOM Alliance

ROD Roughan & O'Donovan
AECOM

AECOM
4th Floor
One Burlington Plaza
Burlington Road
Dublin
D04 RH96
T +353 87 754 5584
www.aecom.com

Roughan & O'Donovan
Arena House
Arena Road
Sandyford
Dublin 18
Ireland
T +353 (0)1 294 0800
www.rod.ie

Project Title

BARNESMORE GAP GREENWAY

Drawing Title

MAMMALS

THIS DOCUMENT HAS BEEN PREPARED PURSUANT TO AND SUBJECT TO THE TERMS OF ROD-AECOM's APPOINTMENT BY ITS CLIENT. ROD-AECOM ACCEPTS NO LIABILITY FOR ANY USE OF THIS DOCUMENT OTHER THAN BY ITS ORIGINAL CLIENT OR FOLLOWING ROD-AECOM'S EXPRESS AGREEMENT TO SUCH USE, AND ONLY FOR THE PURPOSE FOR WHICH IT WAS PREPARED AND PROVIDED.

Designed	Drawn	Checked	Approved	Date
JB	JB	VP	DK	09/06/2026

Internal Project No. 60701883

Suitability

Scale 1:2,500

Drawing Number
Aecom Project ID 60701883
SW_ZZ_ZZ_ZZ
Location

Originator	Volume	Rev
- ACM	- EGN -	P01
- DR	- EN	- 0726
Type	Role	Number



Tionscadal Éireann Project Ireland 2040

Bonneagar Iompair Éireann Transport Infrastructure Ireland

Donegal NRO Oifig Boichne Naisiunca Dhun na nGall

Comhairle Contae Dhún na nGall Donegal County Council

Greenway

Notes

©Ordnance Survey Ireland 2023/OSi NMA 053.
Land & Property Services Intellectual Property is protected by Crown Copyright and is reproduced with the permission of Land & Property Services under Delegated Authority from the Keeper of Public Records, © Crown Copyright and database right Licence No. 131956
Contains Irish Public Sector Data licensed under a Creative Commons Attribution 4.0 International (CC BY 4.0) licence
World Imagery: Microsoft, Vantor

Purpose of issue

FOR INFORMATION

Revision Details	By / Check	Date	Suffix

SAFETY, HEALTH AND ENVIRONMENTAL INFORMATION BOX

ANY INFORMATION PROVIDED BY THIRD PARTIES AND REFERRED TO HEREIN HAS NOT BEEN CHECKED OR VERIFIED BY ROD-AECOM, UNLESS OTHERWISE EXPRESSLY STATED IN THE DOCUMENT. NO THIRD PARTY MAY RELY UPON THIS DOCUMENT WITHOUT THE PRIOR AND EXPRESS WRITTEN AGREEMENT OF ROD-AECOM.

THIS DRAWING IS TO BE USED ONLY FOR THE PURPOSE OF ISSUE THAT IT WAS ISSUED FOR AND IS SUBJECT TO AMENDMENT

Roughan & O'Donovan-AECOM Alliance

ROD ROUGHAN & O'DONOVAN

AECOM

AECOM
4th Floor
One Burlington Plaza
Burlington Road
Dublin
D04 RH96
T +353 87 754 5584
www.aecom.com

Roughan & O'Donovan
Arena House
Arena Road
Sandyford
Dublin 18
Ireland
T +353 (0)1 294 0800
www.rod.ie

Project Title

BARNESMORE GAP GREENWAY

Drawing Title

MAMMALS

THIS DOCUMENT HAS BEEN PREPARED PURSUANT TO AND SUBJECT TO THE TERMS OF ROD-AECOM's APPOINTMENT BY ITS CLIENT. ROD-AECOM ACCEPTS NO LIABILITY FOR ANY USE OF THIS DOCUMENT OTHER THAN BY ITS ORIGINAL CLIENT OR FOLLOWING ROD-AECOM'S EXPRESS AGREEMENT TO SUCH USE, AND ONLY FOR THE PURPOSE FOR WHICH IT WAS PREPARED AND PROVIDED.

Designed	Drawn	Checked	Approved	Date
JB	JB	VP	DK	09/06/2026

Internal Project No. 60701883

Suitability

Scale 1:2,500

Drawing Number

Aecom Project ID 60701883 | Originator - ACM | Volume - EGN -

SW_ZZ_ZZ_ZZ | - DR | - EN | - 0727

Location | Type | Role | Number

Rev P01



Tionscadal Éireann Project Ireland 2040

Bonneagar Iompair Éireann Transport Infrastructure Ireland

Donegal NRO Oifig Boichne Naisiunca Dhun na nGall

Comhairle Contae Dhún na nGall Donegal County Council

Greenway

Notes

©Ordnance Survey Ireland 2023/OSi NMA 053.
Land & Property Services Intellectual Property is protected by Crown Copyright and is reproduced with the permission of Land & Property Services under Delegated Authority from the Keeper of Public Records, © Crown Copyright and database right Licence No. 131956
Contains Irish Public Sector Data licensed under a Creative Commons Attribution 4.0 International (CC BY 4.0) licence
World Imagery: Microsoft, Vantor

Purpose of issue

FOR INFORMATION

Revision Details	By / Check	Date	Suffix

SAFETY, HEALTH AND ENVIRONMENTAL INFORMATION BOX

ANY INFORMATION PROVIDED BY THIRD PARTIES AND REFERRED TO HEREIN HAS NOT BEEN CHECKED OR VERIFIED BY ROD-AECOM, UNLESS OTHERWISE EXPRESSLY STATED IN THE DOCUMENT. NO THIRD PARTY MAY RELY UPON THIS DOCUMENT WITHOUT THE PRIOR AND EXPRESS WRITTEN AGREEMENT OF ROD-AECOM.

THIS DRAWING IS TO BE USED ONLY FOR THE PURPOSE OF ISSUE THAT IT WAS ISSUED FOR AND IS SUBJECT TO AMENDMENT

Roughan & O'Donovan-AECOM Alliance

ROD ROUGHAN & O'DONOVAN
AECOM

AECOM
4th Floor
One Burlington Plaza
Burlington Road
Dublin
D04 RH96
T +353 87 754 5584
www.aecom.com

Roughan & O'Donovan
Arena House
Arena Road
Sandyford
Dublin 18
Ireland
T +353 (0)1 294 0800
www.rod.ie

Project Title

BARNESMORE GAP GREENWAY

Drawing Title

MAMMALS

THIS DOCUMENT HAS BEEN PREPARED PURSUANT TO AND SUBJECT TO THE TERMS OF ROD-AECOM's APPOINTMENT BY ITS CLIENT. ROD-AECOM ACCEPTS NO LIABILITY FOR ANY USE OF THIS DOCUMENT OTHER THAN BY ITS ORIGINAL CLIENT OR FOLLOWING ROD-AECOM'S EXPRESS AGREEMENT TO SUCH USE, AND ONLY FOR THE PURPOSE FOR WHICH IT WAS PREPARED AND PROVIDED.

Designed	Drawn	Checked	Approved	Date
JB	JB	VP	DK	09/06/2026

Internal Project No. 60701883

Suitability

Scale 1:2,500

Drawing Number
Aecom Project ID 60701883
SW_ZZ_ZZ_ZZ
Location

Originator	Volume	Rev
- ACM	- EGN -	P01
- DR	- EN	- 0728
Type	Role	Number

Legend

- Alignment
- Permanent
- Temporary

Otter Survey Results Summary

- Spraint

N

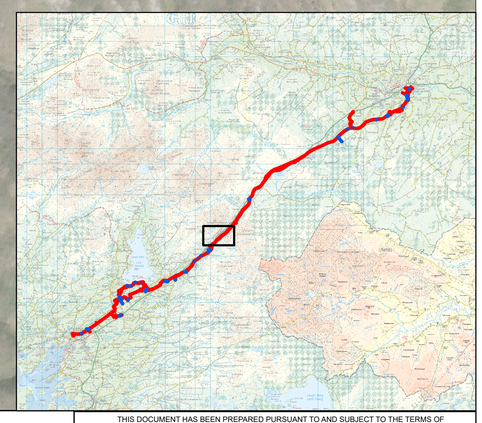

Scale @ A1
1:2500

50 25 0 50 100 150 200 250 m

Tionscadal Éireann
Project Ireland
2040

Bonneagar Iompair Éireann
Transport Infrastructure Ireland

Donegal
NRO
Oifig Eolchine Naisiunta
Dhun na nGall

Comhairle Contae
Dhún na nGall
Donegal County Council

Greenway

Notes

©Ordnance Survey Ireland 2023/OSi NMA 053.
Land & Property Services Intellectual Property is protected by Crown Copyright and is reproduced with the permission of Land & Property Services under Delegated Authority from the Keeper of Public Records, © Crown Copyright and database right Licence No. 131956
Contains Irish Public Sector Data licensed under a Creative Commons Attribution 4.0 International (CC BY 4.0) licence
World Imagery: Microsoft, Vantor

Purpose of issue

FOR INFORMATION

Revision Details	By / Check	Date	Suffix

SAFETY, HEALTH AND ENVIRONMENTAL INFORMATION BOX

ANY INFORMATION PROVIDED BY THIRD PARTIES AND REFERRED TO HEREIN HAS NOT BEEN CHECKED OR VERIFIED BY ROD-AECOM, UNLESS OTHERWISE EXPRESSLY STATED IN THE DOCUMENT. NO THIRD PARTY MAY RELY UPON THIS DOCUMENT WITHOUT THE PRIOR AND EXPRESS WRITTEN AGREEMENT OF ROD-AECOM.

THIS DRAWING IS TO BE USED ONLY FOR THE PURPOSE OF ISSUE THAT IT WAS ISSUED FOR AND IS SUBJECT TO AMENDMENT

Roughan & O'Donovan-AECOM Alliance

AECOM
4th Floor
One Burlington Plaza
Burlington Road
Dublin
D04 RH96
T +353 87 754 5584
www.aecom.com

Roughan & O'Donovan
Arena House
Arena Road
Sandyford
Dublin 18
Ireland
T +353 (0)1 294 0800
www.rod.ie

Project Title

BARNESMORE GAP GREENWAY

Drawing Title

MAMMALS

THIS DOCUMENT HAS BEEN PREPARED PURSUANT TO AND SUBJECT TO THE TERMS OF ROD-AECOM'S APPOINTMENT BY ITS CLIENT. ROD-AECOM ACCEPTS NO LIABILITY FOR ANY USE OF THIS DOCUMENT OTHER THAN BY ITS ORIGINAL CLIENT OR FOLLOWING ROD-AECOM'S EXPRESS AGREEMENT TO SUCH USE, AND ONLY FOR THE PURPOSE FOR WHICH IT WAS PREPARED AND PROVIDED.

Designed	Drawn	Checked	Approved	Date
JB	JB	VP	DK	09/06/2026

Internal Project No.: 60701883
Suitability:
Scale: 1:2,500

Drawing Number
Aecom Project ID: 60701883
SW_ZZ_ZZ_ZZ
Location

Originator	Volume	Type	Role	Number
- ACM	- EGN -	- DR	- EN	- 0729

Rev: P01

Legend

- Alignment
- Permanent
- Temporary

Otter Survey Results Summary

- Spraint

N

Scale @ A1
1:2500

50 25 0 50 100 150 200 250 m

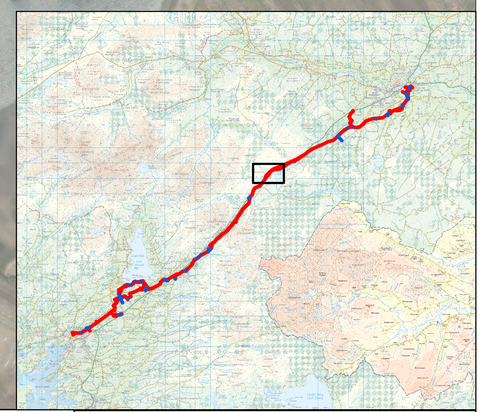

Tionscadal Éireann
Project Ireland
2040

Bonneagar Iompair Éireann
Transport Infrastructure Ireland

Donegal
Oifig Bóithre Náisiúnta
Bhun na nGall

Comhairle Contae
Dhún na nGall
Donegal County Council

Greenway

Notes

©Ordnance Survey Ireland 2023/OSi NMA 053.
Land & Property Services Intellectual Property is protected by Crown Copyright and is reproduced with the permission of Land & Property Services under Delegated Authority from the Keeper of Public Records, © Crown Copyright and database right Licence No. 131956
Contains Irish Public Sector Data licensed under a Creative Commons Attribution 4.0 International (CC BY 4.0) licence
World Imagery: Microsoft, Vantor

Purpose of issue

FOR INFORMATION

Revision Details	By / Check	Date	Suffix

SAFETY, HEALTH AND ENVIRONMENTAL INFORMATION BOX

ANY INFORMATION PROVIDED BY THIRD PARTIES AND REFERRED TO HEREIN HAS NOT BEEN CHECKED OR VERIFIED BY ROD-AECOM, UNLESS OTHERWISE EXPRESSLY STATED IN THE DOCUMENT. NO THIRD PARTY MAY RELY UPON THIS DOCUMENT WITHOUT THE PRIOR AND EXPRESS WRITTEN AGREEMENT OF ROD-AECOM.

THIS DRAWING IS TO BE USED ONLY FOR THE PURPOSE OF ISSUE THAT IT WAS ISSUED FOR AND IS SUBJECT TO AMENDMENT

Roughan & O'Donovan-AECOM Alliance

AECOM
4th Floor
One Burlington Plaza
Burlington Road
Dublin
D04 RH96
T +353 87 754 5584
www.aecom.com

Roughan & O'Donovan
Arena House
Arena Road
Sandyford
Dublin 18
Ireland
T +353 (0)1 294 0800
www.rod.ie

Project Title

BARNESMORE GAP GREENWAY

Drawing Title

MAMMALS

THIS DOCUMENT HAS BEEN PREPARED PURSUANT TO AND SUBJECT TO THE TERMS OF ROD-AECOM's APPOINTMENT BY ITS CLIENT. ROD-AECOM ACCEPTS NO LIABILITY FOR ANY USE OF THIS DOCUMENT OTHER THAN BY ITS ORIGINAL CLIENT OR FOLLOWING ROD-AECOM'S EXPRESS AGREEMENT TO SUCH USE, AND ONLY FOR THE PURPOSE FOR WHICH IT WAS PREPARED AND PROVIDED.

Designed	Drawn	Checked	Approved	Date
JB	JB	VP	DK	09/06/2026

Internal Project No. 60701883
Suitability
Scale 1:2,500

Drawing Number
Aecom Project ID 60701883
SW_ZZ_ZZ_ZZ
Location

Originator	Volume	Type	Role	Number
- ACM	- EGN -	- DR	- EN	- 0730

Rev P01

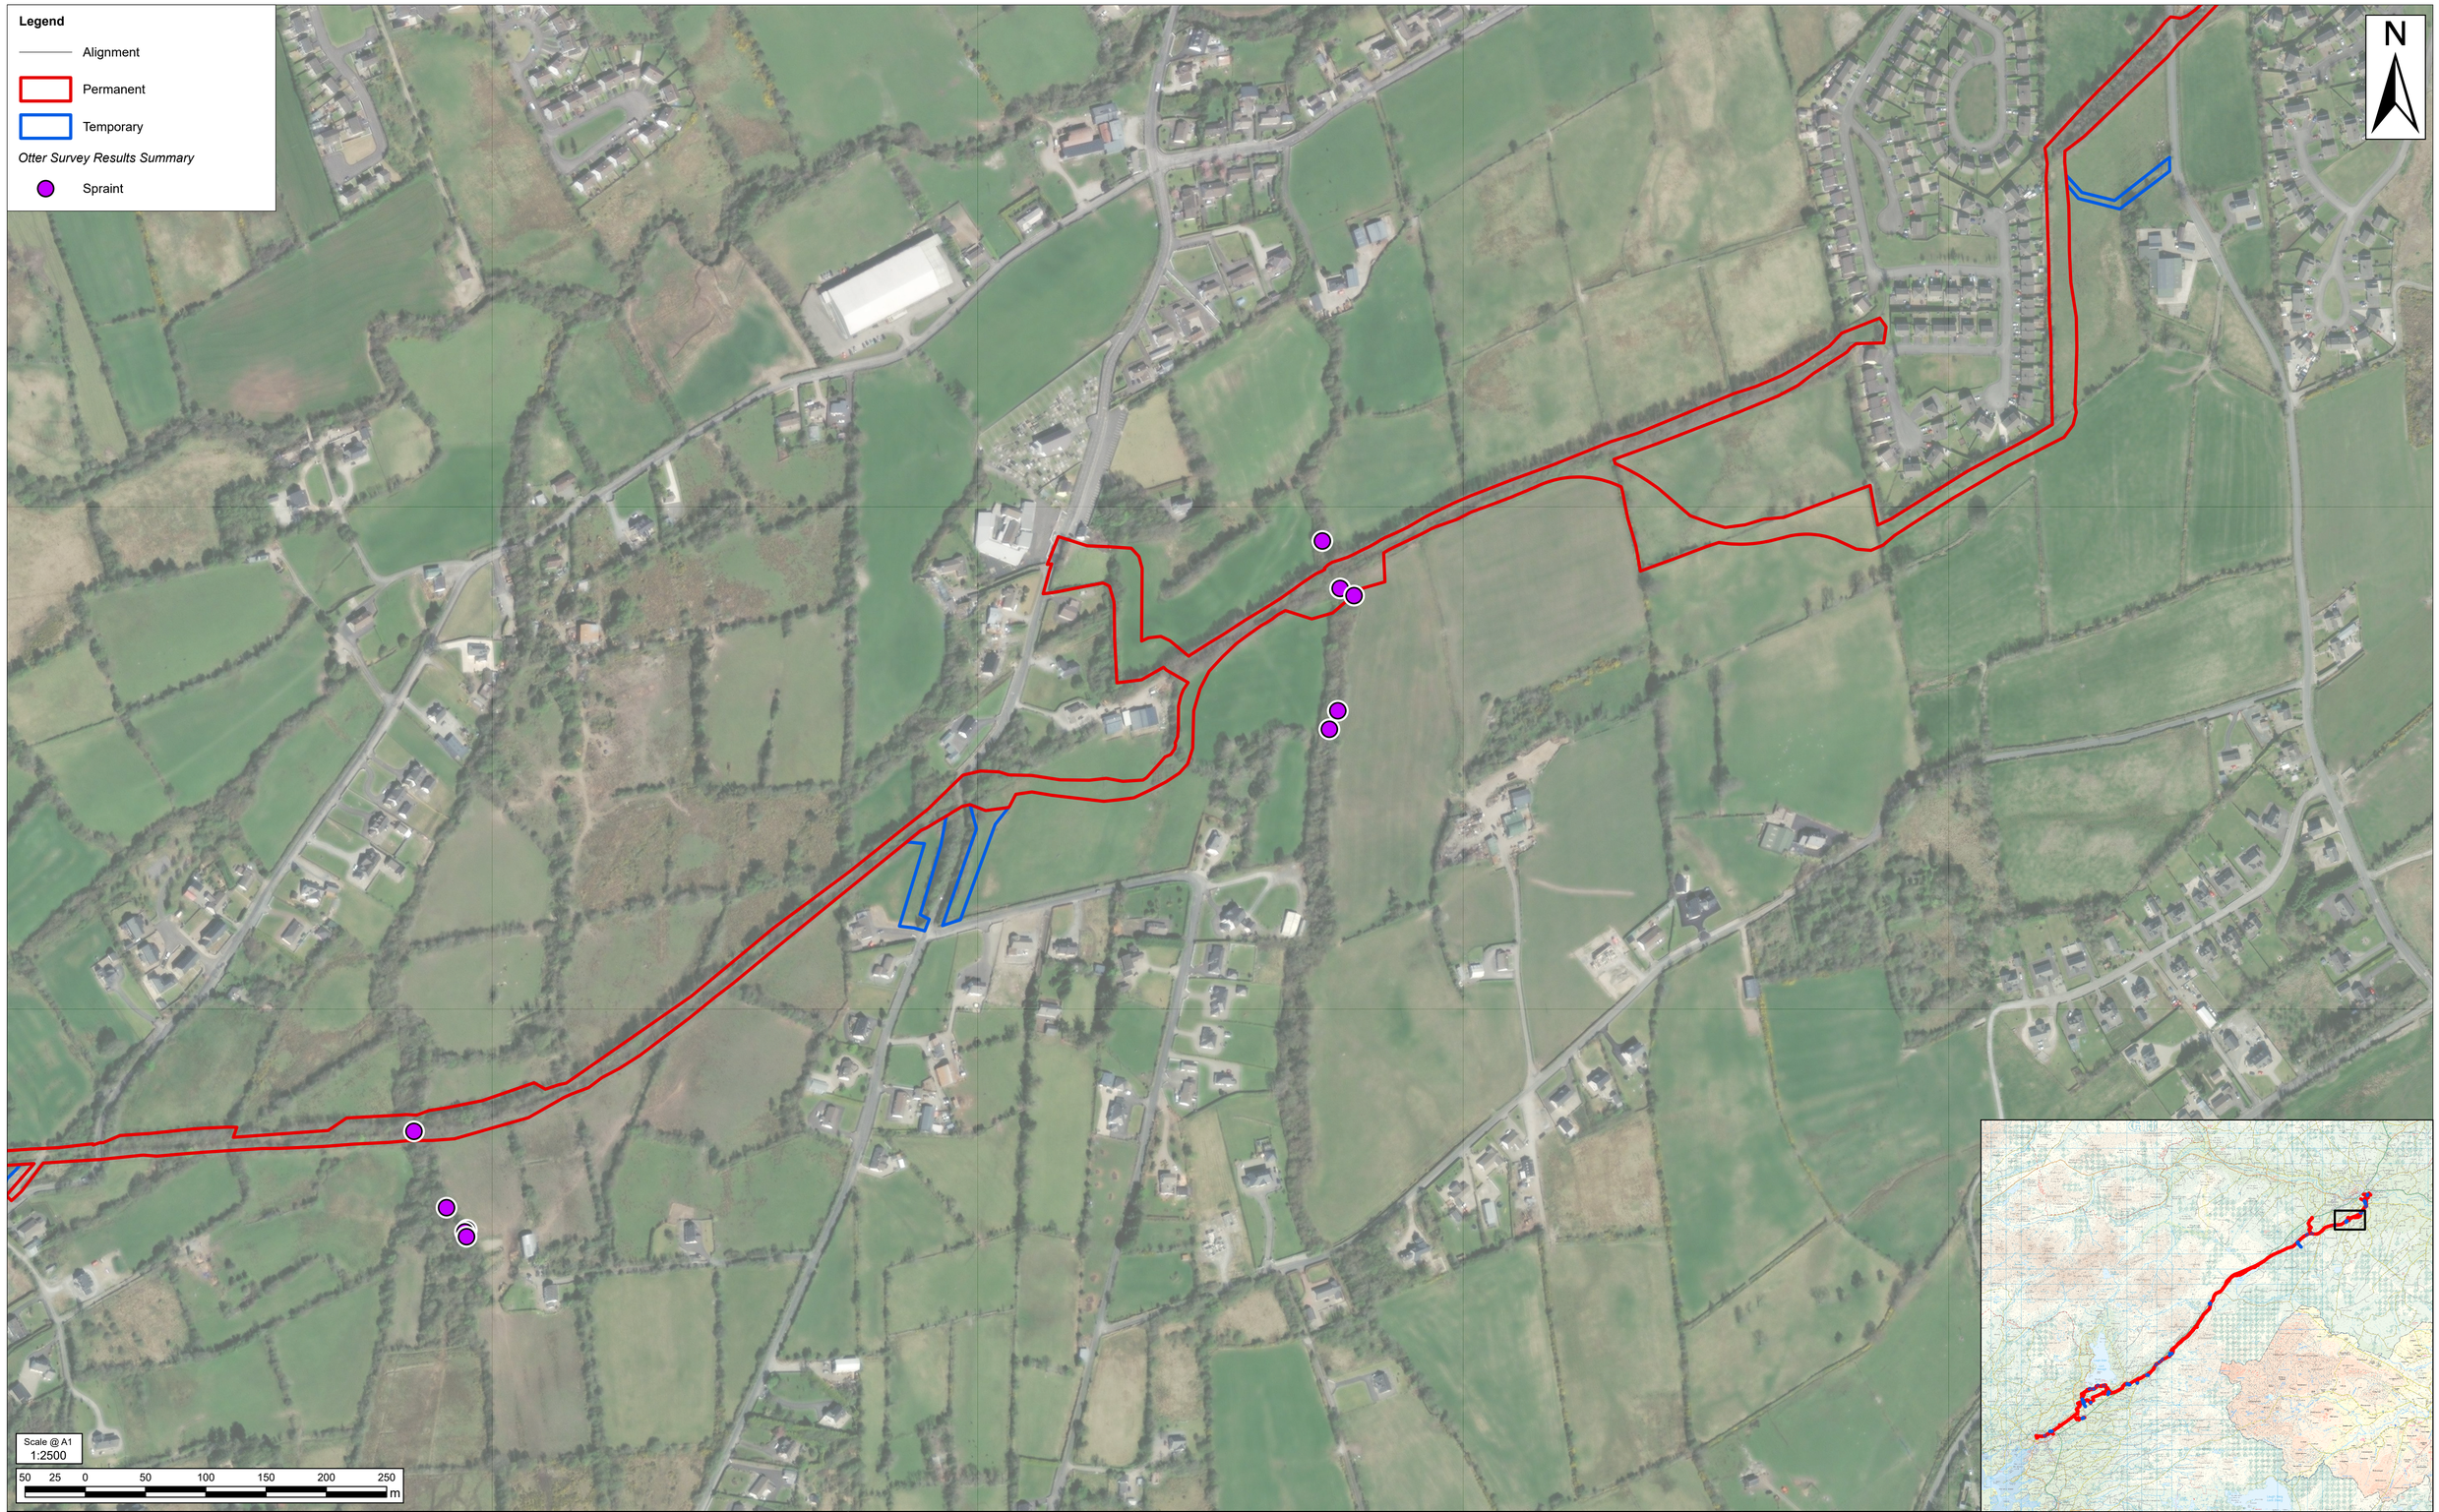

Tionscadal Éireann Project Ireland 2040

Bonneagar Iompair Éireann Transport Infrastructure Ireland

Donegal NRO Oifig Boichte Naisiunca Dhun na nGall

Comhairle Contae Dhún na nGall Donegal County Council

Greenway

Notes

©Ordnance Survey Ireland 2023/OSi NMA 053.
Land & Property Services Intellectual Property is protected by Crown Copyright and is reproduced with the permission of Land & Property Services under Delegated Authority from the Keeper of Public Records, © Crown Copyright and database right Licence No. 131956
Contains Irish Public Sector Data licensed under a Creative Commons Attribution 4.0 International (CC BY 4.0) licence
World Imagery: Microsoft, Vantor

Purpose of issue

FOR INFORMATION

Revision Details	By / Check	Date	Suffix

SAFETY, HEALTH AND ENVIRONMENTAL INFORMATION BOX

ANY INFORMATION PROVIDED BY THIRD PARTIES AND REFERRED TO HEREIN HAS NOT BEEN CHECKED OR VERIFIED BY ROD-AECOM, UNLESS OTHERWISE EXPRESSLY STATED IN THE DOCUMENT. NO THIRD PARTY MAY RELY UPON THIS DOCUMENT WITHOUT THE PRIOR AND EXPRESS WRITTEN AGREEMENT OF ROD-AECOM.

THIS DRAWING IS TO BE USED ONLY FOR THE PURPOSE OF ISSUE THAT IT WAS ISSUED FOR AND IS SUBJECT TO AMENDMENT

Roughan & O'Donovan-AECOM Alliance

ROD ROUGHAN & O'DONOVAN
AECOM

AECOM
4th Floor
One Burlington Plaza
Burlington Road
Dublin
D04 RH96
T +353 87 754 5584
www.aecom.com

Roughan & O'Donovan
Arena House
Arena Road
Sandyford
Dublin 18
Ireland
T +353 (0)1 294 0800
www.rod.ie

Project Title

BARNESMORE GAP GREENWAY

Drawing Title

MAMMALS

THIS DOCUMENT HAS BEEN PREPARED PURSUANT TO AND SUBJECT TO THE TERMS OF ROD-AECOM's APPOINTMENT BY ITS CLIENT. ROD-AECOM ACCEPTS NO LIABILITY FOR ANY USE OF THIS DOCUMENT OTHER THAN BY ITS ORIGINAL CLIENT OR FOLLOWING ROD-AECOM'S EXPRESS AGREEMENT TO SUCH USE, AND ONLY FOR THE PURPOSE FOR WHICH IT WAS PREPARED AND PROVIDED.

Designed	Drawn	Checked	Approved	Date
JB	JB	VP	DK	09/06/2026

Internal Project No. 60701883

Suitability

Scale 1:2,500

Drawing Number
Aecom Project ID 60701883 | Originator - ACM | Volume - EGN -
SW_ZZ_ZZ_ZZ | - DR | - EN | - 0731
Location | Type | Role | Number

Rev P01



Tionscadal Éireann Project Ireland 2040

Bonneagar Iompair Éireann Transport Infrastructure Ireland

Donegal NRO Oifig Boichne Naisiunca Dhun na nGall

Comhairle Contae Dhún na nGall Donegal County Council

Greenway

Notes

©Ordnance Survey Ireland 2023/OSi NMA 053.
Land & Property Services Intellectual Property is protected by Crown Copyright and is reproduced with the permission of Land & Property Services under Delegated Authority from the Keeper of Public Records, © Crown Copyright and database right Licence No. 131956
Contains Irish Public Sector Data licensed under a Creative Commons Attribution 4.0 International (CC BY 4.0) licence
World Imagery: Microsoft, Vantor

Purpose of issue

FOR INFORMATION

Revision Details	By / Check	Date	Suffix

SAFETY, HEALTH AND ENVIRONMENTAL INFORMATION BOX

ANY INFORMATION PROVIDED BY THIRD PARTIES AND REFERRED TO HEREIN HAS NOT BEEN CHECKED OR VERIFIED BY ROD-AECOM, UNLESS OTHERWISE EXPRESSLY STATED IN THE DOCUMENT. NO THIRD PARTY MAY RELY UPON THIS DOCUMENT WITHOUT THE PRIOR AND EXPRESS WRITTEN AGREEMENT OF ROD-AECOM.

THIS DRAWING IS TO BE USED ONLY FOR THE PURPOSE OF ISSUE THAT IT WAS ISSUED FOR AND IS SUBJECT TO AMENDMENT

Roughan & O'Donovan-AECOM Alliance

ROD ROUGHAN & O'DONOVAN
AECOM

AECOM
4th Floor
One Burlington Plaza
Burlington Road
Dublin
D04 RH96
T +353 87 754 5584
www.aecom.com

Roughan & O'Donovan
Arena House
Arena Road
Sandyford
Dublin 18
Ireland
T +353 (0)1 294 0800
www.rod.ie

Project Title

BARNESMORE GAP GREENWAY

Drawing Title

MAMMALS

THIS DOCUMENT HAS BEEN PREPARED PURSUANT TO AND SUBJECT TO THE TERMS OF ROD-AECOM's APPOINTMENT BY ITS CLIENT. ROD-AECOM ACCEPTS NO LIABILITY FOR ANY USE OF THIS DOCUMENT OTHER THAN BY ITS ORIGINAL CLIENT OR FOLLOWING ROD-AECOM'S EXPRESS AGREEMENT TO SUCH USE, AND ONLY FOR THE PURPOSE FOR WHICH IT WAS PREPARED AND PROVIDED.

Designed	Drawn	Checked	Approved	Date
JB	JB	VP	DK	09/06/2026

Internal Project No. 60701883

Suitability

Scale 1:2,500

Drawing Number
Aecom Project ID 60701883 | Originator - ACM | Volume - EGN -
SW_ZZ_ZZ_ZZ | - DR | - EN | - 0732
Location | Type | Role | Number

Rev P01