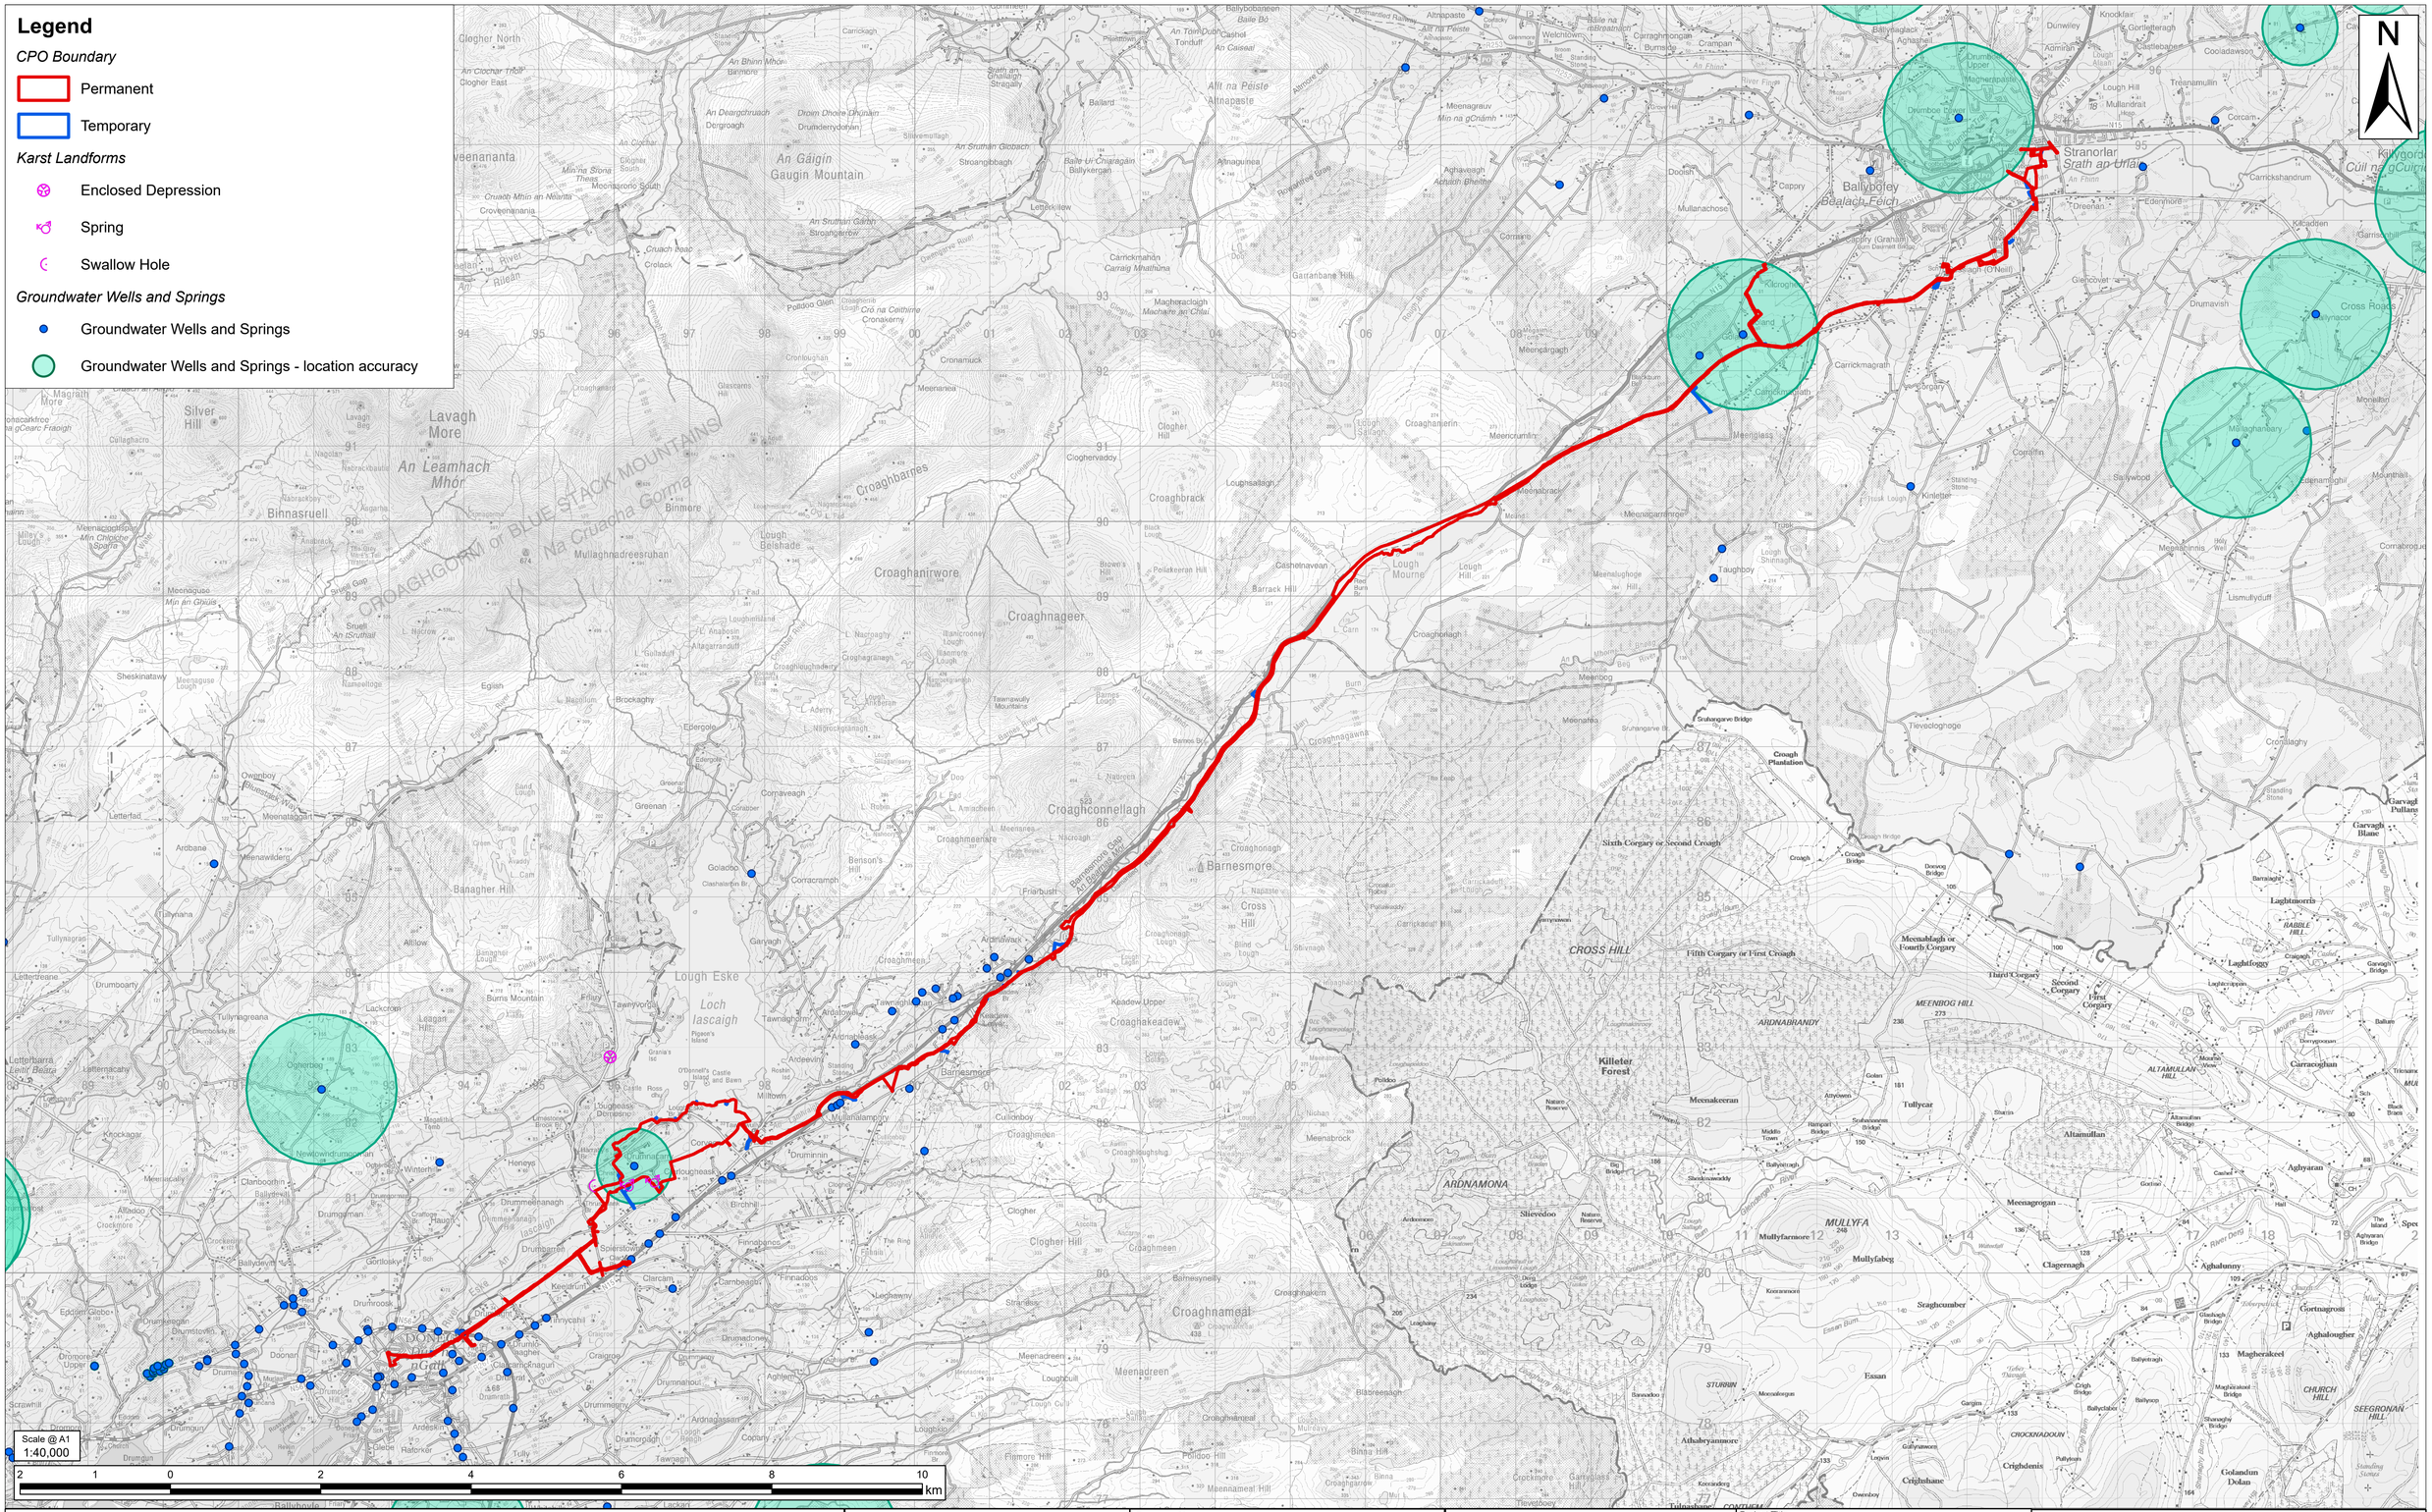

Tionscadal Éireann Project Ireland 2040

Bonneagar Iompair Éireann Transport Infrastructure Ireland

Údarás Iompair Náisiúnta Dhún na nGall

Comhairle Contae Dhún na nGall Donegal County Council

Greenway

Notes

©Ordnance Survey Ireland 2023/OSi NMA 053.
Land & Property Services Intellectual Property is protected by Crown Copyright and is reproduced with the permission of Land & Property Services under Delegated Authority from the Keeper of Public Records, © Crown Copyright and database right Licence No. 131956
Contains Irish Public Sector Data (Geological Survey Ireland) licensed under a Creative Commons Attribution 4.0 International (CC BY 4.0) licence

Purpose of issue

FOR INFORMATION

Revision Details	By	Check	Date	Suffix
FOR INFORMATION				

SAFETY, HEALTH AND ENVIRONMENTAL INFORMATION BOX

ANY INFORMATION PROVIDED BY THIRD PARTIES AND REFERRED TO HEREIN HAS NOT BEEN CHECKED OR VERIFIED BY ROD-AECOM, UNLESS OTHERWISE EXPRESSLY STATED IN THE DOCUMENT. NO THIRD PARTY MAY RELY UPON THIS DOCUMENT WITHOUT THE PRIOR AND EXPRESS WRITTEN AGREEMENT OF ROD-AECOM.

THIS DRAWING IS TO BE USED ONLY FOR THE PURPOSE OF ISSUE THAT IT WAS ISSUED FOR AND IS SUBJECT TO AMENDMENT

Roughan & O'Donovan-AECOM Alliance

AECOM
4th Floor
One Burlington Plaza
Burlington Road
Dublin
D04 RH96
T +353 87 754 5584
www.aecom.com

Roughan & O'Donovan
Arena House
Arena Road
Sandyford
Dublin 18
Ireland
T +353 (0)1 294 0800
www.rod.ie

Project Title

BARNESMORE GAP GREENWAY

Drawing Title

GROUNDWATER ABSTRACTIONS, KARST FEATURES AND SPZS

THIS DOCUMENT HAS BEEN PREPARED PURSUANT TO AND SUBJECT TO THE TERMS OF ROD-AECOM's APPOINTMENT BY ITS CLIENT. ROD-AECOM ACCEPTS NO LIABILITY FOR ANY USE OF THIS DOCUMENT OTHER THAN BY ITS ORIGINAL CLIENT OR FOLLOWING ROD-AECOM'S EXPRESS AGREEMENT TO SUCH USE, AND ONLY FOR THE PURPOSE FOR WHICH IT WAS PREPARED AND PROVIDED.

Designed	Drawn	Checked	Approved	Date
JB	JB	LD	DK	09/06/2026

Internal Project No. 60701883

Suitability

Scale 1:40,000

Drawing Number				Rev
Aecom Project ID 60701883	Originator - ACM	Volume - EGN -		P01
SW_ZZ_ZZ_ZZ Location	- DR Type	- EN Role	- 1002 Number	