

Tionscadal Éireann Project Ireland 2040

TII Bonneagar Iompair Éireann Transport Infrastructure Ireland

Donegal NRO Oifig Boichte Naisiunta Dhun na nGall

Comhairle Contae Dhún na nGall Donegal County Council

Greenway

Notes

©Ordnance Survey Ireland 2023/OSi NMA 053.
Land & Property Services Intellectual Property is protected by Crown Copyright and is reproduced with the permission of Land & Property Services under Delegated Authority from the Keeper of Public Records, © Crown Copyright and database right Licence No. 131956
Contains Irish Public Sector Data licensed under a Creative Commons Attribution 4.0 International (CC BY 4.0) licence
World Imagery: Microsoft, Vantor

Purpose of issue

FOR INFORMATION

Revision Details	By / Check	Date	Suffix
FOR INFORMATION			

SAFETY, HEALTH AND ENVIRONMENTAL INFORMATION BOX

ANY INFORMATION PROVIDED BY THIRD PARTIES AND REFERRED TO HEREIN HAS NOT BEEN CHECKED OR VERIFIED BY ROD-AECOM. UNLESS OTHERWISE EXPRESSLY STATED IN THE DOCUMENT, NO THIRD PARTY MAY RELY UPON THIS DOCUMENT WITHOUT THE PRIOR AND EXPRESS WRITTEN AGREEMENT OF ROD-AECOM.

THIS DRAWING IS TO BE USED ONLY FOR THE PURPOSE OF ISSUE THAT IT WAS ISSUED FOR AND IS SUBJECT TO AMENDMENT

Roughan & O'Donovan-AECOM Alliance

ROD ROUGHAN & O'DONOVAN
AECOM

AECOM
4th Floor
One Burlington Plaza
Burlington Road
Dublin
D04 RH96
T +353 87 754 5584
www.aecom.com

Roughan & O'Donovan
Arena House
Arena Road
Sandyford
Dublin 18
Ireland
T +353 (0)1 294 0800
www.rod.ie

Project Title

BARNESMORE GAP GREENWAY

Drawing Title

ZONE OF THEORETICAL VISIBILITY

THIS DOCUMENT HAS BEEN PREPARED PURSUANT TO AND SUBJECT TO THE TERMS OF ROD-AECOM's APPOINTMENT BY ITS CLIENT. ROD-AECOM ACCEPTS NO LIABILITY FOR ANY USE OF THIS DOCUMENT OTHER THAN BY ITS ORIGINAL CLIENT OR FOLLOWING ROD-AECOM'S EXPRESS AGREEMENT TO SUCH USE, AND ONLY FOR THE PURPOSE FOR WHICH IT WAS PREPARED AND PROVIDED.

Designed	Drawn	Checked	Approved	Date
AR	JB	JN	DK	11/06/2026

Internal Project No. 60701883

Suitability

Scale 1:5,000

Drawing Number
Aecom Project ID 60701883
SW_ZZ_ZZ_ZZ
Location

Originator	Volume	Rev
- ACM	- EGN -	P01
- DR	- EN	- 1403
Type	Role	Number

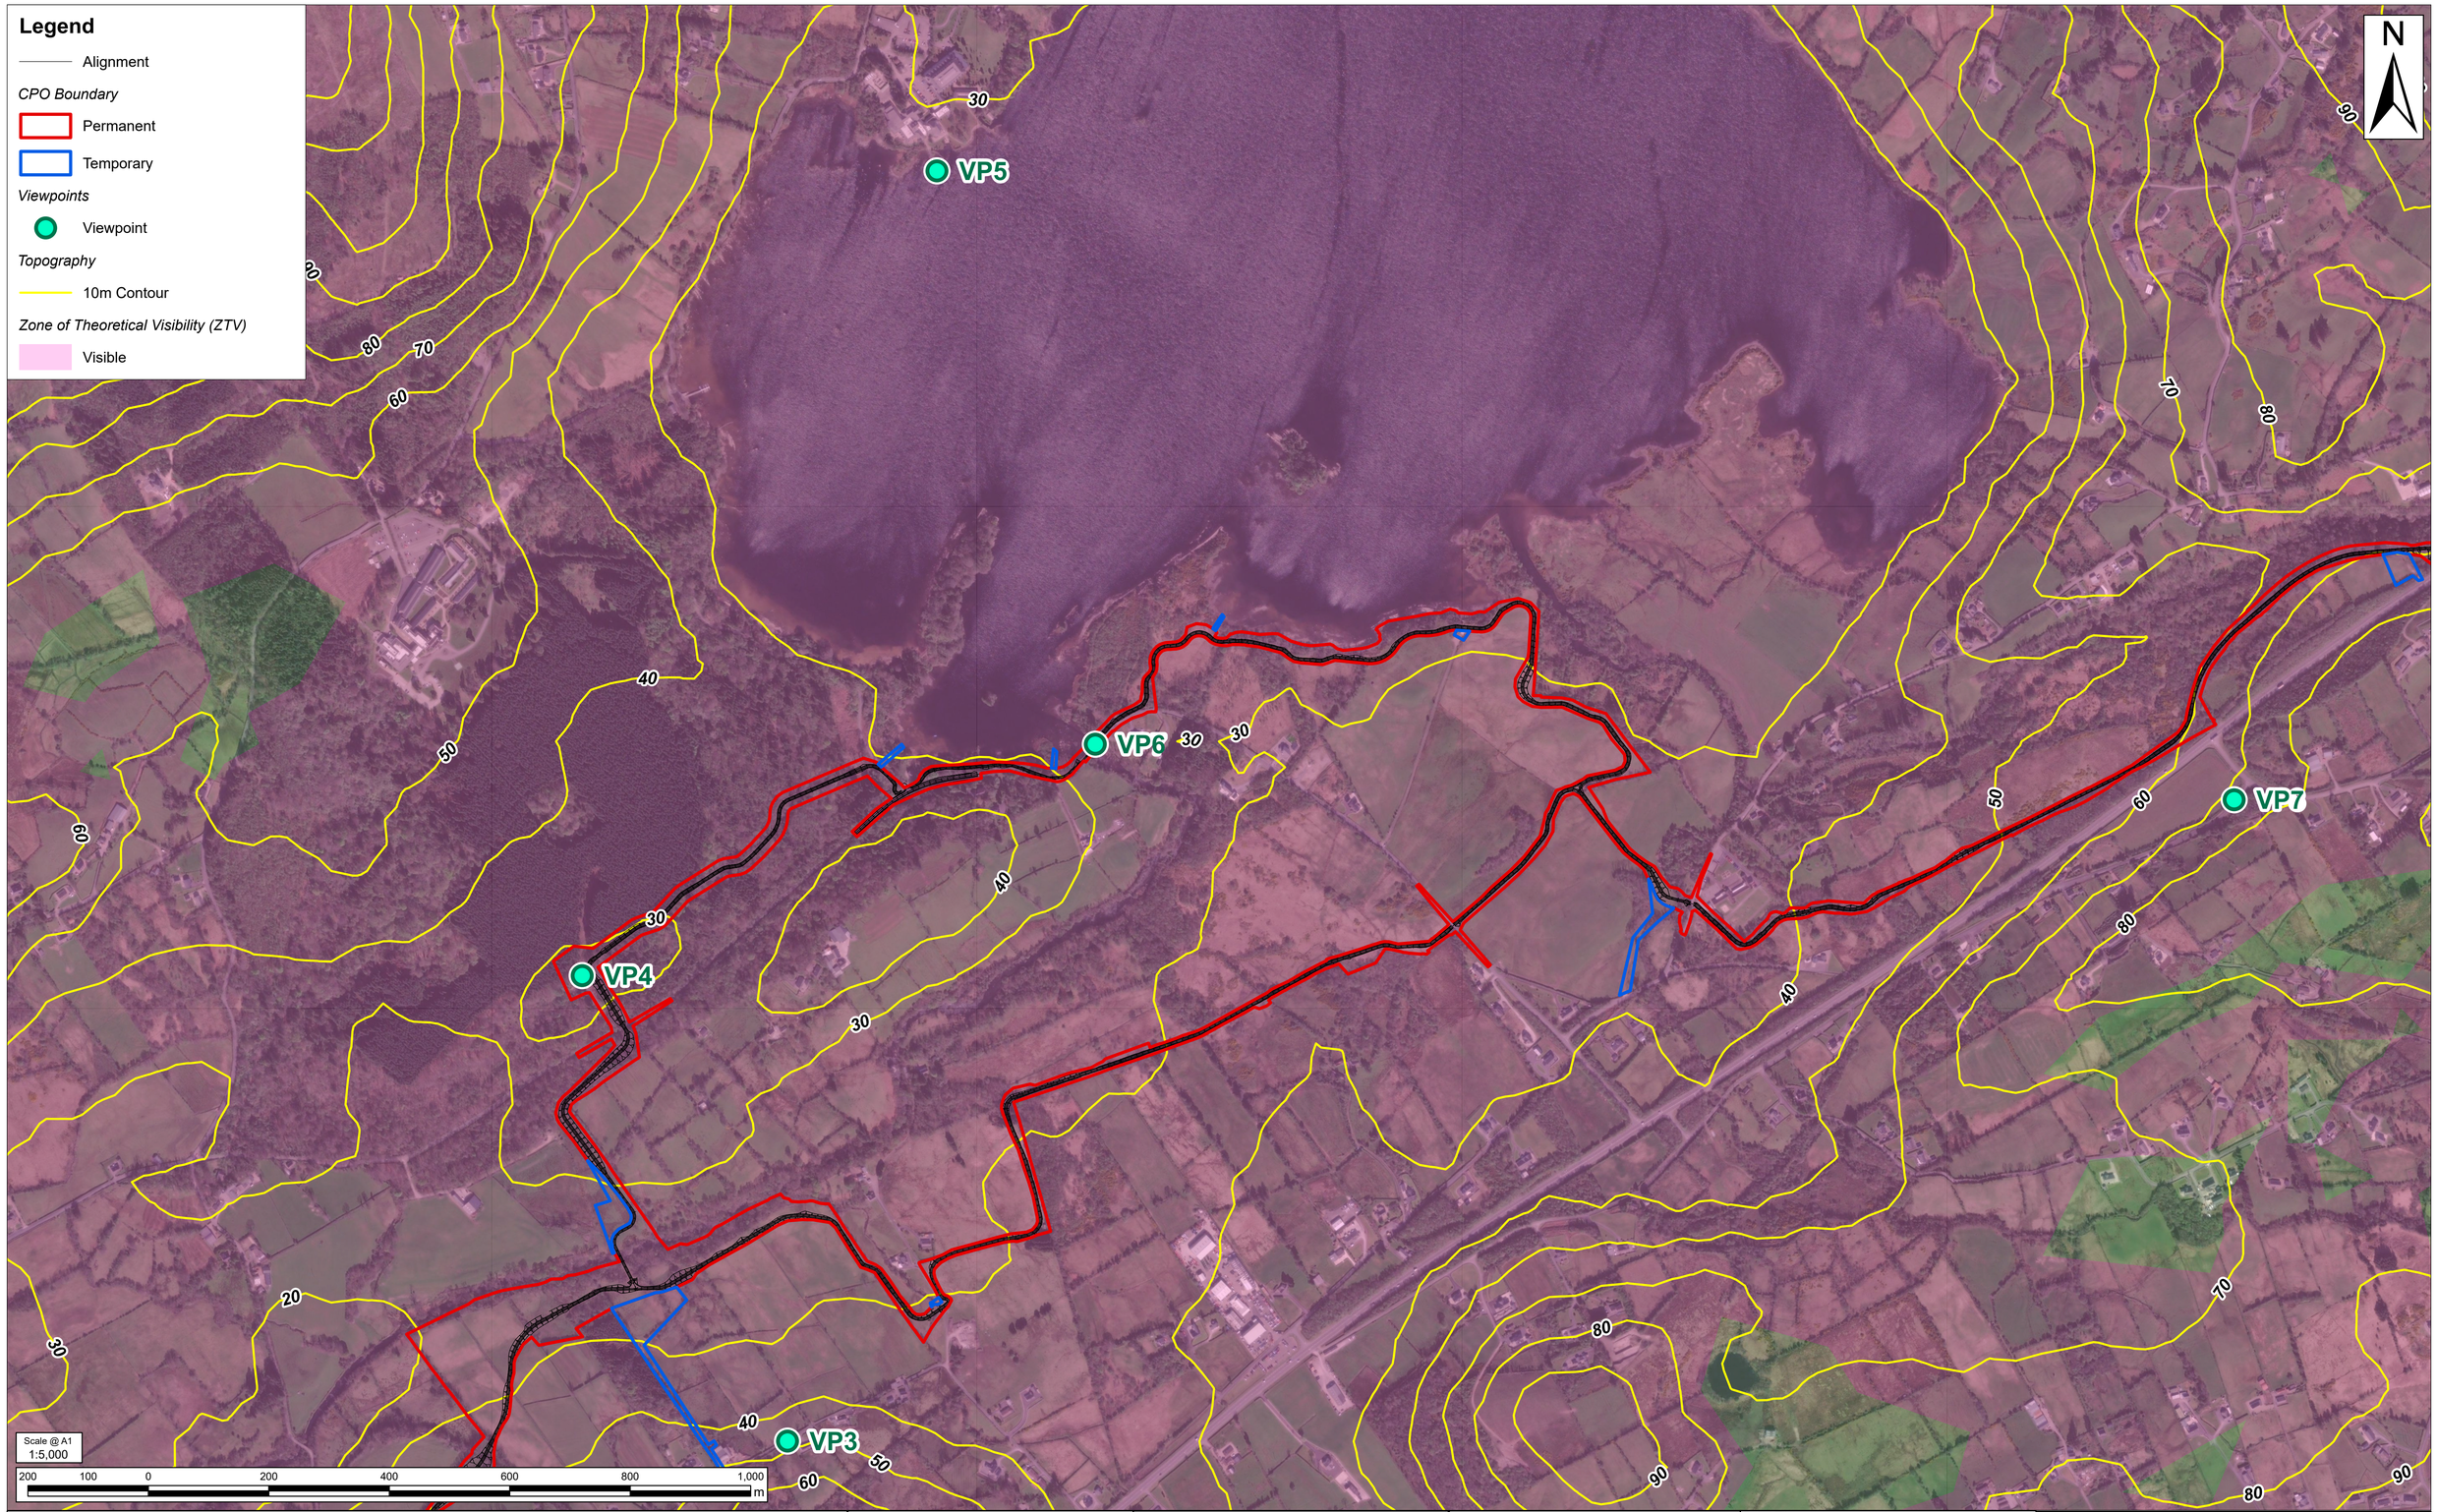

Notes

©Ordnance Survey Ireland 2023/OSi NMA 053.
Land & Property Services Intellectual Property is protected by Crown Copyright and is reproduced with the permission of Land & Property Services under Delegated Authority from the Keeper of Public Records, © Crown Copyright and database right Licence No. 131956
Contains Irish Public Sector Data licensed under a Creative Commons Attribution 4.0 International (CC BY 4.0) licence
World Imagery: Microsoft, Vantor

Purpose of issue

FOR INFORMATION

Revision Details	By Check	Date	Suffix
FOR INFORMATION			

SAFETY, HEALTH AND ENVIRONMENTAL INFORMATION BOX

ANY INFORMATION PROVIDED BY THIRD PARTIES AND REFERRED TO HEREIN HAS NOT BEEN CHECKED OR VERIFIED BY ROD-AECOM, UNLESS OTHERWISE EXPRESSLY STATED IN THE DOCUMENT. NO THIRD PARTY MAY RELY UPON THIS DOCUMENT WITHOUT THE PRIOR AND EXPRESS WRITTEN AGREEMENT OF ROD-AECOM.

THIS DRAWING IS TO BE USED ONLY FOR THE PURPOSE OF ISSUE THAT IT WAS ISSUED FOR AND IS SUBJECT TO AMENDMENT

Roughan & O'Donovan-AECOM Alliance

AECOM
4th Floor
One Burlington Plaza
Burlington Road
Dublin
D04 RH96
T +353 87 754 5584
www.aecom.com

Roughan & O'Donovan
Arena House
Arena Road
Sandyford
Dublin 18
Ireland
T +353 (0)1 294 0800
www.rod.ie

Project Title

BARNESMORE GAP GREENWAY

Drawing Title

ZONE OF THEORETICAL VISIBILITY

THIS DOCUMENT HAS BEEN PREPARED PURSUANT TO AND SUBJECT TO THE TERMS OF ROD-AECOM'S APPOINTMENT BY ITS CLIENT. ROD-AECOM ACCEPTS NO LIABILITY FOR ANY USE OF THIS DOCUMENT OTHER THAN BY ITS ORIGINAL CLIENT OR FOLLOWING ROD-AECOM'S EXPRESS AGREEMENT TO SUCH USE, AND ONLY FOR THE PURPOSE FOR WHICH IT WAS PREPARED AND PROVIDED.

Designed	Drawn	Checked	Approved	Date
AR	JB	JN	DK	11/06/2026

Internal Project No. 60701883

Suitability

Scale 1:5,000

Drawing Number
Aecom Project ID | Originator | Volume | Rev
60701883 | - ACM | - EGN - | P01
SW_ZZ_ZZ_ZZ | - DR | - EN | - 1404
Location | Type | Role | Number

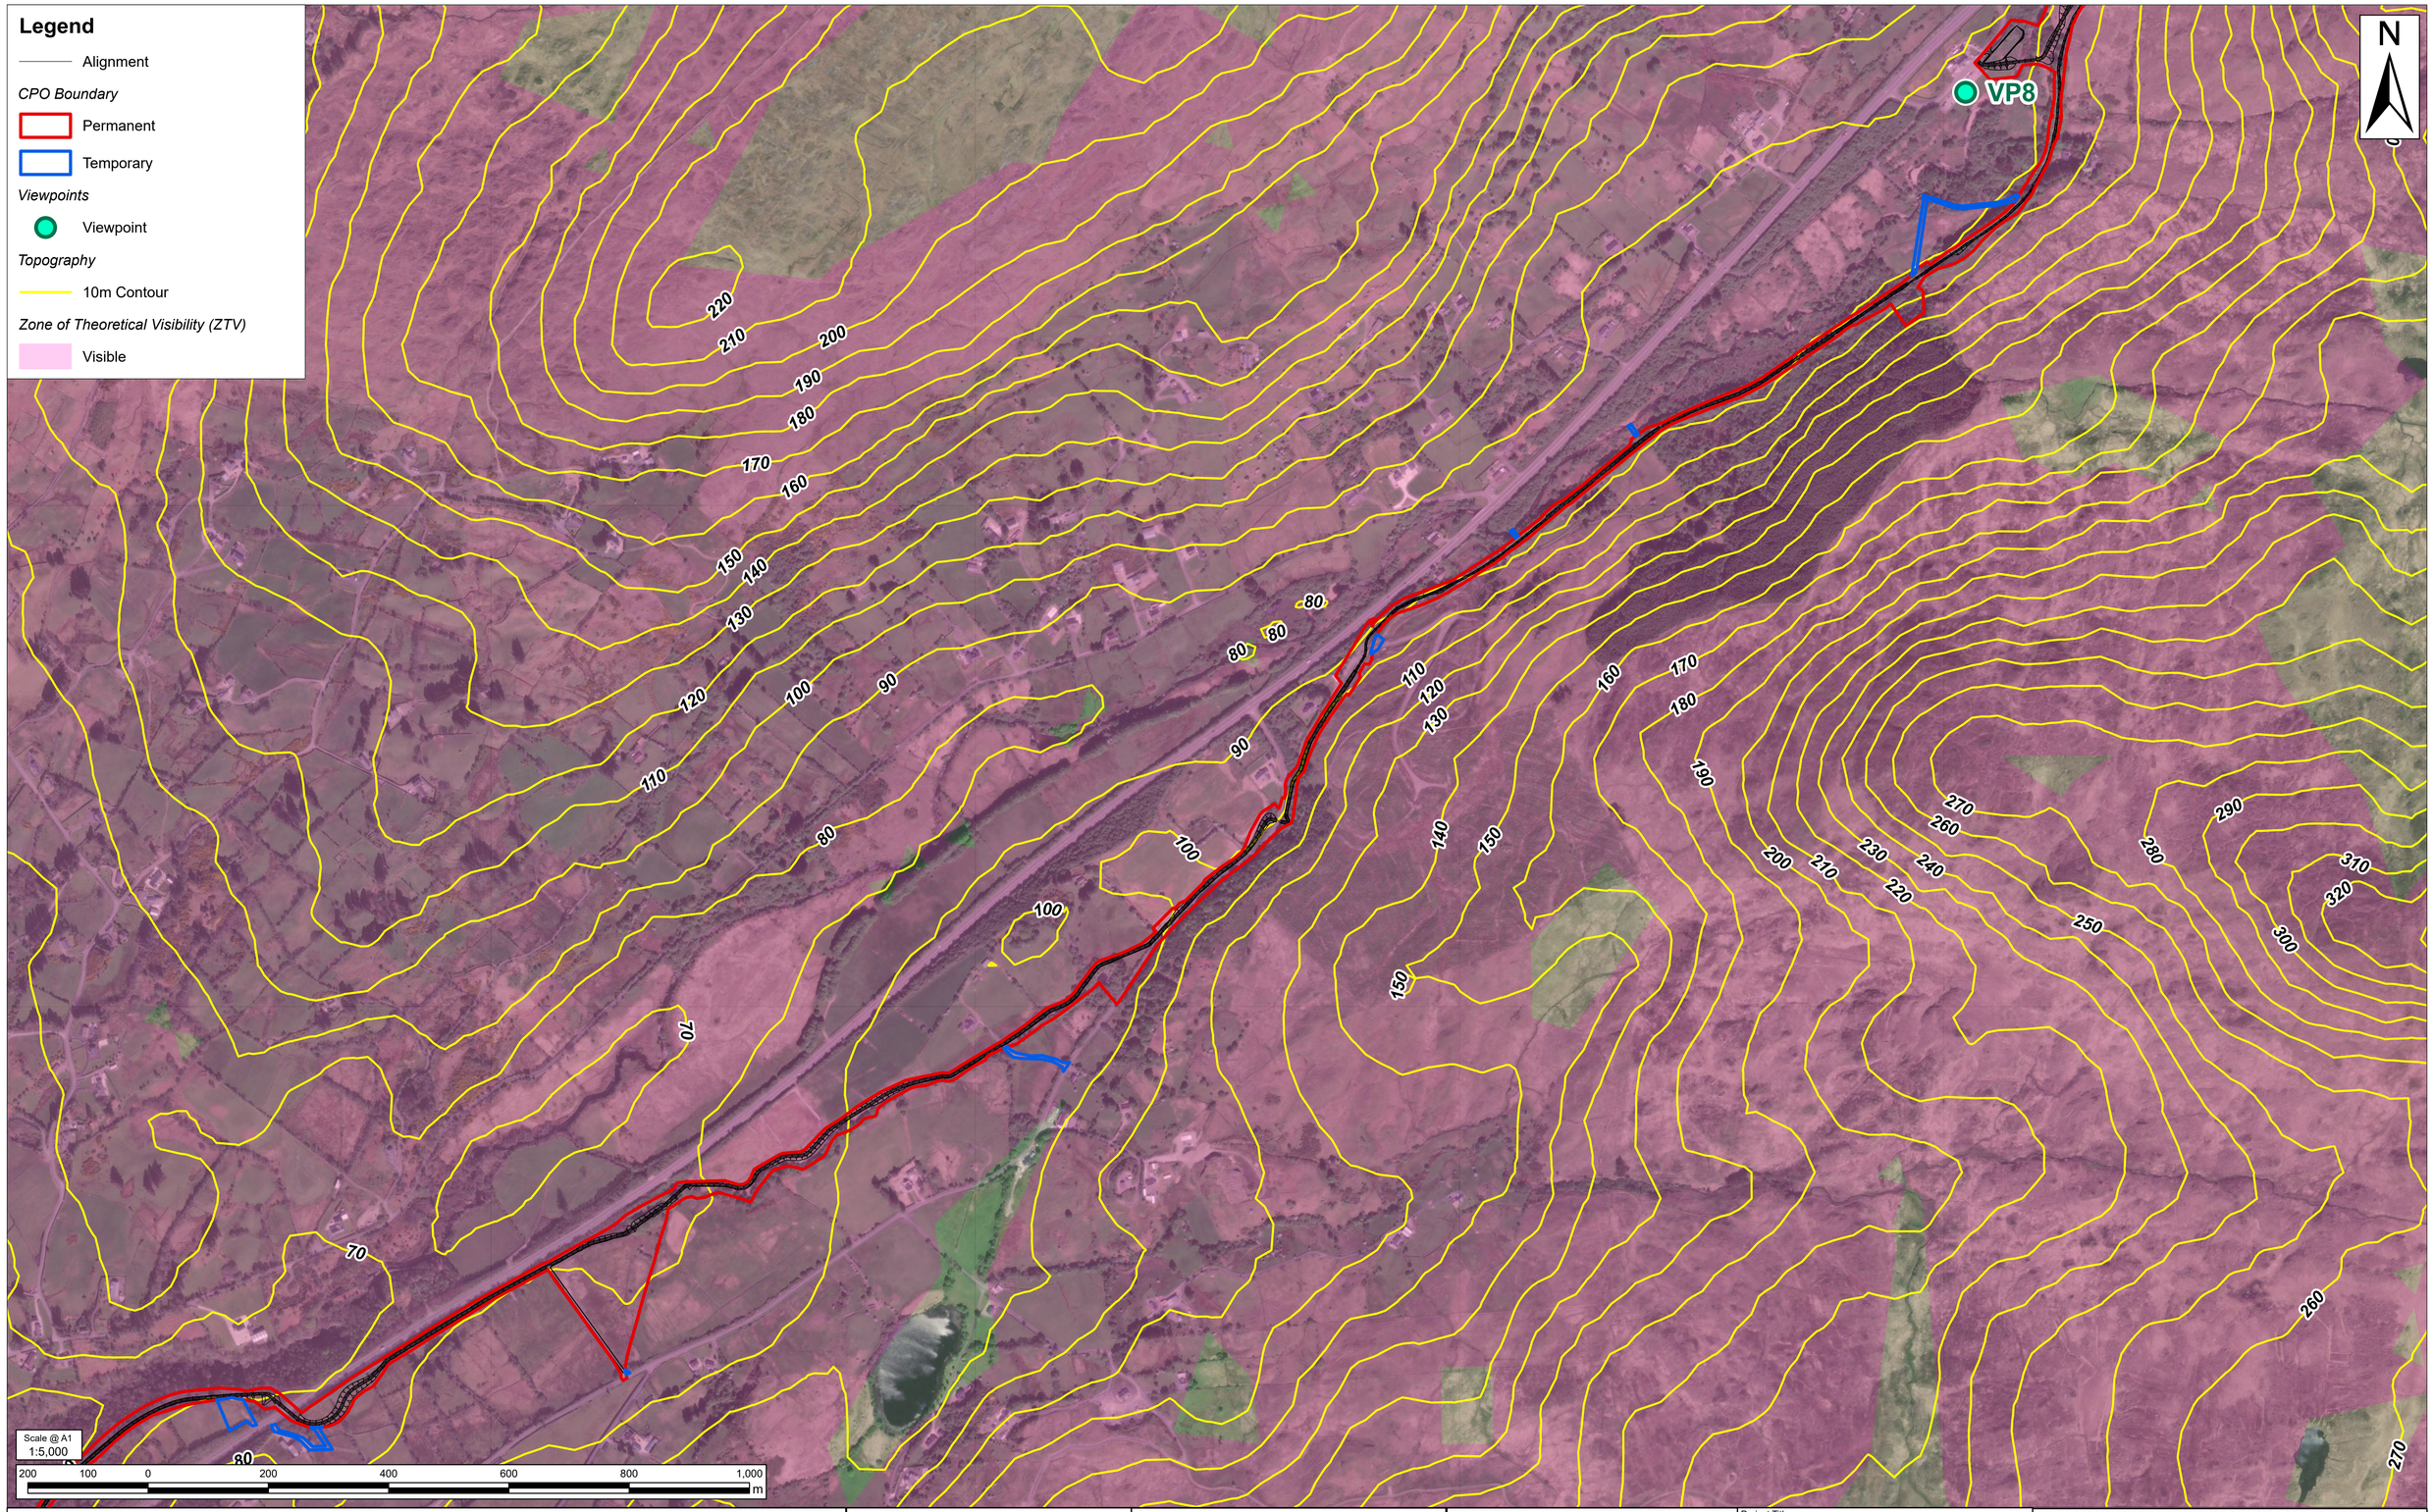

Tionscadal Éireann Project Ireland 2040

Bonneagar Iompair Éireann Transport Infrastructure Ireland

Donegal NRO Oifig Boichne Naisiunca Dhun na nGall

Comhairle Contae Dhún na nGall Donegal County Council

Greenway

Notes

©Ordnance Survey Ireland 2023/OSi NMA 053.
Land & Property Services Intellectual Property is protected by Crown Copyright and is reproduced with the permission of Land & Property Services under Delegated Authority from the Keeper of Public Records, © Crown Copyright and database right Licence No. 131956
Contains Irish Public Sector Data licensed under a Creative Commons Attribution 4.0 International (CC BY 4.0) licence
World Imagery: Microsoft, Vantor

Purpose of issue

FOR INFORMATION

Revision Details	By / Check	Date	Suffix
FOR INFORMATION			

SAFETY, HEALTH AND ENVIRONMENTAL INFORMATION BOX

ANY INFORMATION PROVIDED BY THIRD PARTIES AND REFERRED TO HEREIN HAS NOT BEEN CHECKED OR VERIFIED BY ROD-AECOM, UNLESS OTHERWISE EXPRESSLY STATED IN THE DOCUMENT. NO THIRD PARTY MAY RELY UPON THIS DOCUMENT WITHOUT THE PRIOR AND EXPRESS WRITTEN AGREEMENT OF ROD-AECOM.

THIS DRAWING IS TO BE USED ONLY FOR THE PURPOSE OF ISSUE THAT IT WAS ISSUED FOR AND IS SUBJECT TO AMENDMENT

Roughan & O'Donovan-AECOM Alliance

ROD ROUGHAN & O'DONOVAN
AECOM

AECOM
4th Floor
One Burlington Plaza
Burlington Road
Dublin
D04 RH96
T +353 87 754 5584
www.aecom.com

Roughan & O'Donovan
Arena House
Arena Road
Sandyford
Dublin 18
Ireland
T +353 (0)1 294 0800
www.rod.ie

Project Title

BARNESMORE GAP GREENWAY

Drawing Title

ZONE OF THEORETICAL VISIBILITY

THIS DOCUMENT HAS BEEN PREPARED PURSUANT TO AND SUBJECT TO THE TERMS OF ROD-AECOM's APPOINTMENT BY ITS CLIENT. ROD-AECOM ACCEPTS NO LIABILITY FOR ANY USE OF THIS DOCUMENT OTHER THAN BY ITS ORIGINAL CLIENT OR FOLLOWING ROD-AECOM'S EXPRESS AGREEMENT TO SUCH USE, AND ONLY FOR THE PURPOSE FOR WHICH IT WAS PREPARED AND PROVIDED.

Designed	Drawn	Checked	Approved	Date
AR	JB	JN	DK	11/06/2026

Internal Project No. 60701883

Suitability

Scale 1:5,000

Drawing Number
Aecom Project ID 60701883 | Originator - ACM | Volume - EGN -
SW_ZZ_ZZ_ZZ | - DR | - EN | - 1405
Location | Type | Role | Number

Rev P01

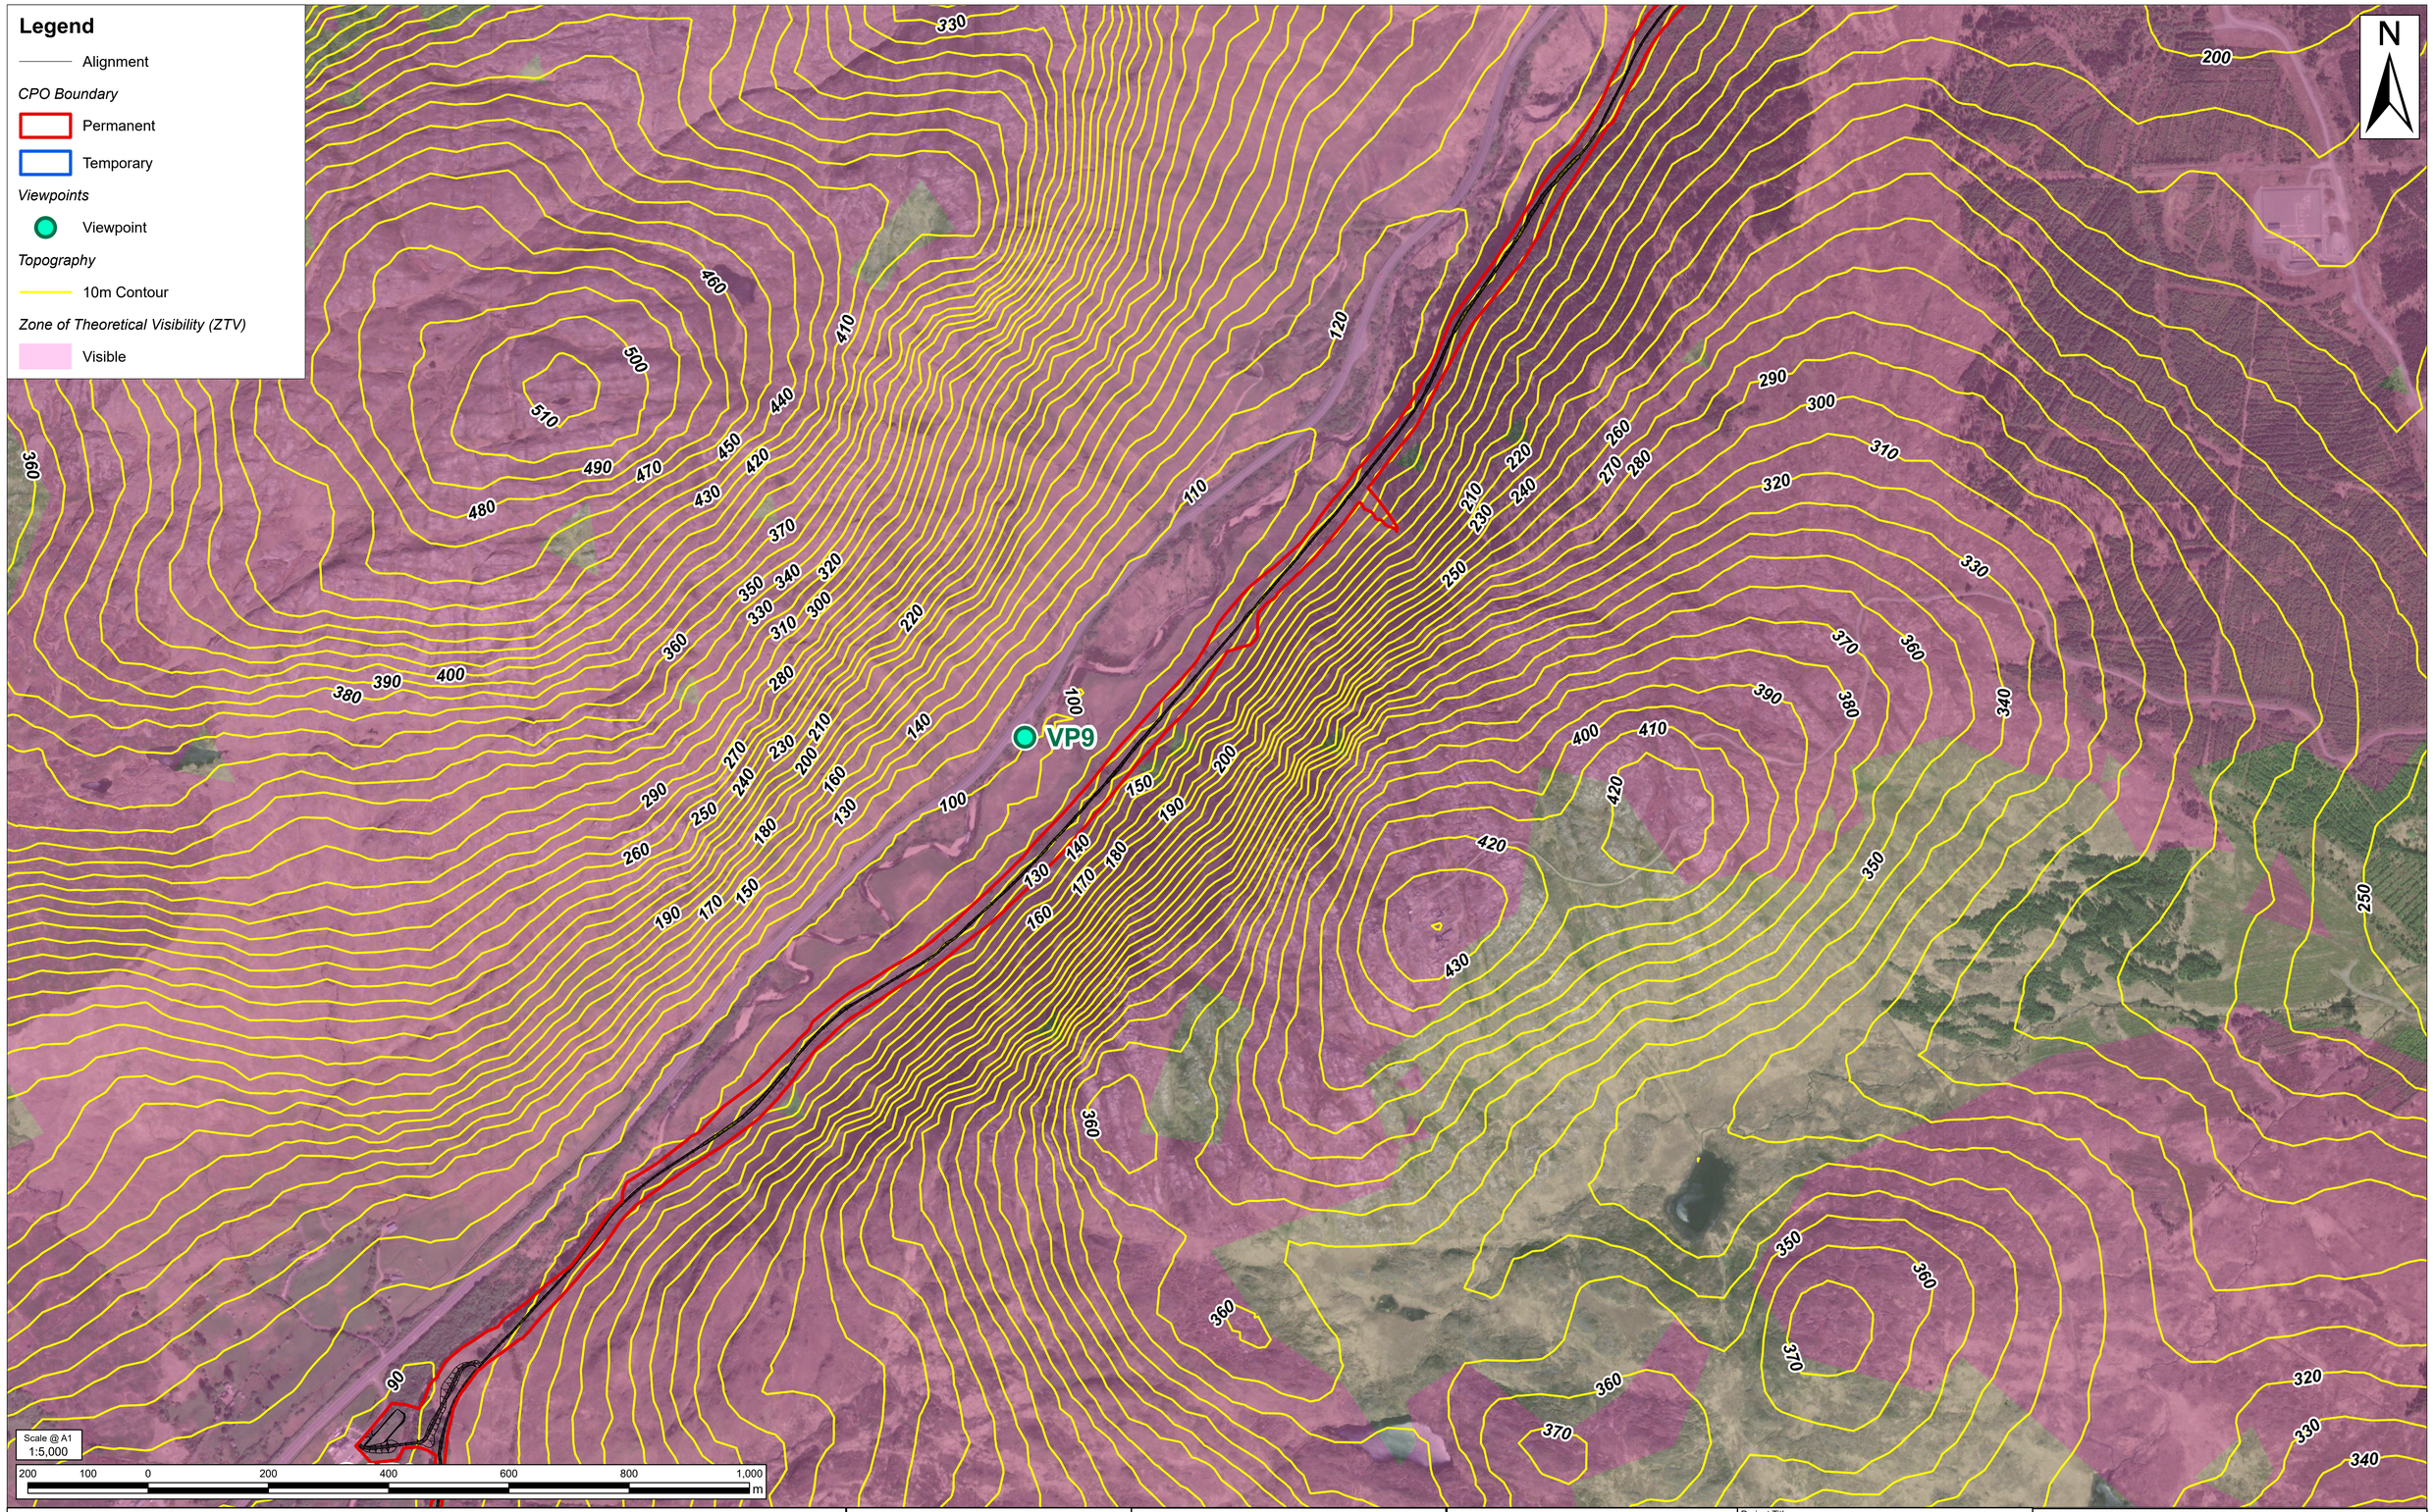

Tionscadal Éireann Project Ireland 2040

Bonneagar Iompair Éireann Transport Infrastructure Ireland

Donegal NRO Oifig Boichne Naisiunca Dhun na nGall

Comhairle Contae Dhún na nGall Donegal County Council

Greenway

Notes

©Ordnance Survey Ireland 2023/OSi NMA 053.
Land & Property Services Intellectual Property is protected by Crown Copyright and is reproduced with the permission of Land & Property Services under Delegated Authority from the Keeper of Public Records, © Crown Copyright and database right Licence No. 131956
Contains Irish Public Sector Data licensed under a Creative Commons Attribution 4.0 International (CC BY 4.0) licence
World Imagery: Microsoft, Vantor

Purpose of issue

FOR INFORMATION

Revision Details	By / Check	Date	Suffix
FOR INFORMATION			

SAFETY, HEALTH AND ENVIRONMENTAL INFORMATION BOX

ANY INFORMATION PROVIDED BY THIRD PARTIES AND REFERRED TO HEREIN HAS NOT BEEN CHECKED OR VERIFIED BY ROD-AECOM, UNLESS OTHERWISE EXPRESSLY STATED IN THE DOCUMENT. NO THIRD PARTY MAY RELY UPON THIS DOCUMENT WITHOUT THE PRIOR AND EXPRESS WRITTEN AGREEMENT OF ROD-AECOM.

THIS DRAWING IS TO BE USED ONLY FOR THE PURPOSE OF ISSUE THAT IT WAS ISSUED FOR AND IS SUBJECT TO AMENDMENT

Roughan & O'Donovan-AECOM Alliance

AECOM
4th Floor
One Burlington Plaza
Burlington Road
Dublin
D04 RH96
T +353 87 754 5584
www.aecom.com

Roughan & O'Donovan
Arena House
Arena Road
Sandyford
Dublin 18
Ireland
T +353 (0)1 294 0800
www.rod.ie

Project Title

BARNESMORE GAP GREENWAY

Drawing Title

ZONE OF THEORETICAL VISIBILITY

THIS DOCUMENT HAS BEEN PREPARED PURSUANT TO AND SUBJECT TO THE TERMS OF ROD-AECOM's APPOINTMENT BY ITS CLIENT. ROD-AECOM ACCEPTS NO LIABILITY FOR ANY USE OF THIS DOCUMENT OTHER THAN BY ITS ORIGINAL CLIENT OR FOLLOWING ROD-AECOM'S EXPRESS AGREEMENT TO SUCH USE, AND ONLY FOR THE PURPOSE FOR WHICH IT WAS PREPARED AND PROVIDED.

Designed	Drawn	Checked	Approved	Date
AR	JB	JN	DK	11/06/2026

Internal Project No. 60701883

Suitability

Scale 1:5,000

Drawing Number
Aecom Project ID 60701883 | Originator - ACM | Volume - EGN -
SW_ZZ_ZZ_ZZ | - DR | - EN | - 1406
Location | Type | Role | Number

Rev P01

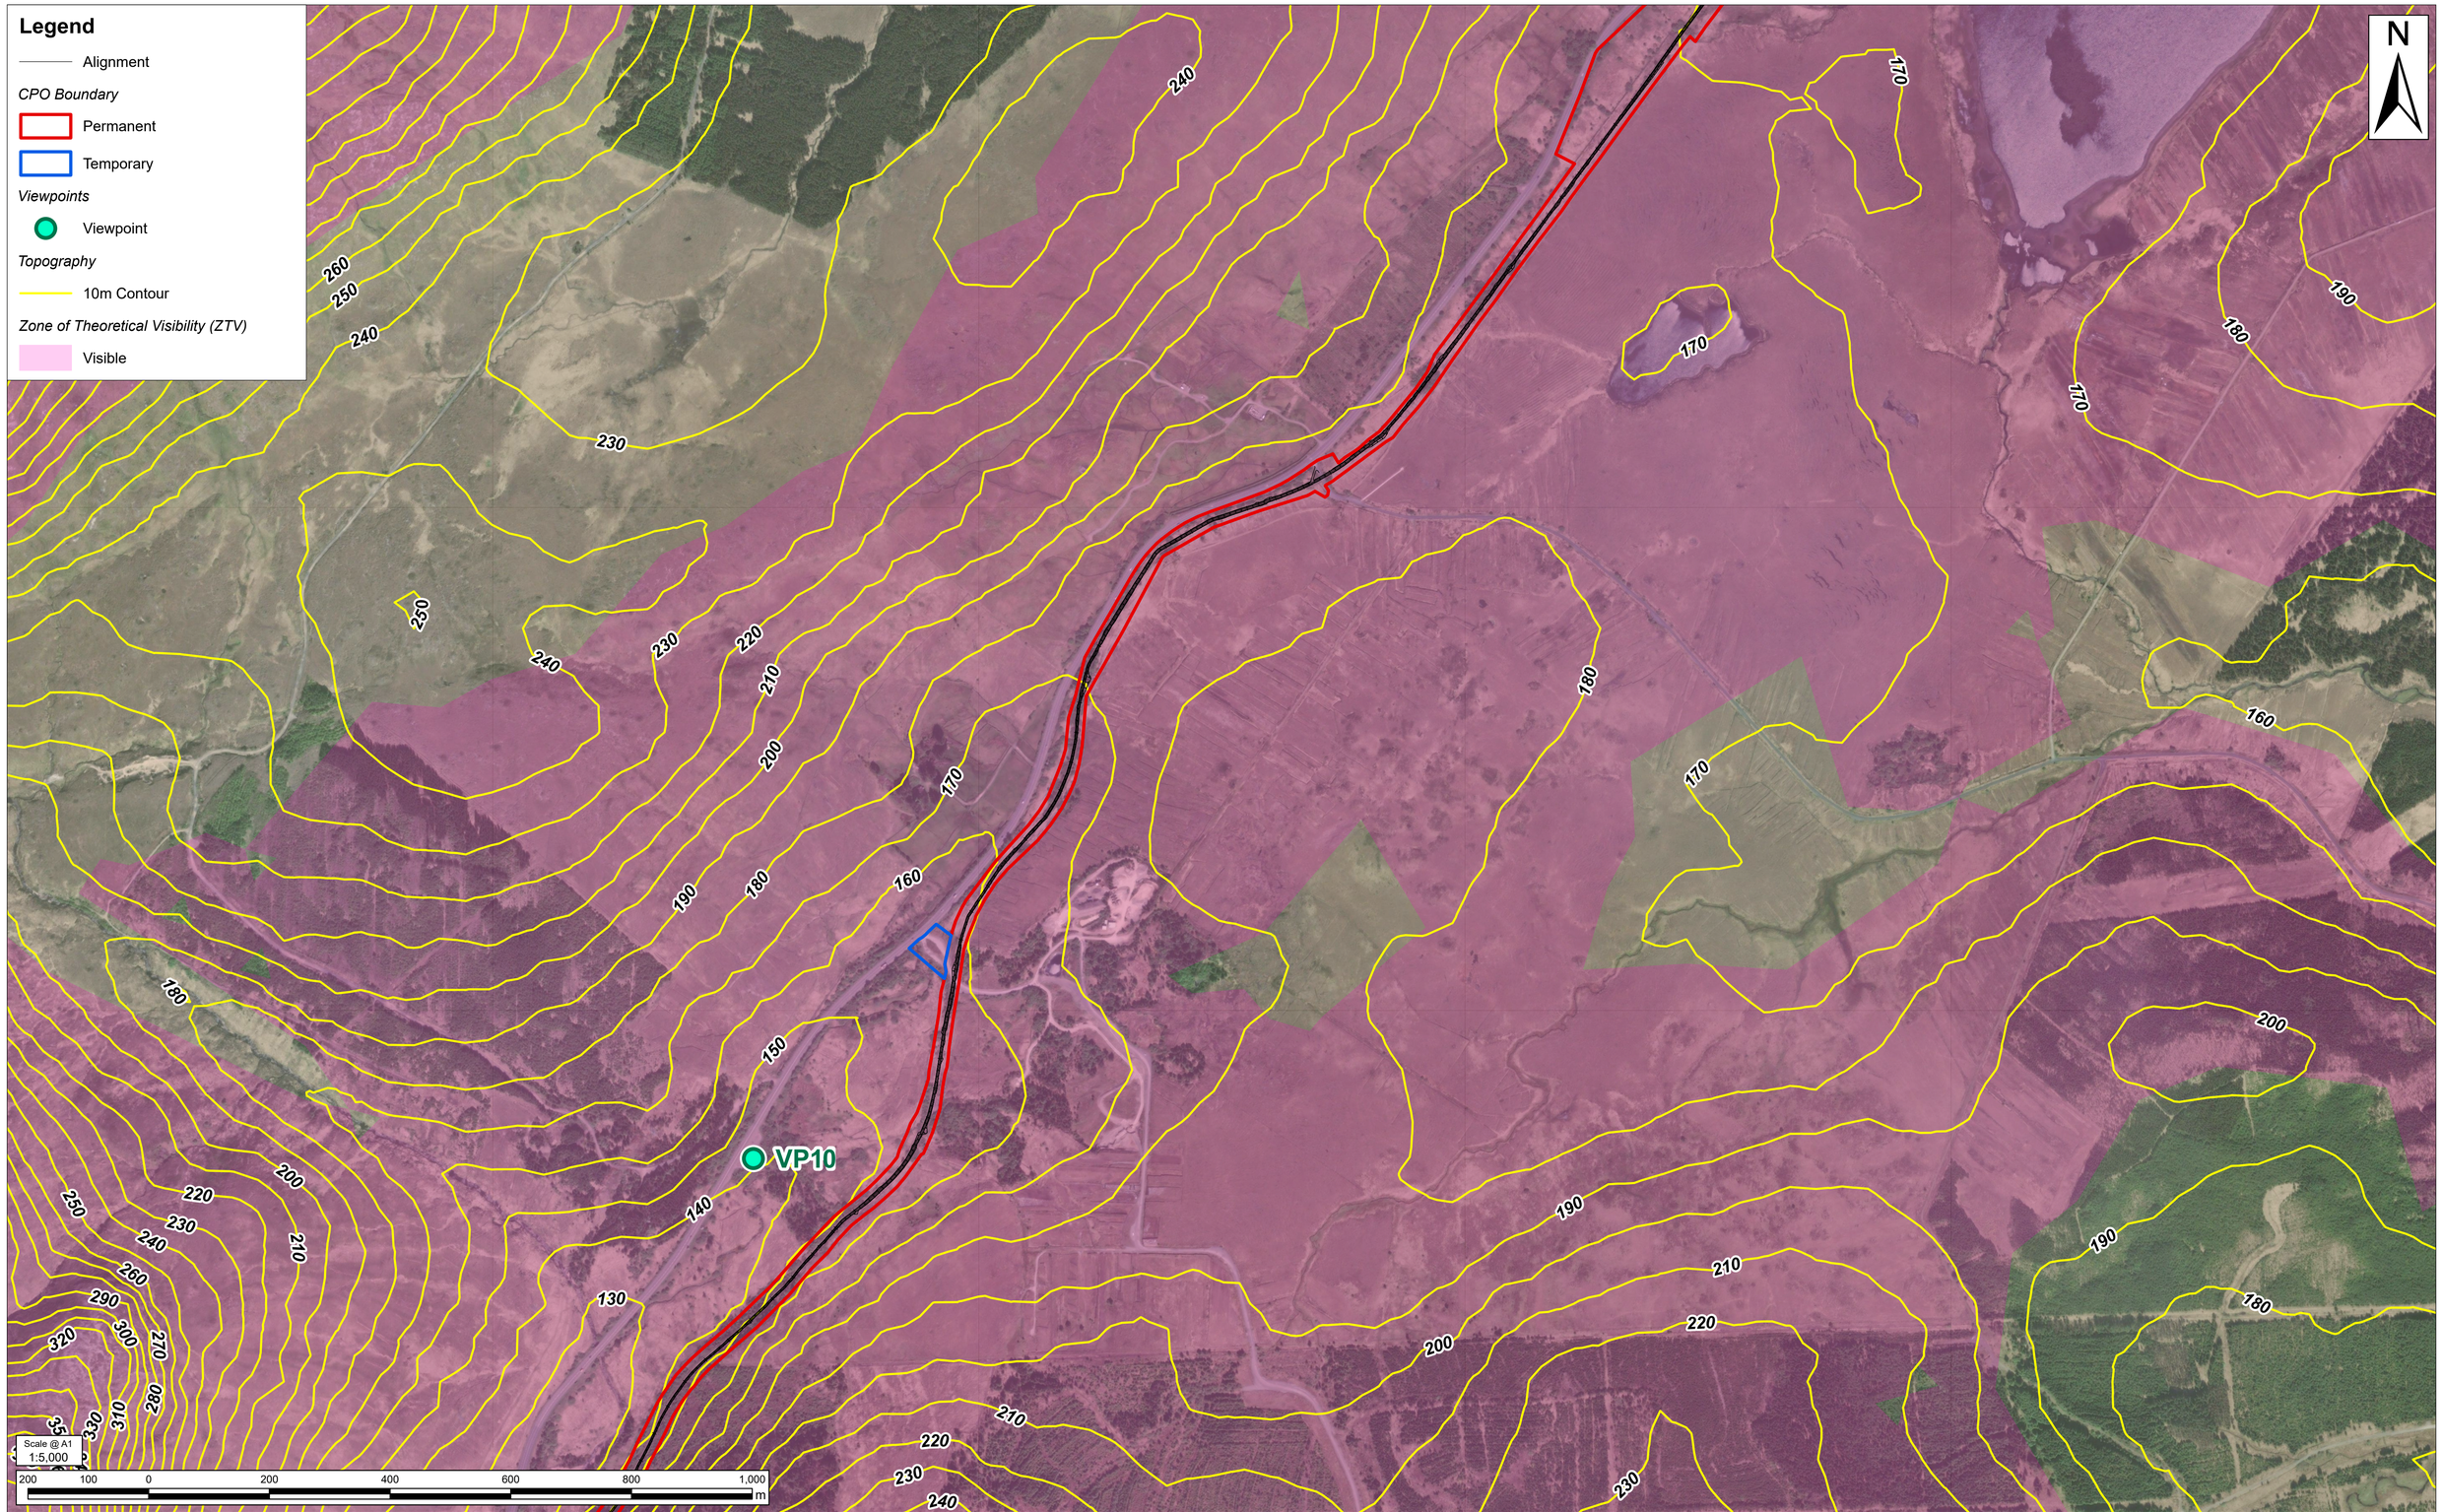

Tionscadal Éireann Project Ireland 2040

TII Bonneagar Iompair Éireann Transport Infrastructure Ireland

Donegal NRO Oifig Boichne Naisiunca Dhun na nGall

Comhairle Contae Dhún na nGall Donegal County Council

Greenway

Notes

©Ordnance Survey Ireland 2023/OSi NMA 053.
Land & Property Services Intellectual Property is protected by Crown Copyright and is reproduced with the permission of Land & Property Services under Delegated Authority from the Keeper of Public Records, © Crown Copyright and database right Licence No. 131956
Contains Irish Public Sector Data licensed under a Creative Commons Attribution 4.0 International (CC BY 4.0) licence
World Imagery: Microsoft, Vantor

Purpose of issue

FOR INFORMATION

Revision Details	By / Check	Date	Suffix
FOR INFORMATION			

SAFETY, HEALTH AND ENVIRONMENTAL INFORMATION BOX

ANY INFORMATION PROVIDED BY THIRD PARTIES AND REFERRED TO HEREIN HAS NOT BEEN CHECKED OR VERIFIED BY ROD-AECOM, UNLESS OTHERWISE EXPRESSLY STATED IN THE DOCUMENT. NO THIRD PARTY MAY RELY UPON THIS DOCUMENT WITHOUT THE PRIOR AND EXPRESS WRITTEN AGREEMENT OF ROD-AECOM.

THIS DRAWING IS TO BE USED ONLY FOR THE PURPOSE OF ISSUE THAT IT WAS ISSUED FOR AND IS SUBJECT TO AMENDMENT

Roughan & O'Donovan-AECOM Alliance

ROD Roughan & O'Donovan
AECOM

AECOM
4th Floor
One Burlington Plaza
Burlington Road
Dublin
D04 RH96
T +353 87 754 5584
www.aecom.com

Roughan & O'Donovan
Arena House
Arena Road
Sandyford
Dublin 18
Ireland
T +353 (0)1 294 0800
www.rod.ie

Project Title

BARNESMORE GAP GREENWAY

Drawing Title

ZONE OF THEORETICAL VISIBILITY

THIS DOCUMENT HAS BEEN PREPARED PURSUANT TO AND SUBJECT TO THE TERMS OF ROD-AECOM's APPOINTMENT BY ITS CLIENT. ROD-AECOM ACCEPTS NO LIABILITY FOR ANY USE OF THIS DOCUMENT OTHER THAN BY ITS ORIGINAL CLIENT OR FOLLOWING ROD-AECOM'S EXPRESS AGREEMENT TO SUCH USE, AND ONLY FOR THE PURPOSE FOR WHICH IT WAS PREPARED AND PROVIDED.

Designed	Drawn	Checked	Approved	Date
AR	JB	JN	DK	11/06/2026

Internal Project No. 60701883

Suitability

Scale 1:5,000

Drawing Number
Aecom Project ID 60701883 | Originator - ACM | Volume - EGN -
SW_ZZ_ZZ_ZZ | - DR | - EN | - 1407
Location | Type | Role | Number

Rev P01

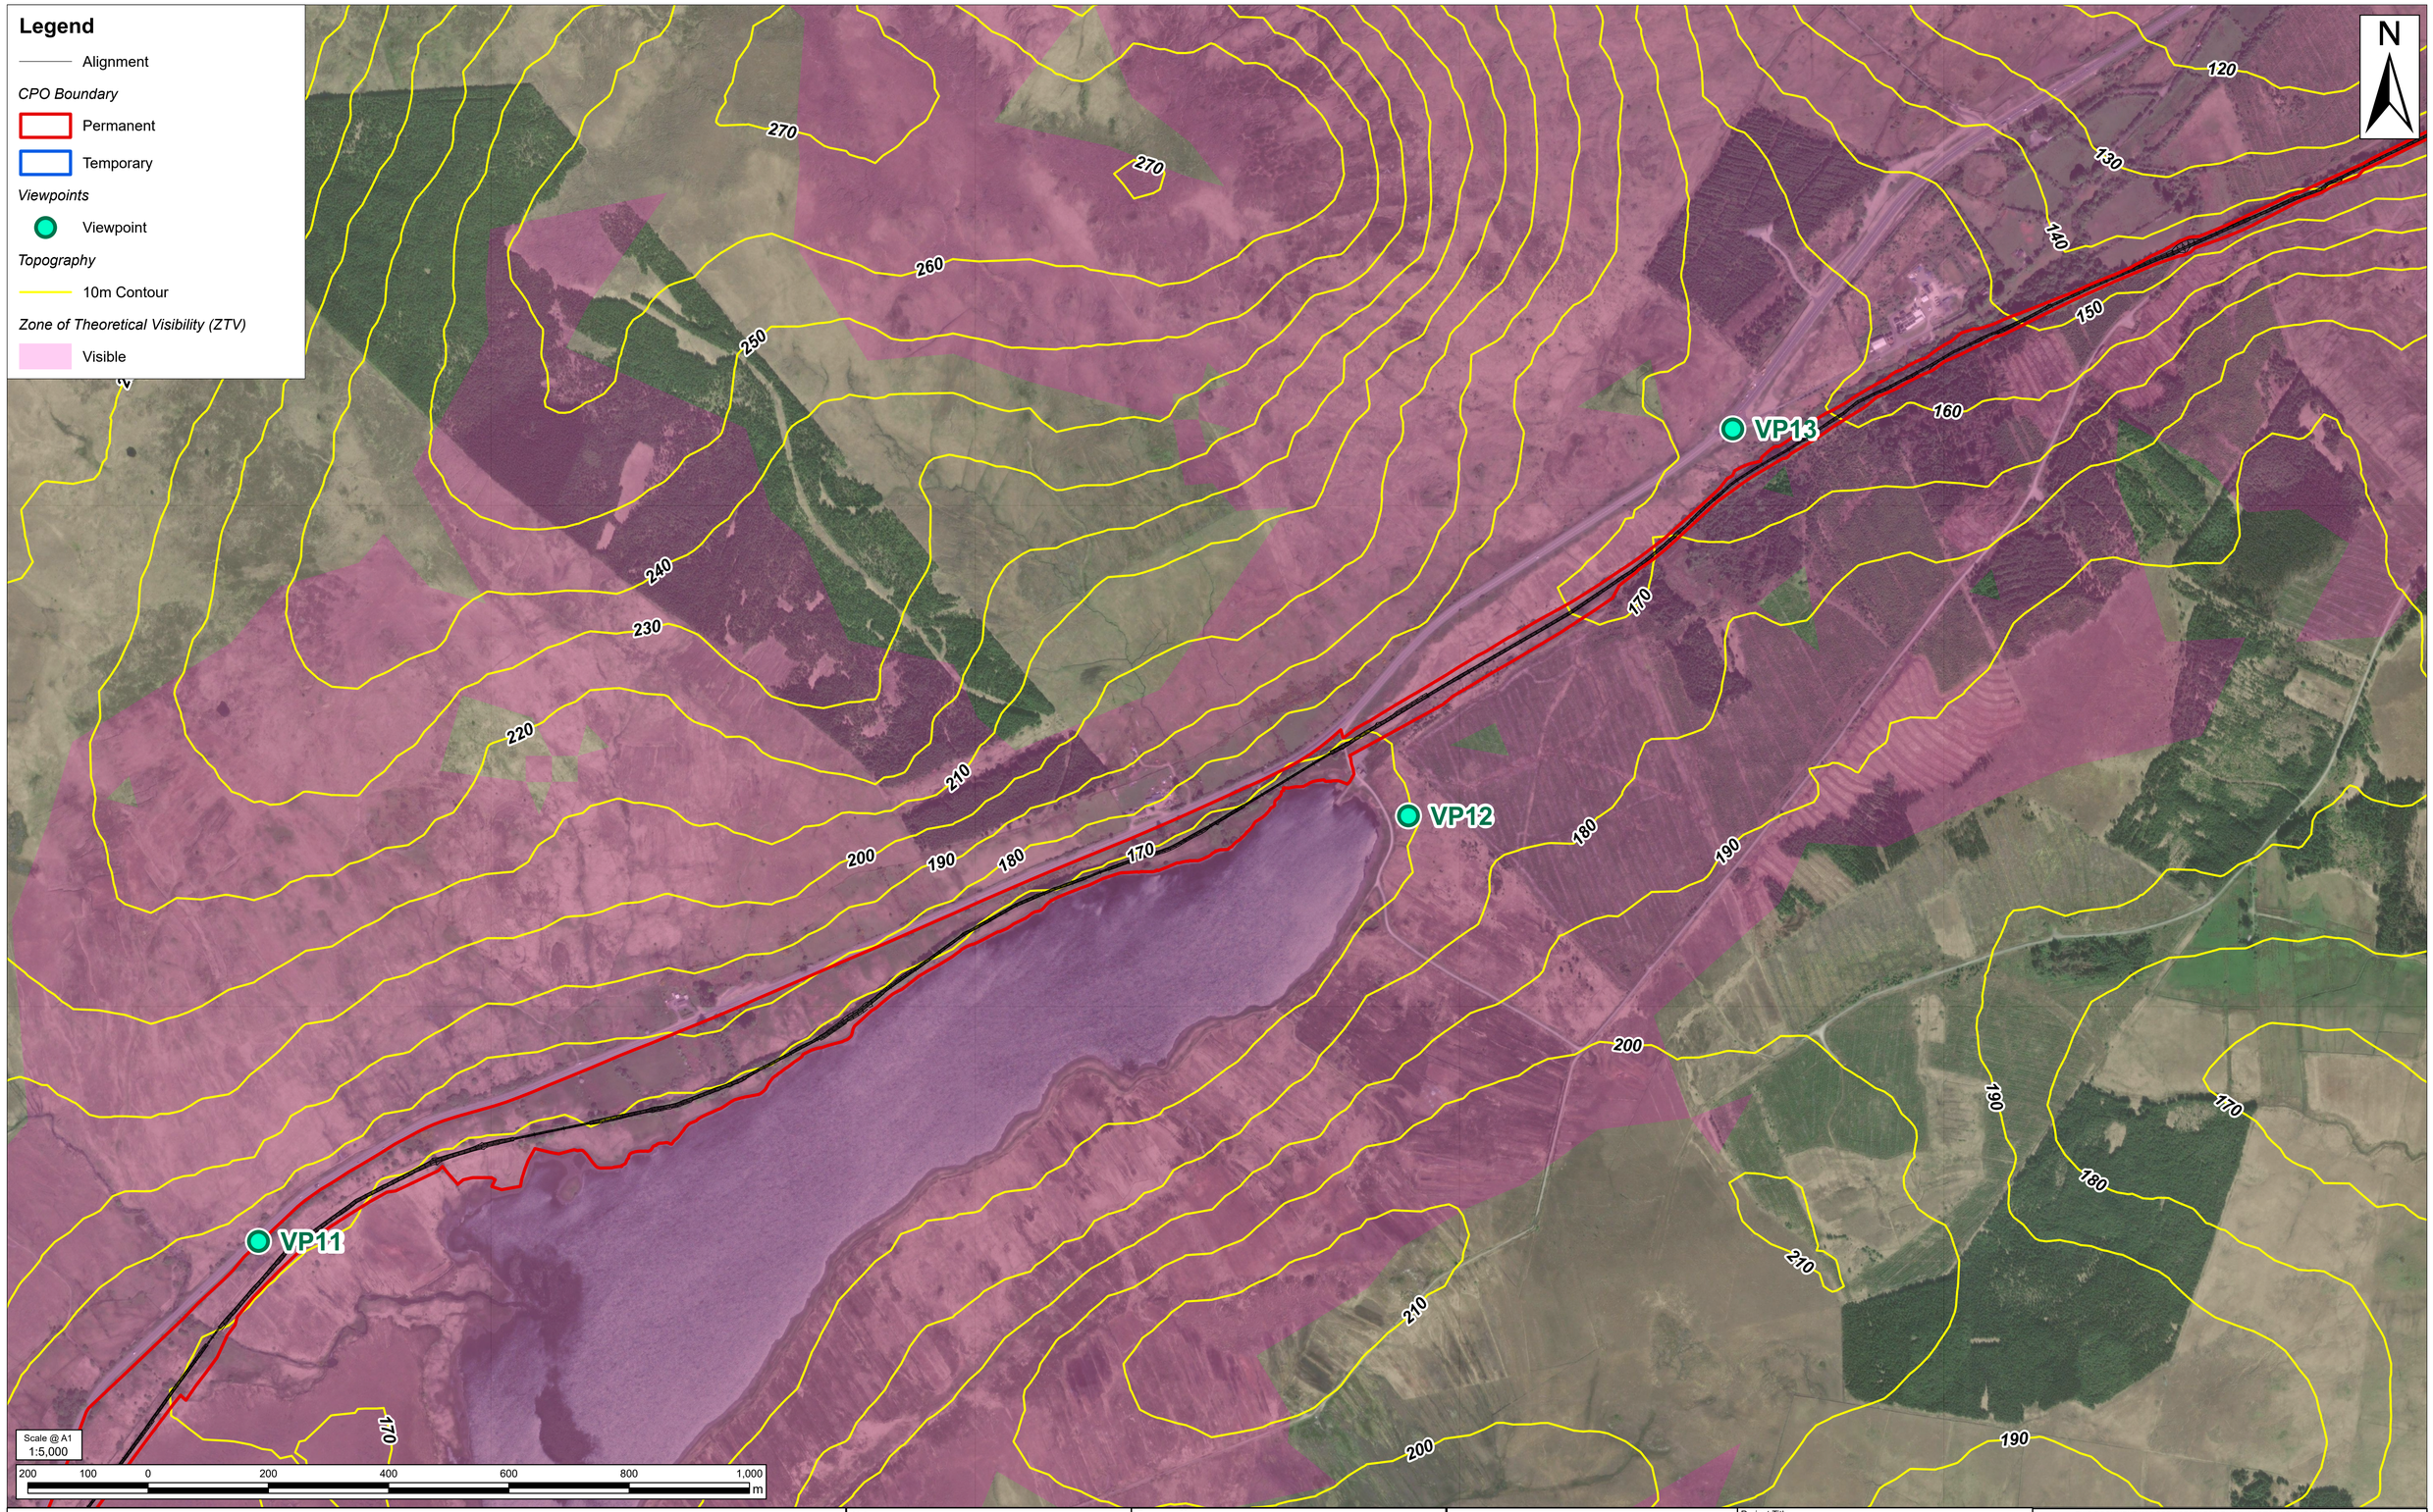

Tionscadal Éireann Project Ireland 2040

Bonneagar Iompair Éireann Transport Infrastructure Ireland

Donegal NRO Oifig Boichne Naisiunca Dhun na nGall

Comhairle Contae Dhún na nGall Donegal County Council

Greenway

Notes

©Ordnance Survey Ireland 2023/OSi NMA 053.
Land & Property Services Intellectual Property is protected by Crown Copyright and is reproduced with the permission of Land & Property Services under Delegated Authority from the Keeper of Public Records, © Crown Copyright and database right Licence No. 131956
Contains Irish Public Sector Data licensed under a Creative Commons Attribution 4.0 International (CC BY 4.0) licence
World Imagery: Microsoft, Vantor

Purpose of issue

FOR INFORMATION

Revision Details	By / Check	Date	Suffix
FOR INFORMATION			

SAFETY, HEALTH AND ENVIRONMENTAL INFORMATION BOX

ANY INFORMATION PROVIDED BY THIRD PARTIES AND REFERRED TO HEREIN HAS NOT BEEN CHECKED OR VERIFIED BY ROD-AECOM, UNLESS OTHERWISE EXPRESSLY STATED IN THE DOCUMENT. NO THIRD PARTY MAY RELY UPON THIS DOCUMENT WITHOUT THE PRIOR AND EXPRESS WRITTEN AGREEMENT OF ROD-AECOM.

THIS DRAWING IS TO BE USED ONLY FOR THE PURPOSE OF ISSUE THAT IT WAS ISSUED FOR AND IS SUBJECT TO AMENDMENT

Roughan & O'Donovan-AECOM Alliance

ROD Roughan & O'Donovan
AECOM

AECOM
4th Floor
One Burlington Plaza
Burlington Road
Dublin
D04 RH96
T +353 87 754 5584
www.aecom.com

Roughan & O'Donovan
Arena House
Arena Road
Sandyford
Dublin 18
Ireland
T +353 (0)1 294 0800
www.rod.ie

Project Title

BARNESMORE GAP GREENWAY

Drawing Title

ZONE OF THEORETICAL VISIBILITY

THIS DOCUMENT HAS BEEN PREPARED PURSUANT TO AND SUBJECT TO THE TERMS OF ROD-AECOM's APPOINTMENT BY ITS CLIENT. ROD-AECOM ACCEPTS NO LIABILITY FOR ANY USE OF THIS DOCUMENT OTHER THAN BY ITS ORIGINAL CLIENT OR FOLLOWING ROD-AECOM'S EXPRESS AGREEMENT TO SUCH USE, AND ONLY FOR THE PURPOSE FOR WHICH IT WAS PREPARED AND PROVIDED.

Designed	Drawn	Checked	Approved	Date
AR	JB	JN	DK	11/06/2026

Internal Project No. 60701883

Suitability

Scale 1:5,000

Drawing Number
Aecom Project ID 60701883 | Originator - ACM | Volume - EGN -
SW_ZZ_ZZ_ZZ | - DR | - EN | - 1408
Location | Type | Role | Number

Rev P01

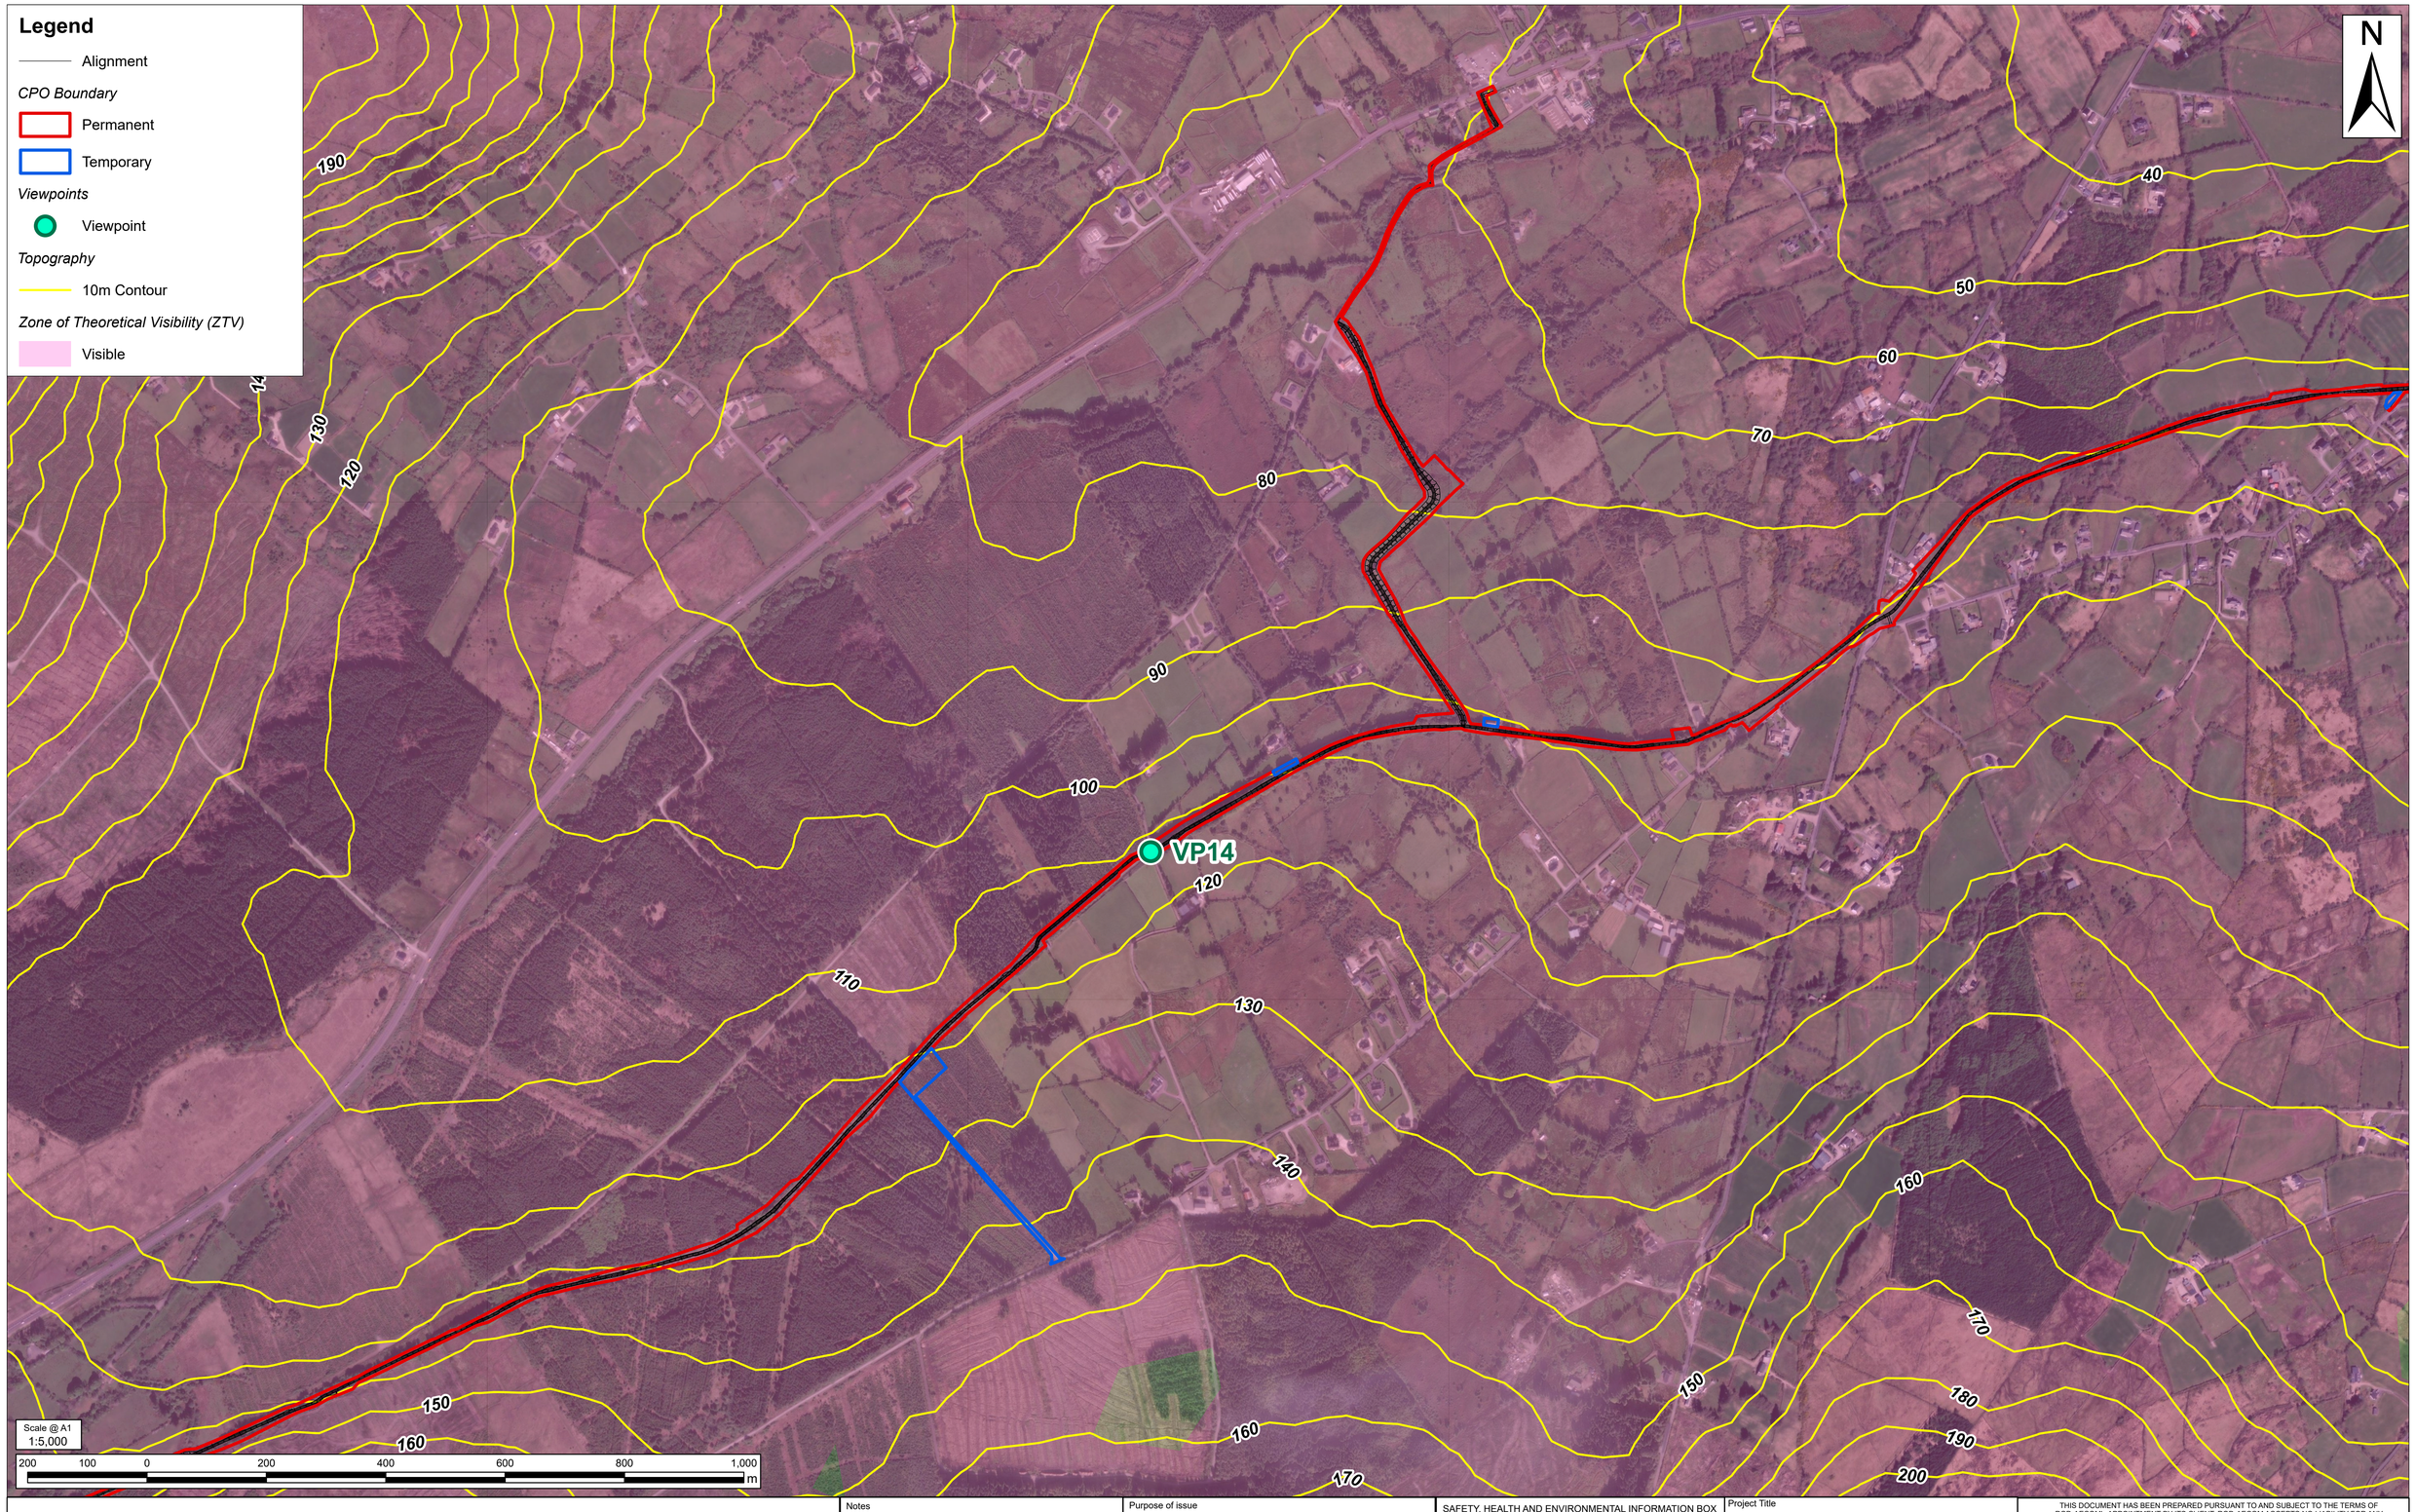

Tionscadal Éireann Project Ireland 2040

Bonneagar Iompair Éireann Transport Infrastructure Ireland

Donegal NRO Oiriş Boichne Naisiunca Dhun na nGall

Comhairle Contae Dhún na nGall Donegal County Council

Greenway

Notes

©Ordnance Survey Ireland 2023/OSi NMA 053.
Land & Property Services Intellectual Property is protected by Crown Copyright and is reproduced with the permission of Land & Property Services under Delegated Authority from the Keeper of Public Records, © Crown Copyright and database right Licence No. 131956
Contains Irish Public Sector Data licensed under a Creative Commons Attribution 4.0 International (CC BY 4.0) licence
World Imagery: Microsoft, Vantor

Purpose of issue

FOR INFORMATION

Revision Details	By / Check	Date	Suffix
FOR INFORMATION			

SAFETY, HEALTH AND ENVIRONMENTAL INFORMATION BOX

ANY INFORMATION PROVIDED BY THIRD PARTIES AND REFERRED TO HEREIN HAS NOT BEEN CHECKED OR VERIFIED BY ROD-AECOM, UNLESS OTHERWISE EXPRESSLY STATED IN THE DOCUMENT. NO THIRD PARTY MAY RELY UPON THIS DOCUMENT WITHOUT THE PRIOR AND EXPRESS WRITTEN AGREEMENT OF ROD-AECOM.

THIS DRAWING IS TO BE USED ONLY FOR THE PURPOSE OF ISSUE THAT IT WAS ISSUED FOR AND IS SUBJECT TO AMENDMENT

ROD ROUGHAN & O'DONOVAN
AECOM
Roughan & O'Donovan-AECOM Alliance
AECOM
4th Floor
One Burlington Plaza
Burlington Road
Dublin
D04 RH96
T +353 87 754 5584
www.aecom.com
Roughan & O'Donovan
Arena House
Arena Road
Sandyford
Dublin 18
Ireland
T +353 (0)1 294 0800
www.rod.ie

Project Title

BARNESMORE GAP GREENWAY

Drawing Title

ZONE OF THEORETICAL VISIBILITY

THIS DOCUMENT HAS BEEN PREPARED PURSUANT TO AND SUBJECT TO THE TERMS OF ROD-AECOM's APPOINTMENT BY ITS CLIENT. ROD-AECOM ACCEPTS NO LIABILITY FOR ANY USE OF THIS DOCUMENT OTHER THAN BY ITS ORIGINAL CLIENT OR FOLLOWING ROD-AECOM'S EXPRESS AGREEMENT TO SUCH USE, AND ONLY FOR THE PURPOSE FOR WHICH IT WAS PREPARED AND PROVIDED.

Designed	Drawn	Checked	Approved	Date
AR	JB	JN	DK	11/06/2026

Internal Project No. 60701883

Suitability

Scale 1:5,000

Drawing Number
Aecom Project ID 60701883 | Originator - ACM | Volume - EGN -
SW_ZZ_ZZ_ZZ | - DR | - EN | - 1409
Location | Type | Role | Number

Rev P01

Legend

- Alignment

CPO Boundary

- Permanent
- Temporary

Viewpoints

- Viewpoint

Topography

- 10m Contour

Zone of Theoretical Visibility (ZTV)

- Visible

N

VP17

VP16

VP15

Scale @ A1
1:5,000

200 100 0 200 400 600 800 1,000 m

Tionscadal Éireann Project Ireland 2040

Bonneagar Iompair Éireann Transport Infrastructure Ireland

Donegal NRL Oifig Bóthair Náisiúnta Dhún na nGall

Comhairle Contae Dhún na nGall Donegal County Council

Greenway

Notes

©Ordnance Survey Ireland 2023/OSi NMA 053.
Land & Property Services Intellectual Property is protected by Crown Copyright and is reproduced with the permission of Land & Property Services under Delegated Authority from the Keeper of Public Records, © Crown Copyright and database right Licence No. 131956
Contains Irish Public Sector Data licensed under a Creative Commons Attribution 4.0 International (CC BY 4.0) licence
World Imagery: Microsoft, Vantor

Purpose of issue

FOR INFORMATION

	By	Check	Date	Suffix
FOR INFORMATION				
Revision Details				

SAFETY, HEALTH AND ENVIRONMENTAL INFORMATION BOX

ANY INFORMATION PROVIDED BY THIRD PARTIES AND REFERRED TO HEREIN HAS NOT BEEN CHECKED OR VERIFIED BY ROD-AECOM, UNLESS OTHERWISE EXPRESSLY STATED IN THE DOCUMENT. NO THIRD PARTY MAY RELY UPON THIS DOCUMENT WITHOUT THE PRIOR AND EXPRESS WRITTEN AGREEMENT OF ROD-AECOM.

THIS DRAWING IS TO BE USED ONLY FOR THE PURPOSE OF ISSUE THAT IT WAS ISSUED FOR AND IS SUBJECT TO AMENDMENT

Roughan & O'Donovan-AECOM Alliance

AECOM
4th Floor
One Burlington Plaza
Burlington Road
Dublin
D04 RH96
T +353 87 754 5584
www.aecom.com

Roughan & O'Donovan
Arena House
Arena Road
Sandyford
Dublin 18
Ireland
T +353 (0)1 294 0800
www.rod.ie

Project Title

BARNESMORE GAP GREENWAY

Drawing Title

ZONE OF THEORETICAL VISIBILITY

THIS DOCUMENT HAS BEEN PREPARED PURSUANT TO AND SUBJECT TO THE TERMS OF ROD-AECOM'S APPOINTMENT BY ITS CLIENT. ROD-AECOM ACCEPTS NO LIABILITY FOR ANY USE OF THIS DOCUMENT OTHER THAN BY ITS ORIGINAL CLIENT OR FOLLOWING ROD-AECOM'S EXPRESS AGREEMENT TO SUCH USE, AND ONLY FOR THE PURPOSE FOR WHICH IT WAS PREPARED AND PROVIDED.

Designed	Drawn	Checked	Approved	Date
AR	JB	JN	DK	11/06/2026

Internal Project No.: 60701883
Suitability:
Scale: 1:5,000

Drawing Number
Aecom Project ID | Originator | Volume | Rev
60701883 | - ACM | - EGN - | P01
SW_ZZ_ZZ_ZZ | - DR | - EN | - 1410
Location | Type | Role | Number