


1 East Elevation
1 : 100

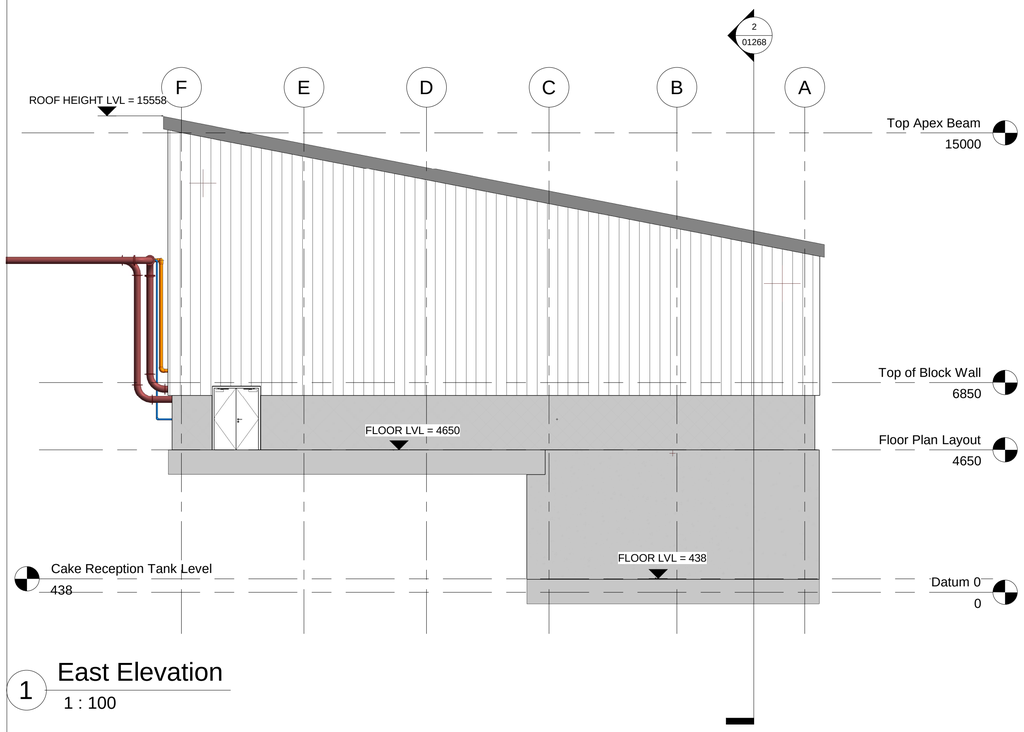


2 West Elevation
1 : 100




3 North Elevation
1 : 100

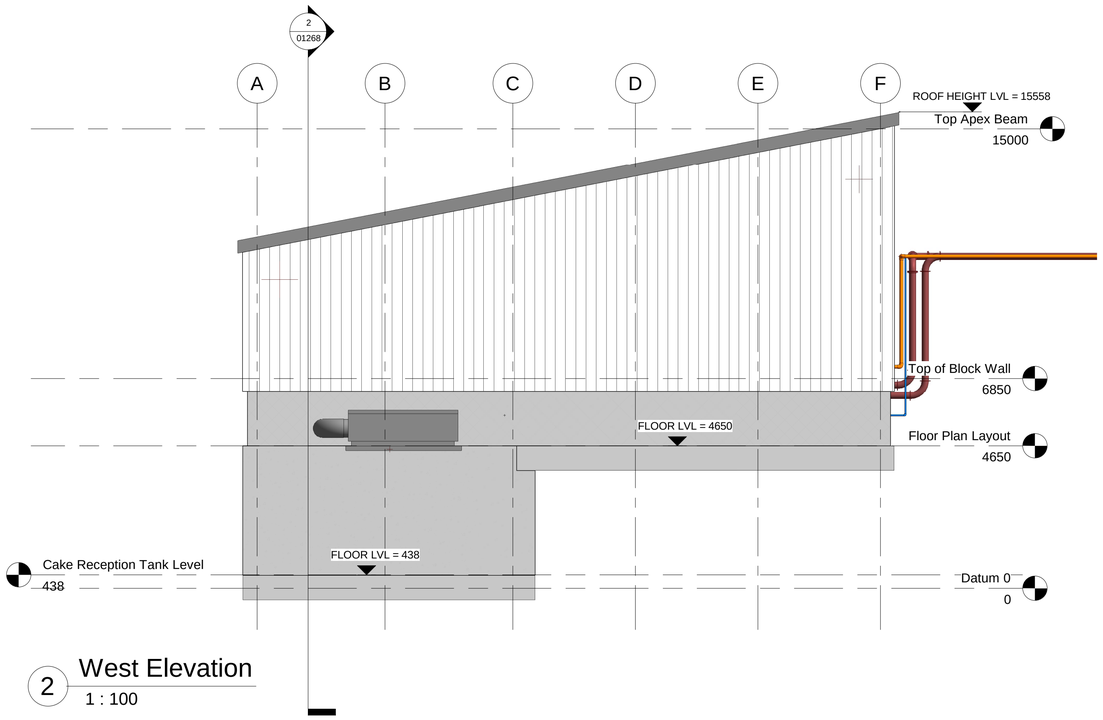


4 South Elevation
1 : 100

© Copyright
This drawing and any design here on is the copyright of the Consultants and must not be reproduced without their written consent.
All drawings remain the property of the Consultants.

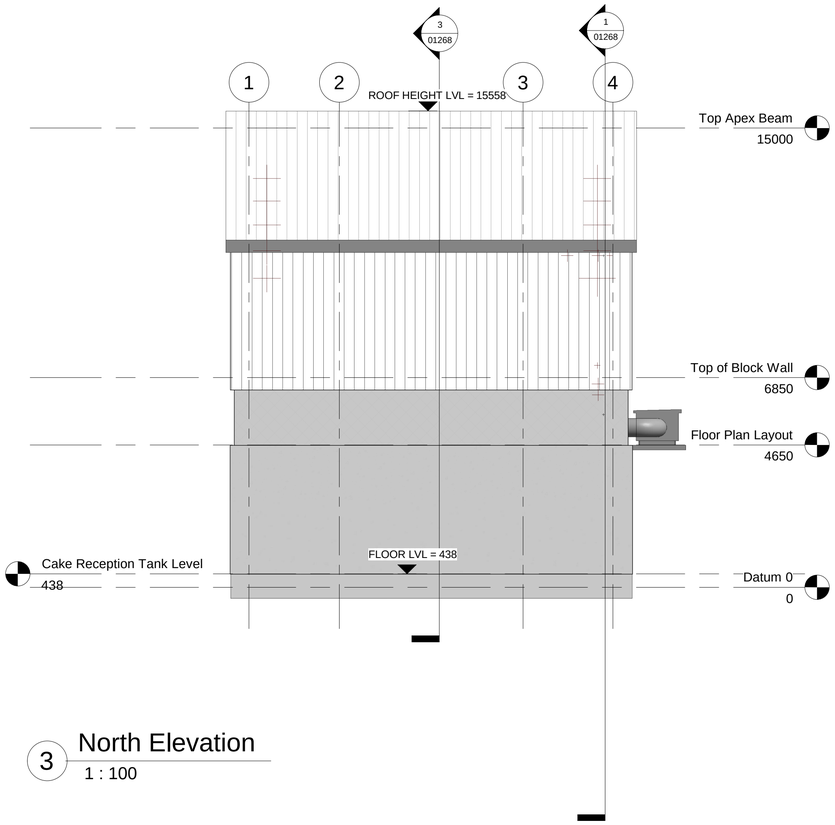THIS DRAWING TO BE READ IN CONJUNCTION WITH ALL RELEVANT ARCHITECTS AND ENGINEERS DRAWINGS.

FIGURED DIMENSIONS ONLY TO BE TAKEN FROM THIS DRAWING.

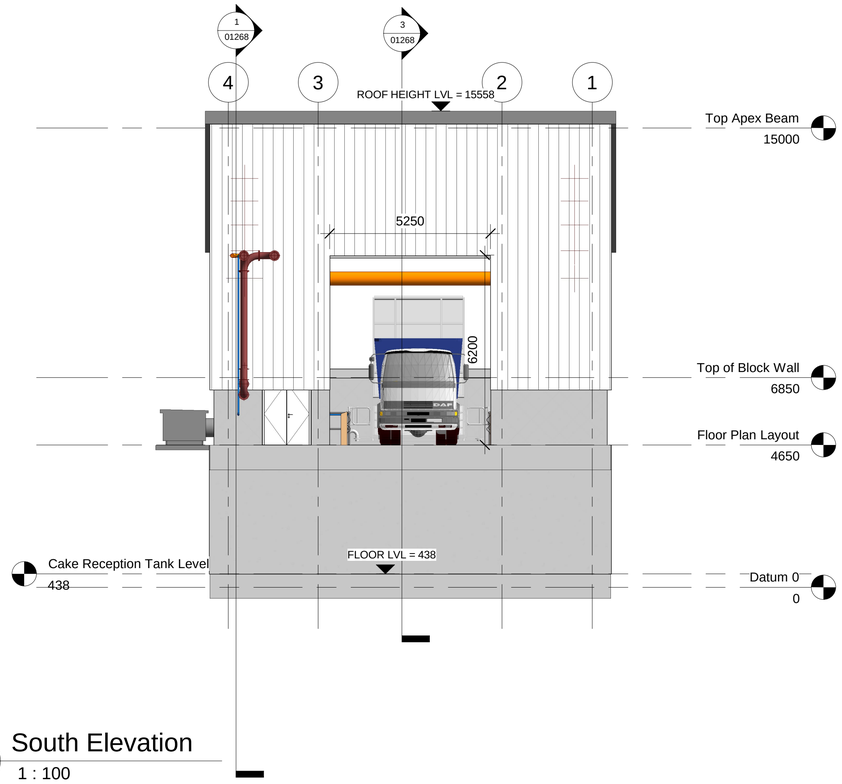ALL LEVELS ARE IN METRES AND RELATE TO DATUM AT MALIN HEAD.

THIS DRAWING IS REPRODUCED FROM DIGITAL MAPS:
O.S. MAPS - Scale 1:2,500
O.S. MAPS - Scale 1:1,000
DISCOVERY SERIES - Scale 1:50,000

ALL MAPS ARE REFERENCED TO IRISH NATIONAL GRID (I.T.M.)

REPRODUCED FROM THE ORDNANCE SURVEY OF IRELAND BY PERMISSION OF THE GOVERNMENT. LICENSE NO. EN 0083316.

THIS DRAWING IS A COPY OF AN ELECTRONIC FILE AND IS COPYRIGHT.

ALL DIMENSIONS TO BE CHECKED ON SITE.

ALL MATERIALS AND WORKMANSHIP TO BE IN ACCORDANCE WITH ENGINEERS SPECIFICATION.

IT IS THE CONTRACTORS RESPONSIBILITY TO VERIFY ALL DIMENSIONS AND LEVELS PRIOR TO COMMENCEMENT OF CONSTRUCTION.

| Rev: | Suit: | Revision Description | Checked: | Date: |
|---|---|---|---|---|
| C01 | A1 | ISSUED FOR PLANNING | PJ | 30-04-26 |

Client:

Uisce Éireann
Colvill House
24-26 Talbot Street
Dublin 1
Tel: 1890 278 278
Int:353-1-707 2828
email: info@water.ie
Web: www.water.ie

Consultant:

info.ireland@egis-group-com
Formerly JB Barry & Partners who became part of Egis in 2023

Project:

**LIMERICK WWTP UPGRADE & REGIONAL BIORESOURCE CENTRE**

Drawing Title:

**PROPOSED SLUDGE BUILDING RECEPTION ELEVATIONS**

| | | | |
|---|---|---|---|
| Drawn By: | LHA | Date: | 07/09/23 |
| Checked By: | ML | Date: | 07/09/23 |
| Approved by: | PJ | Date: | 07/09/23 |
| Internal Project REFS : | EEI: 20702 | | |
| Scales : | 1 : 100 | | |
| Stage : | PLANNING | | |

| Drawing No: | Sheet No: | Revision: | Suitability: |
|---|---|---|---|
| 20702-EEI-00-XX-DR-Z- | 01269 | C01 | A1 |

O:\20 Projects\20702 - Limerick (Bunlicky) WwTP (Gate 2-4)\00.WIP\Dwg\Planning 2026\Models 2026\20702-EEI-00-XX-DR-Z-01267_01270_Proposed_Sludge_Building Reception Area.rvt