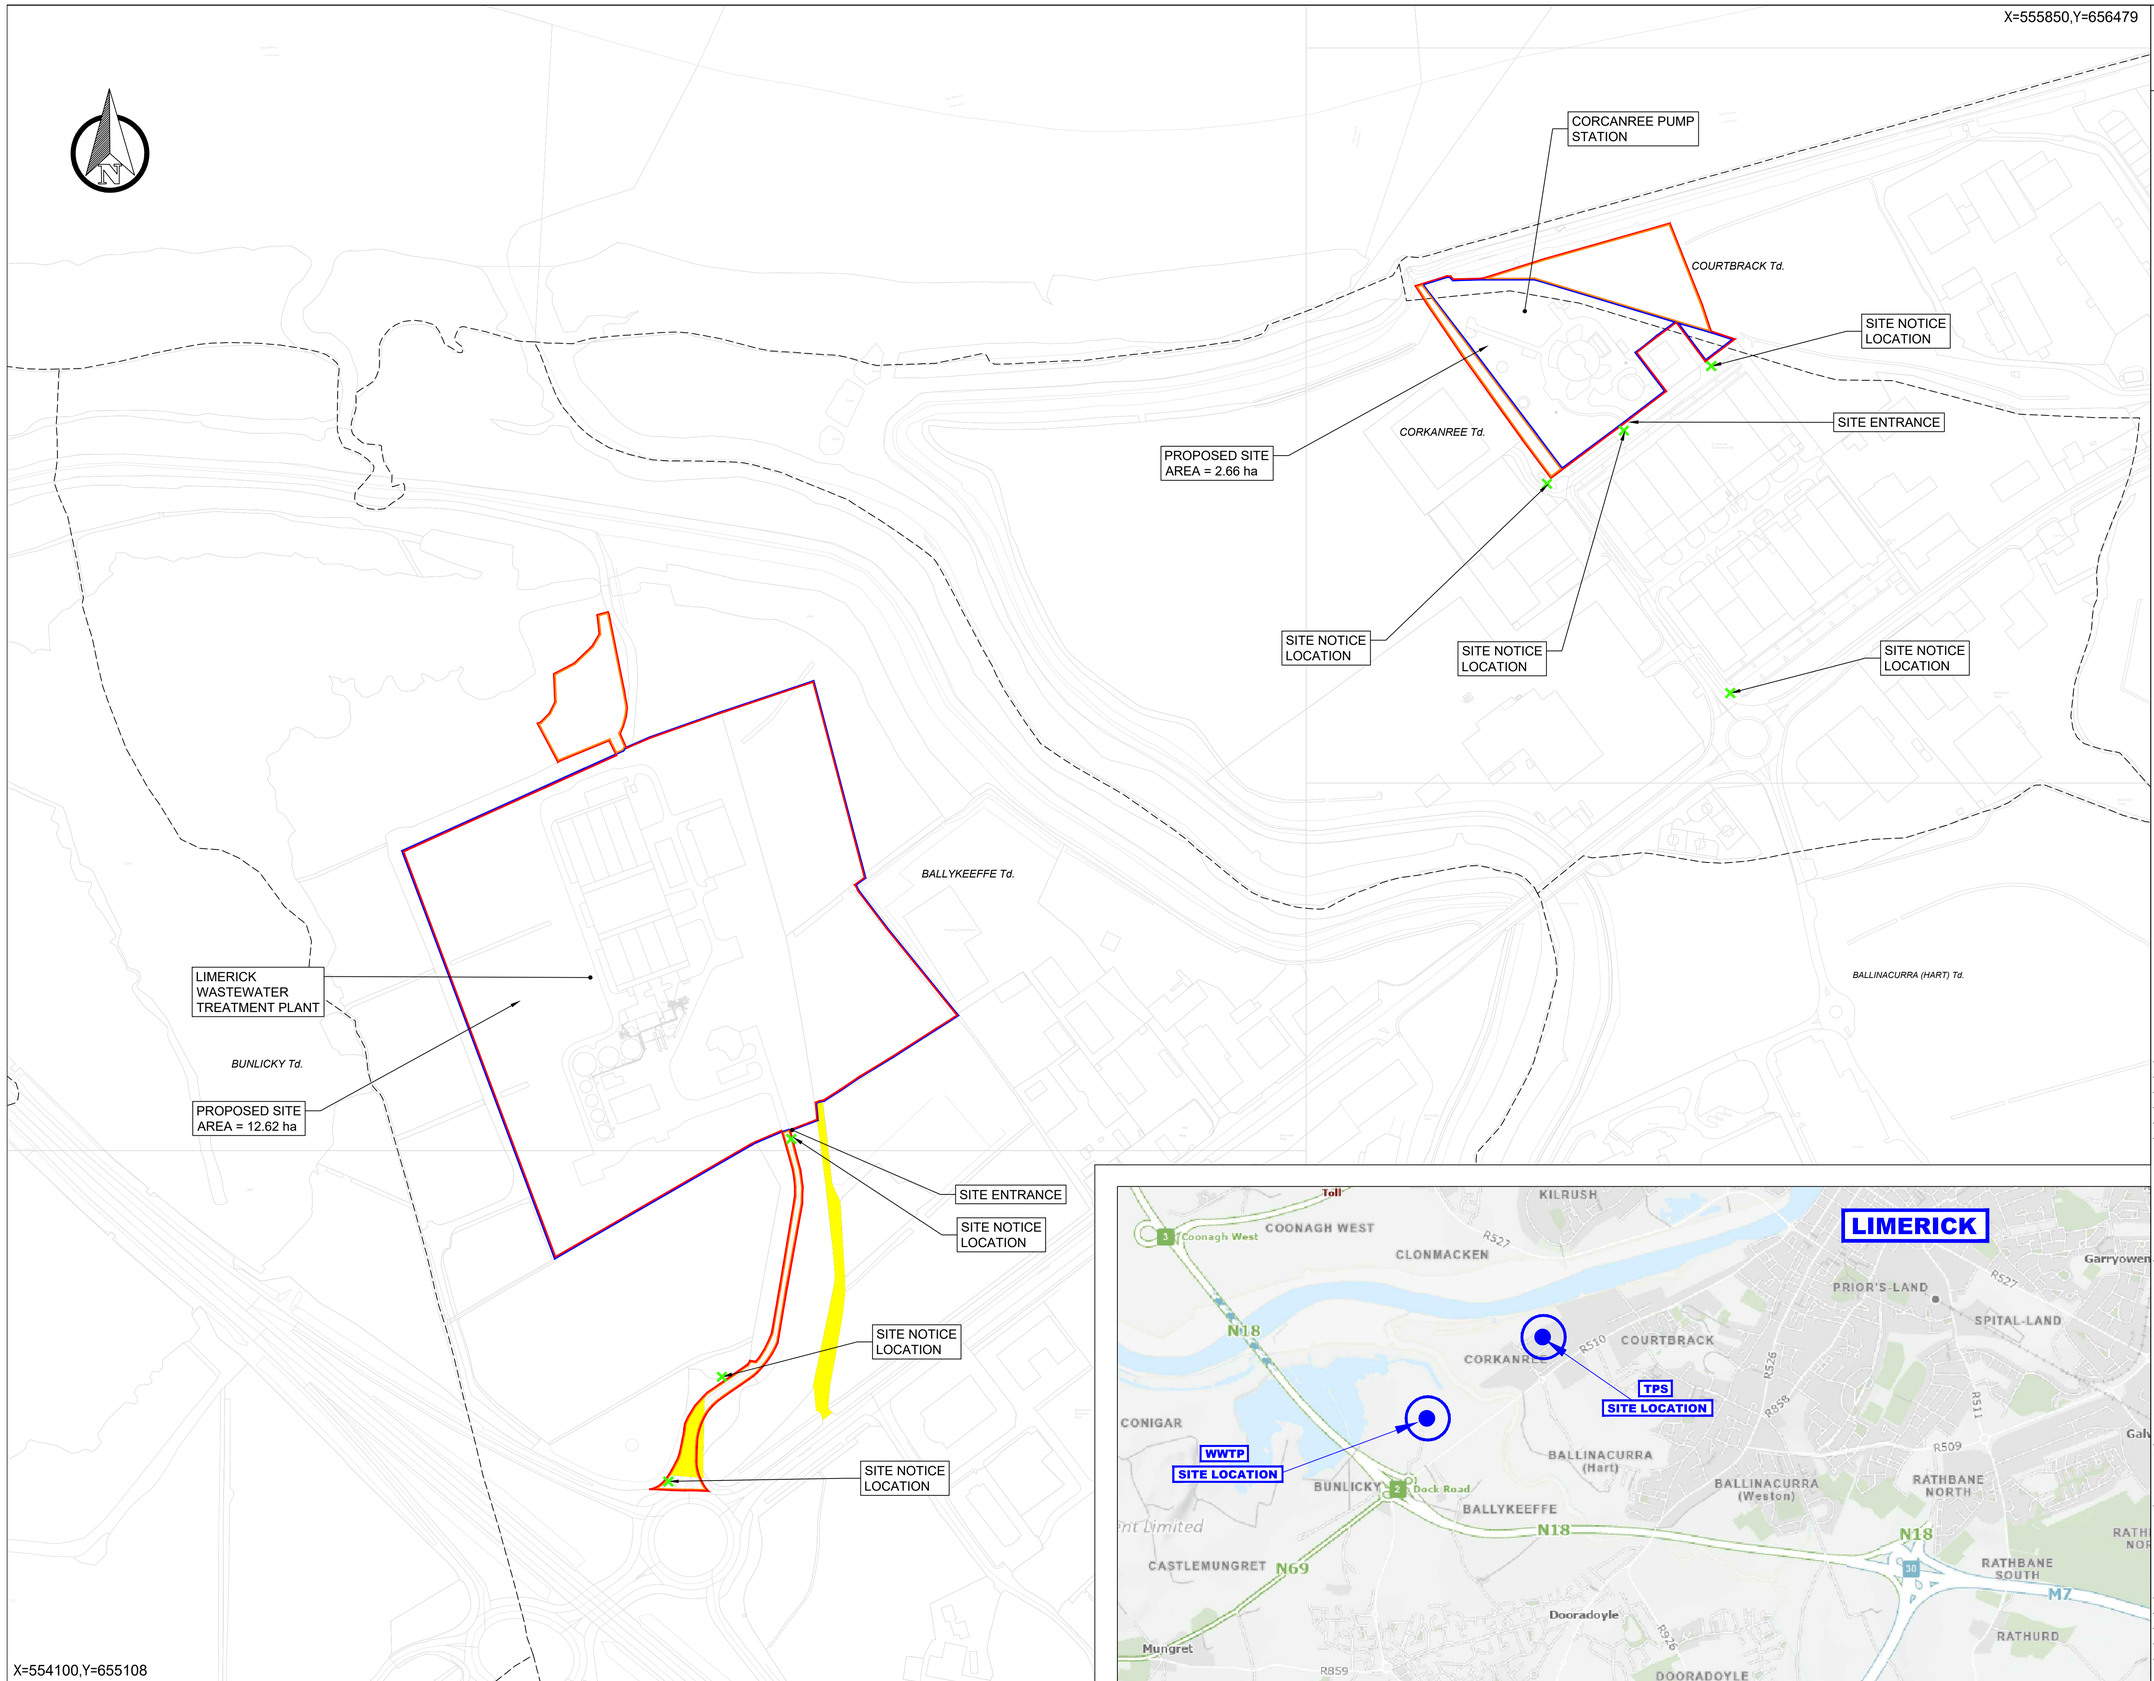

SITE LOCATION MAP
SCALE 1:2500 @ A1

SITE LOCATION PLAN
SCALE 1:20000 @ A1

© Copyright
This drawing and any design hereon is the copyright of the Consultants and must not be reproduced without their written consent.

All drawings remain the property of the Consultants.

NOTES:
1. ALL LEVELS ARE IN METRES AND RELATE TO O.S. DATUM MALIN
2. THIS DRAWING IS REPRODUCED FROM DIGITAL MAPS:
   O.S. MAPS - SCALE 1:2,500
   O.S. MAPS - SCALE 1:1,000
   DISCOVERY SERIES - SCALE 1:50,000
3. ALL MAPS ARE REFERENCED TO IRISH TRANSVERSE MERCATOR (I.T.M.)
4. LICENCE NO. CYAL50419116 © NATIONAL MAPPING DIVISION OF TAILTE ÉIREANN
5. THIS DRAWING IS TO BE READ IN CONJUNCTION WITH ALL RELEVANT DRAWINGS AND DOCUMENTATION
6. ALL DIMENSIONS IN MM UNLESS NOTED OTHERWISE
7. FOR LANDSCAPING DETAILS, PEASE REFER TO LANDSCAPE MITIGATION PLAN
8. PROPOSED STRUCTURAL HEIGHTS, LEVELS & DIMENSIONS ARE INDICATIVE
9. LOCATION OF PIPEWORK IS INDICATIVE AND SUBJECT TO ALTERATIONS PENDING FINAL DESIGN.
10. SOLAR PANELS SPECIFICATION & LAYOUT TO BE FINALISED

MAPPING
OS SHEET: 4742

WWTP SITE CENTRE
ITM COORDINATES

X= 554636
Y= 655707

TPS SITE CENTRE
ITM COORDINATES

X= 555377
Y= 656197

LEGEND

- PLANNING BOUNDARY
- LANDS IN UISCE ÉIREANN OWNERSHIP OUTLINED IN BLUE
- LANDS IN THIRD PARTY OWNERSHIP OUTLINED IN ORANGE
- LOCATION OF SITE NOTICE
- TOWNLAND BOUNDARY
- EXISTING WAYLEAVE

Rev:	Suit:	Revision Description	Checked:	Date:
C01	A1	ISSUED FOR PLANNING	ML	20-07-26

Client

Uisce Éireann
Colvill House
24-26 Talbot Street
Dublin 1
Tel: 1890 278 278
Int:353-1-707 2828
email: info@water.ie
Web: www.water.ie

info.ireland@egis-group.com
Formerly JB Barry & Partners who became part of Egis in 2023

Project
LIMERICK WWTP UPGRADE AND REGIONAL BIORESOURCE CENTRE

Drawing Title
LIMERICK WWTP & CORCANREE PS

SCHEME LAYOUT & SITE LOCATION MAP

Drawn by :	KM	Date :	16.01.26
Checked by :	OOB	Date :	16.01.26
Approved by :	PJ	Date :	16.01.26
Internal Project REF :	EEI: 20702		
Scales :	AS INDICATED		
Stage :	PLANNING		
Drawing No. :	20702-EEI-00-XX-DR-Z-1190	Revision C01	Suitability A1