
617573

713169

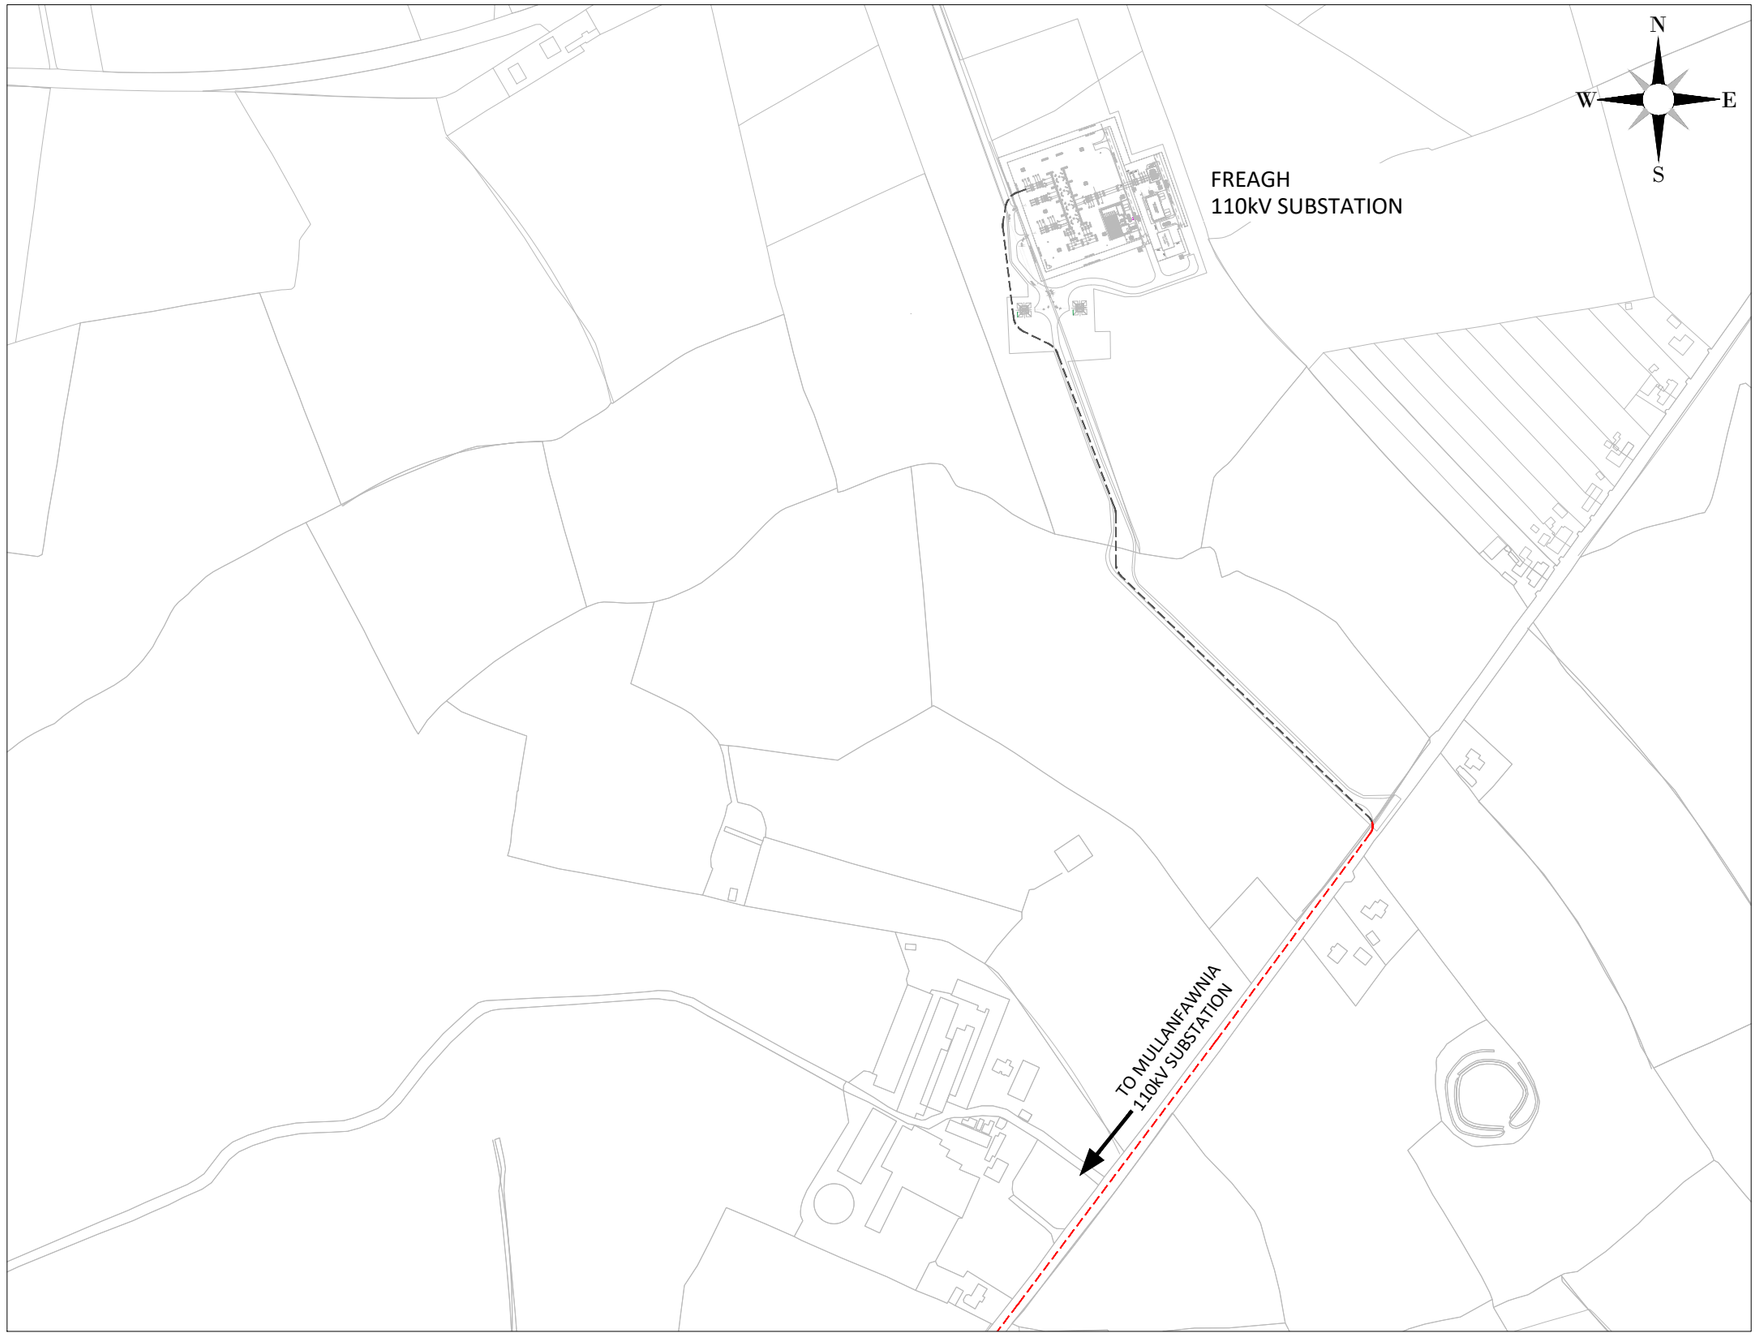

LEGEND

----- PROPOSED 110kV GRID ROUTE

----- GRID ROUTE IN ESB LAND

712088

616151

NOTES

REV	DATE	DRAWN BY	CHECKED BY	DETAILS
B	06/08/2026	M.B.	L.P.	GENERAL REVISION
A	13/07/2026	M.B.	L.P.	FIRST ISSUE

ENGINEER

AFRY

AFRY Ireland Ltd.
The Hyde Building, The Park,
Carrickmines,
D18VC44
Ireland
Tel. +353 (0) 1 845 5031

CLIENT

PROJECT: RATH SOLAR FARM

TITLE: 110kV GRID ROUTE AT FREAGH 110kV SUBSTATION

REVISION: B

DRAWN BY	DATE	PAPER SIZE	SCALE
M. BROWNE	13/07/2026	A3	1:5,000

CHECKED AND APPROVED	DATE	STATUS
L. POWER	13/07/2026	PRELIMINARY

DRAWING NUMBER: RATH d005.2.2

Plotted: 06/08/2026 16:26:04
C:\SBUWE\Dublin\Projects\Ireland\Nordic Solar\RJ\JCD Solar (Rath Cluster)\Drawings\d005 Grid Route Layout\RATH D005.2 Grid Route