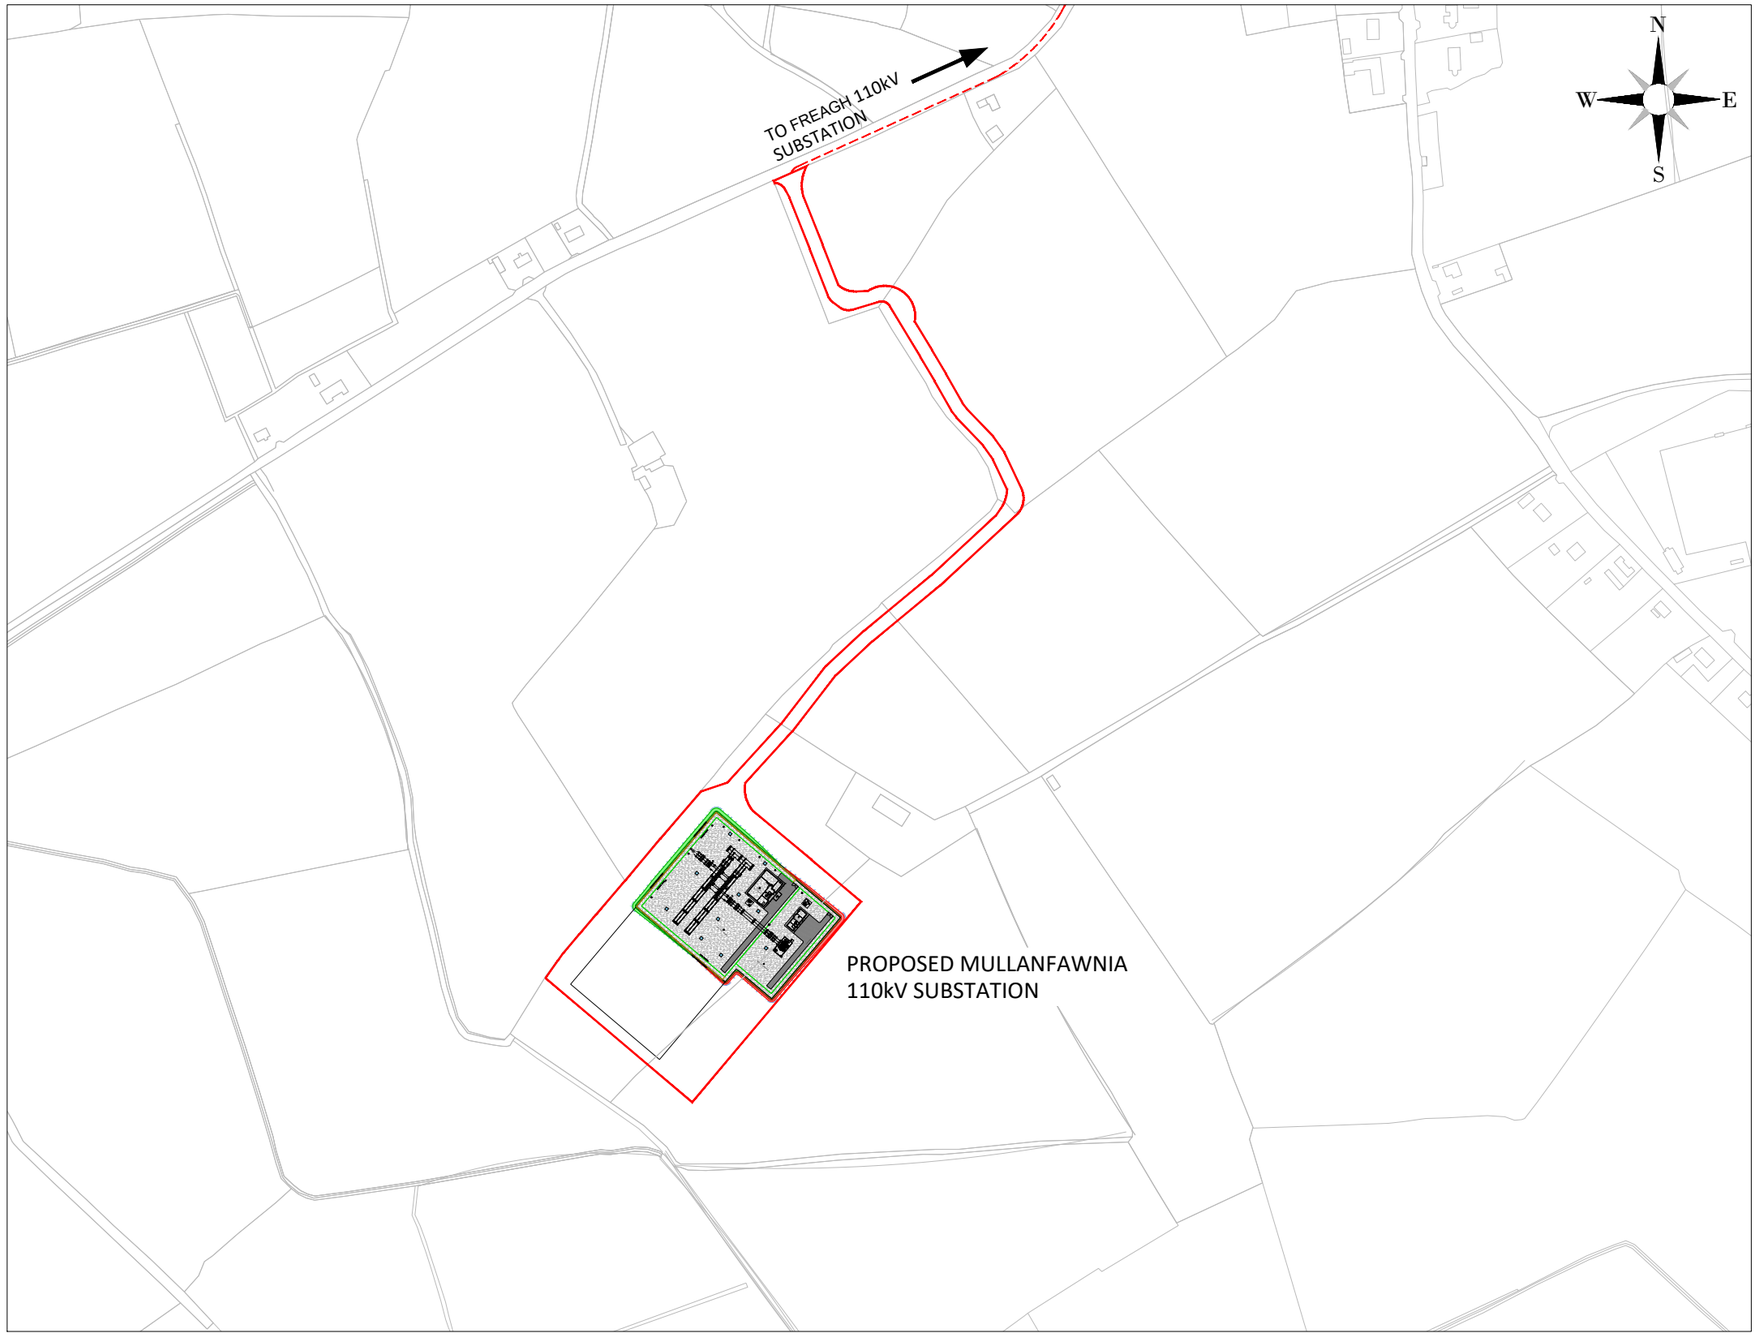


LEGEND

PROPOSED 110kV GRID ROUTE

SUBSTATION AND ACCESS BOUNDARY
40,400 m² (10 ACRES)

NOTES

REV	DATE	DRAWN BY	CHECKED BY	DETAILS
B	06/08/2026	M.B.	L.P.	GENERAL REVISION
A	13/07/2026	M.B.	L.P.	FIRST ISSUE

ENGINEER
AFRY
ÅF PÖYRY
AFRY Ireland Ltd.
The Hyde Building, The Park,
Carrickmines,
D18VC44
Ireland
Tel. +353 (0) 1 845 5031

CLIENT

PROJECT
RATH SOLAR FARM

TITLE
110kV GRID ROUTE
AT MULLANFAWNIA SUBSTATION

REVISION
B

DRAWN BY	DATE	PAPER SIZE	SCALE
M. BROWNE	13/07/2026	A3	1:5,000

CHECKED AND APPROVED	DATE	STATUS
L. POWER	13/07/2026	PRELIMINARY

DRAWING NUMBER
RATH d005.2.1
Plotted: 06/08/2026 16:23:55
A:\Jobs\IE\Dublin\Projects\Ireland\Nordic Solar\IE\JCO Solar (Rath Cluster)\Drawings\d005 Grid Route Layout\RATH D005.2 Grid Route