
618325

713682

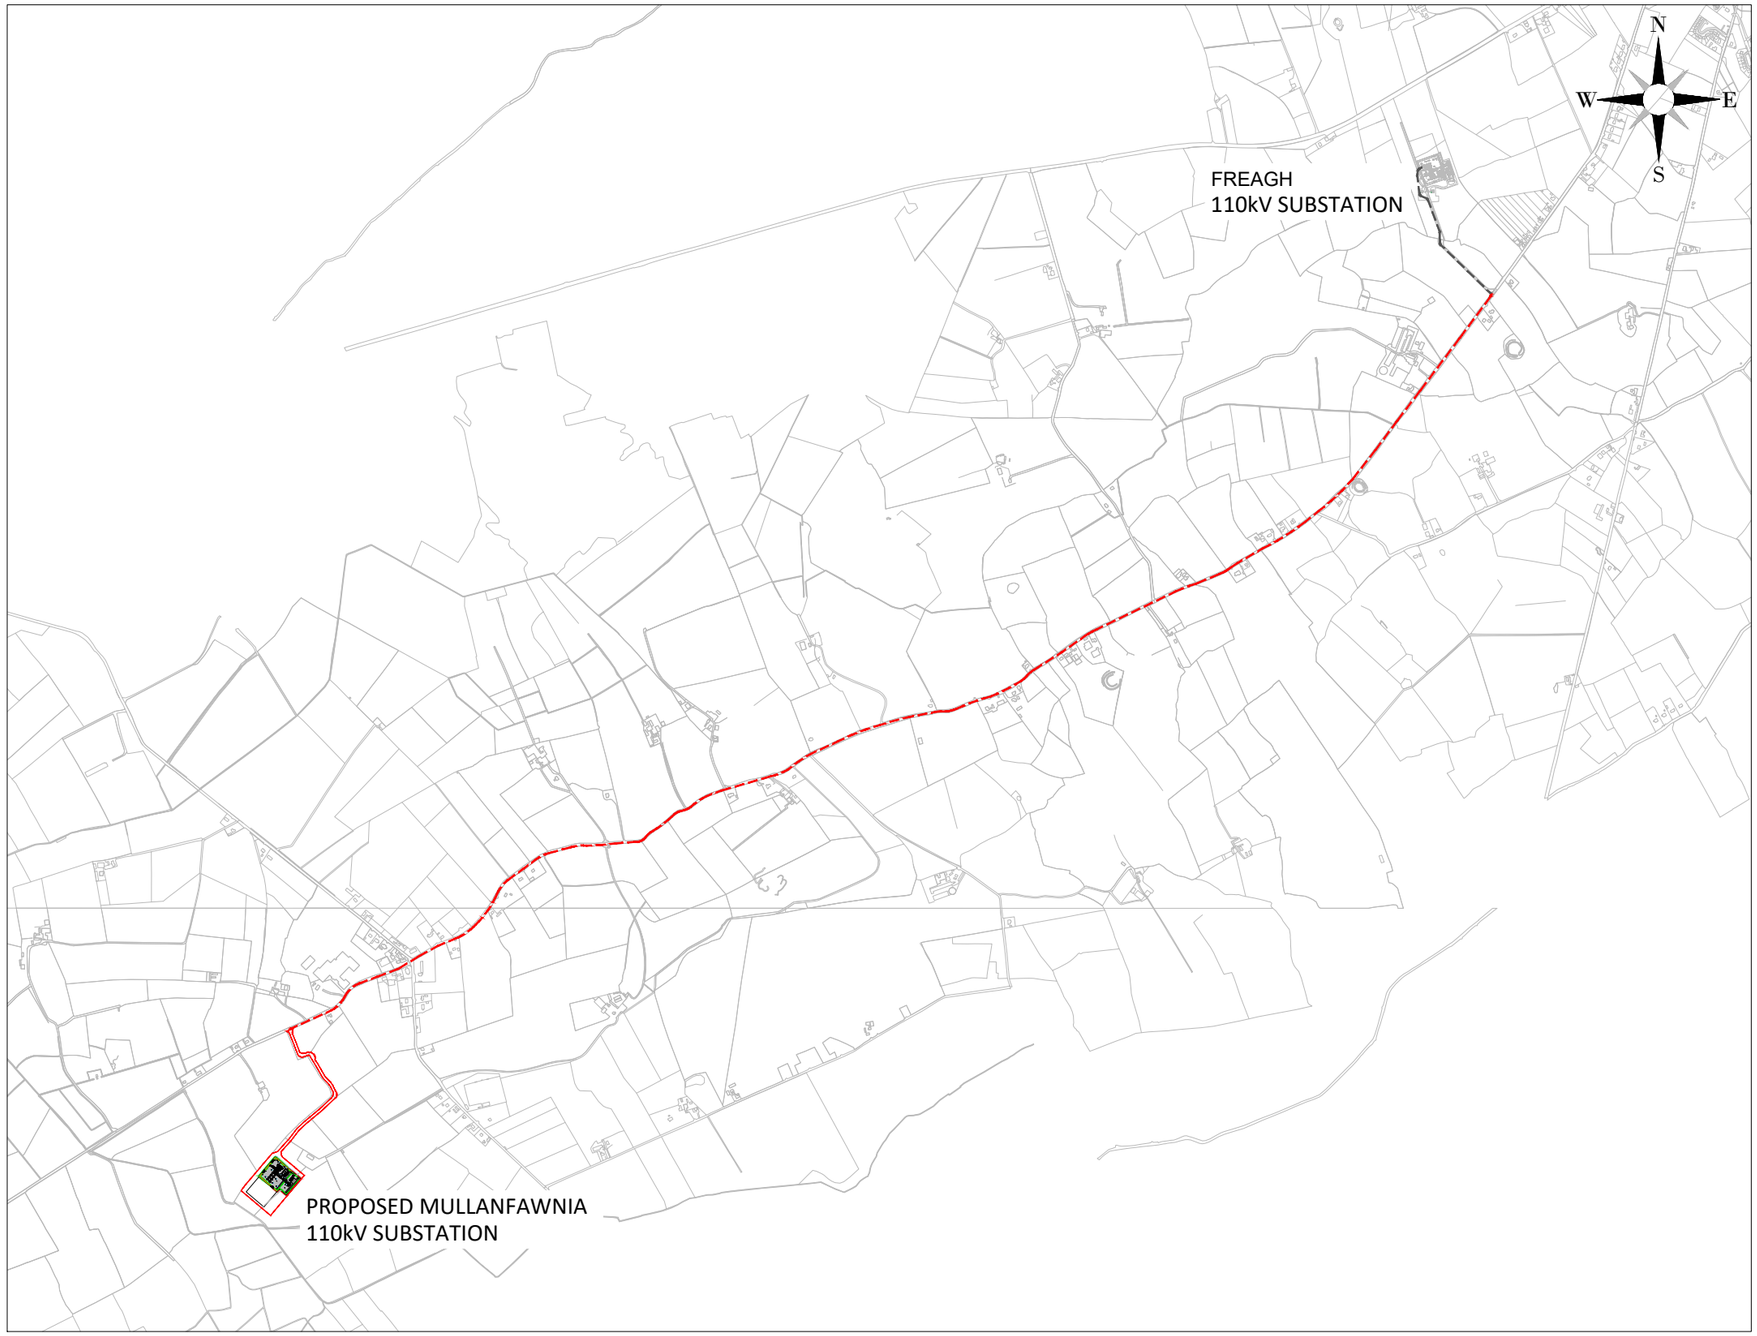

LEGEND

- PROPOSED 110kV GRID ROUTE
- SUBSTATION AND ACCESS BOUNDARY 40,400 M² (10 ACRES)
- GRID ROUTE UNDER CONTROL OF ESB

708275

611213

NOTES

REV	DATE	DRAWN BY	CHECKED BY	DETAILS
B	06/08/2026	M.B.	L.P.	GENERAL REVISION
A	13/07/2026	M.B.	L.P.	FIRST ISSUE

ENGINEER

AFRY Ireland Ltd.
The Hyde Building, The Park,
Carrickmines,
D18VC44
Ireland
Tel. +353 (0) 1 845 5031

CLIENT

PROJECT: RATH SOLAR FARM

TITLE: 110kV GRID ROUTE OVERVIEW

REVISION: B

DRAWN BY	DATE	PAPER SIZE	SCALE
M. BROWNE	13/07/2026	A3	1:25,000

CHECKED AND APPROVED	DATE	STATUS
L. POWER	13/07/2026	PRELIMINARY

DRAWING NUMBER: RATH d005.2.0

Plotted: 06/08/2026 16:22:42
C:\Jobs\IE\Dublin\Projects\Ireland\Nordic Solar\01 JCO Solar (Rath Cluster)\Drawings\d005 Grid Route Layout\RATH 0005.2 Grid Route