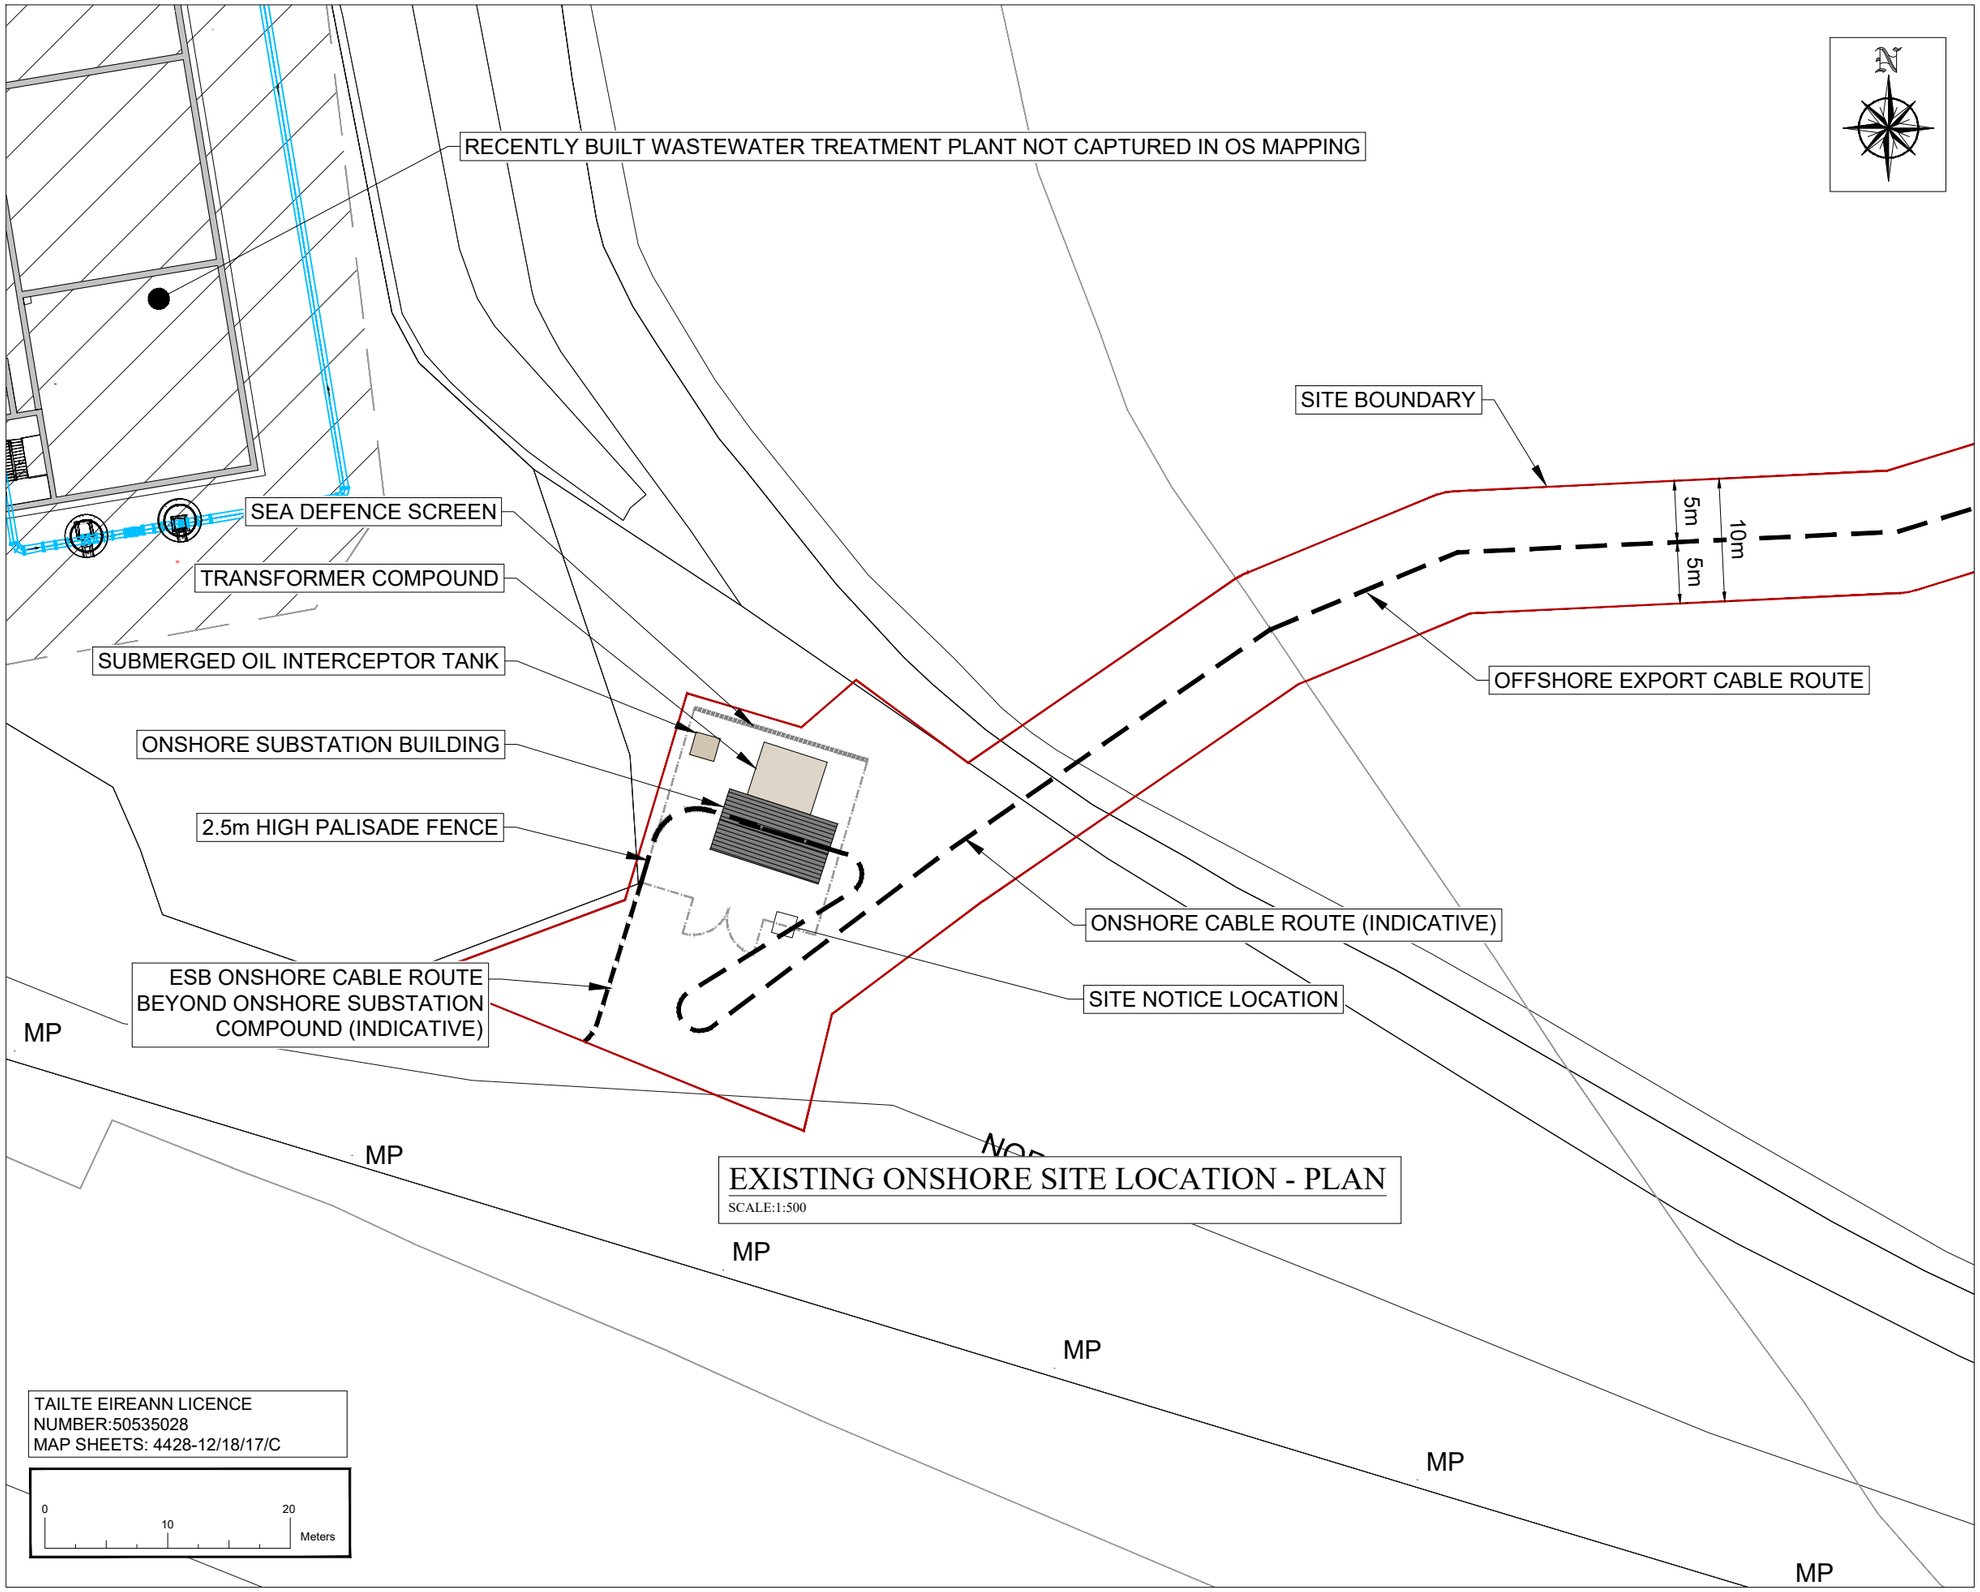

NOTES:

1. ALL DIMENSIONS ARE IN METERS UNLESS OTHERWISE STATED
2. USE DIMENSIONS ON DRAWINGS (DO NOT SCALE FROM DRAWINGS).
3. DRAWING COORDINATED TO IRISH TRANSVERSE MERCATOR (ITM).
4. BACKGROUND IMAGES PROVIDED BY AUTODESK.

LEGEND:

SITE BOUNDARY

CABLE ROUTE

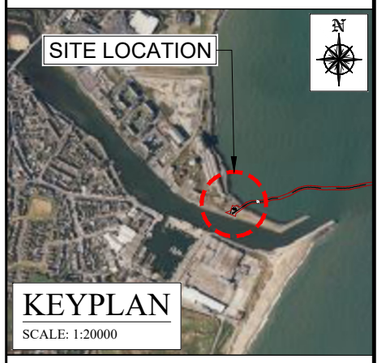

REV:	DATE:	DWG BY:	CHECK BY:
S3 – P01	29/07/2026	K.H	J.O'C

DESCRIPTION: ISSUED FOR INFORMATION

GDG GAVIN & DOHERTY GEOSOLUTIONS

Unit A2,
Nutgrove Office Park,
Rathfarnham,
Dublin 14, D14 X627
Ireland.
T +353 (0)1-2071000
E info@gdgeo.com
www.gdgeo.com

ISSUED AS: FOR INFORMATION

CLIENT: AEL

PROJECT TITLE:
ABWP PHASE I
(ARKLOW BANK WINDPARK PHASE I)

PROJECT No:
26015 – GDG – ZZ – XX – DR – C – 0010

Revision: – S3 – P01

DRAWING TITLE:
EXISTING ONSHORE
SITE LOCATION
PLAN

SCALE:	SHEET SIZE:	DATE:
1:500	A3	29.07.2026
DWG BY:	CHECKED BY:	APPROVED BY:
K.H	J.O'C	J.D