



Existing Site Section 3-3
Scale 1/200

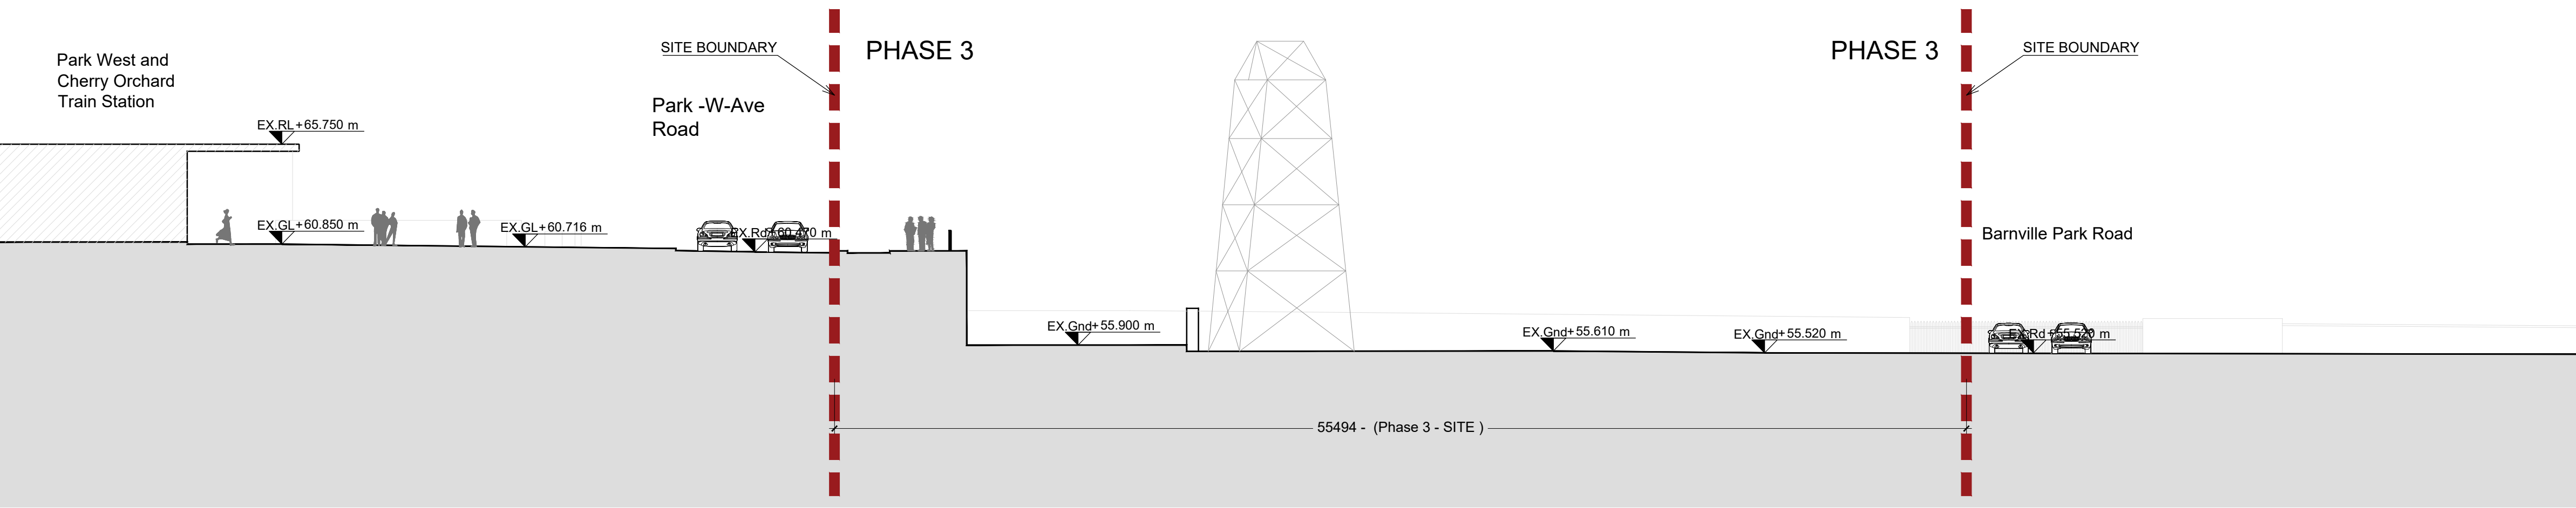


Existing Site Section 4-4
Scale 1/200




Existing Site Section 5-5
Scale 1/200

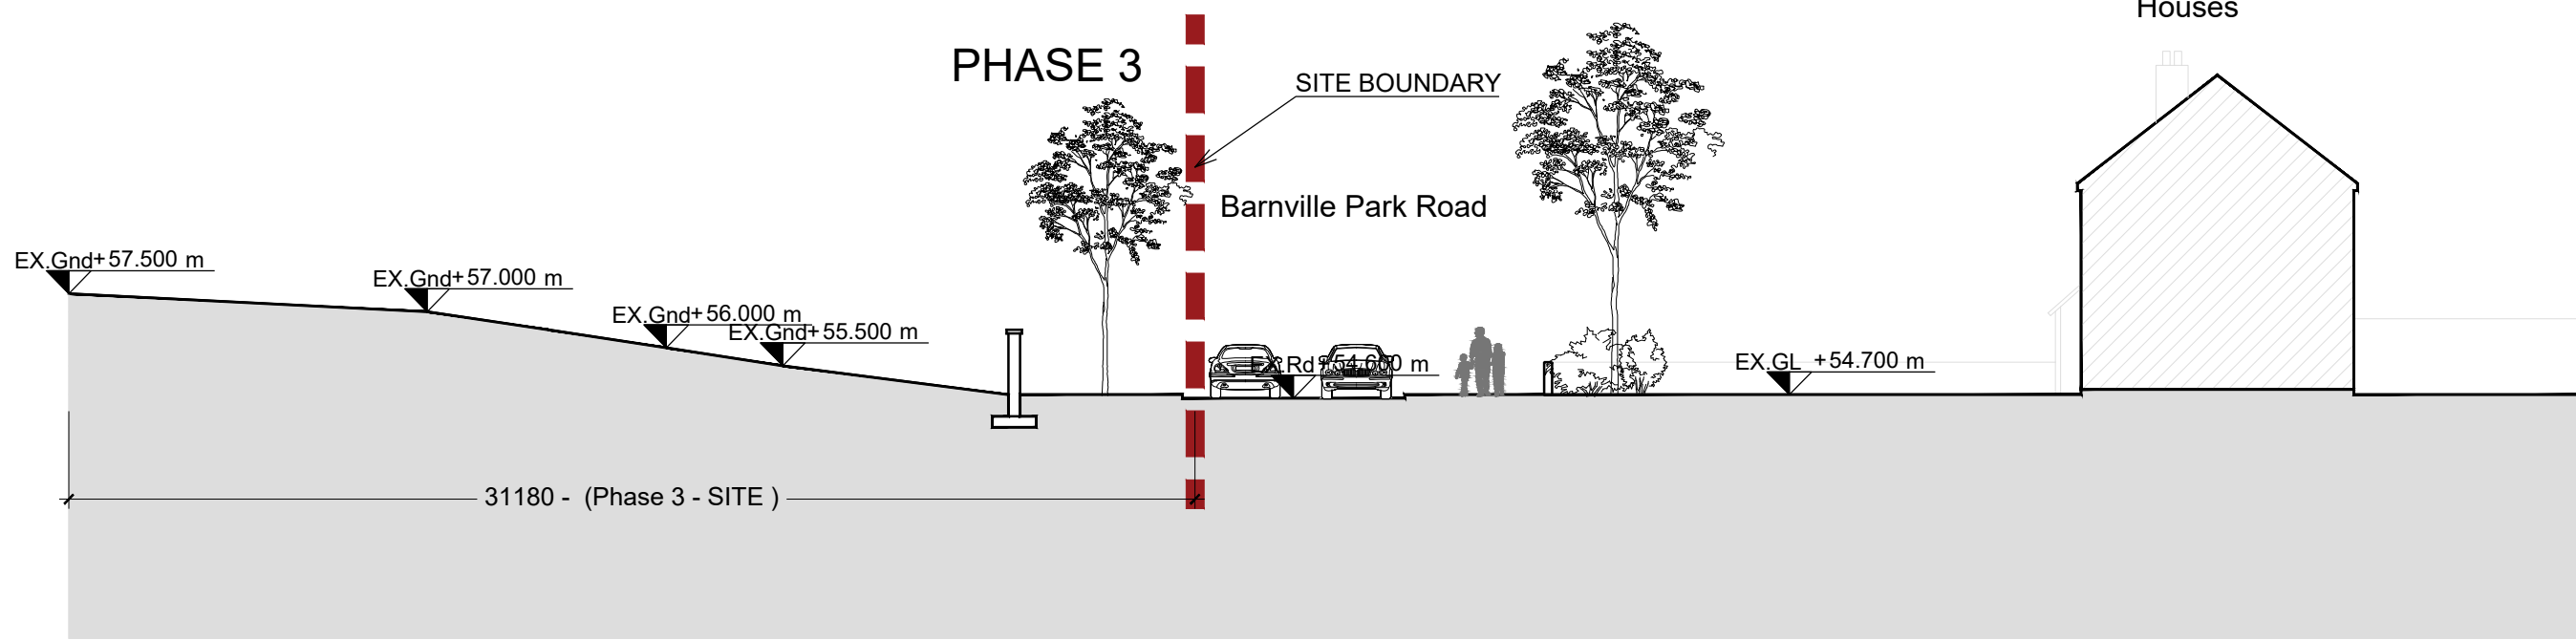



Existing Site Section 6-6
Scale 1/200

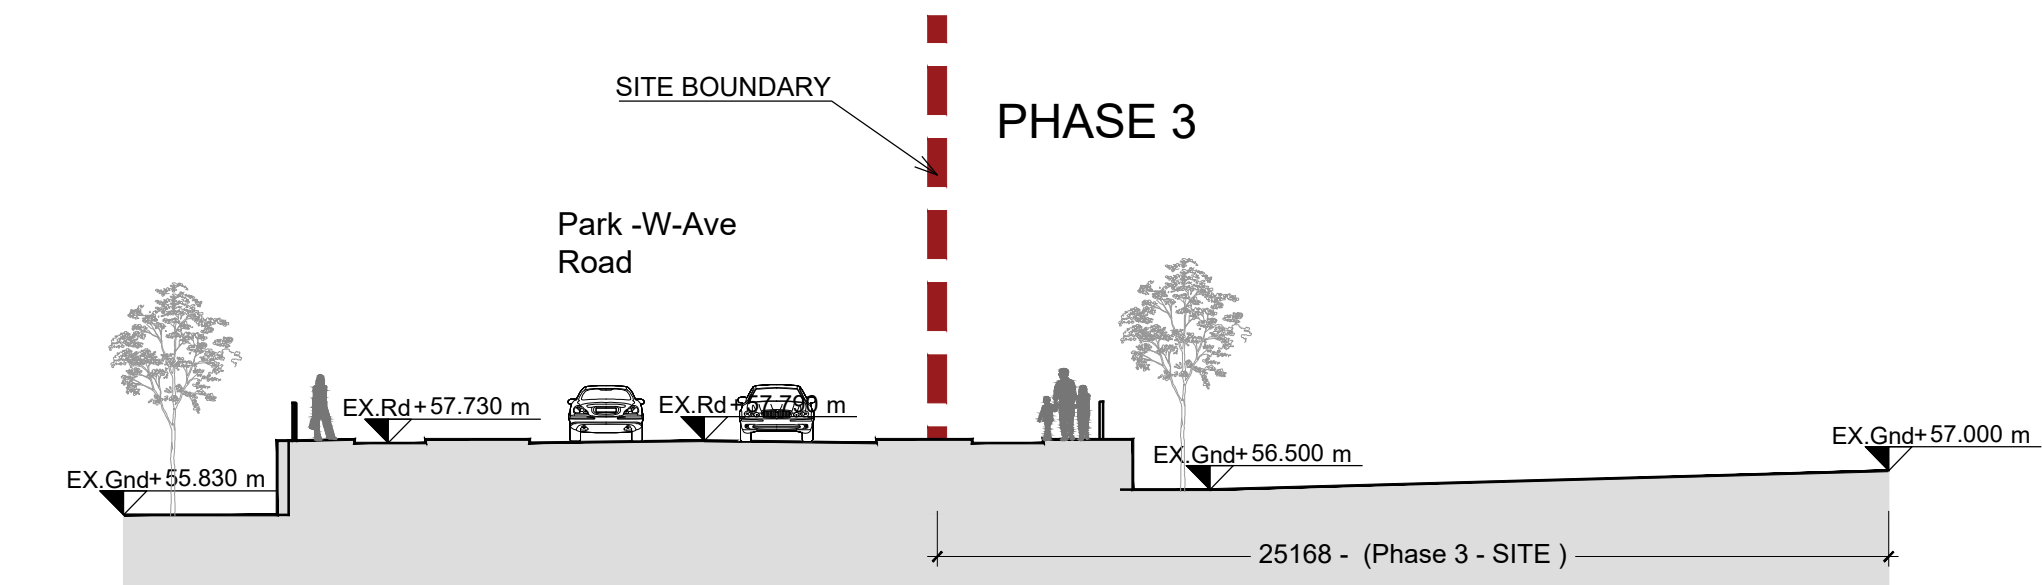

Existing Site Section 7-7
Scale 1/200

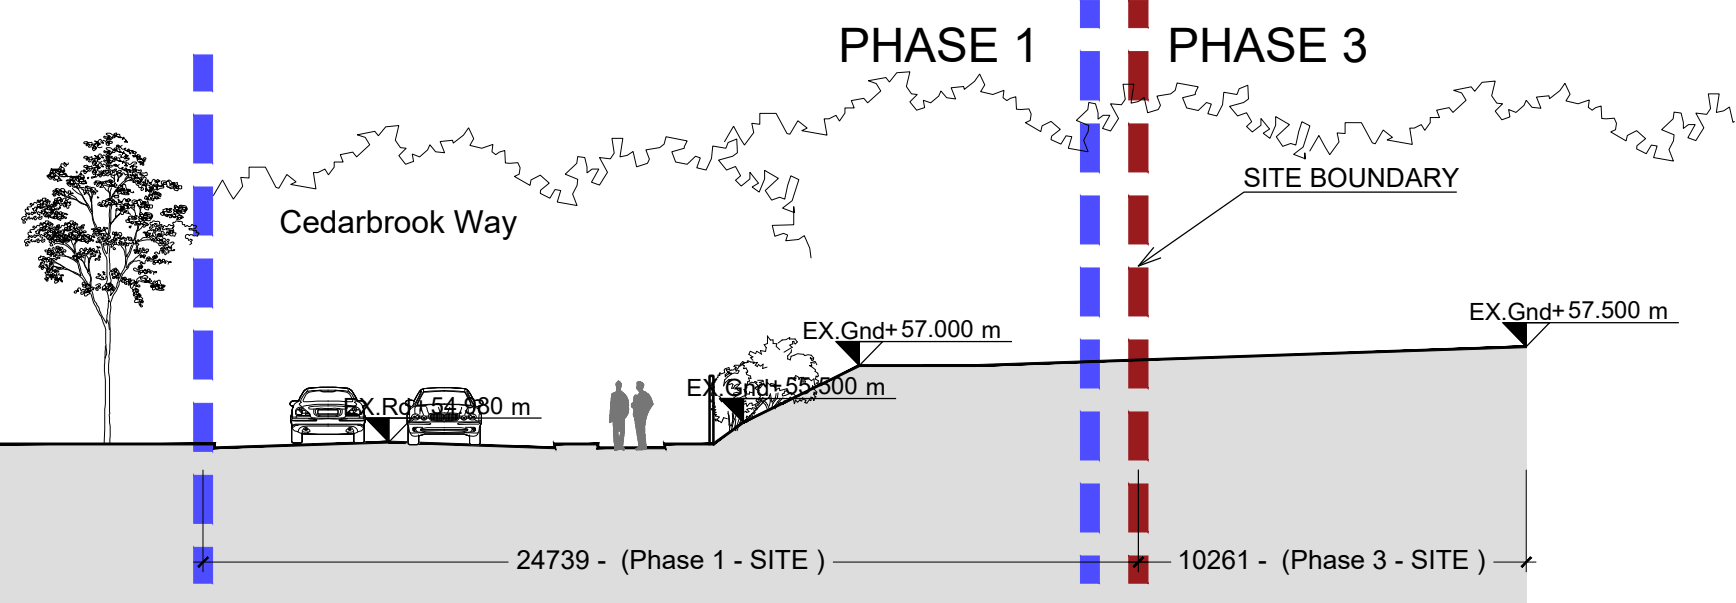

Existing Site Section 8-8
Scale 1/200

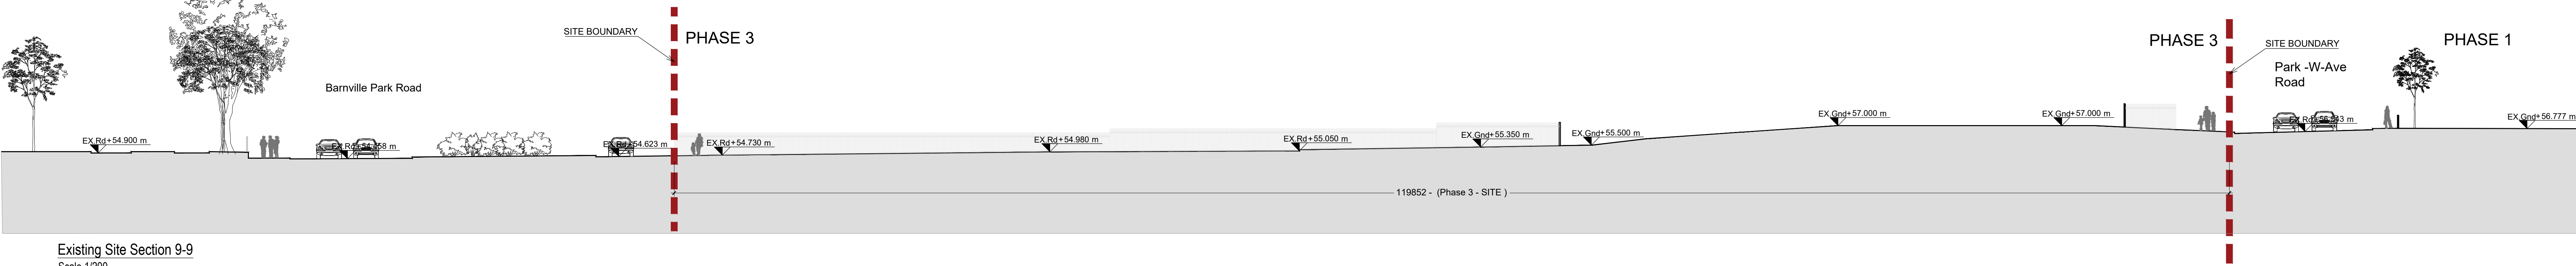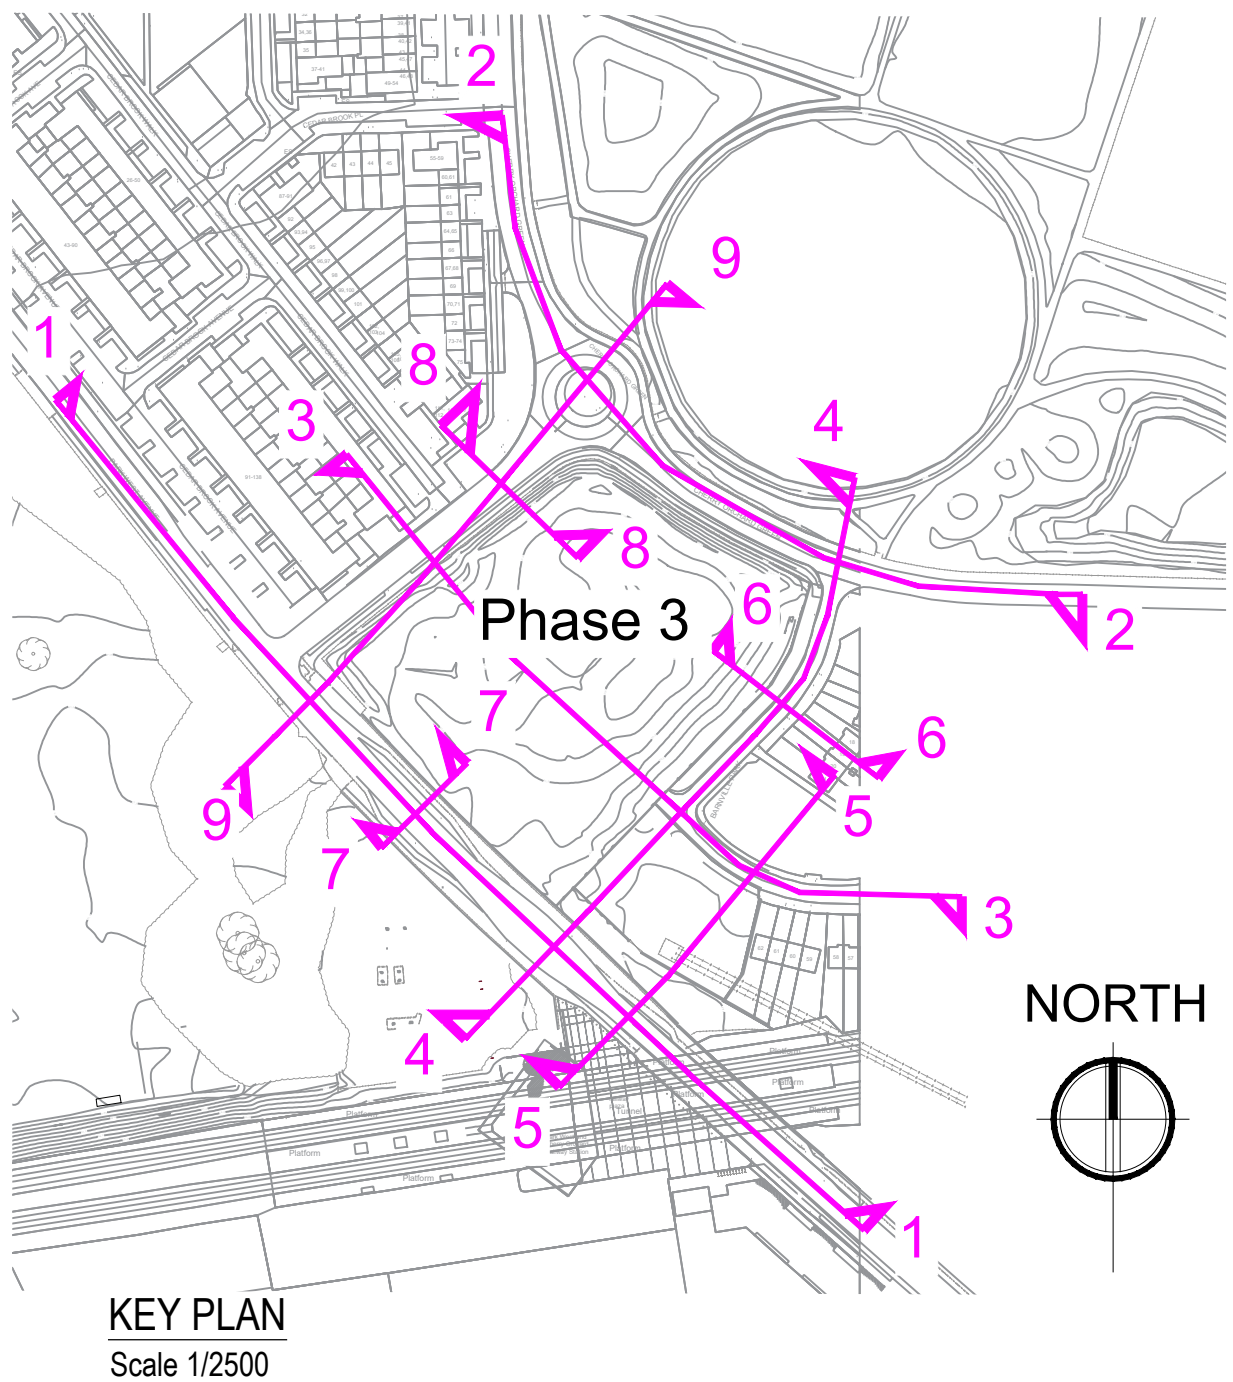

Existing Site Section 9-9
Scale 1/200

REV. NO.	ISSUED BY	REV. DESCRIPTION	REV. DATE
----------	-----------	------------------	-----------



In joint venture with
CONROY CROWE KELLY
Architects & Urban Designers

Drawing Title	EXISTING SITE SECTIONS SHEET 2
---------------	--------------------------------

Rev. No.	Rev. Date	Rev. Description	Rev. By
1	2006	Initial Design	LD
2	2006	Final Design	LD

All works to be carried out using proper materials which are fit for the use they are intended and for the conditions in which they are to be used. All materials used in accordance with the above to comply with the construction standards regulation no. 200/2001 and the (revised) technical specifications annexed thereto and which are set out in the contract documents.

Plotted dimensions must be used in preference to scaled dimensions. Any dimensional discrepancies must be reported to the client immediately. The drawing remains the copyright of van Dijk Architects. It must not be used for any purpose beyond that for which it was prepared, nor for any other project, without the written approval of van Dijk Architects.