
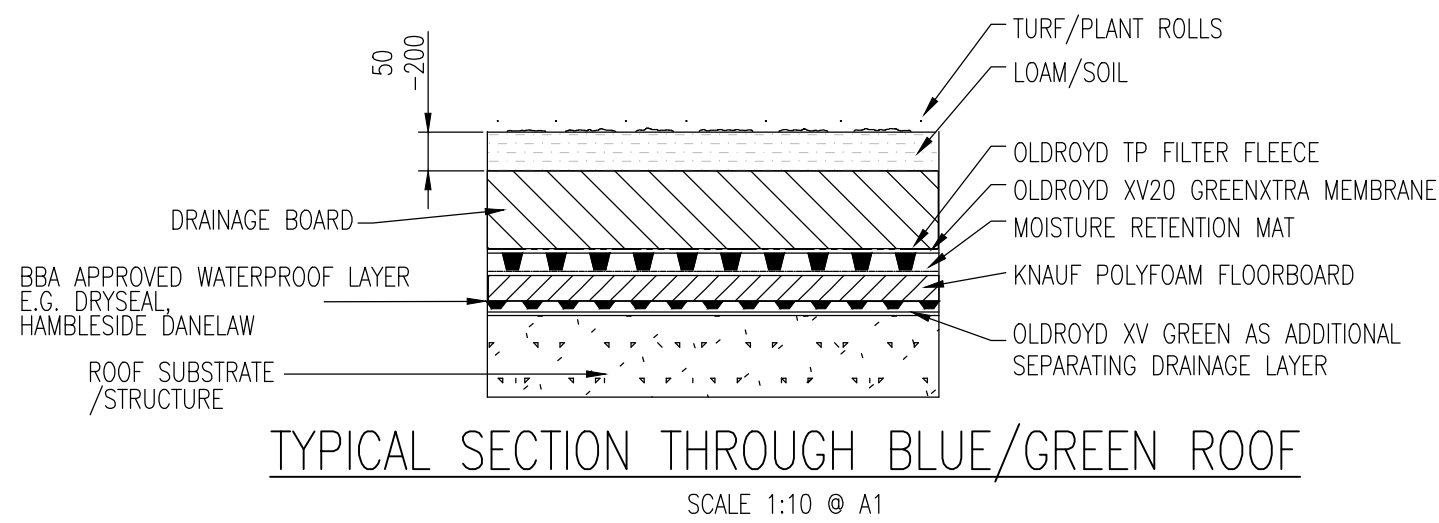
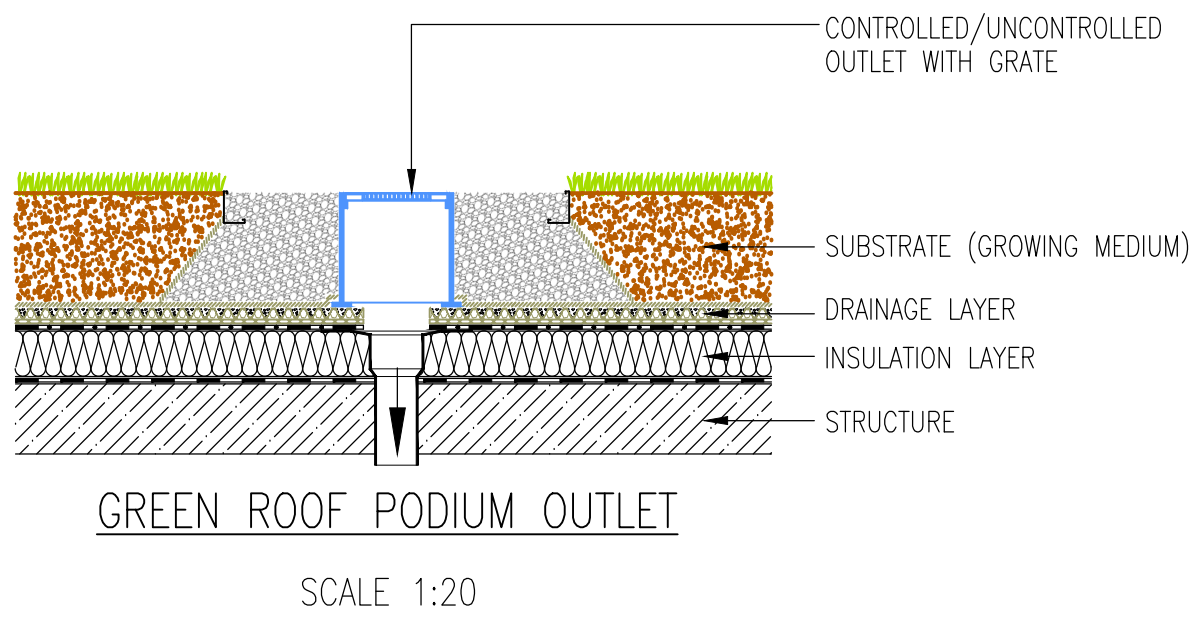
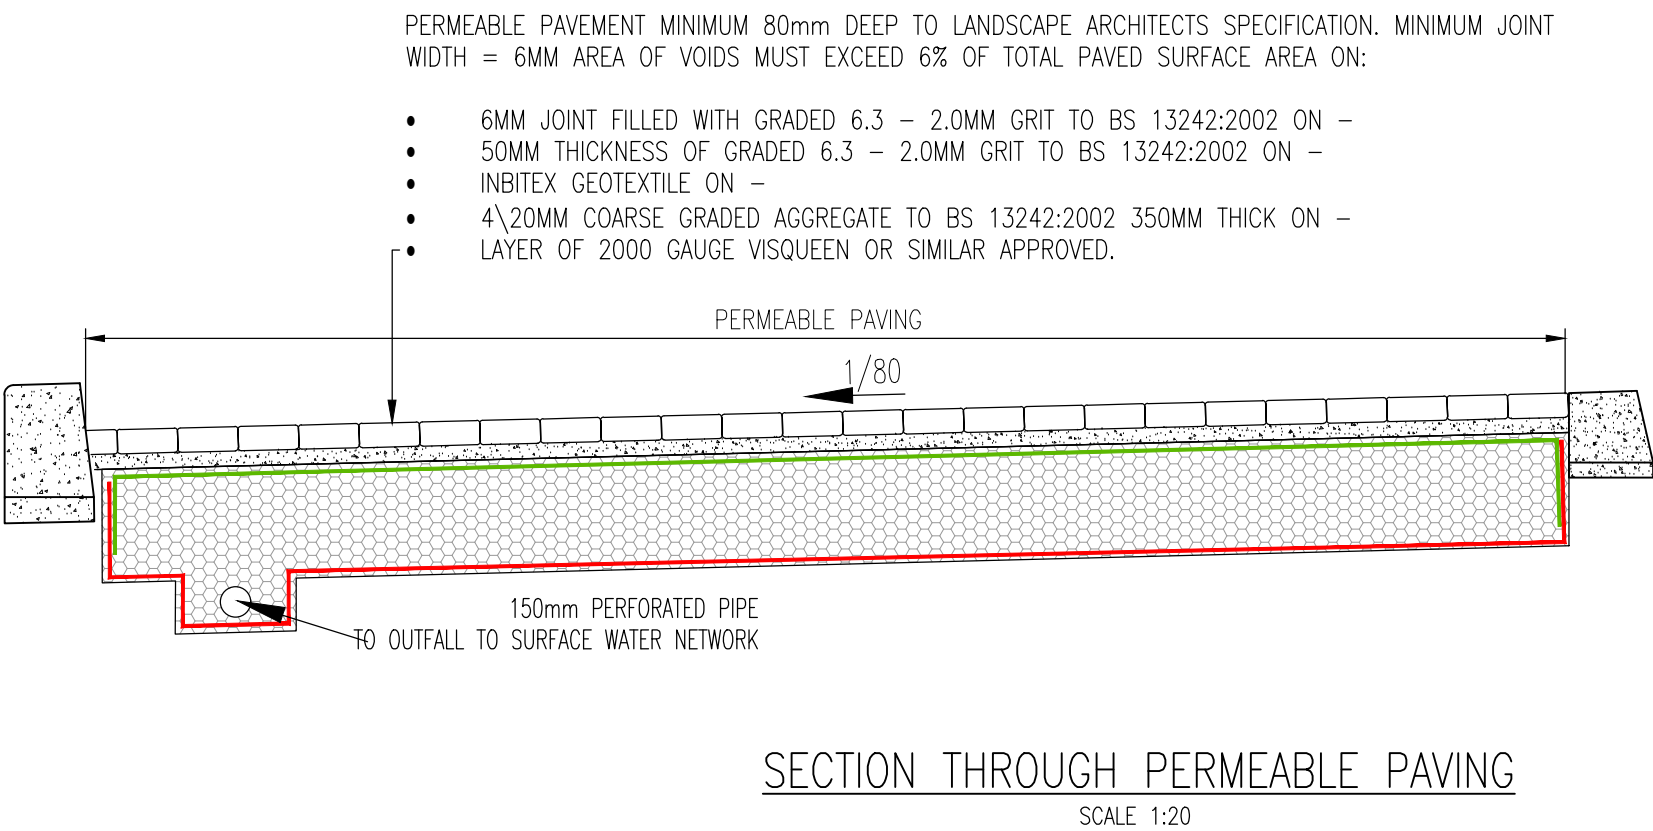
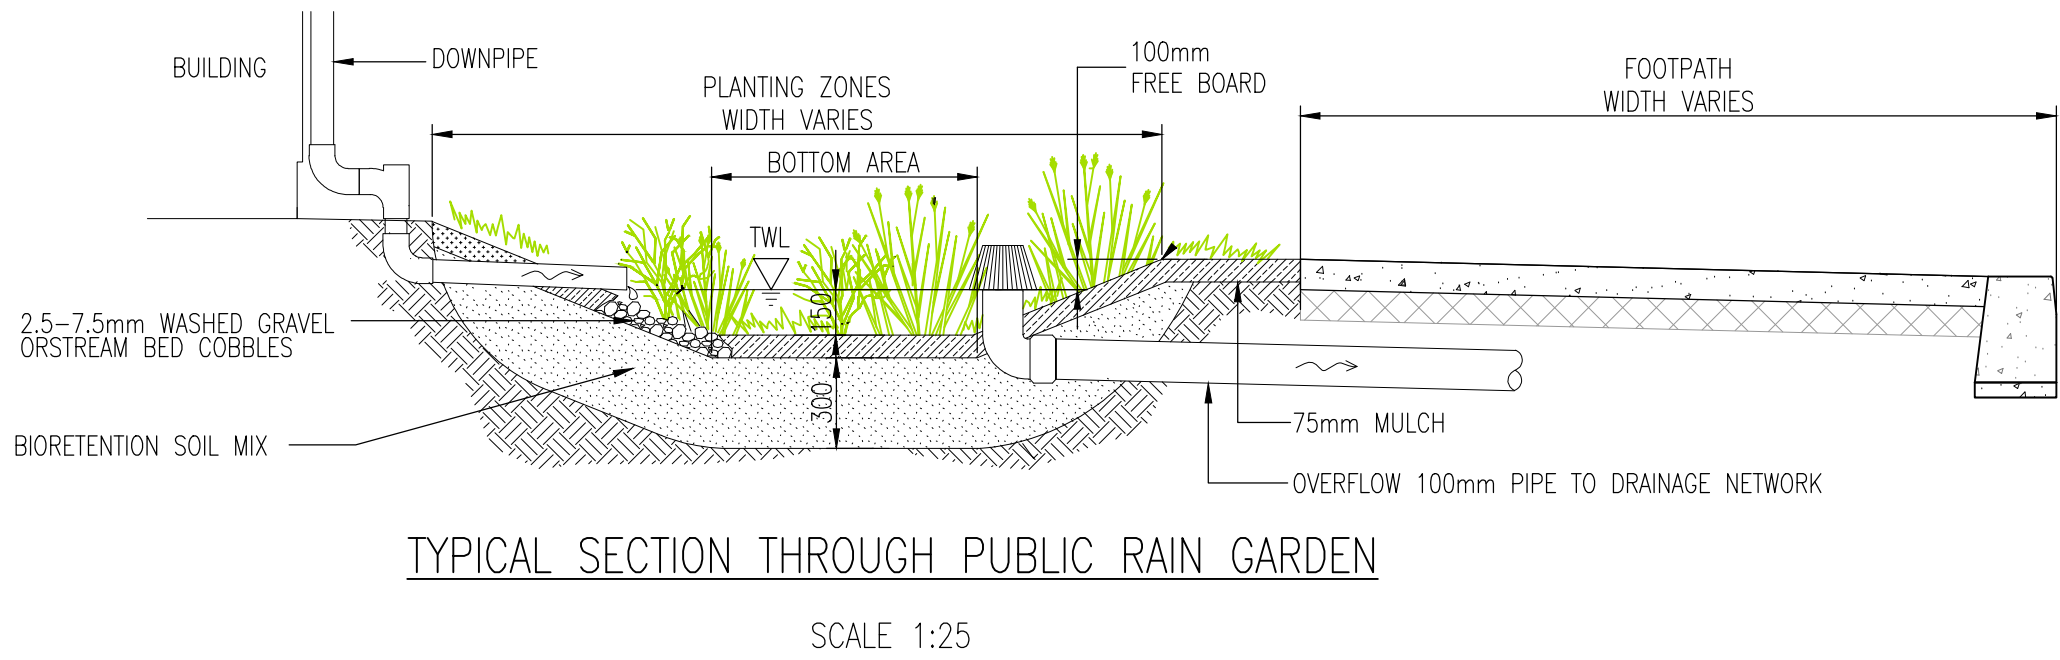


- NOTES:
- DO NOT SCALE. USE FIGURED DIMENSIONS ONLY.
 - THIS DRAWING IS TO BE READ IN CONJUNCTION WITH ALL OTHER RELEVANT ARCHITECTURAL AND ENGINEERING DRAWINGS.

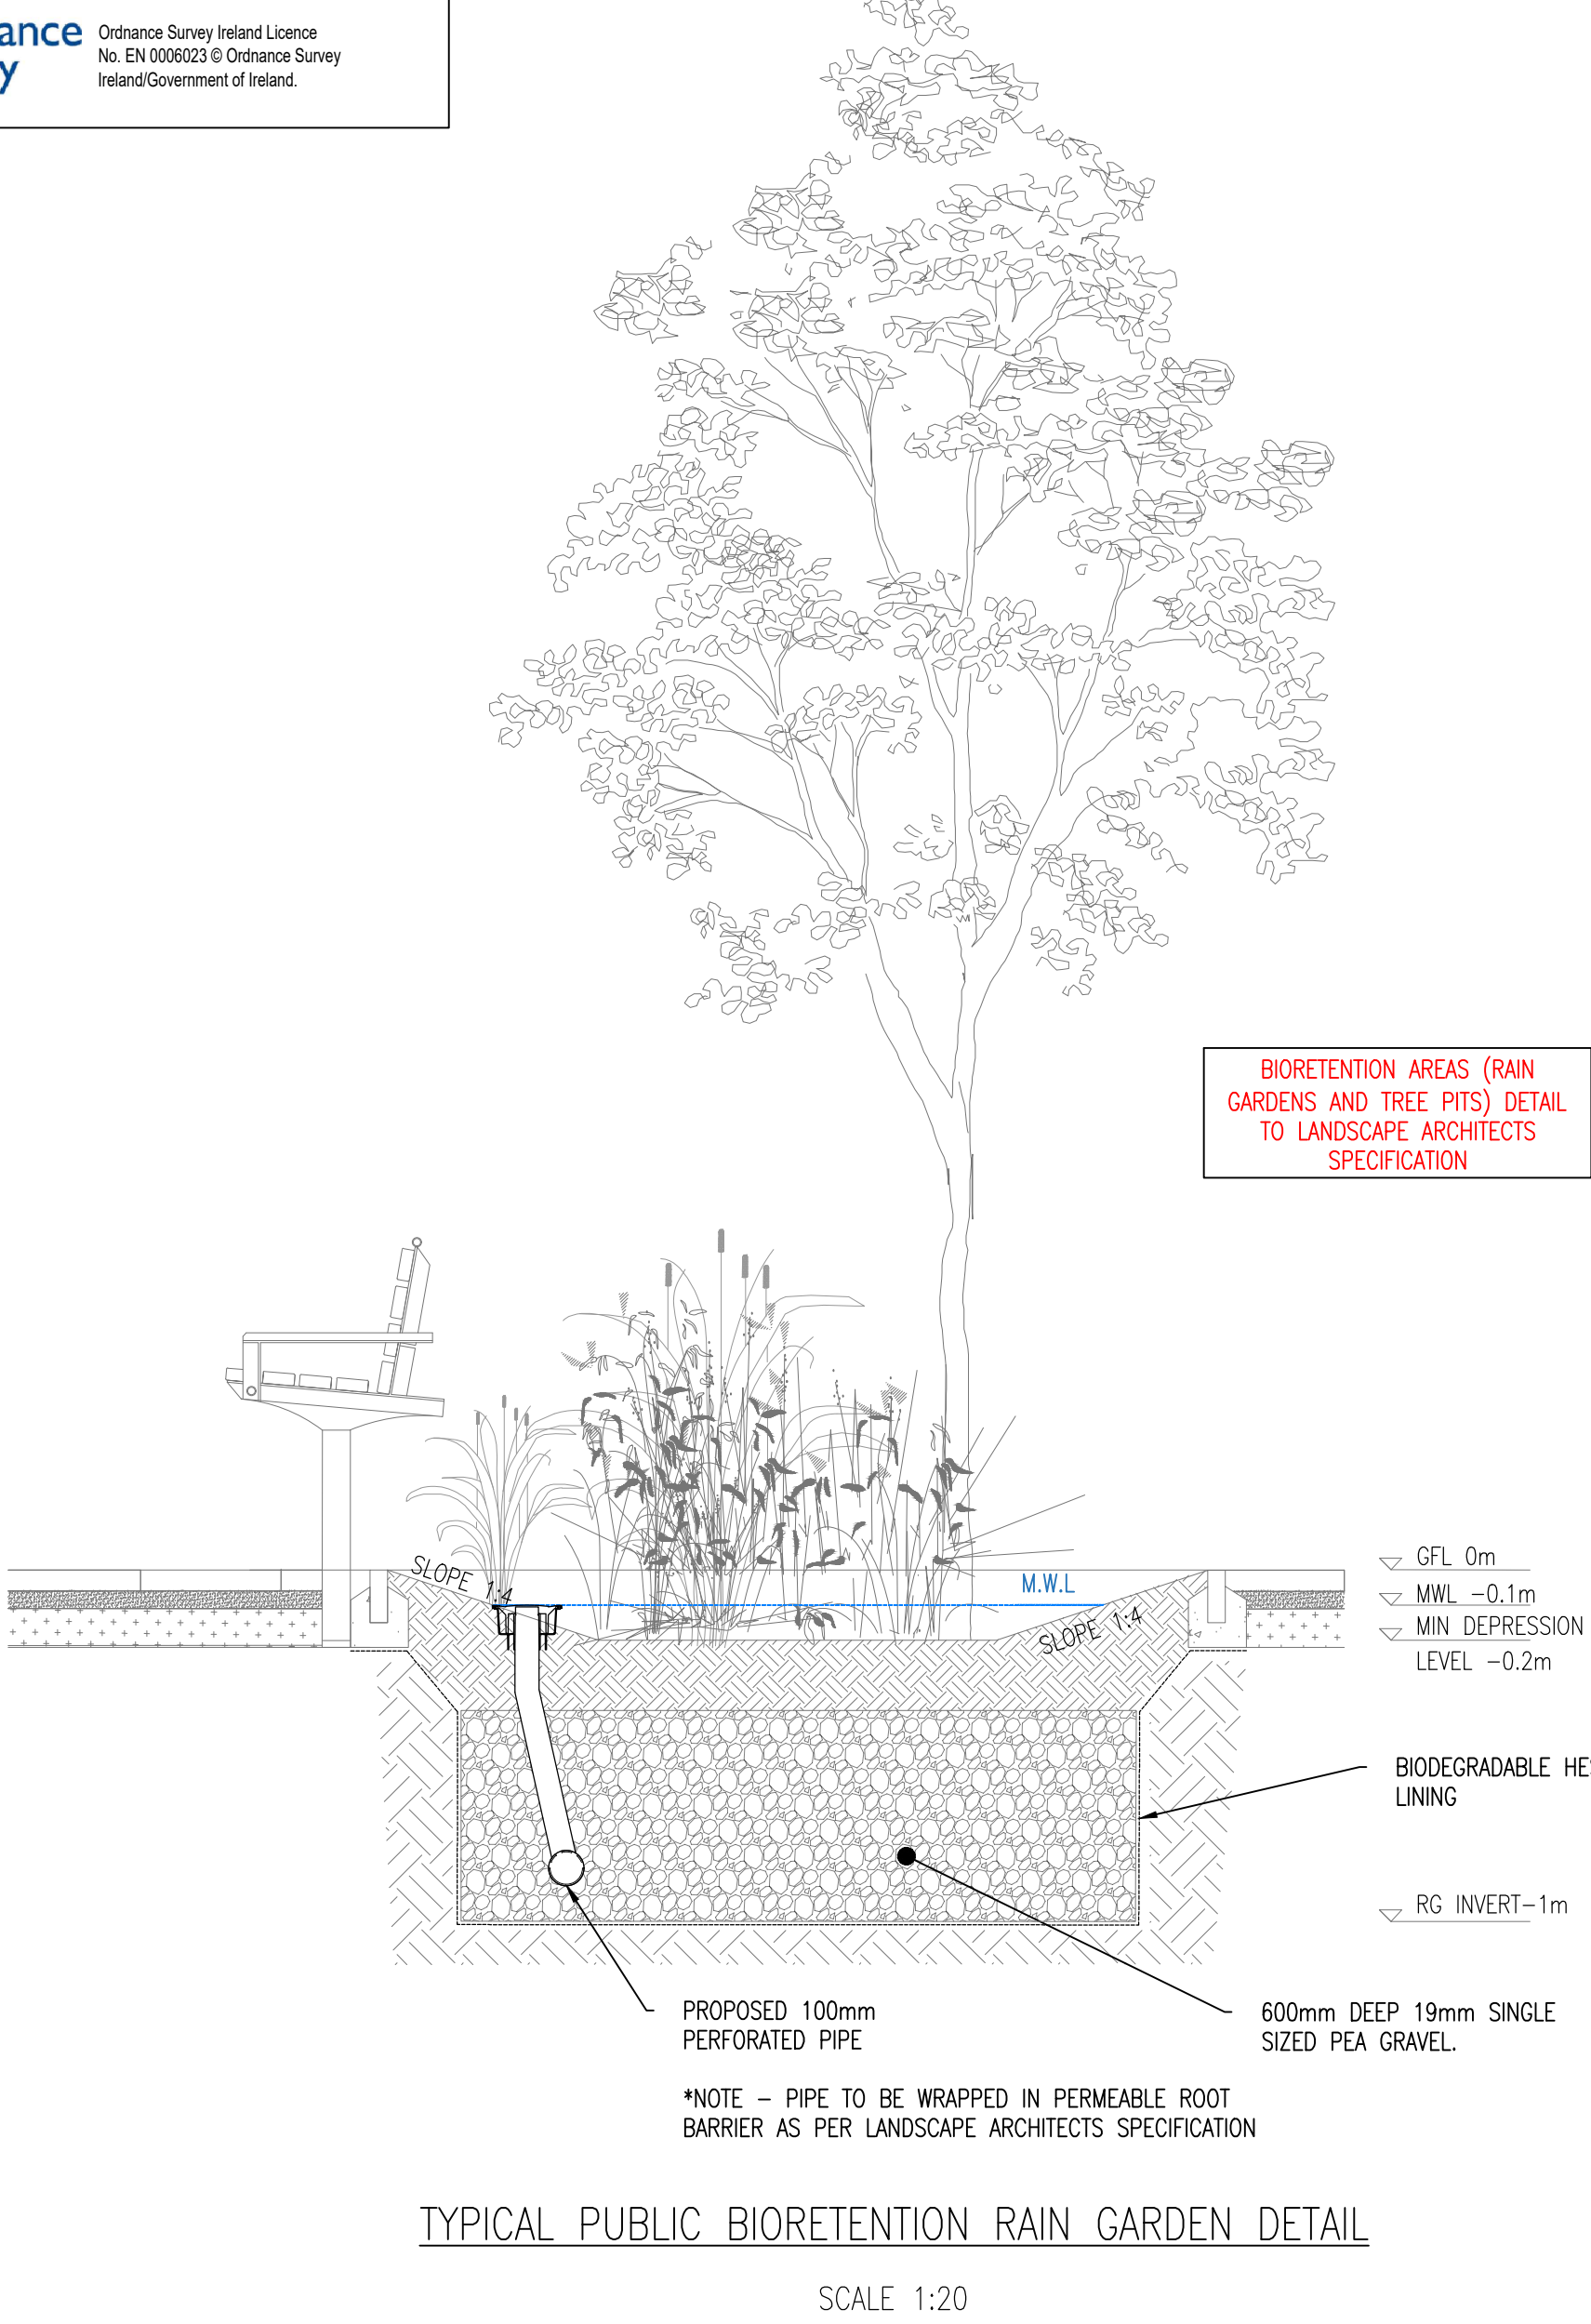

NOTE: BUILDUP AND DESIGN OF BLUE AND BLUE-GREEN ROOF IS AS PER THE ABG LTD. DESIGN INFORMATION

PD1	14/09/26	ISSUED FOR PLANNING	IG	IW	
Rev	Date	Description	By	Chk	
Amendments					
Project					
CHERRY ORCHARD POINT PHASE 3					
Title					
PROPOSED TYPICAL SUDS DETAILS					
Client					
LAND DEVELOPMENT AGENCY					
Status					
PLANNING					
Designed By	PI	Approved	IW	Waterman Ref	22-010
Drawn By	IG	Date	SEPT. 2026	Scales @ A1	AS SHOWN
Project	Originator	Volume	Level	Type	Role
COP-WMC-PH3-00- DR- C - P0220					P01