


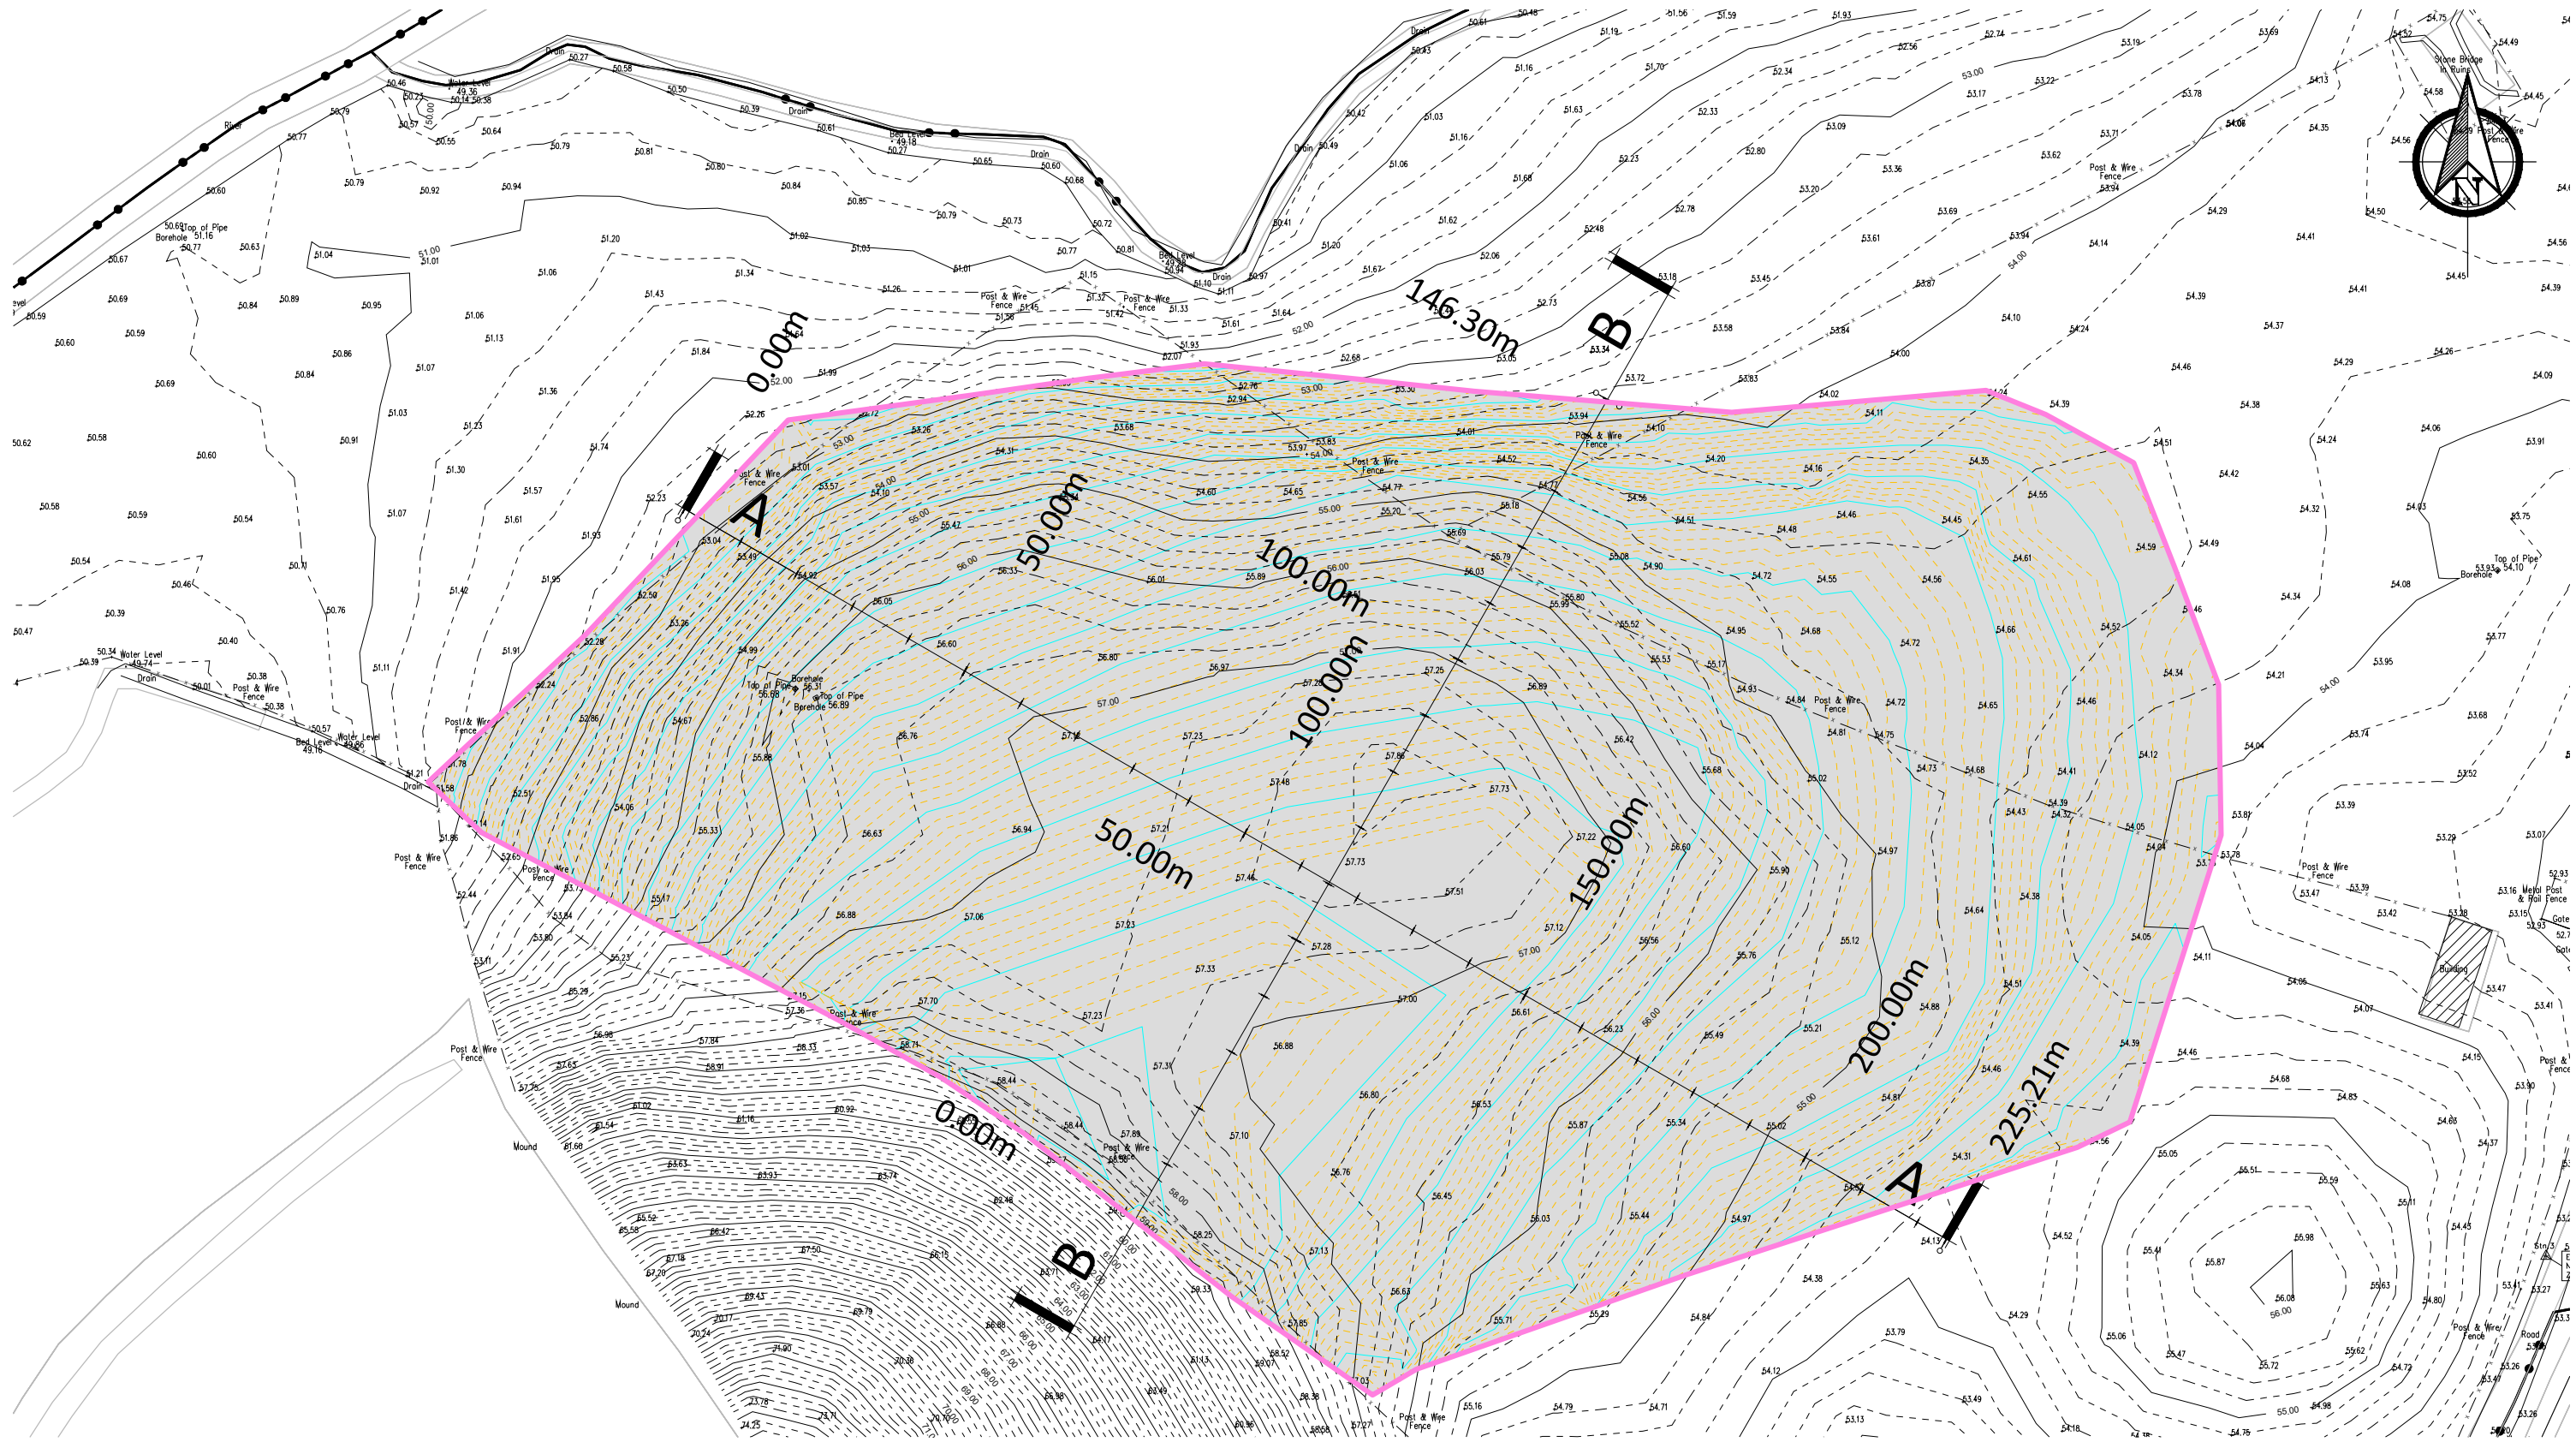

PLAN


Scale 1:1000

- Legend
- Proposed Landfill Capping Boundary (2.99Ha)
 - Existing Ground Contour
 - Proposed Capping Level Major Contour
 - Proposed Capping Level Minor Contour




SECTION A-A

Scale 1:375

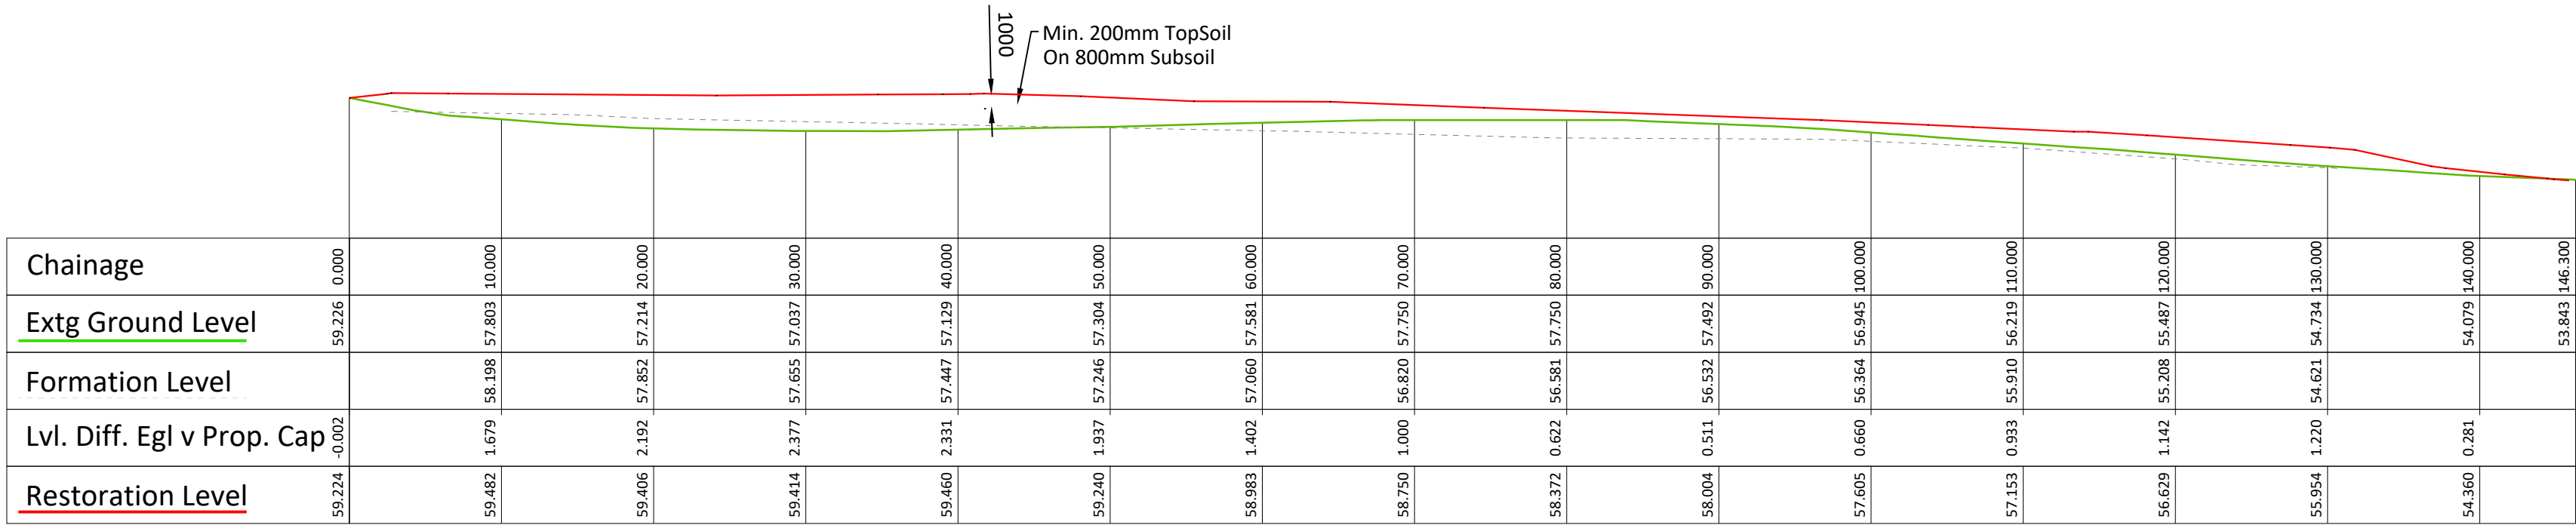

SECTION B-B

Scale 1:375

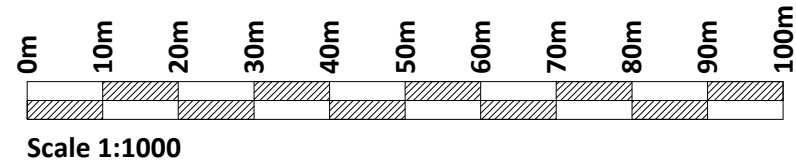

If Applicable : Ordnance Survey Ireland Licence No. CYAL50221678 © Ordnance Survey Ireland and Government of Ireland

Rev.	Description	App By	Date
P01	ISSUE FOR PLANNING APPLICATION	JON	21.08.26

PROJECT	CLIENT		
KILLYCRONAGHAN HISTORIC LANDFILL	MONAGHAN COUNTY COUNCIL		
SHEET	Date	21.08.26	Project number
	Drawn by	SK	P26-140
	Checked by	JON	Drawing Number
			P26140-FT-EGN-XX-DR-CE-0304
PROPOSED CUT / FILL SECTIONS		Scale (@ A1-)	Rev
		1:1000	P01